




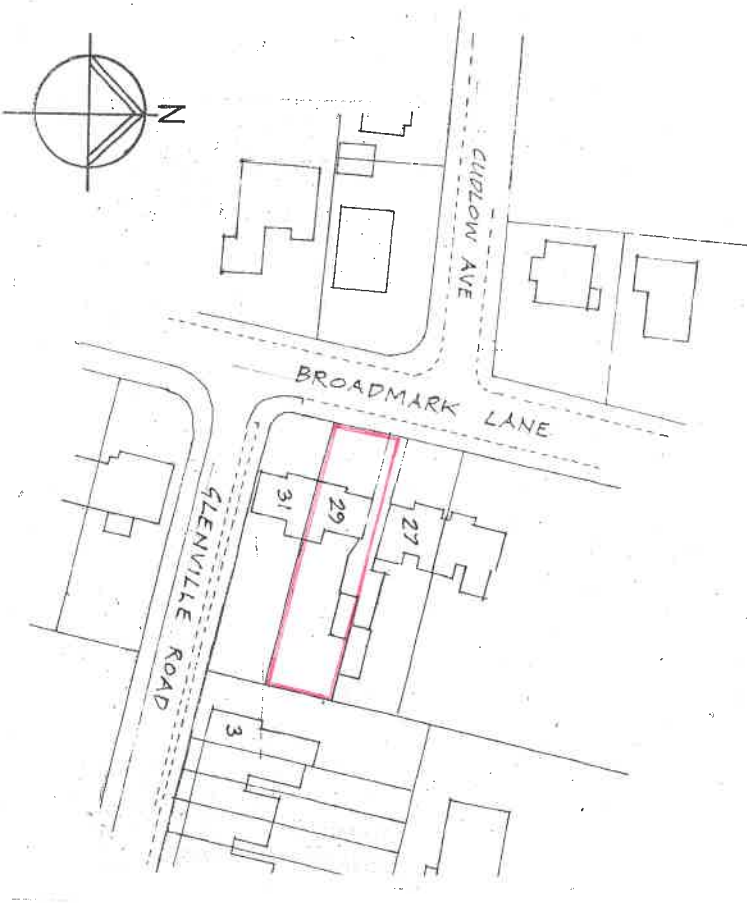

SITE PLAN 1:1250

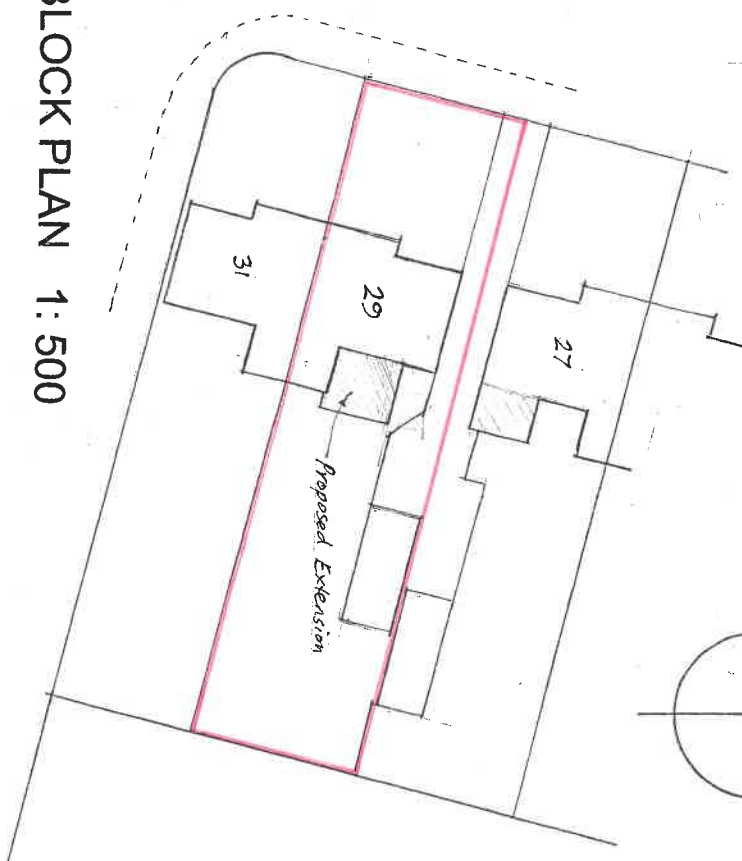

BLOCK PLAN 1: 500

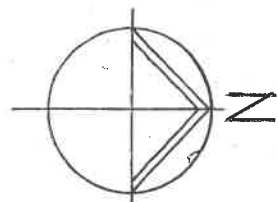

A *Revised boundary*
17/4/2019

REVISIONS

M.J.J TANNER Ltd

30 WOODLANDS PARK
MAIN ROAD, YAPTON
WEST SUSSEX BN18 0EZ
01243 920866
mactanner@hotmail.co.uk

Mr & Mrs Bond
29 Broadmark Lane
Rustington
BN16 2HD

Single Storey Rear Extension

DATE Mar 2019

SCALE 1:500 1:1250

DRG No 1090 - Sk1 A