


Roof increased for uniformity and to enable the addition of solar panels

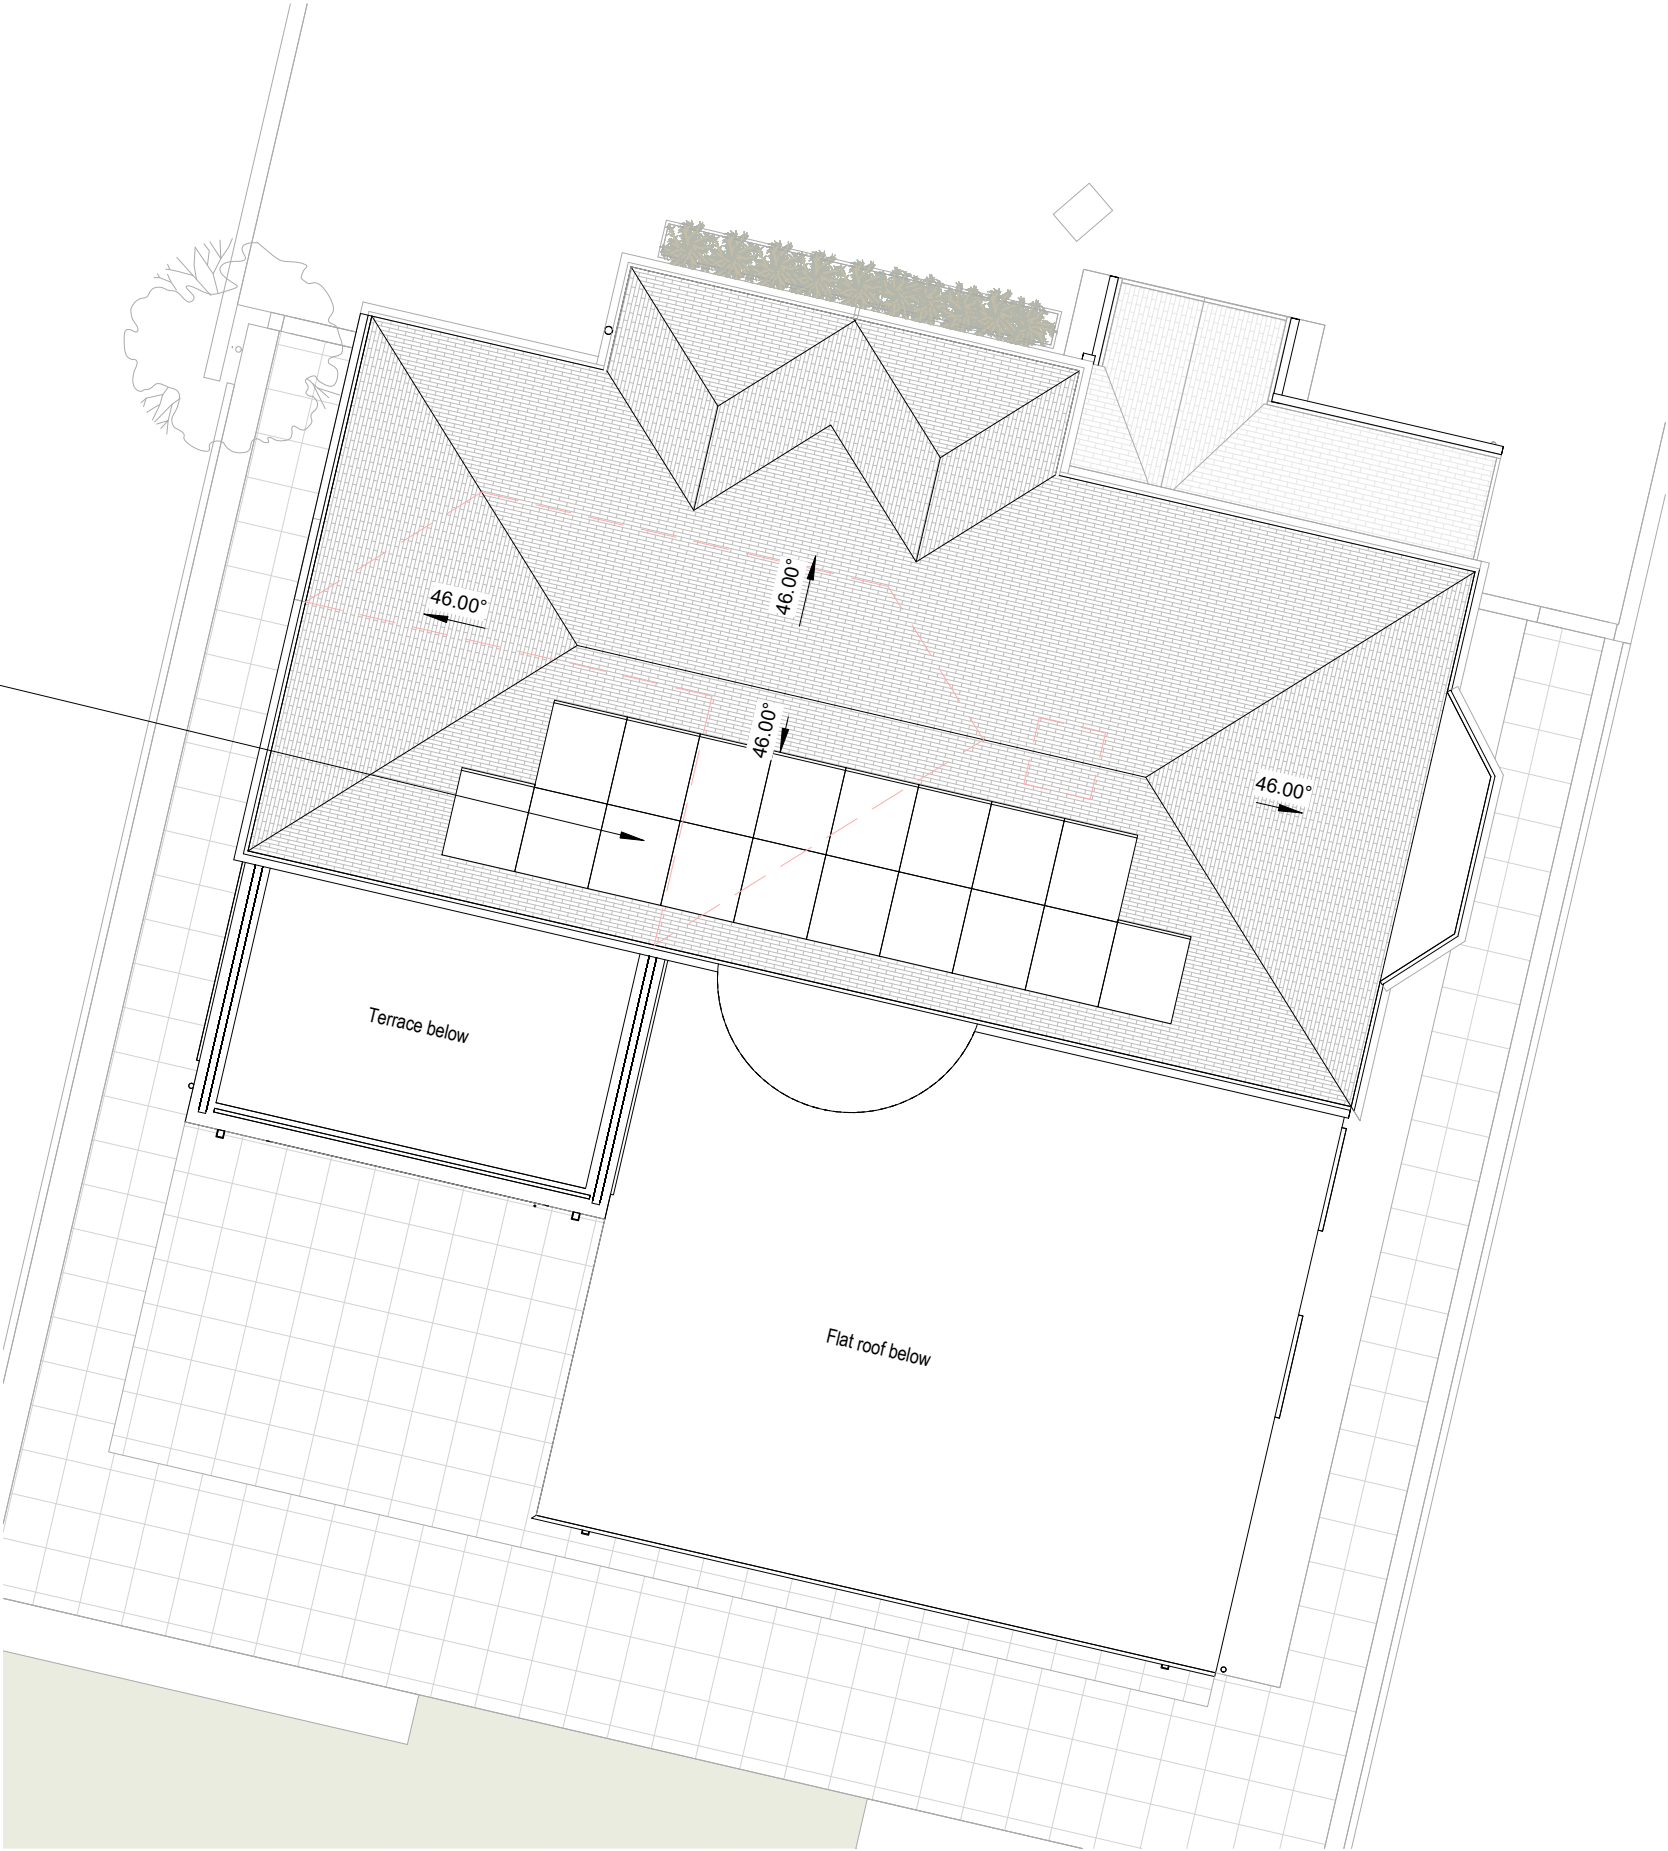

Revisions

No.	Description	Date	By
5	PLANNING	11/04/2022	
4	Drawings revised following client comments	22/03/2022	
3	Drawings revised following client comments	12/03/2022	

Notes:

GENERAL NOTES:

All dimensions & levels are preliminary and approximate and subject to utilities search, legal boundaries and detailed layouts/ design development through consultation.

Dimensions are to be checked on site by contractor & sub contractors prior to commencement of work, any discrepancies are to be highlighted immediately to the architects.



Scale: 1 : 100 @ A3

Project No. Project Name:

207 Chudleigh



Drawing No. Drawing Name:

P010 Roof Plan as Proposed

Revision: Suitability Description: Project Issue Date:

P5 PLANNING JULY 2021

Drawn:MS Checked:GF Orig Paper Size: A3

FRESH Architects

T 07703682107 | 07393913140

info@fresh-architects.co.uk | www.fresharchitects.co.uk

Use figured dimensions only. All levels and dimensions to be checked. This drawing is to be read in conjunction with all other relevant drawings and specifications.

© FRESH Architects Ltd. All rights reserved