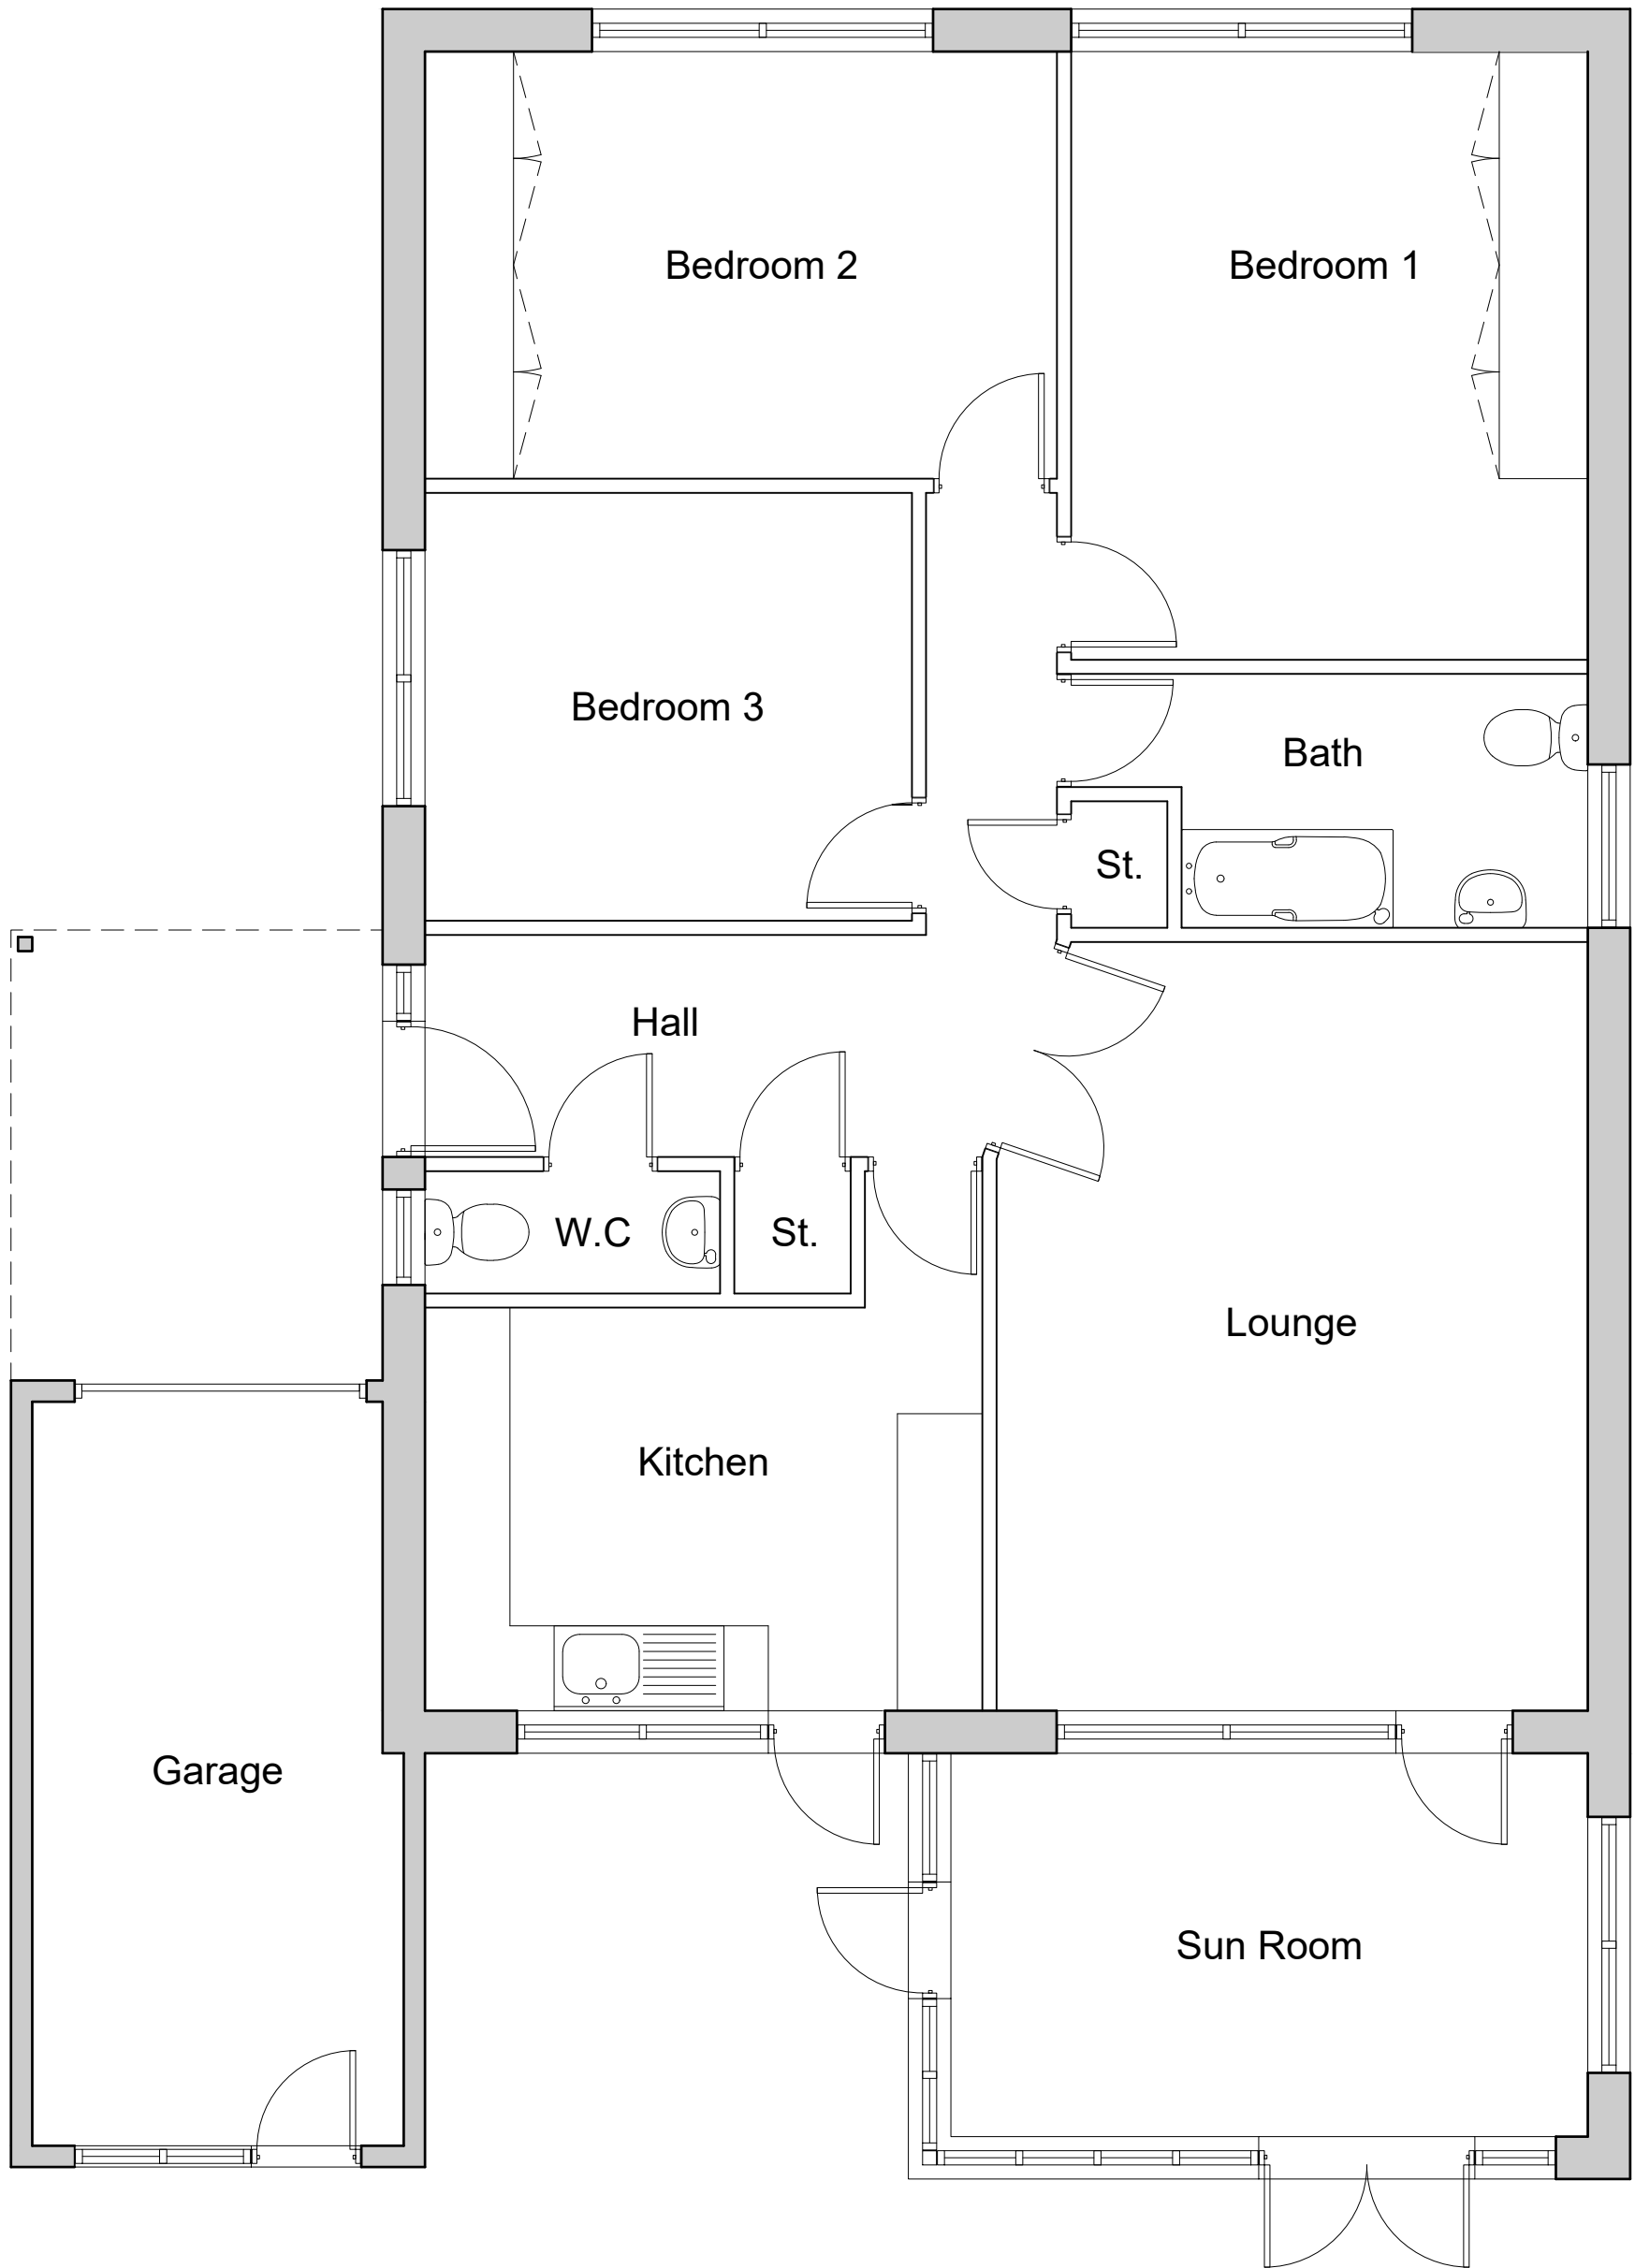


Existing Ground Floor Plan
34 Frobisher Way, Rustington

Client: Tim & Hannah
Drawing No: 010
Date: Oct 2020
Scale: 1:50
Status: Stage 03
Revision: P2

rob smith | design

email: rob_smith100@hotmail.co.uk
mobile: 07716099719

Do not scale for construction purposes. All areas have been measured from current drawings. They may vary because of (eg) survey, design development, construction tolerances, statutory requirements or re-definition of the areas to be measured.