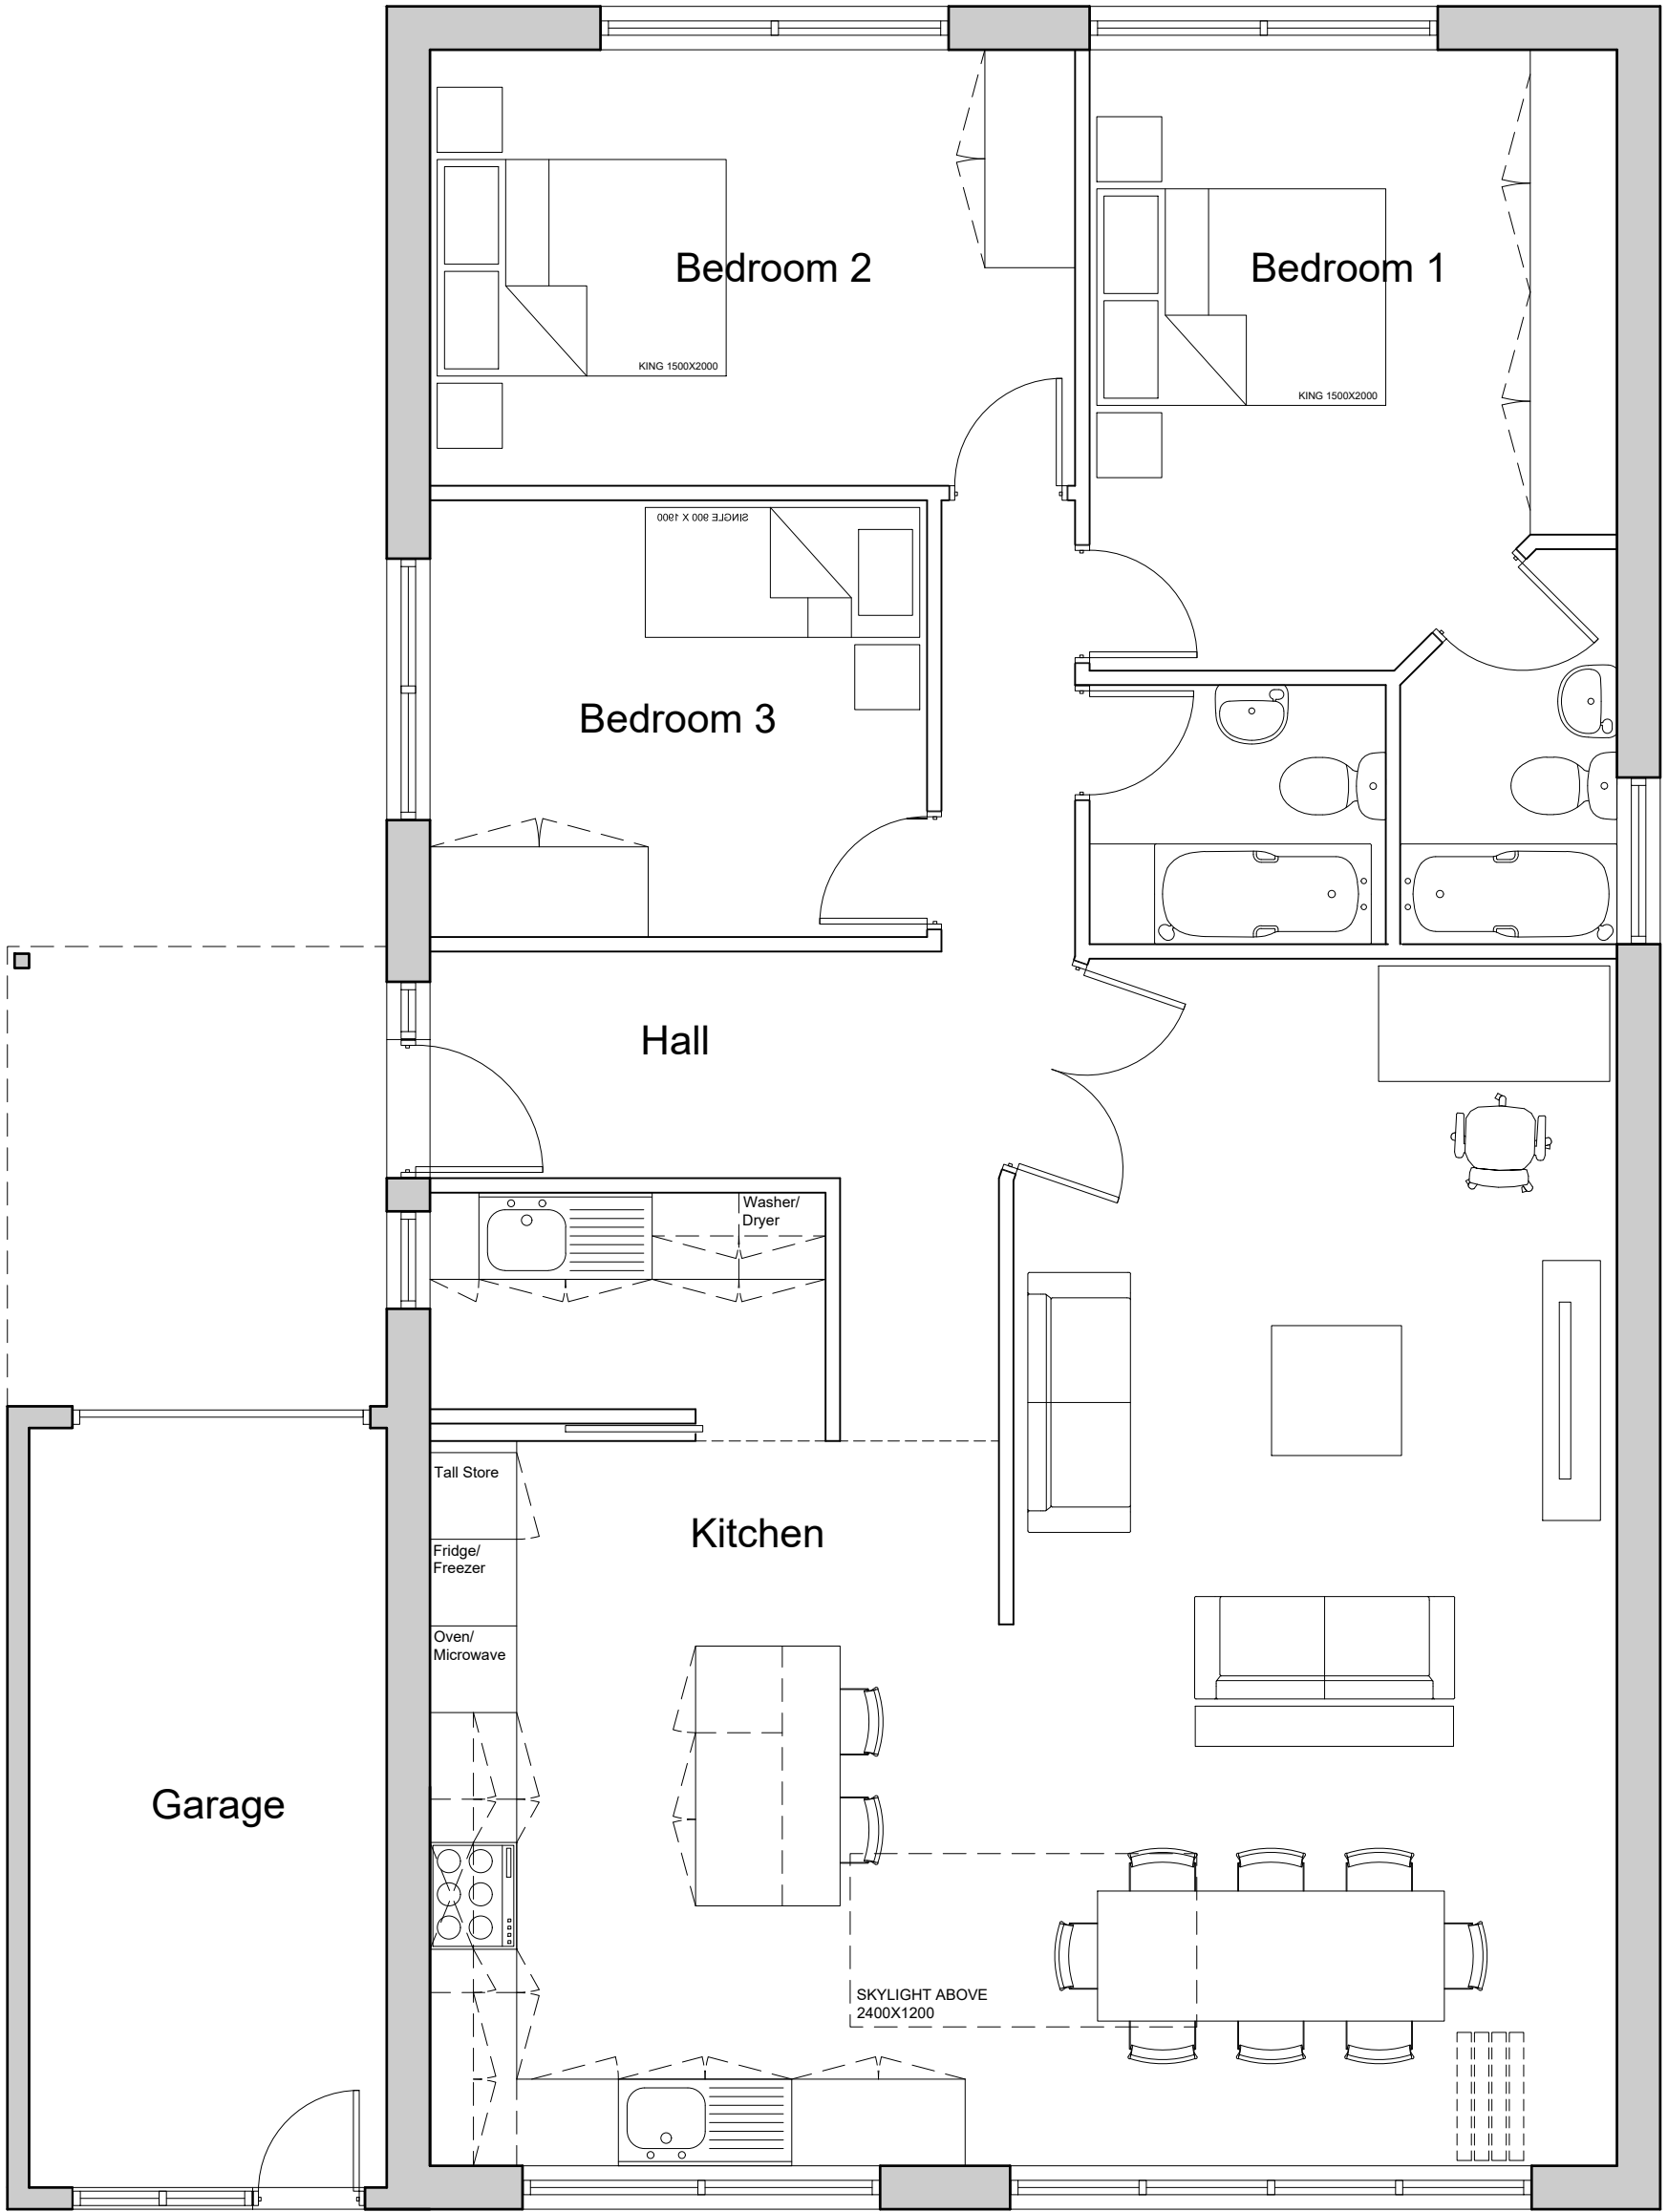


Proposed Ground Floor Plan  
34 Frobisher Way, Rustington

Client: Tim & Hannah  
Drawing No: 020  
Date: Oct 2020

Scale: 1:50  
Status: Stage 03  
Revision: P5

rob smith | design

email: rob\_smith100@hotmail.co.uk  
mobile: 07716099719

Do not scale for construction purposes. All areas have been measured from current drawings. They may vary because of (eg) survey, design development, construction tolerances, statutory requirements or re-definition of the areas to be measured.