






1 - Front Elevation
1:50

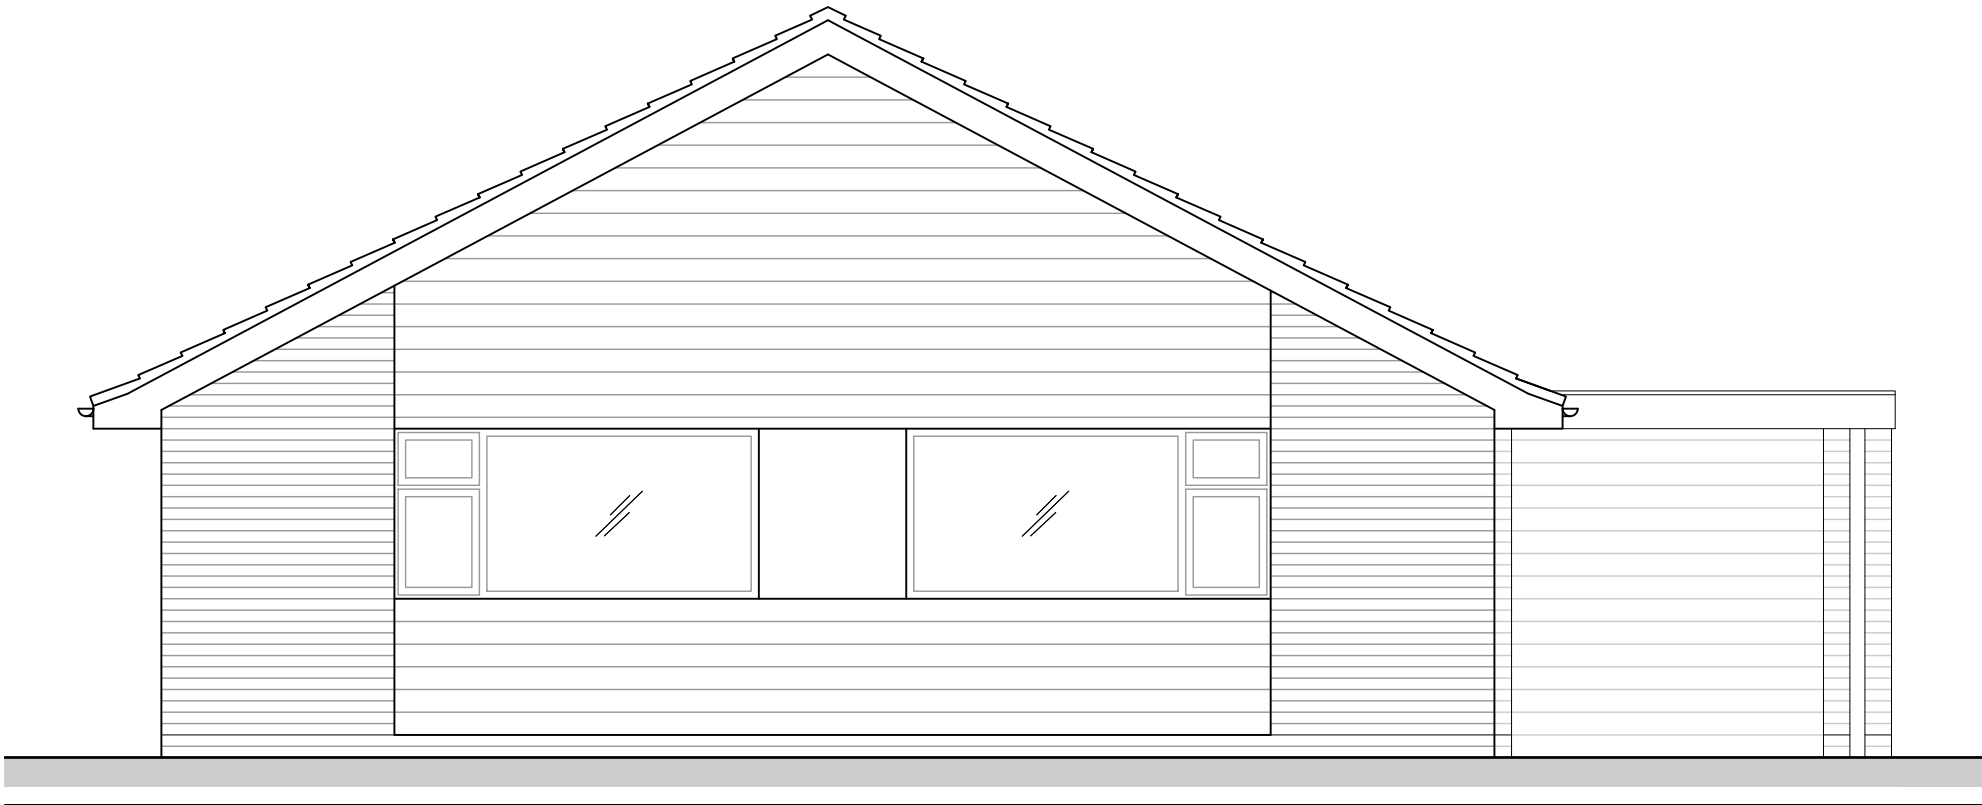

2 - Rear Elevation
1:50

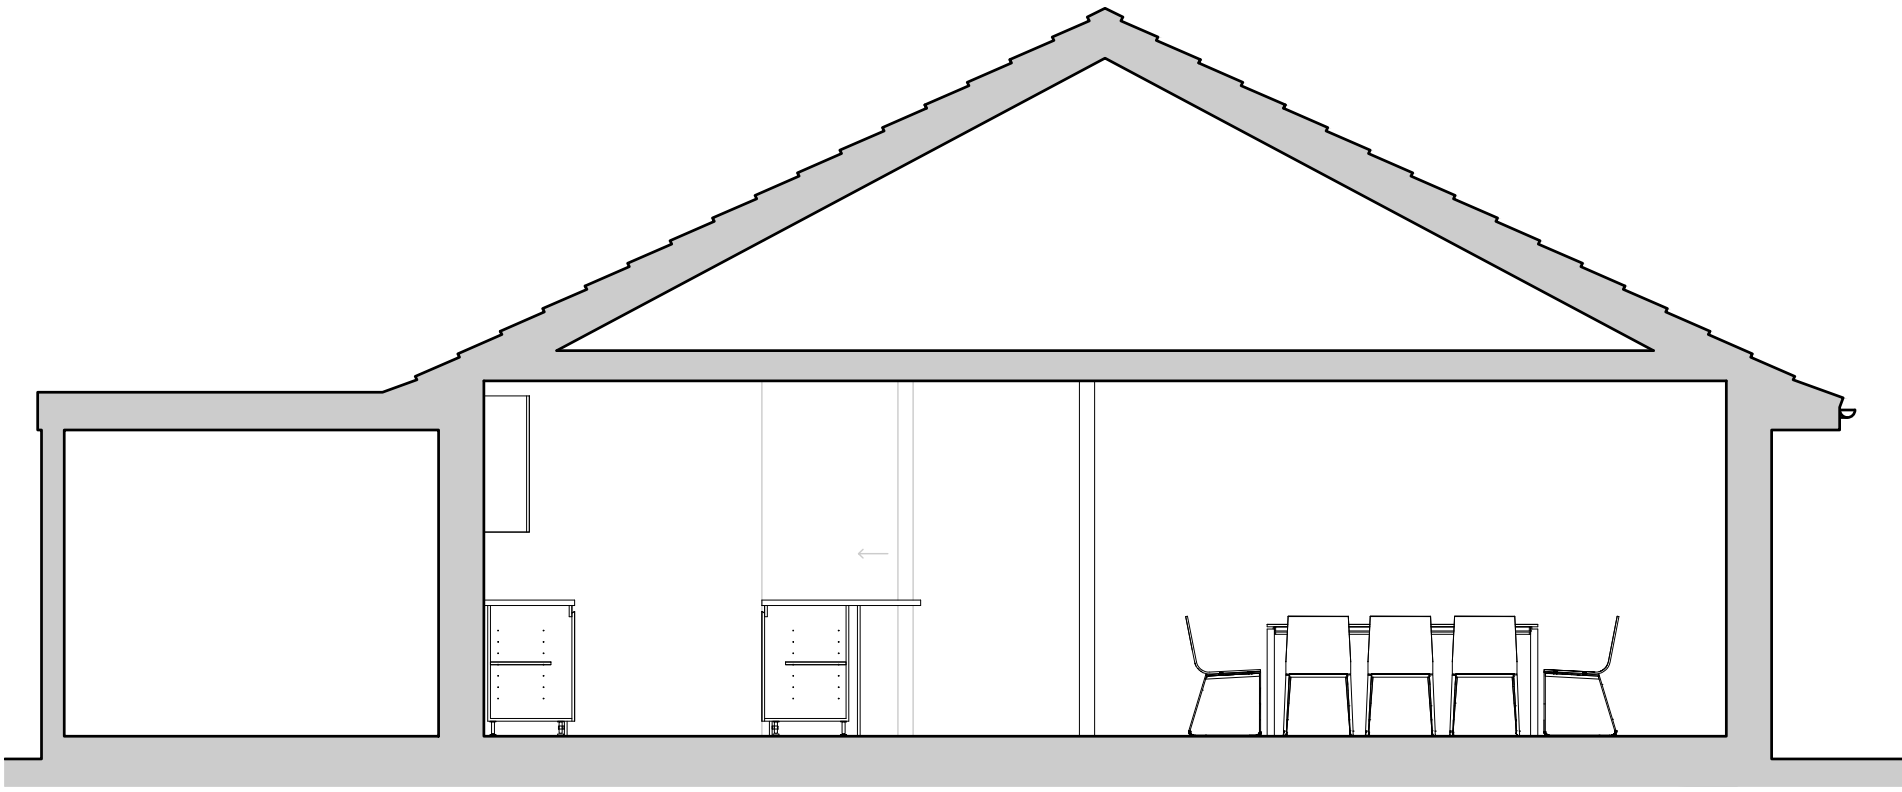

3 - Cross Section
1:50

 

Proposed Elevations & Section
34 Frobisher Way, Rustington

Client: Tim & Hannah
Drawing No: 022
Date: Oct 2020
Scale: 1:50
Status: Stage 03
Revision: P6

rob smith | design

email: rob_smith100@hotmail.co.uk
mobile: 07716099719

Do not scale for construction purposes. All areas have been measured from current drawings. They may vary because of (eg) survey, design development, construction tolerances, statutory requirements or re-definition of the areas to be measured.