


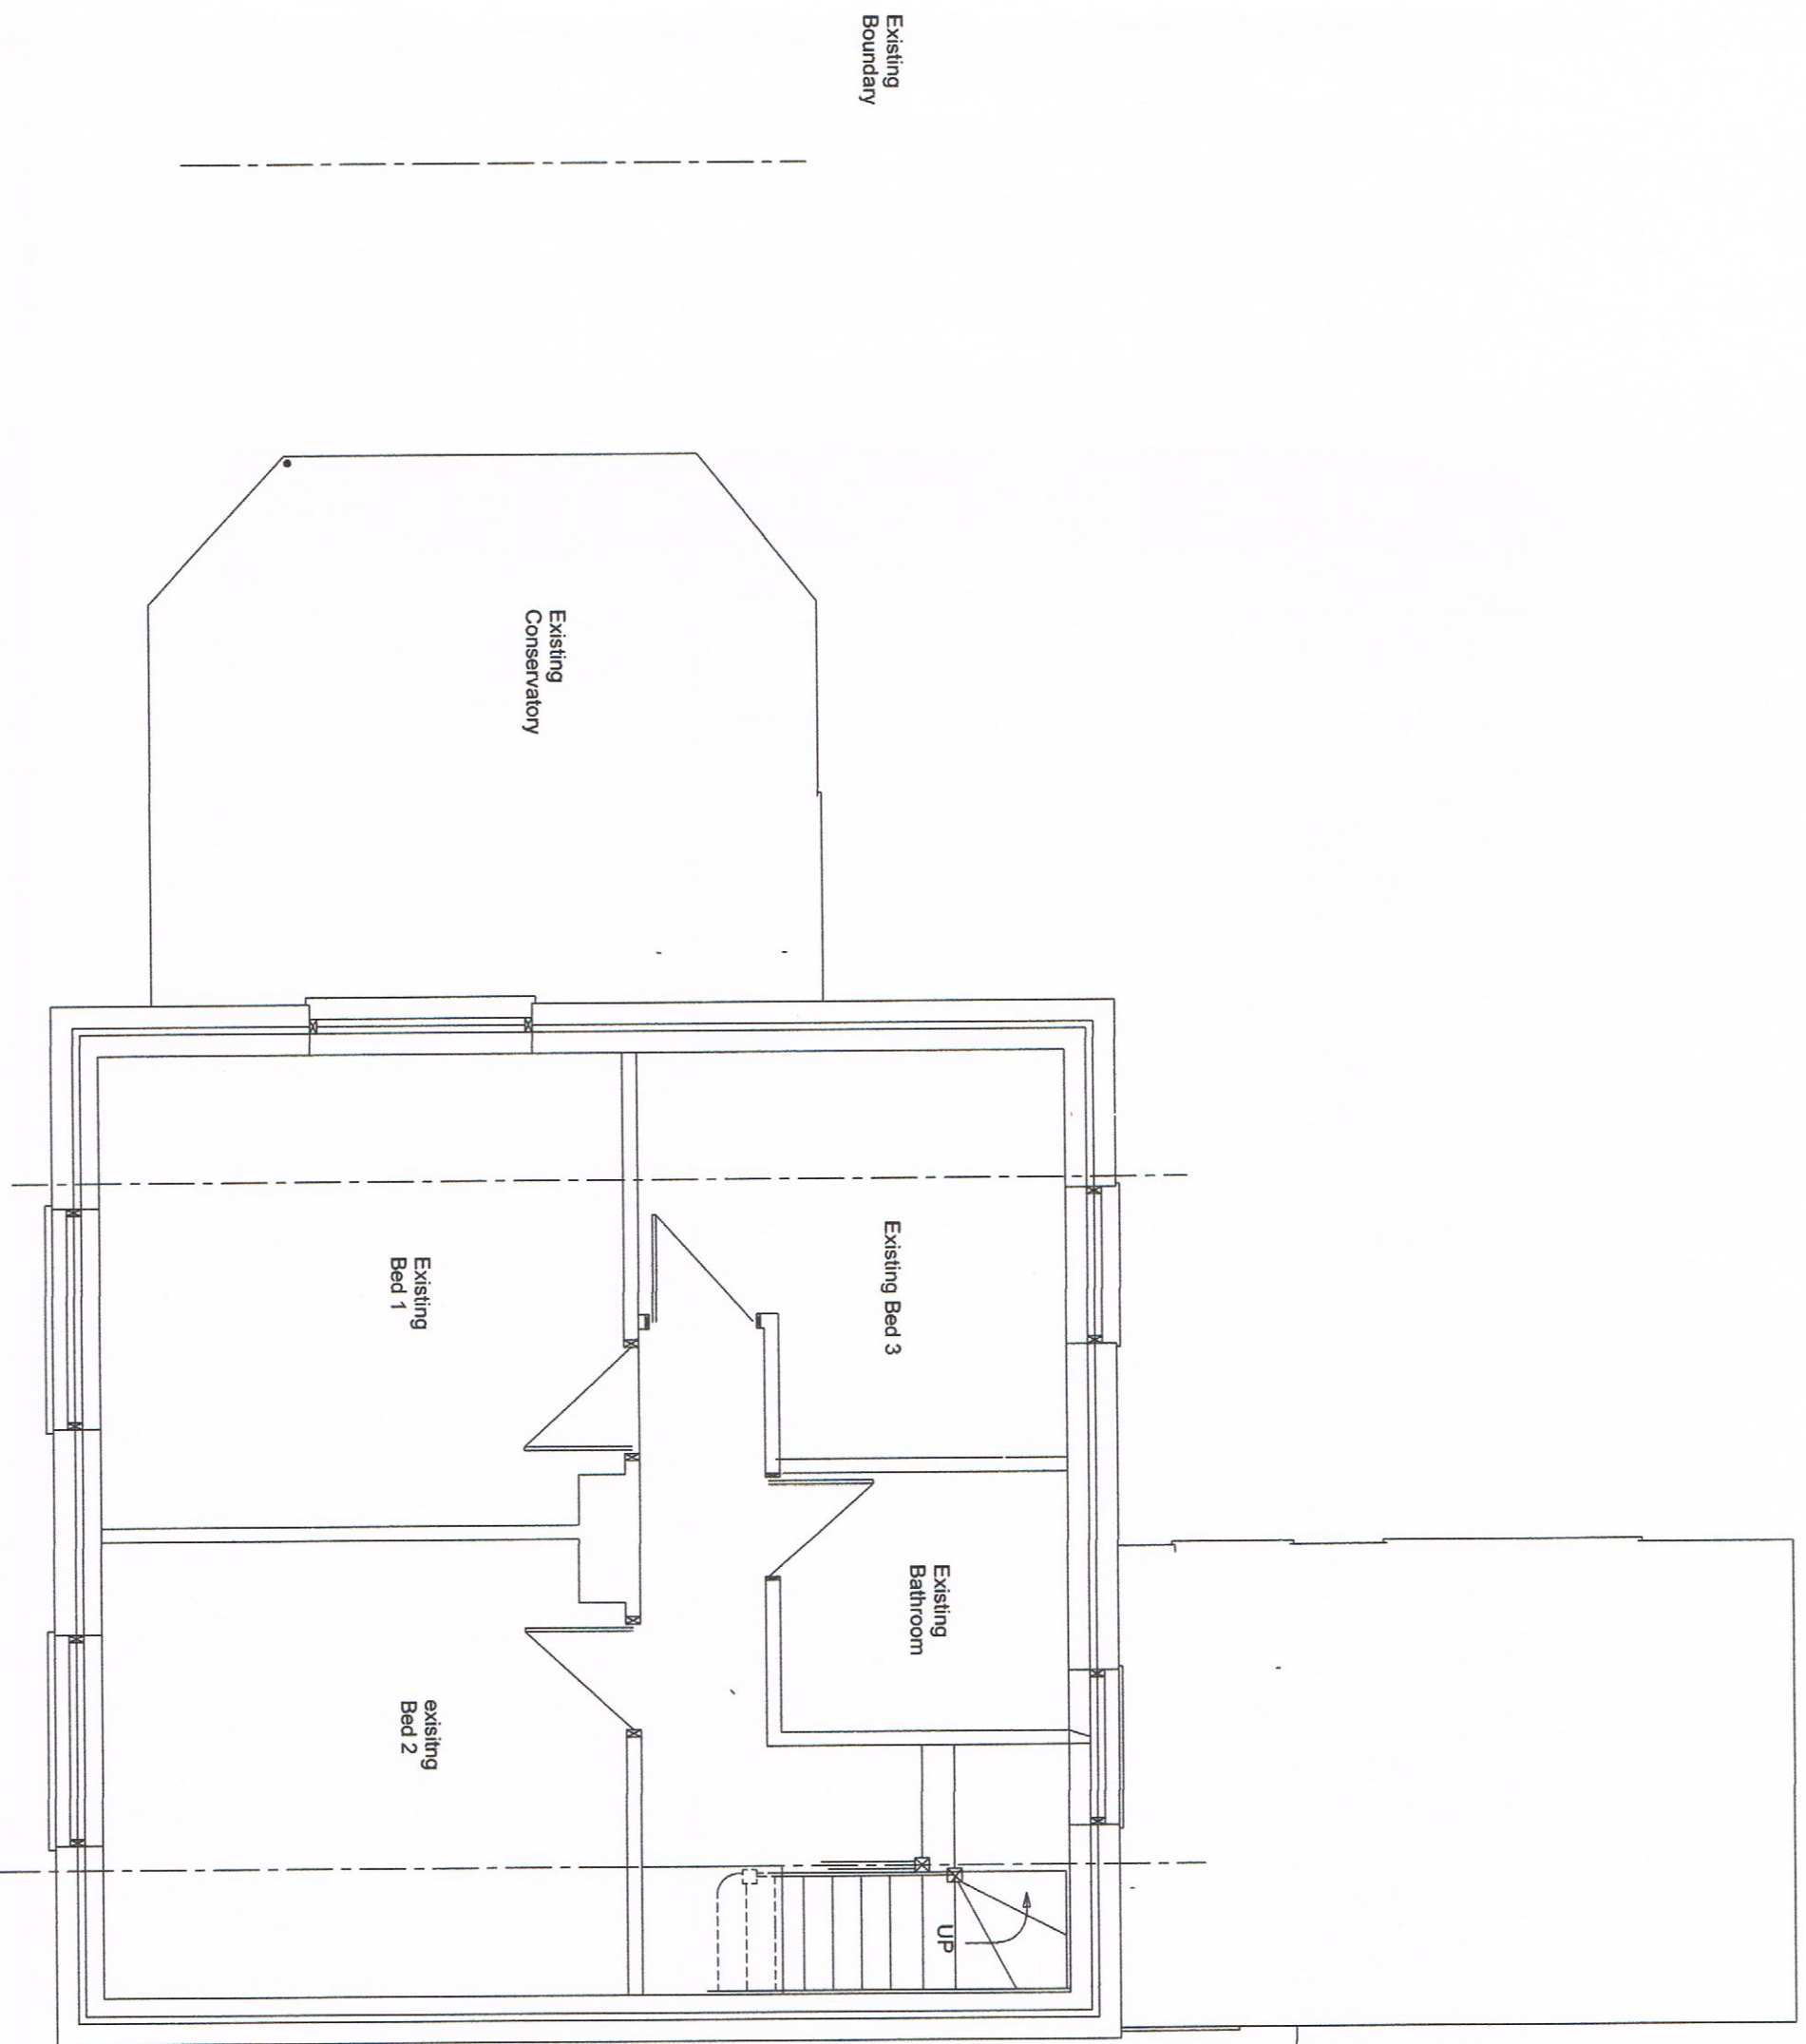

Existing Garage

Existing
Boundary

Existing Boundary

Client:
Mr and Mrs J Chaman
9 Park Drive
Ruslington
BN16 2LL

Design Practice:
Browns Construction Solutions Ltd (BCS)
Phil Brown 07917040175

Project:
Description

Existing First Floor Plan

Scale 1:50 Paper Size A3

Drawing Number: 102

Drawn Date: 12/9/17

Revision Date:

Dimensions Not To Be
Scaled From This Drawing



Meters