


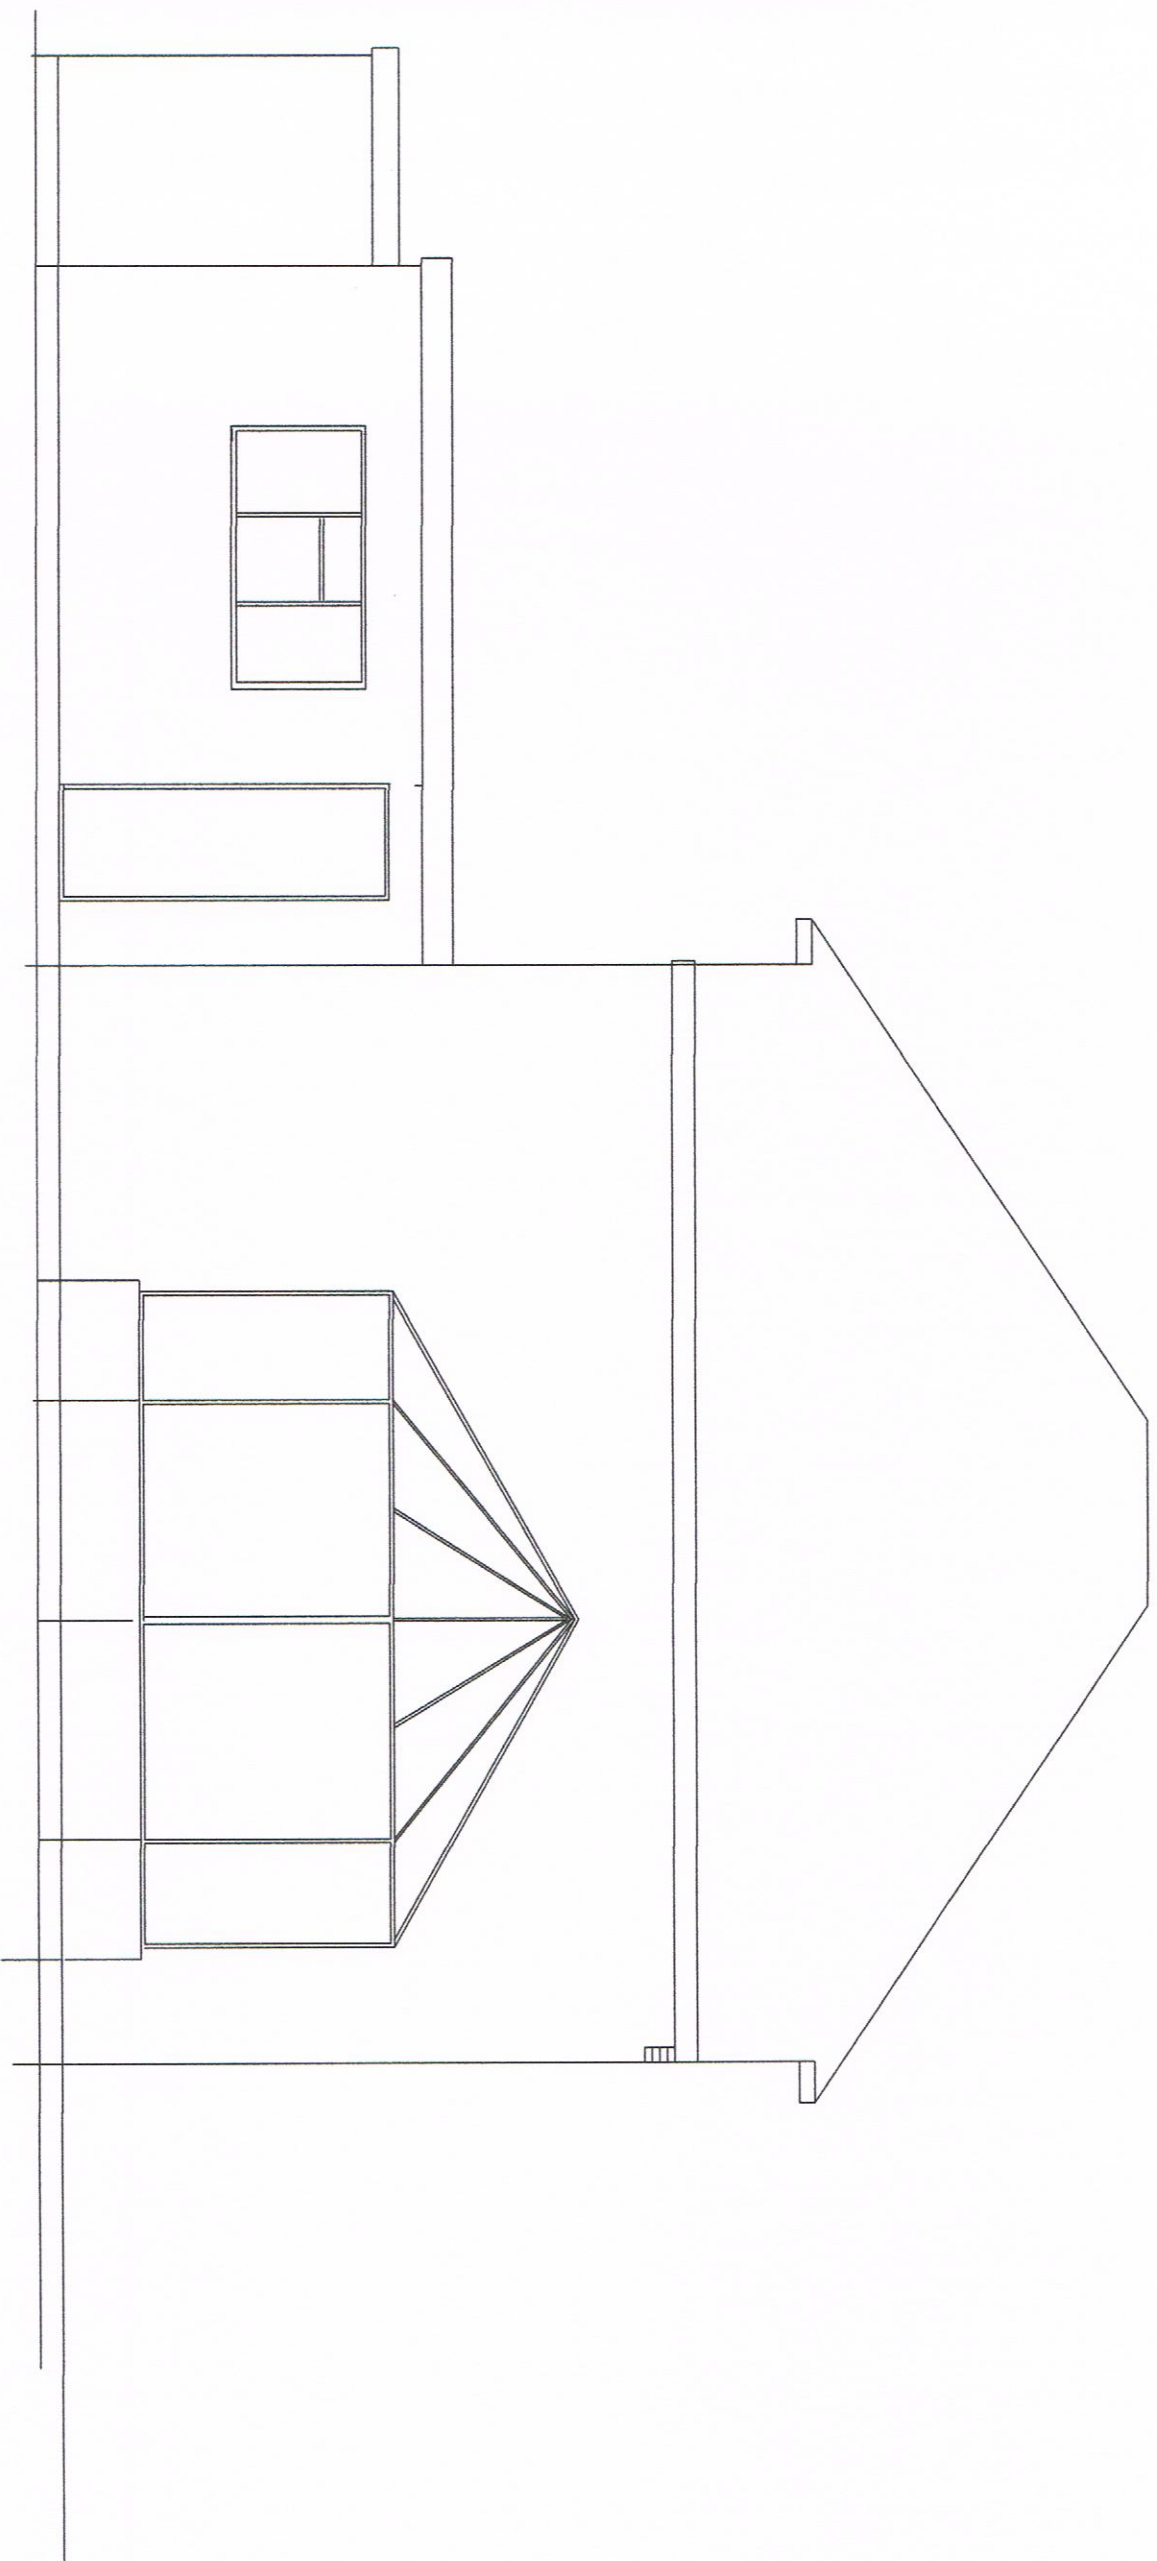

Existing South Elevation

Client:
Mr and Mrs J Chamma
9 Park Drive
Ruslington
BN16 2LL

Design Practice:
Browns Construction Solutions Ltd (BCS)
Phil Brown 07917040175

Project:
Description

Existing South Elevation

Scale 1:50 Paper Size A3

Drawing Number: 101

Drawn Date:

Revision Date:

Dimensions Not To Be
Scaled From This Drawing

