


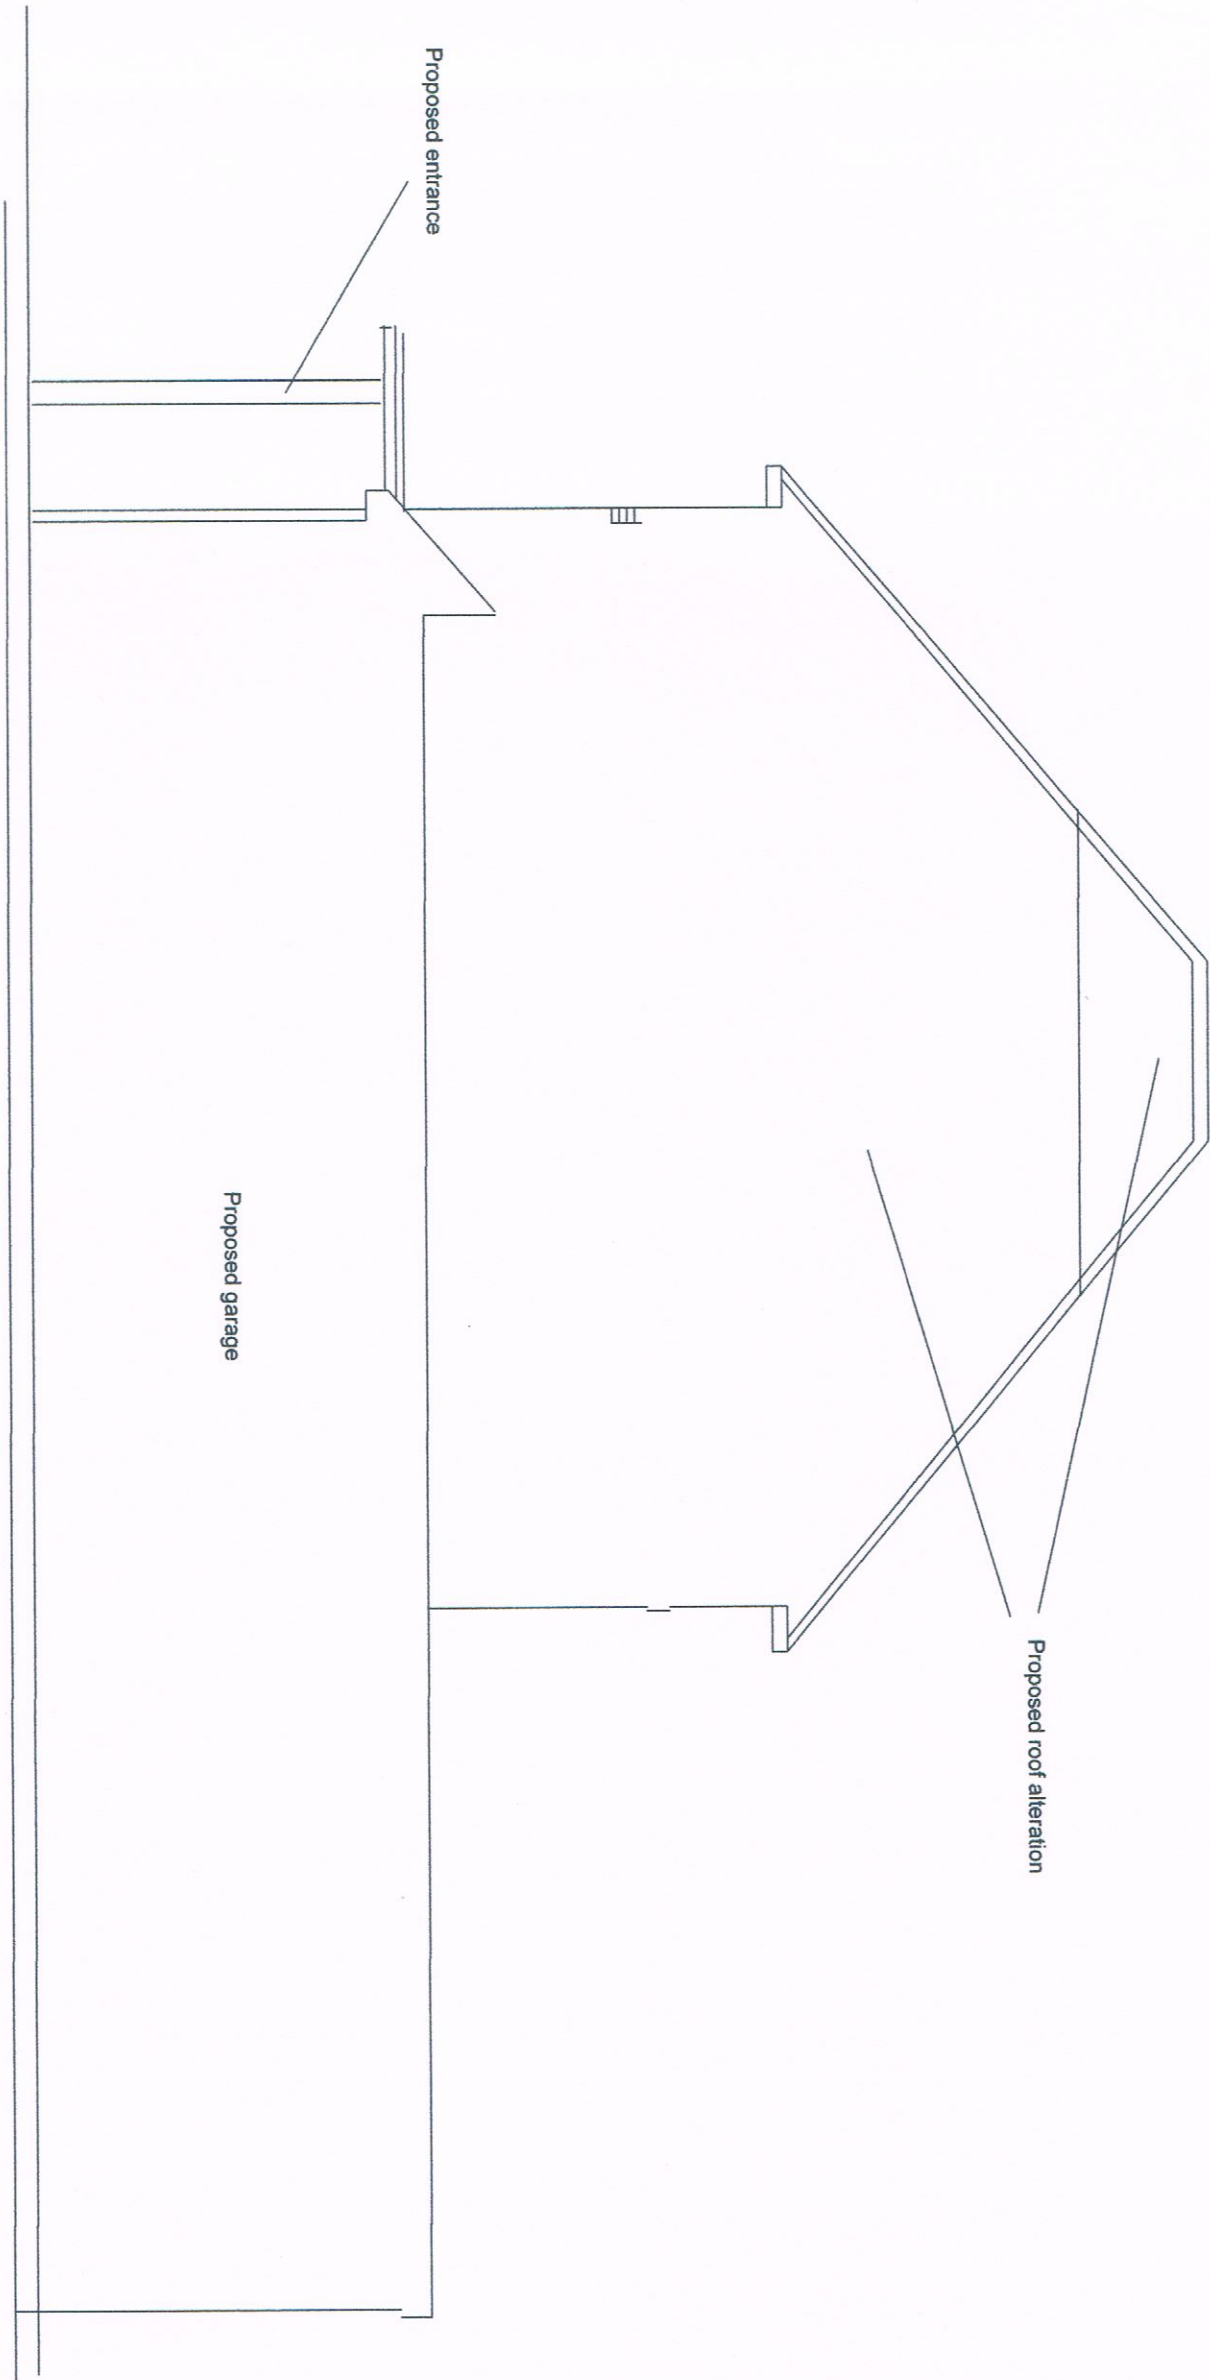

Proposed North Elevation



Client:
Mr and Mrs J Chamman
9 Park Drive
Ruslington
BN16 3DZ

Design Practice:
Browns Construction Solutions Ltd (BCS)
Phil Brown 07917040175

Project:
Description
Proposed North Side Elevation

Scale 1:50 Paper Size A3

Drawing Number: 205 Rev C
Drawn Date: 22/02/17
Revision Date: Rev C 15/4/18

Dimensions Not To Be
Scaled From This Drawing