


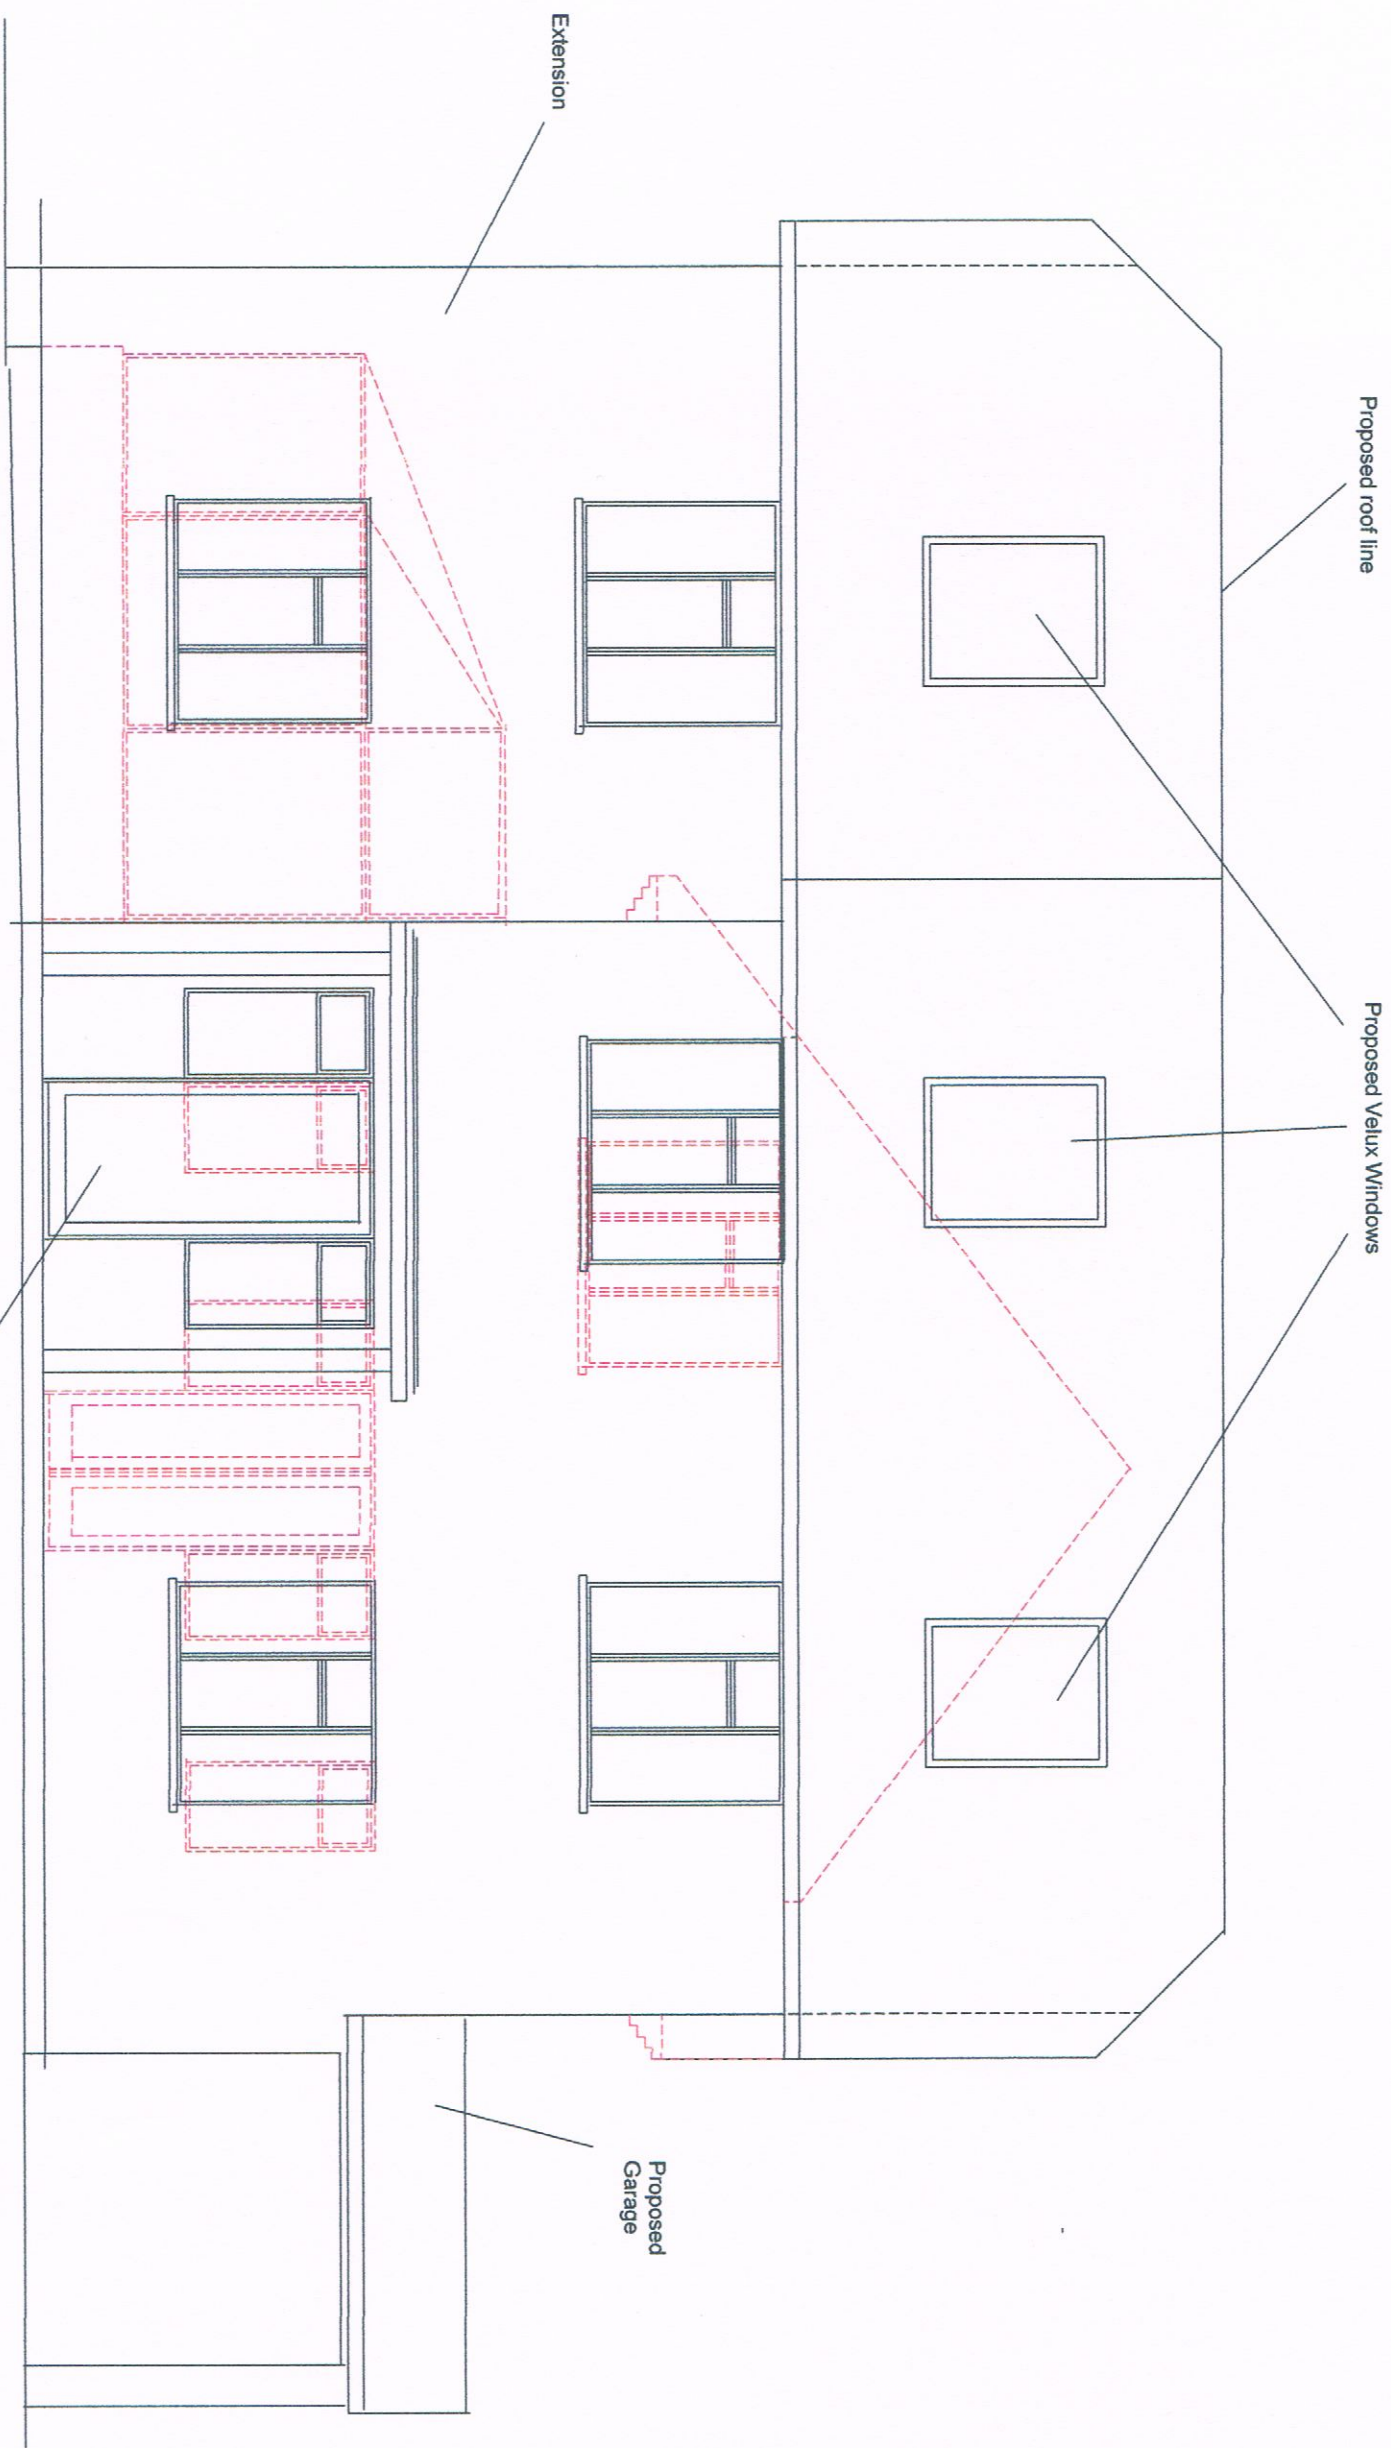

Proposed East Elevation

Proposed entrance

Proposed Garage

Client:
Mr and Mrs J Charman
9 Park Drive
Ruslington
BN16 3DZ

Design Practice:
Browns Construction Solutions Ltd (BCS)
Phil Brown 07917040175

Project:
Description

203 Proposed East Elevation

Scale 1:50 Paper Size A3

Drawing Number: 203 Rev C

Drawn Date:
Revision Date: Rev C 15/4/18

Dimensions Not To Be
Scaled From This Drawing

