

Client:
Mr and Mrs J Charman
9 Park Drive
Ruslington
BN16 3DZ

Design Practice:
Browns Construction Solutions Ltd (BCS)
Phil Brown 07917040175

Project:
Description
Proposed First Floor Plan


Scale 1:50 Paper Size A3

Drawing Number: 202 Rev C
Drawn Date: 12/9/17
Revision Date: Rev C 15/4/18

Dimensions Not To Be
Scaled From This Drawing

Boundary

Meters

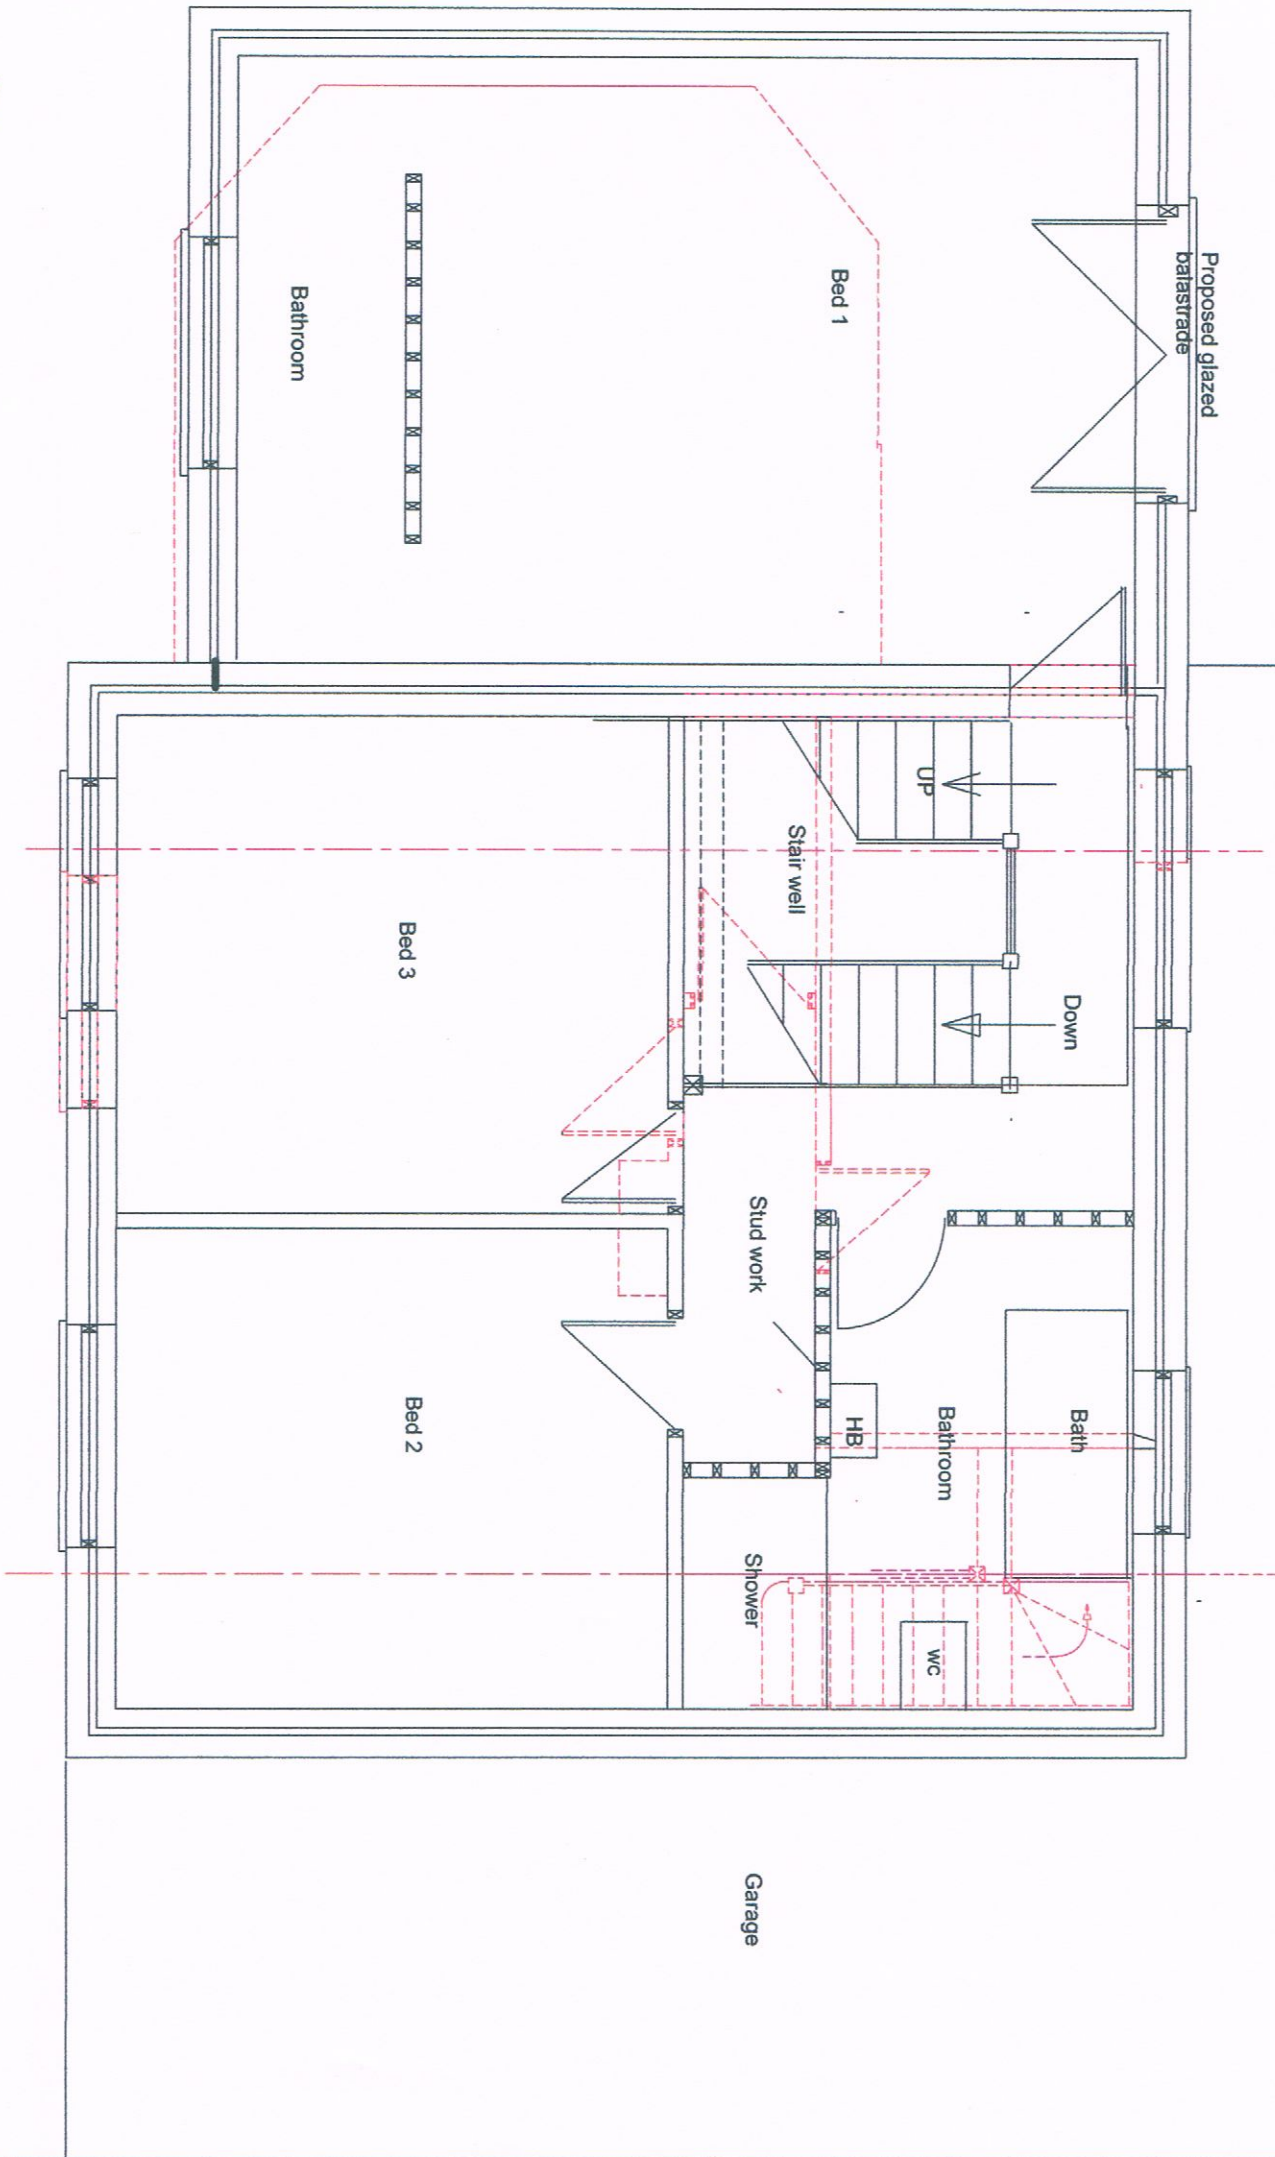

Boundary