

Client:
Mr and Mrs J Charnan
9 Park Drive
Ruslington
BN16 3DZ

Design Practice:
Browns Construction Solutions Ltd (BCS)
Phil Brown 07917040175

Project:
Description

Proposed Ground Floor Plan

Scale 1:50 Paper Size A3

Drawing Number: 201 Rev C


Drawn Date: 15/4/18

Revision Date: Rev A 27/02/18

Dimensions Not To Be
Scaled From This Drawing

Boundary

Meters

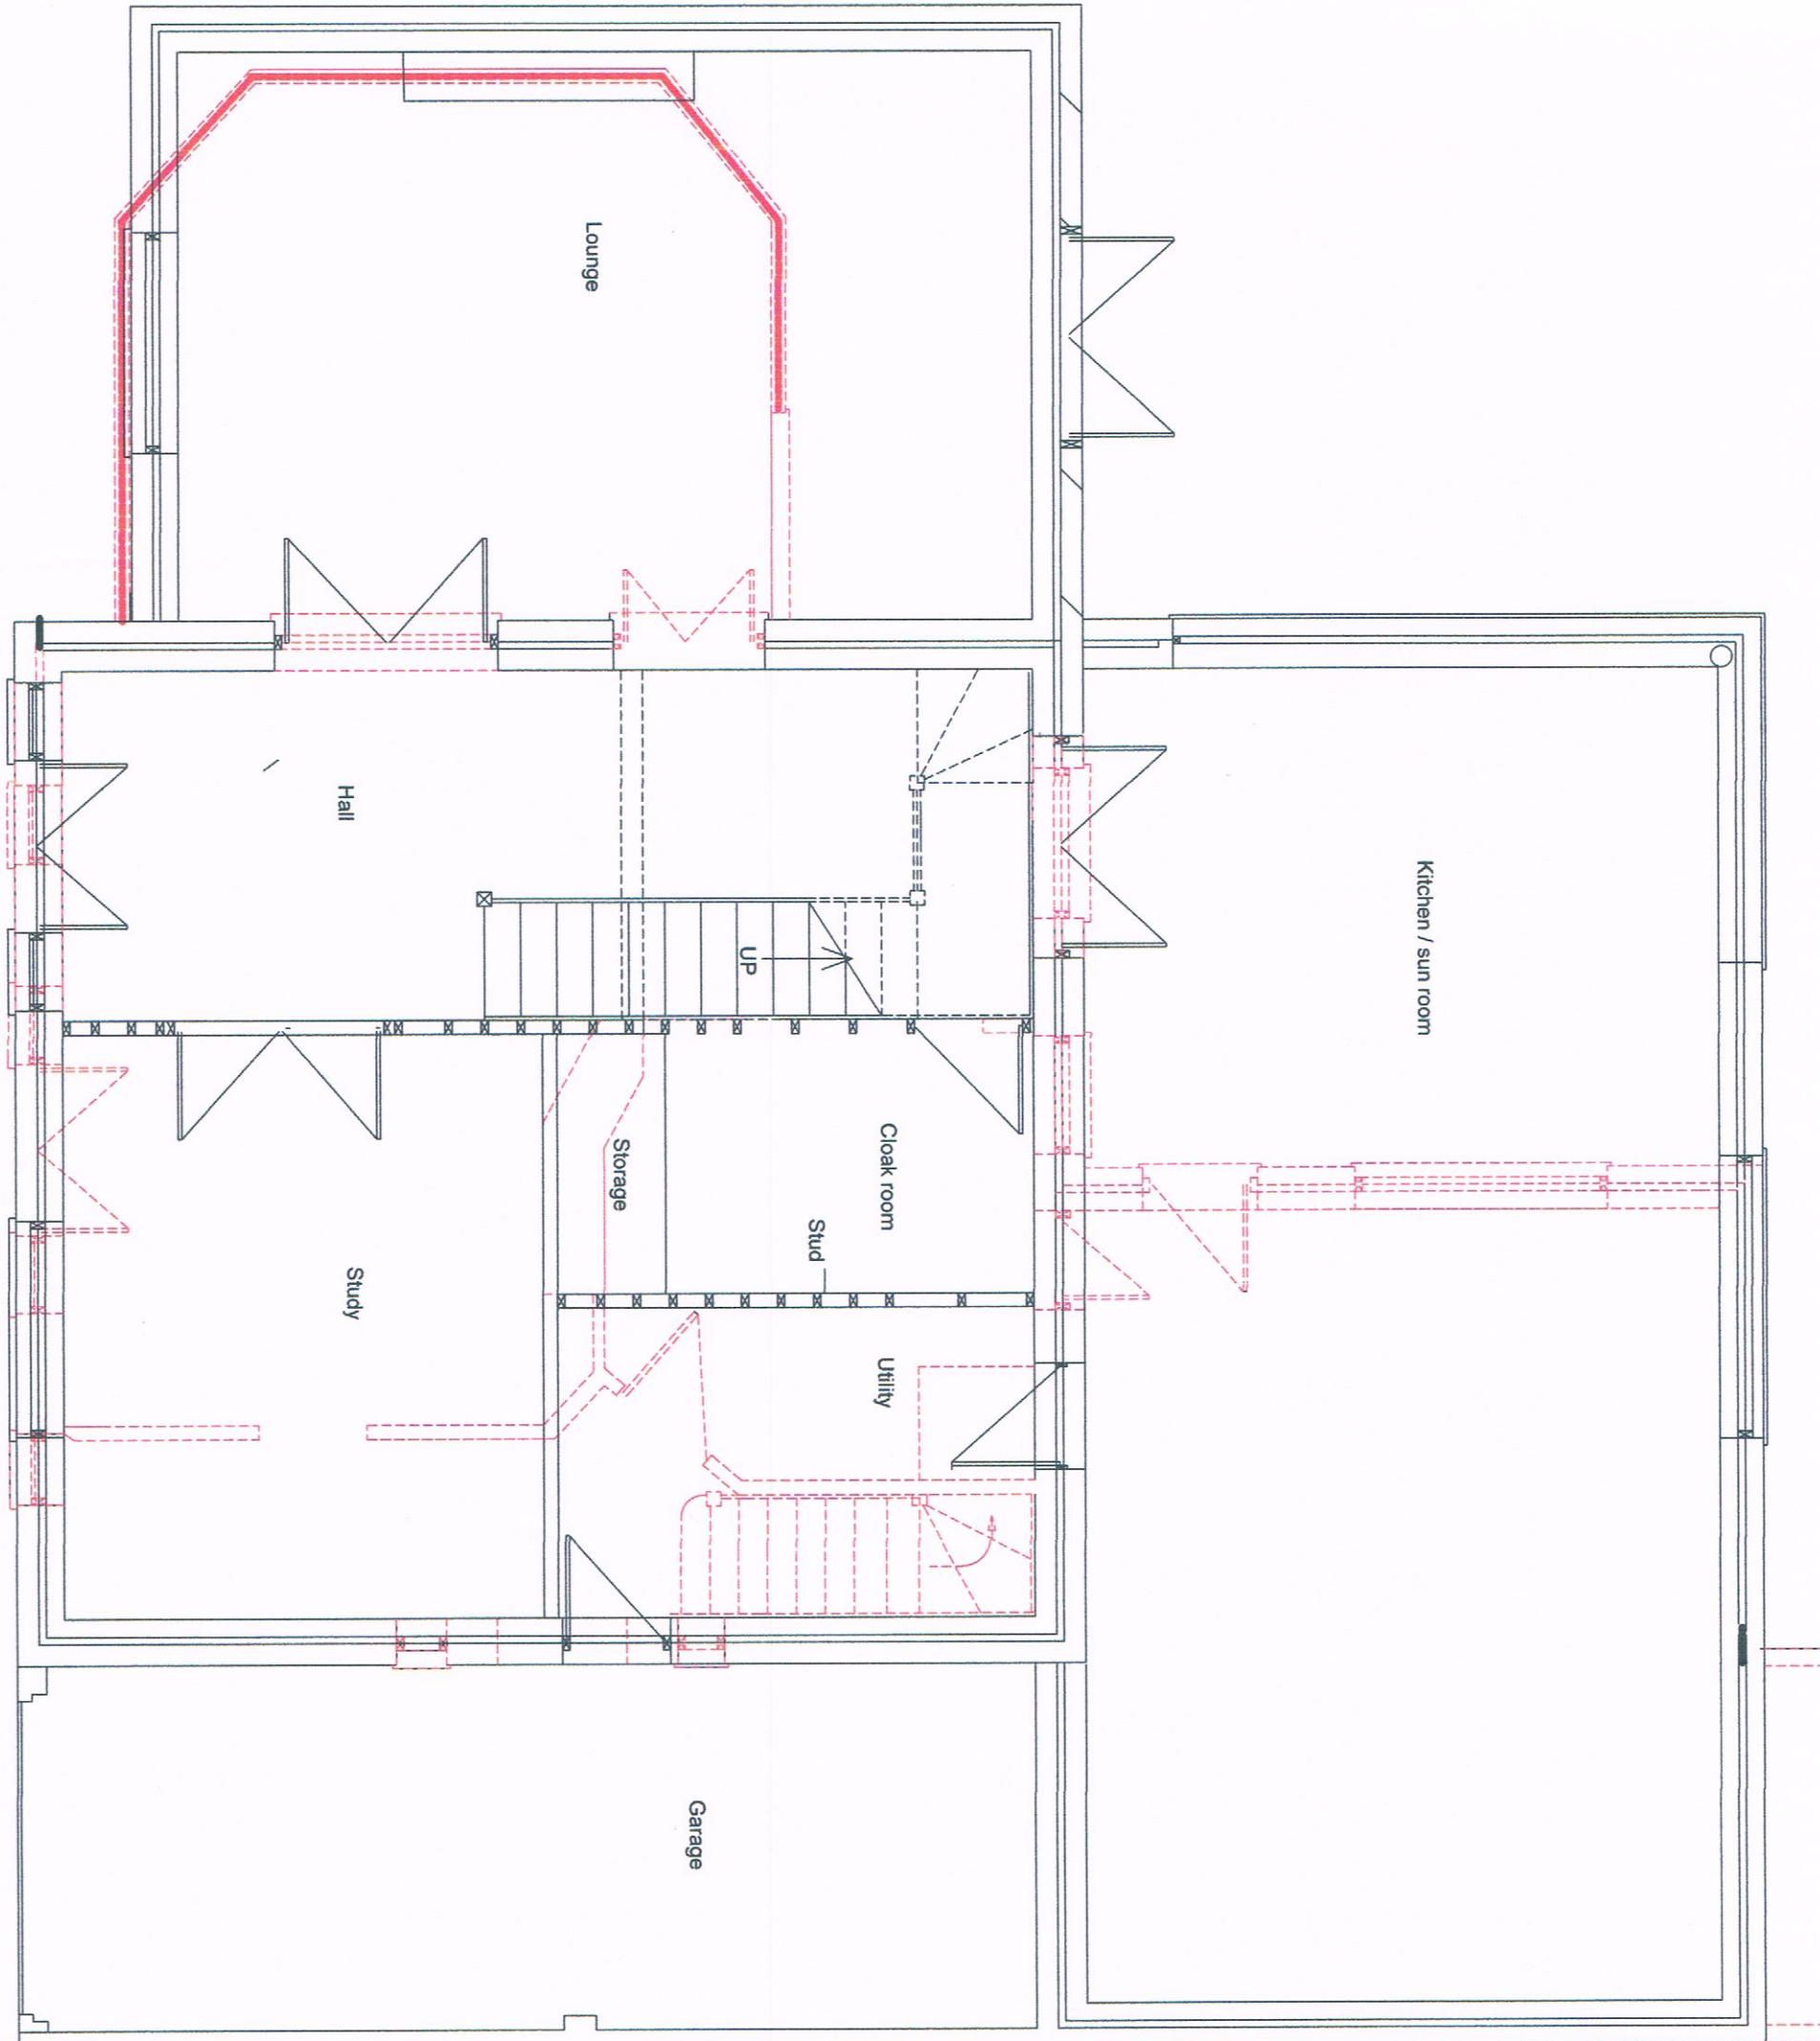

Boundary