

Client:
Mr and Mrs J Charman
9 Park Drive
Ruslington
BN16 3DZ

Design Practice:
Browns Construction Solutions Ltd (BCS)
Phil Brown 07917040175

Project:
Description

Proposed Roof Plan

Scale 1:50 Paper Size A3


Drawing Number: 208 Rev C

Drawn Date: 12/9/17

Revision Date: Rev C 15/4/18

Dimensions Not To Be
Scaled From This Drawing

Existing
boundary

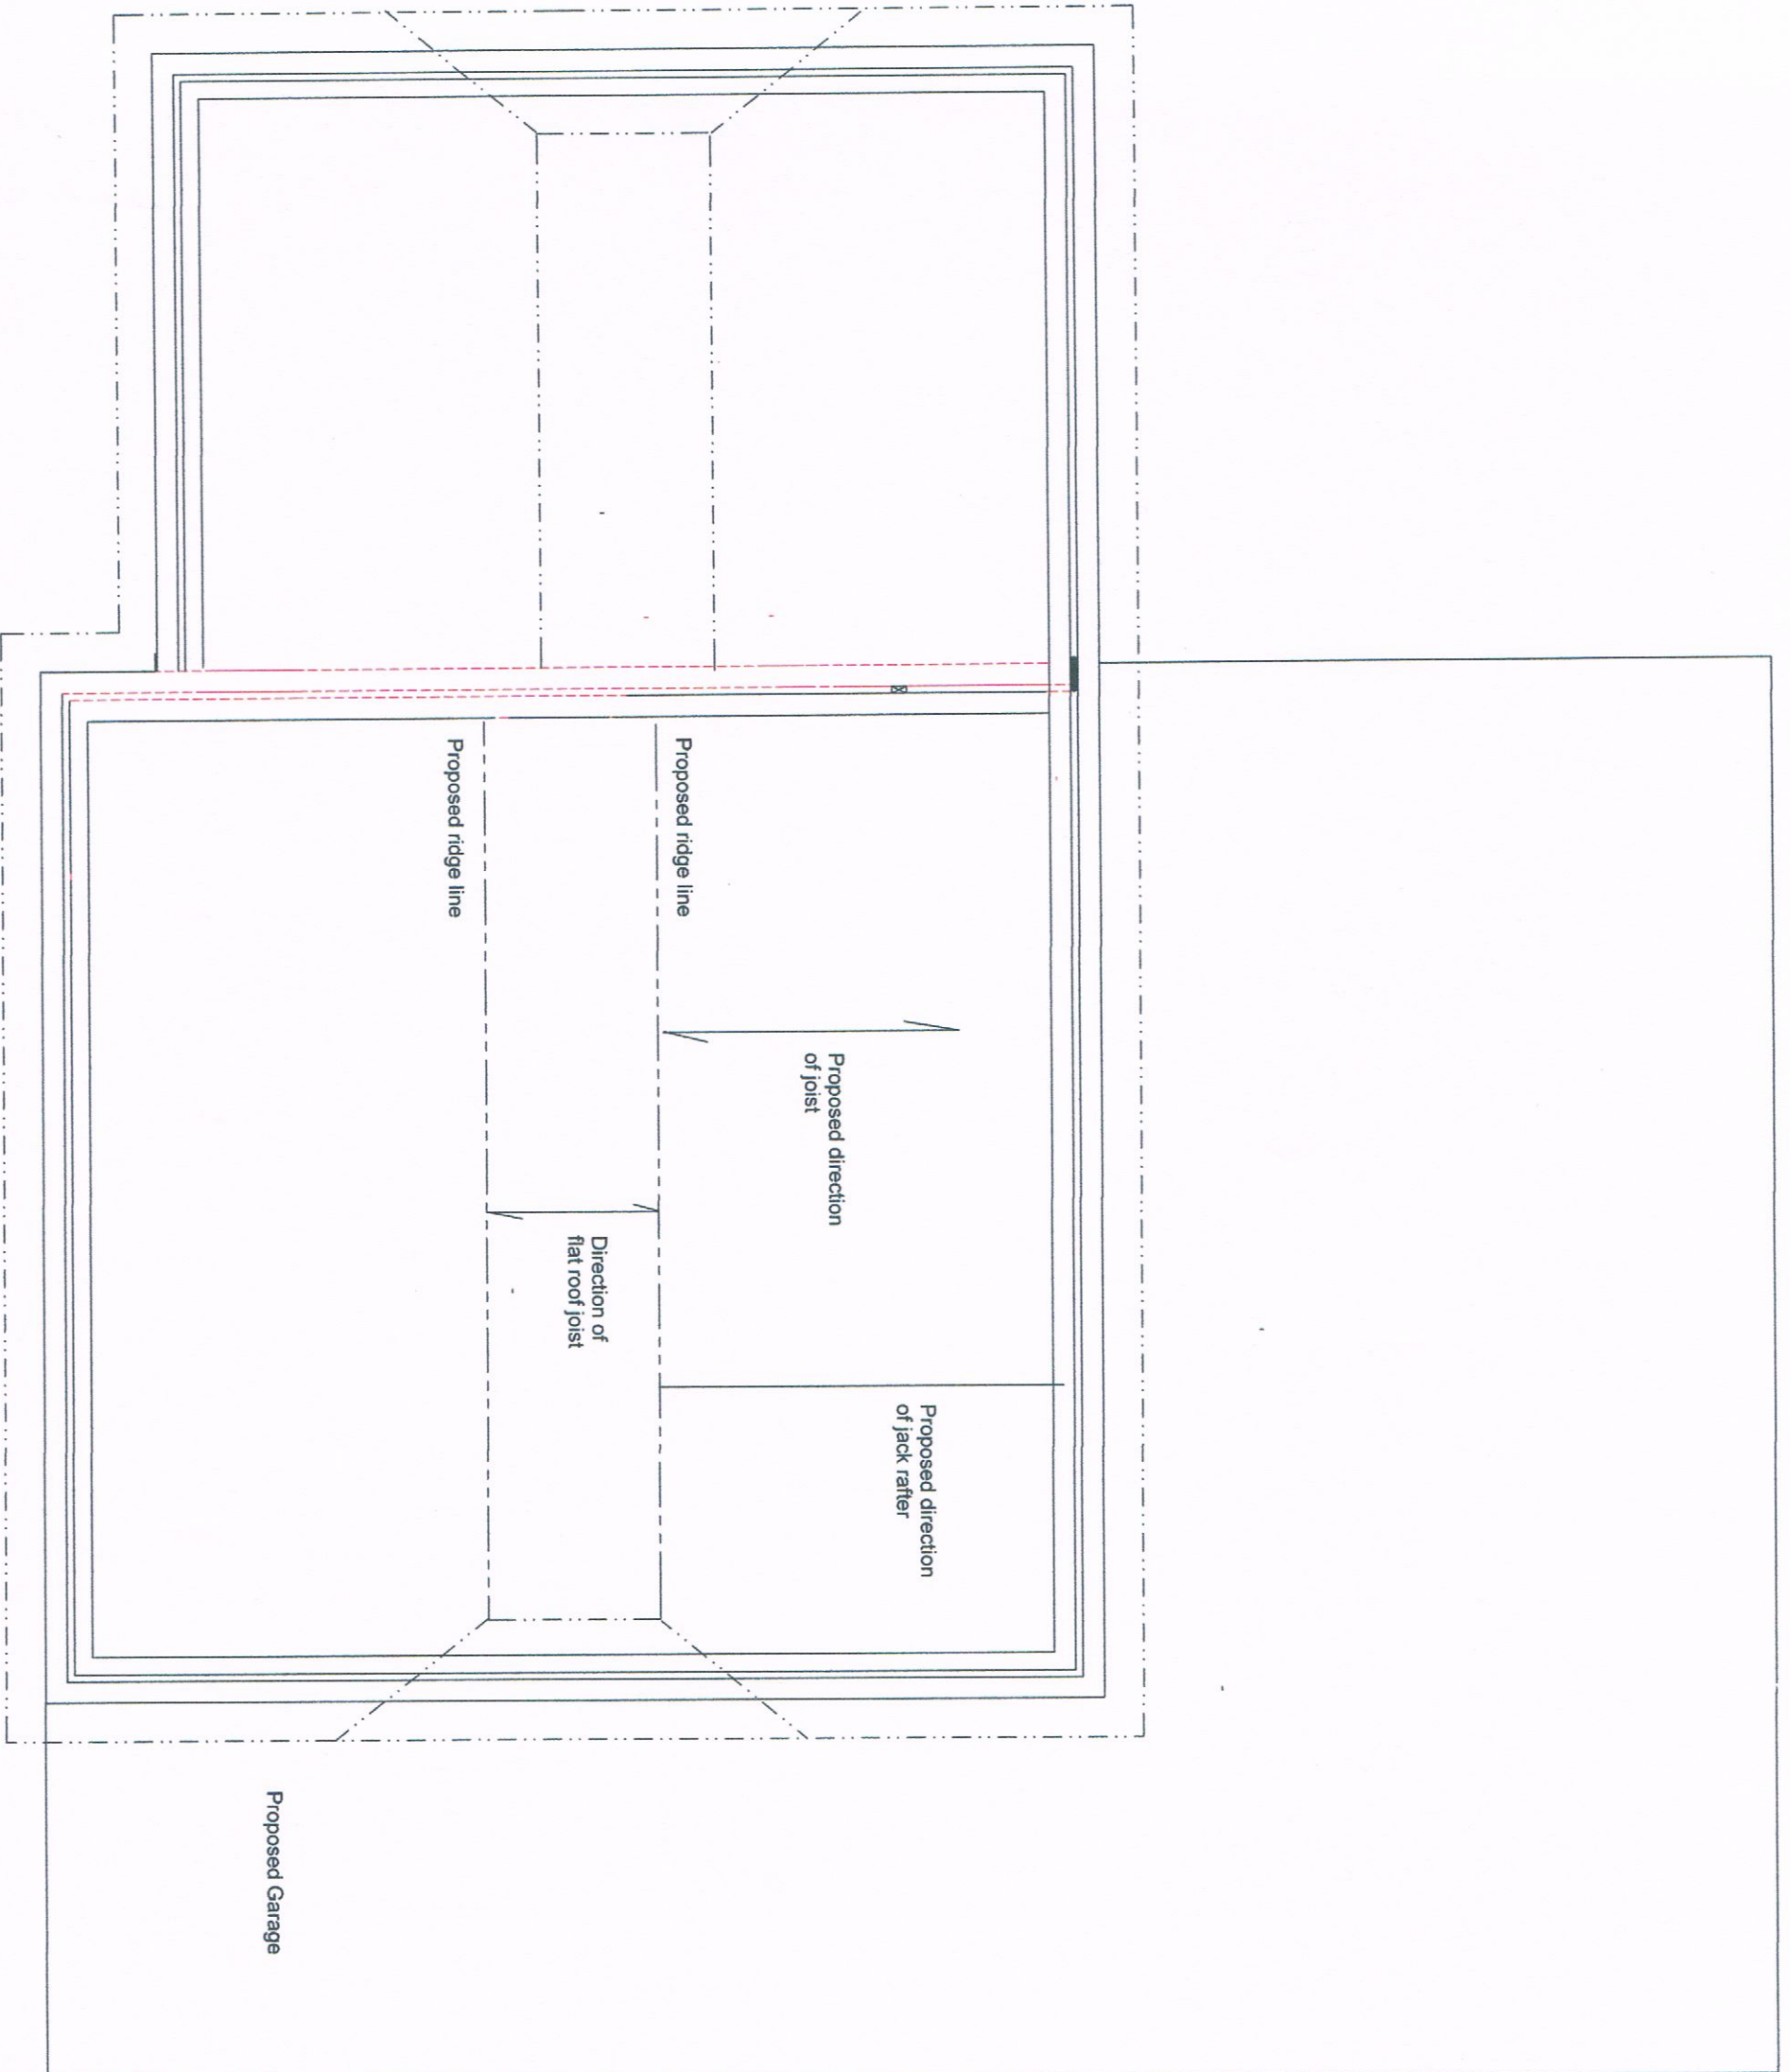

Meters

0 1 2 3 4 5 6 7 8 9 10

Existing Boundary