


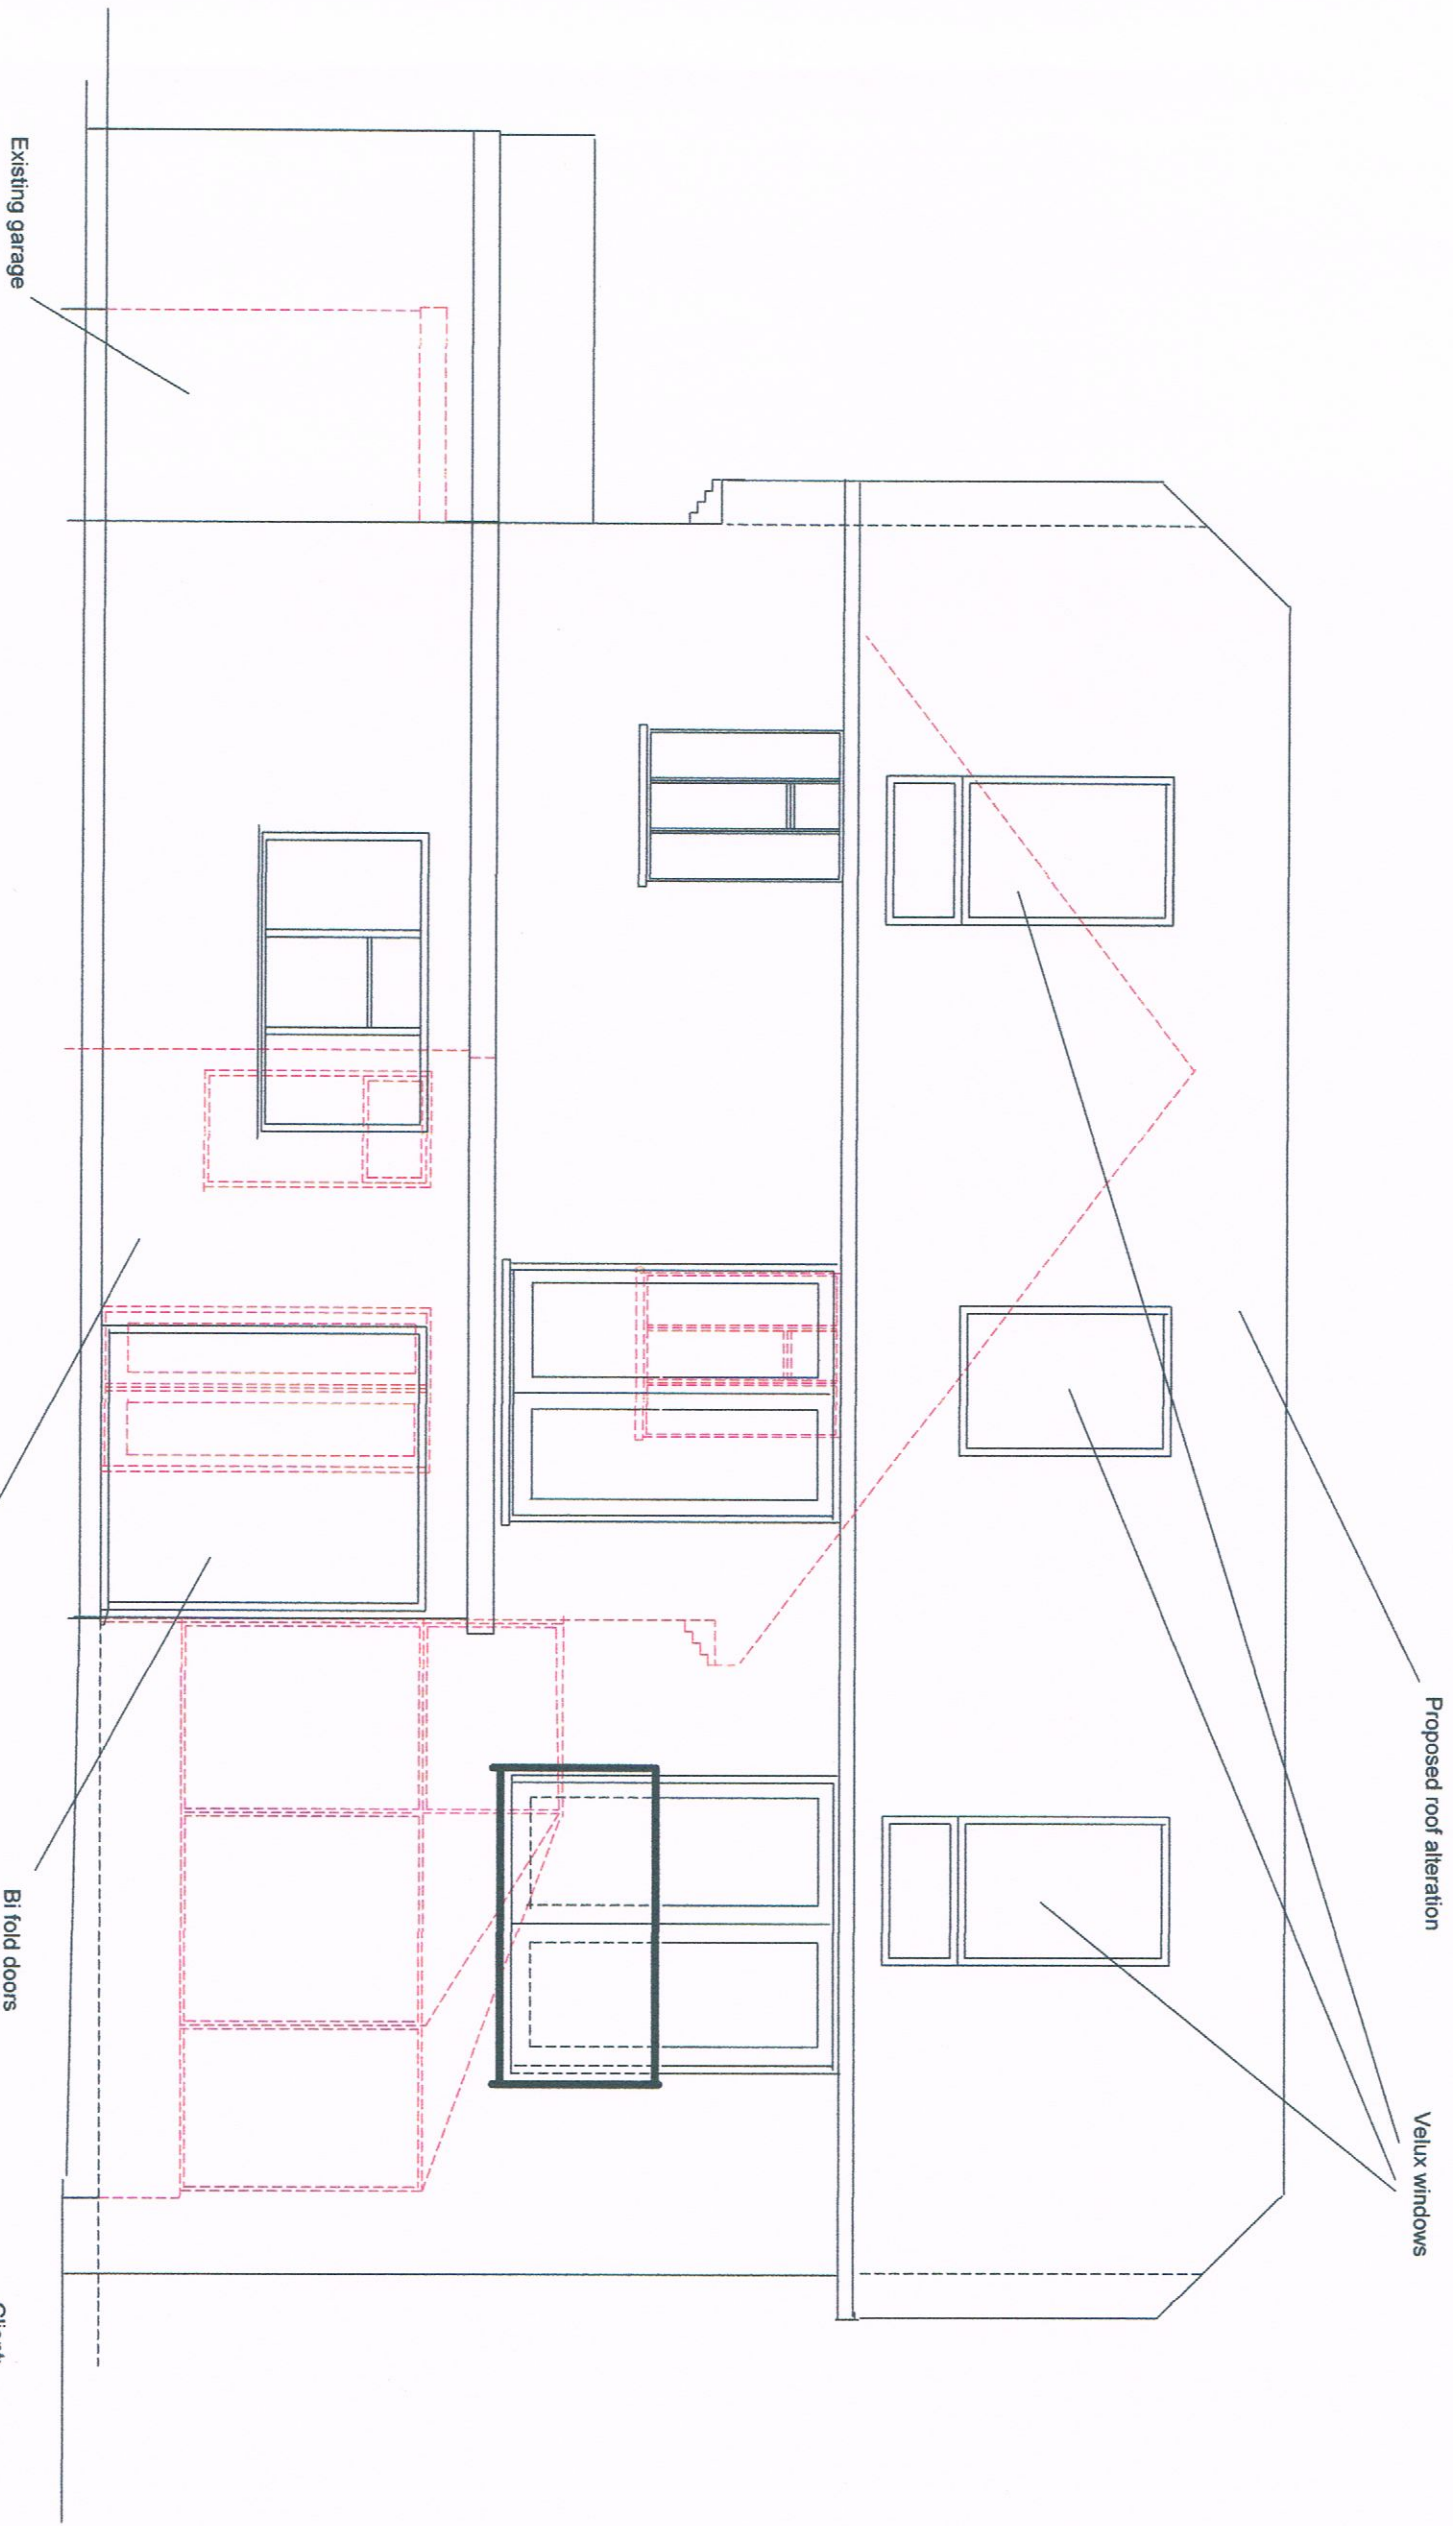

Client:
Mr and Mrs J Charman
9 Park Drive
Ruslington
BN16 3 DZ

Design Practice:
Browns Construction Solutions Ltd (BCS)
Phil Brown 07917040175

Project:
Description

Proposed West Elevation

Scale 1:50 Paper Size A3

Drawing Number: 204 Rev C

Revision Date: Rev C 15/4/18

Dimensions Not To Be
Scaled From This Drawing