

Client:
Mr and Mrs J Chamman
9 Park Drive
Ruslington
BN16 3DZ


Design Practice:
Browns Construction Solutions Ltd (BCS)
Phil Brown 07917040175

Project:
Description
Proposed Second Floor Plan

Scale 1:50 Paper Size A3

Drawing Number: 207 Rev C
Drawn Date: 15/4/18
Revision Date: Rev A 27/02/18

Dimensions Not To Be
Scaled From This Drawing

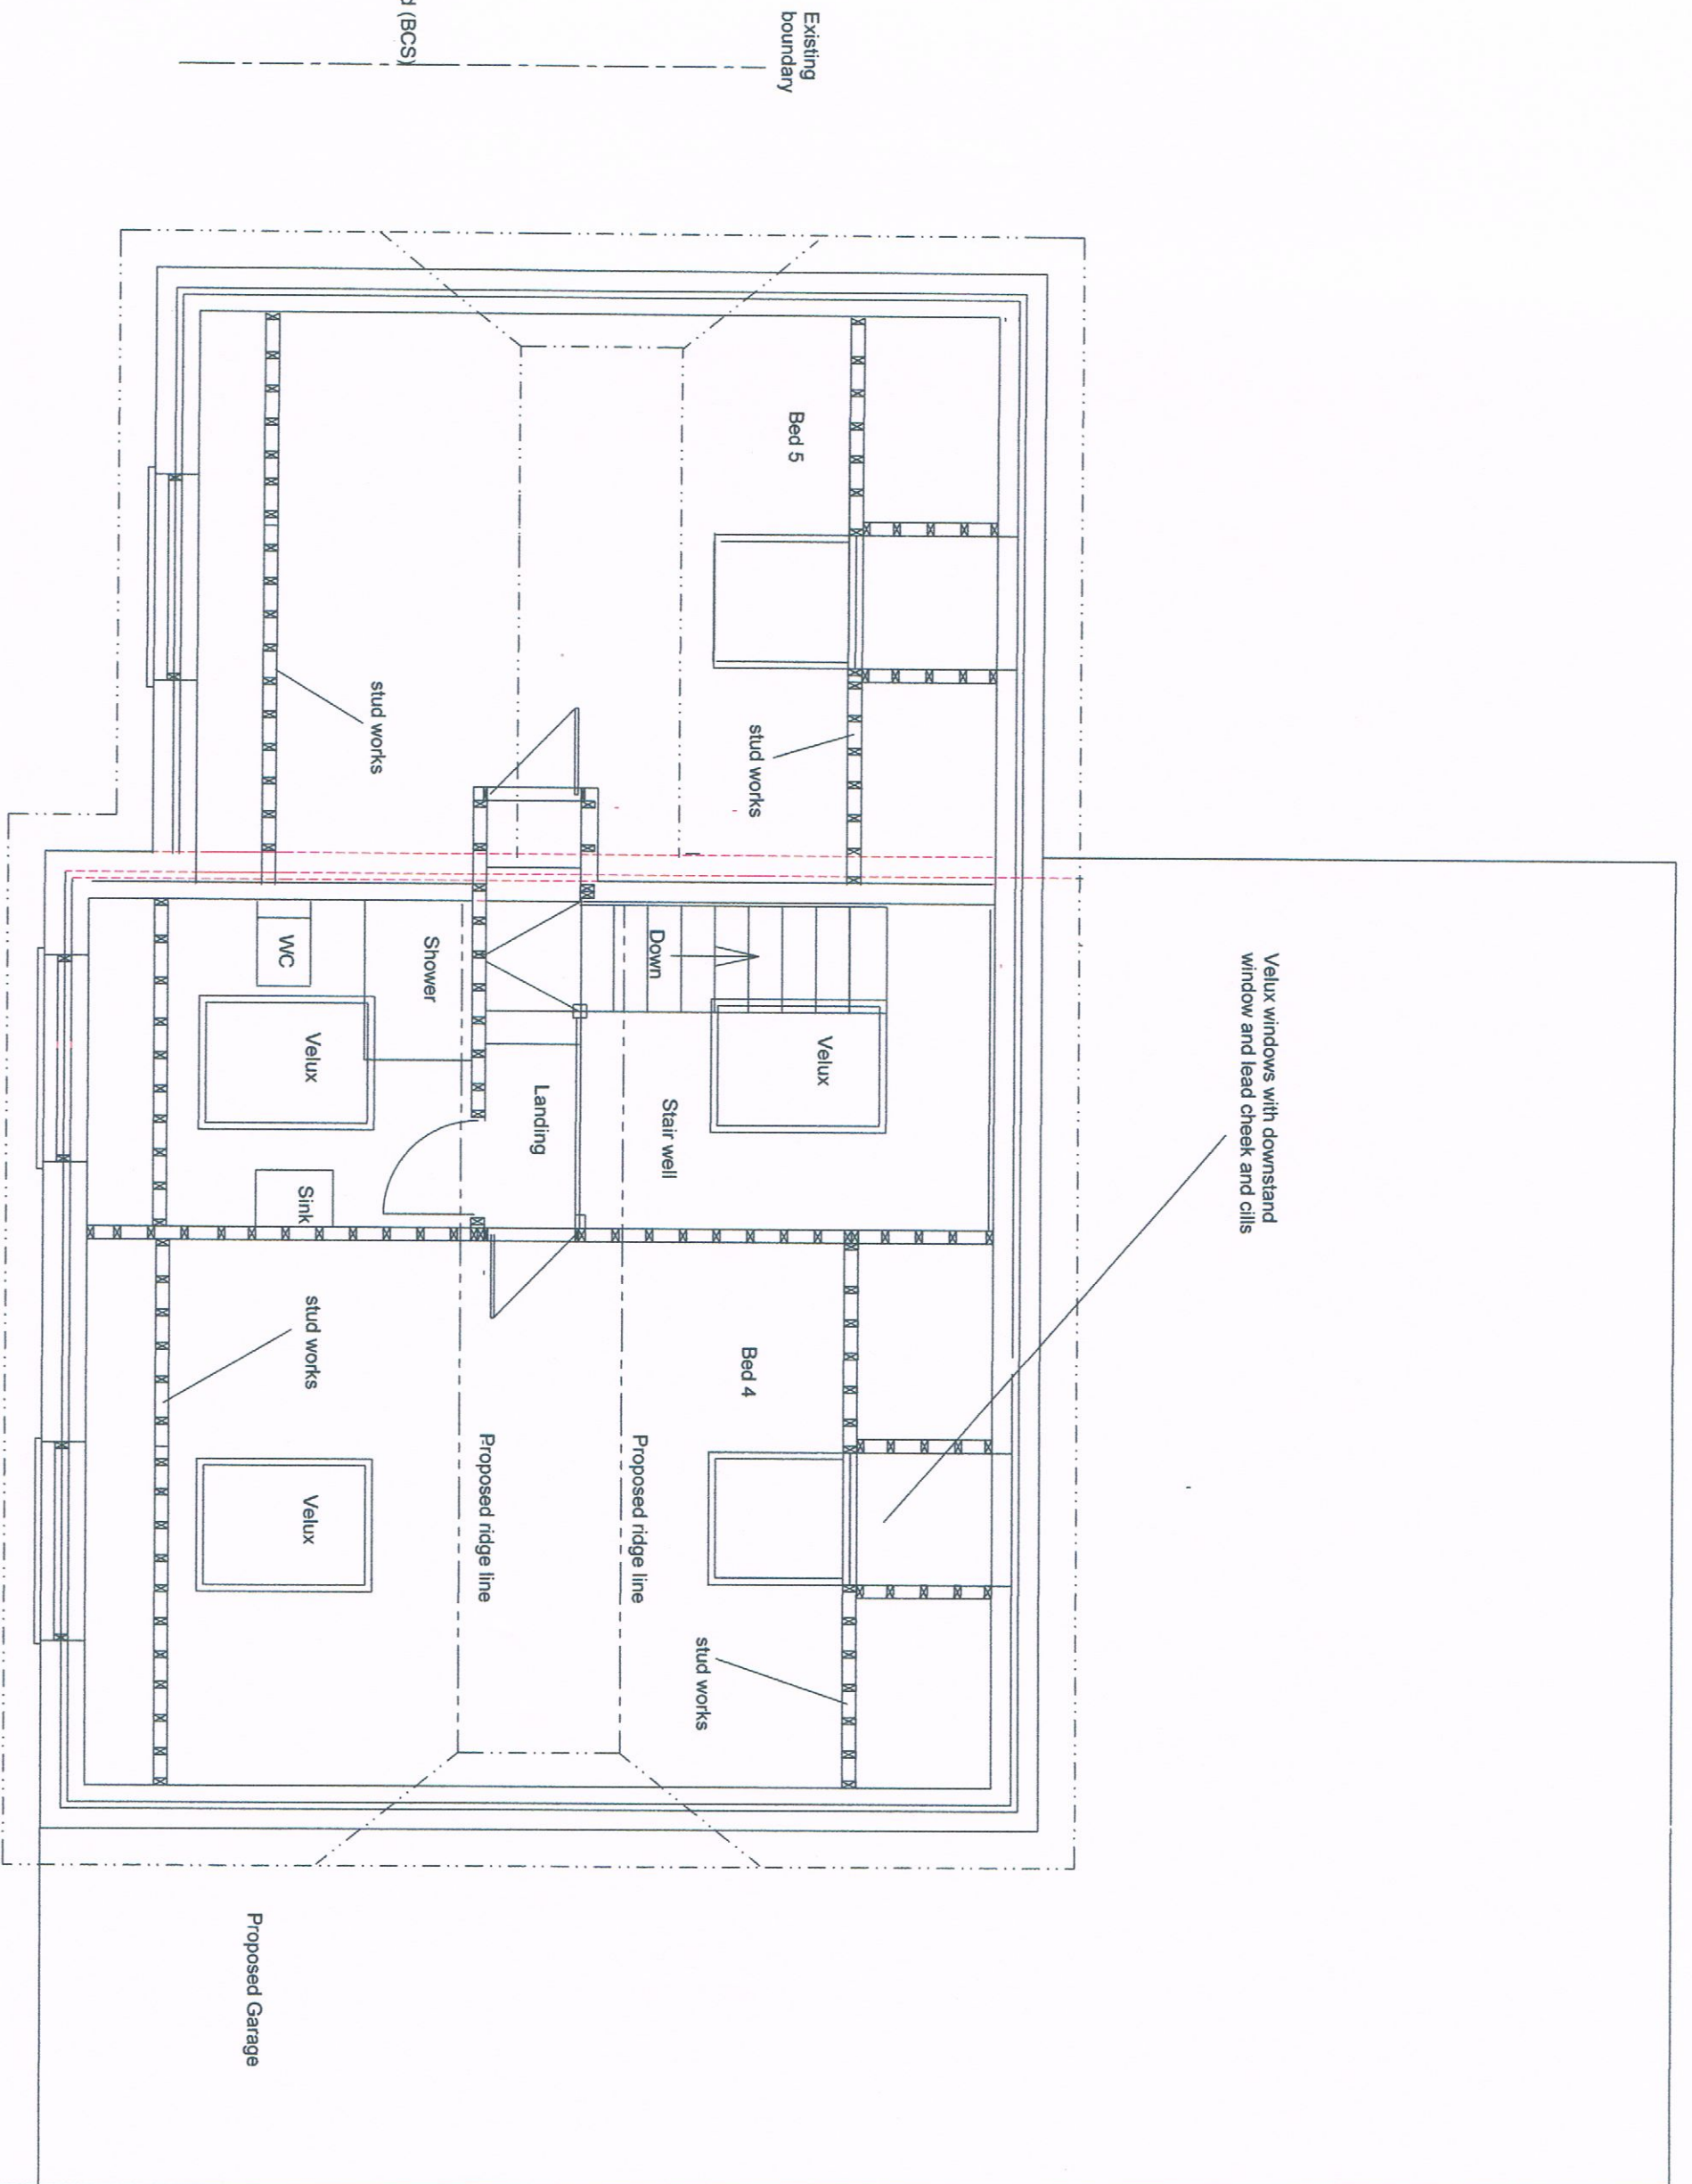

Meters

0 1 2 3 4 5 6 7 8 9 10