



Client:
Mr and Mrs J Charman
9 Park Drive
Ruslington
BN16 3DZ

Design Practice:
Browns Construction Solutions Ltd (BCS)
Phil Brown 07917040175


Project:
Description

203 Proposed East Elevation

Scale 1:50 Paper Size A3

Drawing Number: 203 Rev D
Drawn Date:
Revision Date: Rev C 15/4/18

Dimensions Not To Be
Scaled From This Drawing

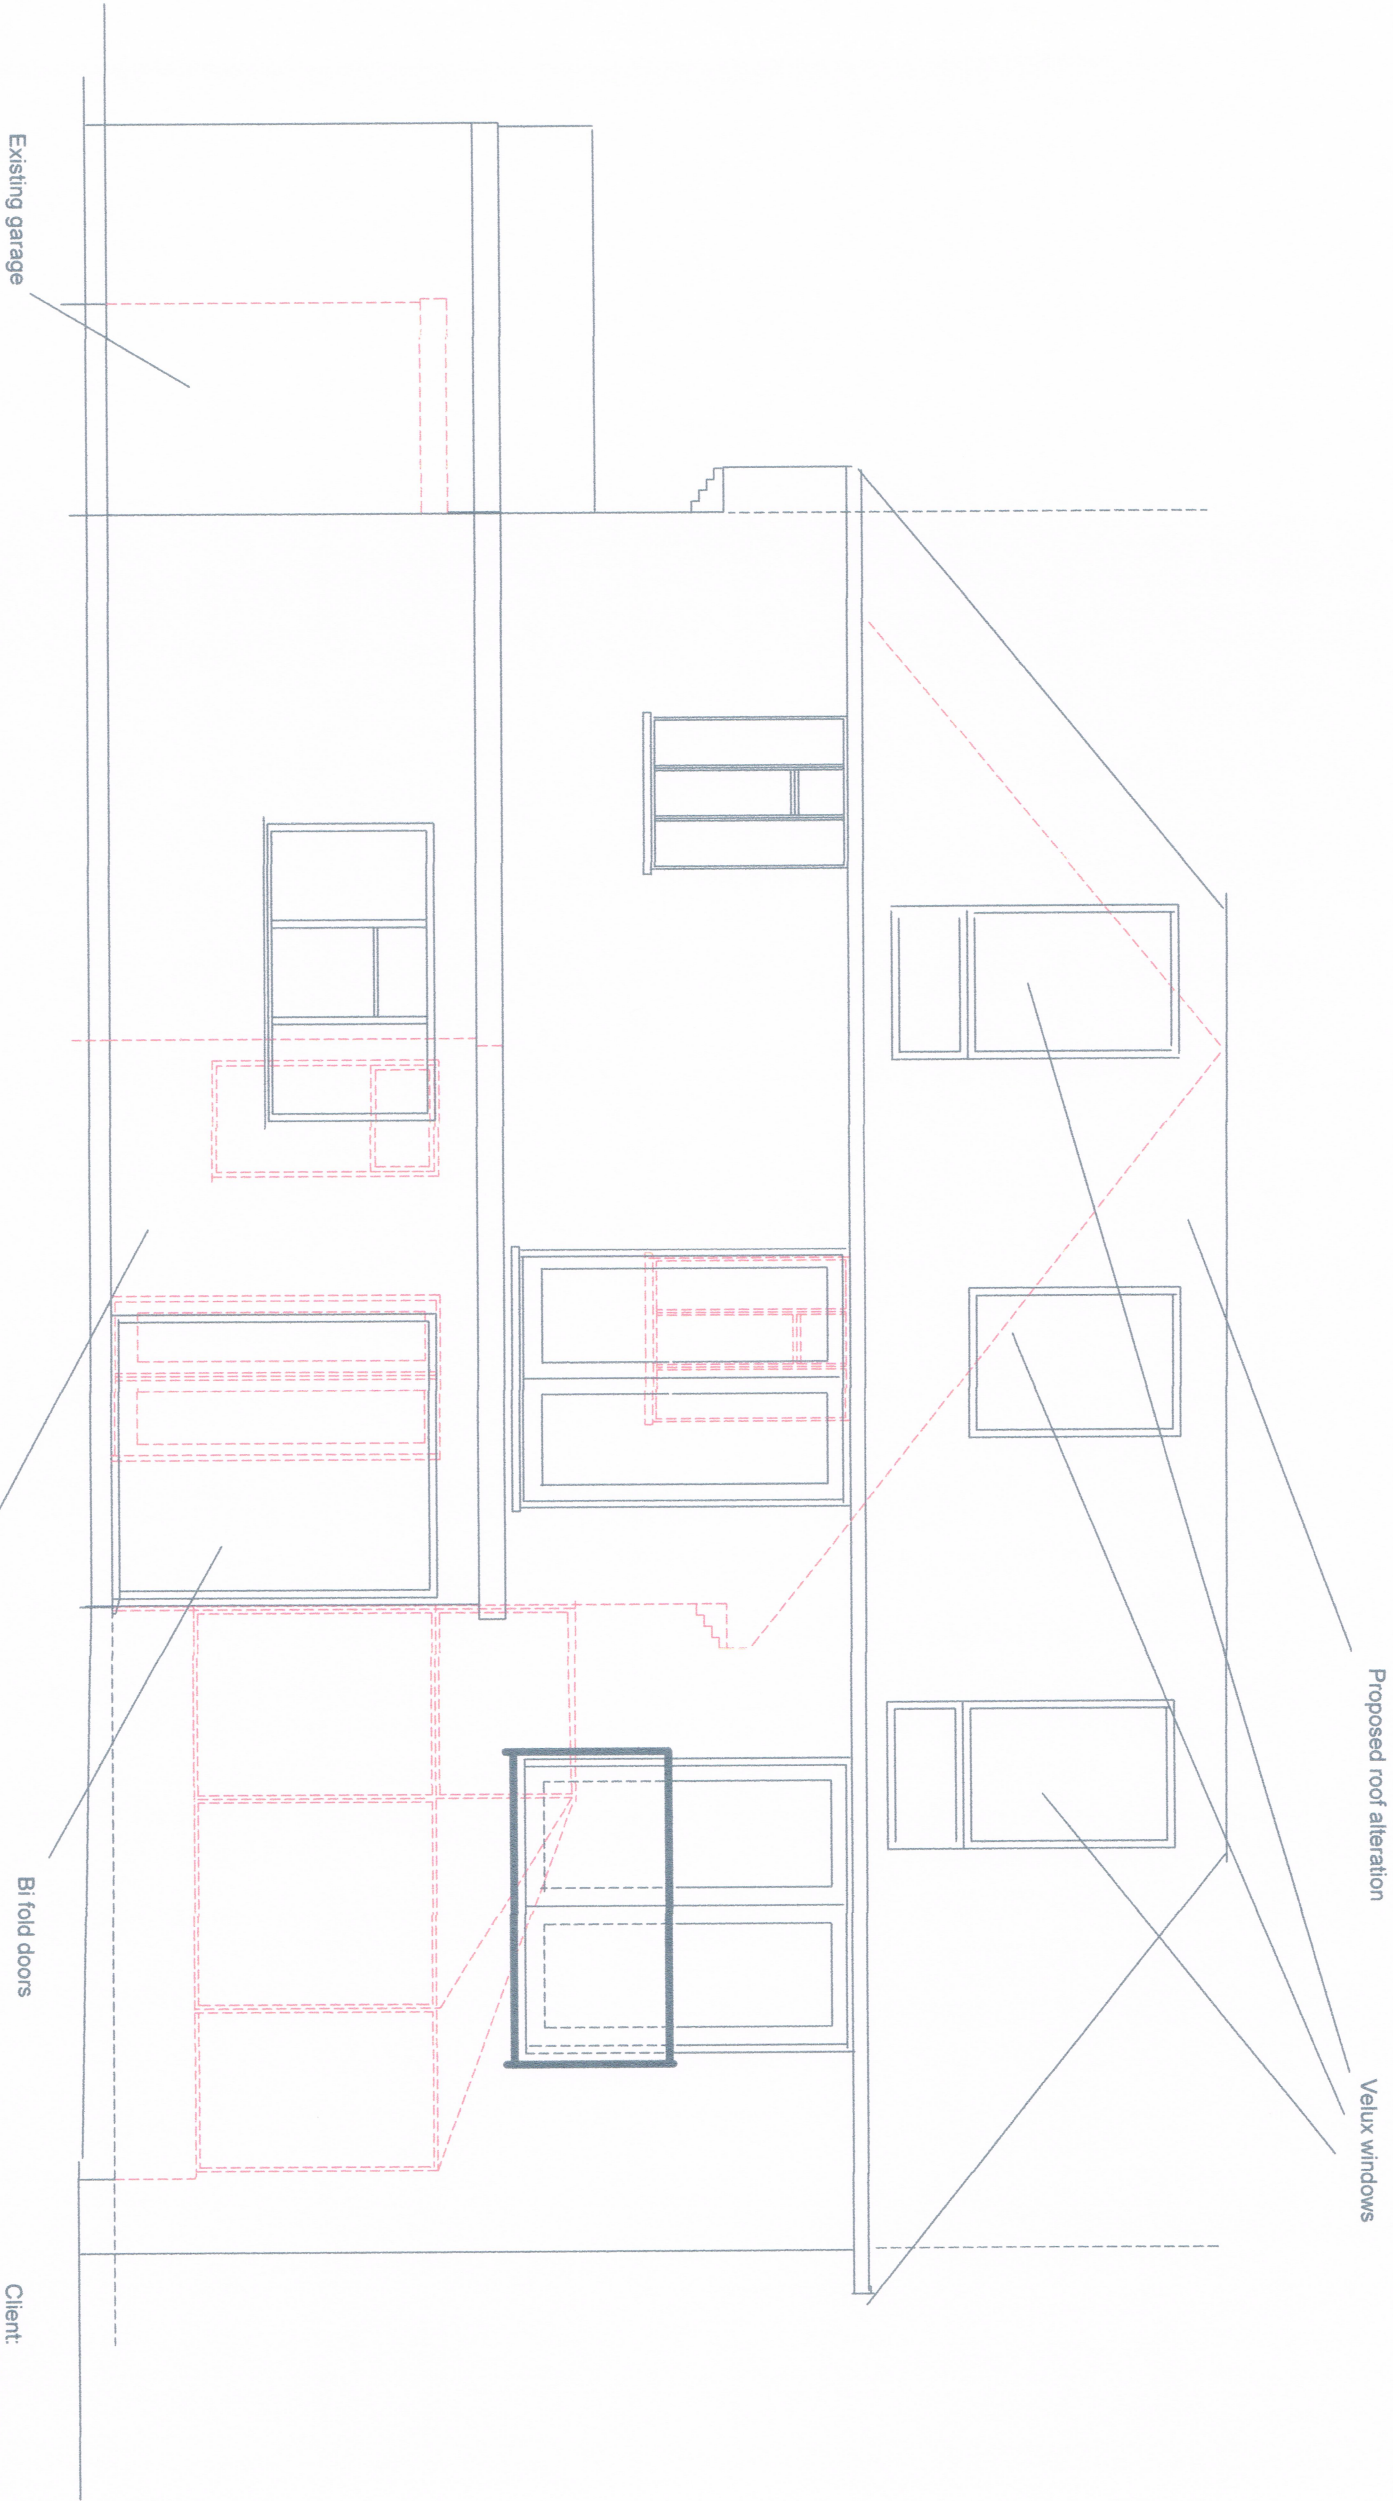

Client:
Mr and Mrs J Charman
9 Park Drive
Ruslington
BN16 3 DZ

Design Practice:
Browns Construction Solutions Ltd (BCS)
Phil Brown 07917040175

Project:
Description

Proposed West Elevation


Scale 1:50 Paper Size A3

Drawing Number: 204 Rev D

Drawn Date:

Revision Date: Rev C 15/4/18

Dimensions Not To Be
Scaled From This Drawing

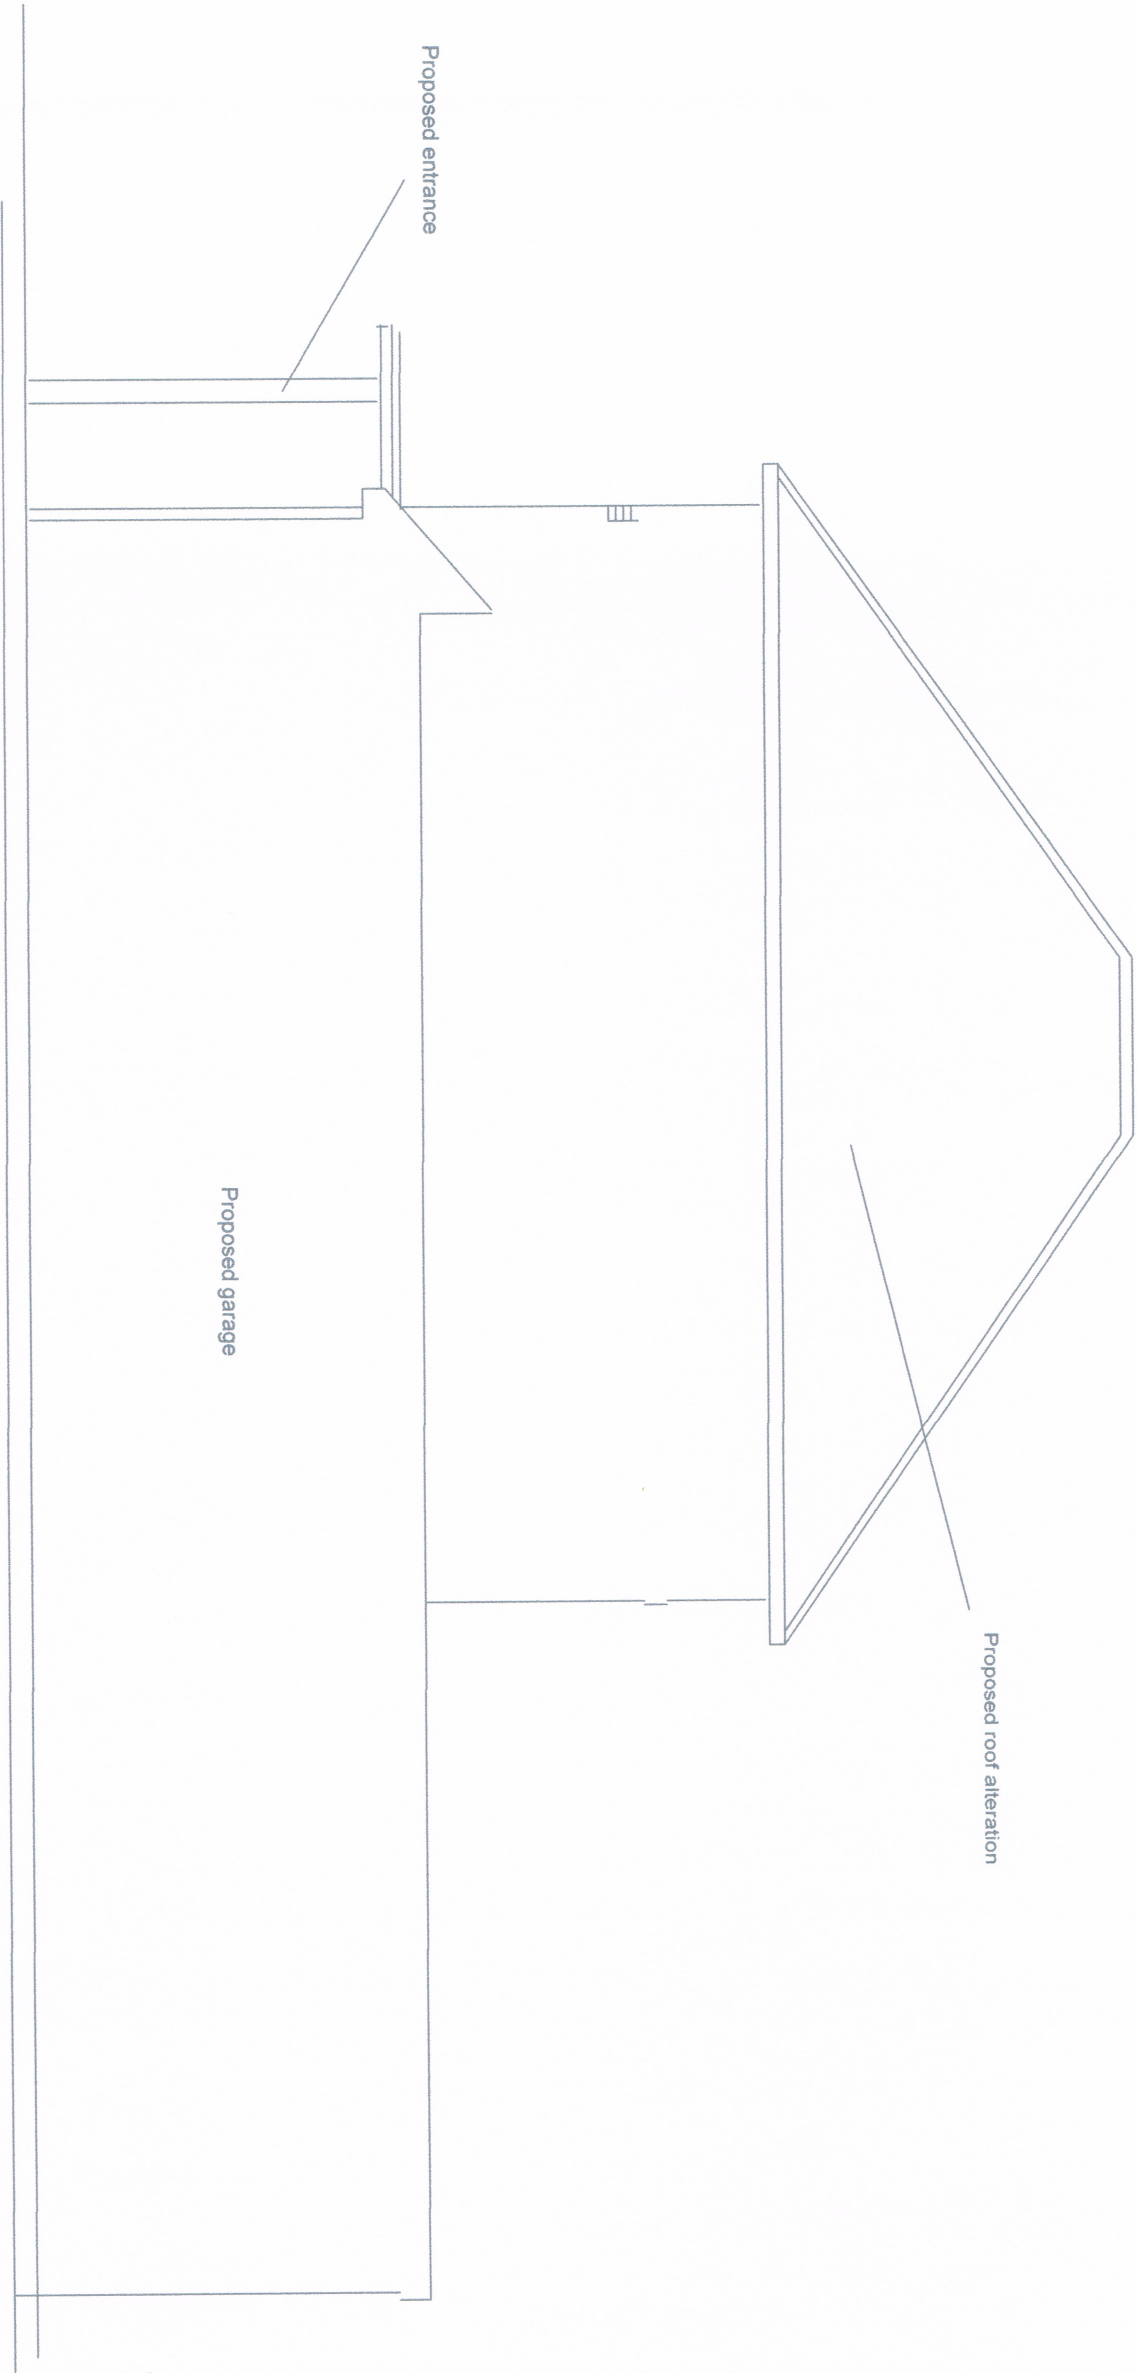

Proposed North Elevation

Client:
Mr and Mrs J Chamman
9 Park Drive
Ruslington
BN16 3DZ

Design Practice:
Browns Construction Solutions Ltd (BCS)
Phil Brown 07917040175

Project:
Description


Proposed North Side Elevation

Scale 1:50 Paper Size A3

Drawing Number: 205 Rev D
Drawn Date: 22/02/17
Revision Date: Rev C 15/4/18

Dimensions Not To Be
Scaled From This Drawing



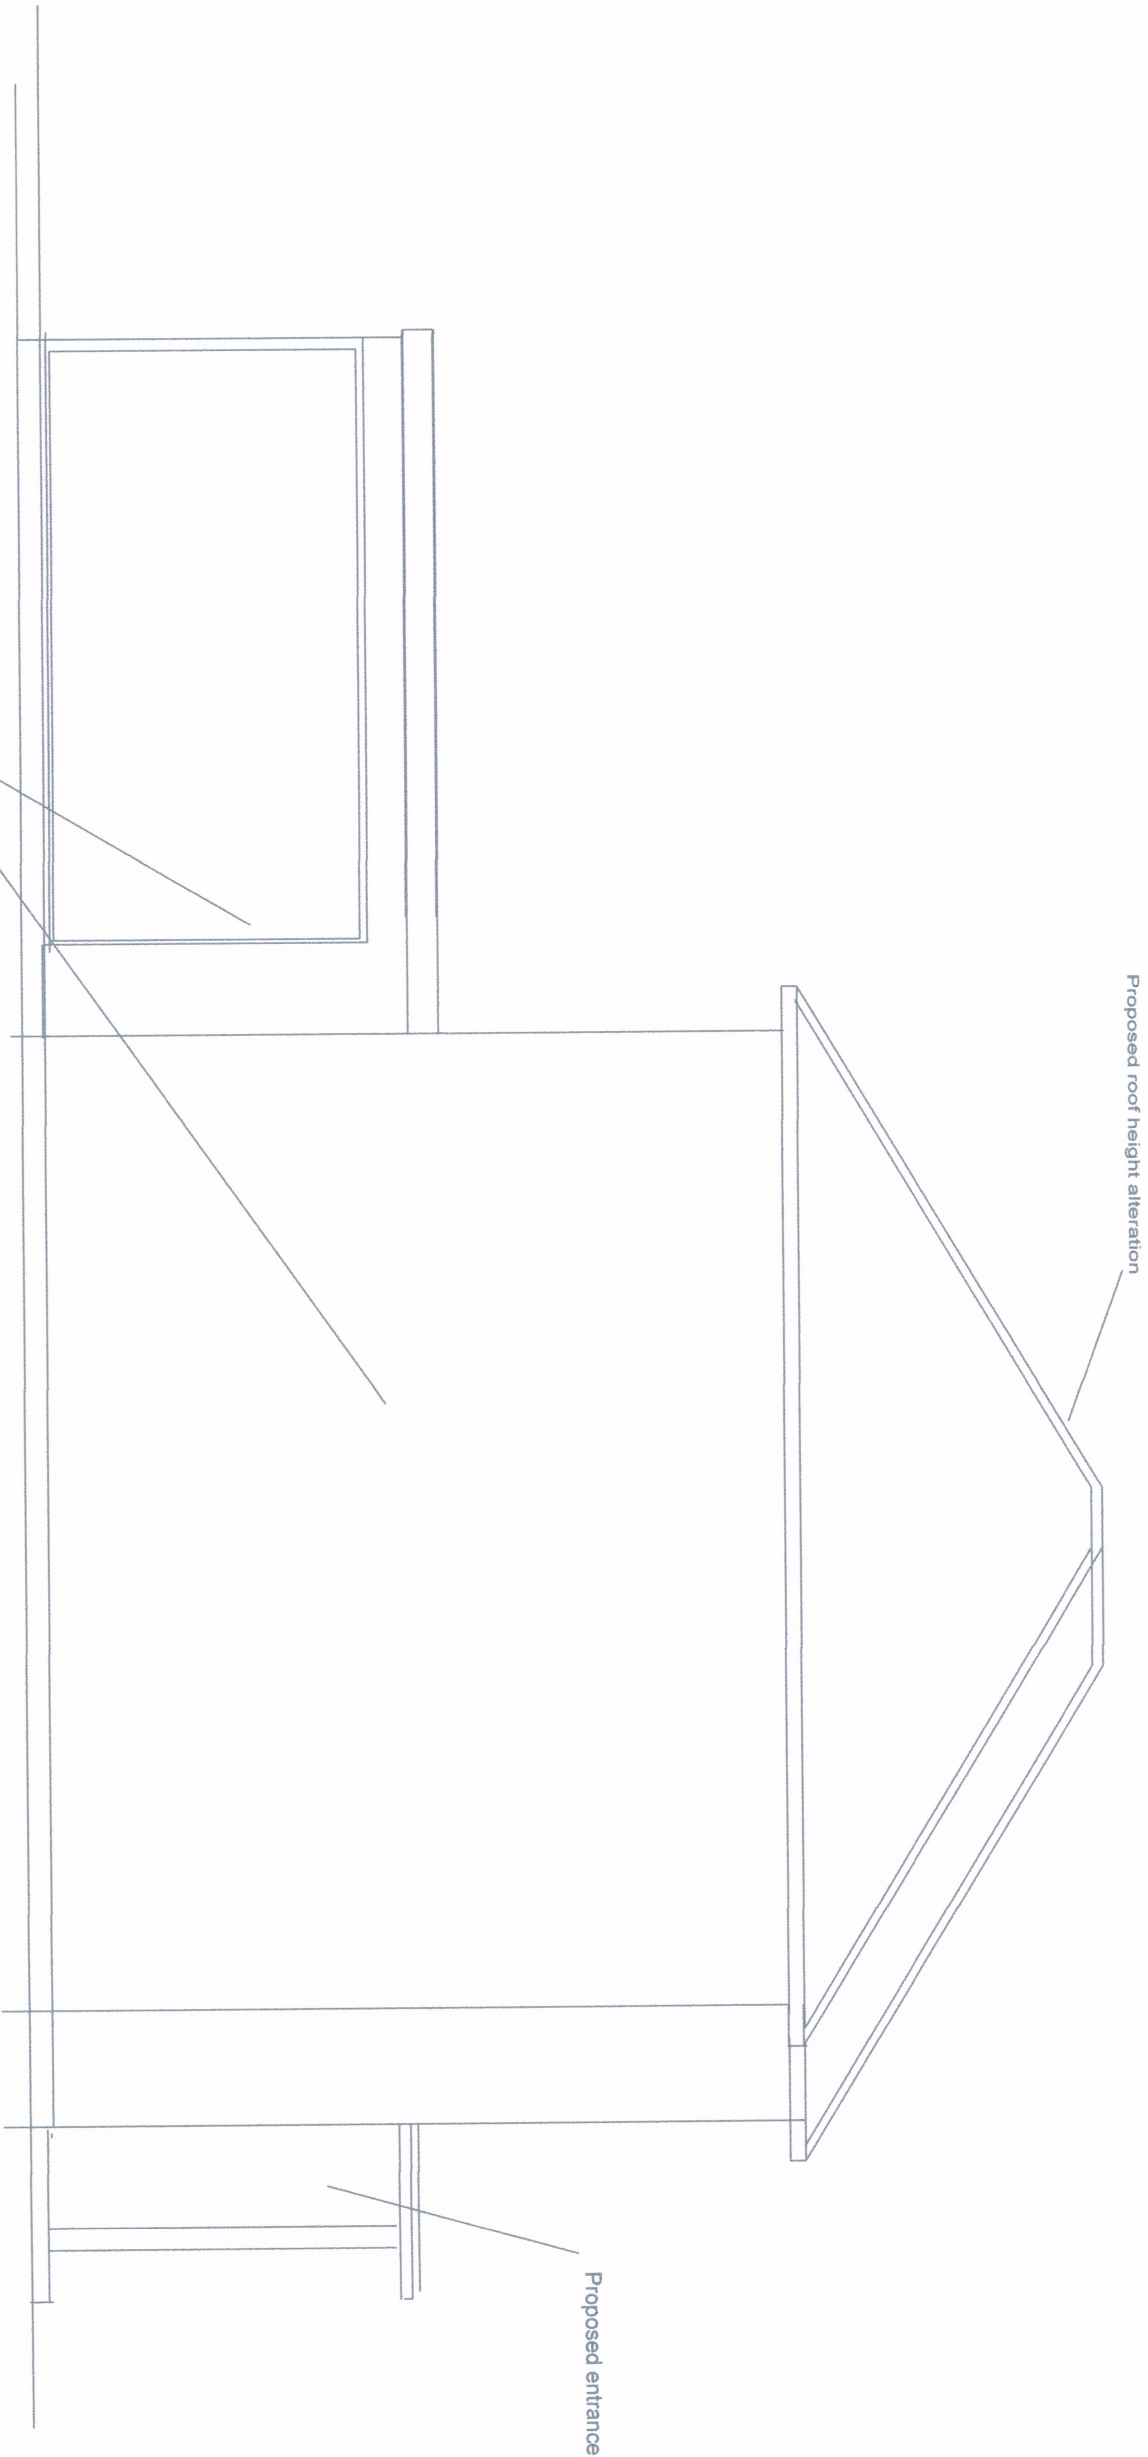

Proposed extension

Proposed South Elevation

Client:
Mr and Mrs J Charman
9 Park Drive
Ruslington
BN16 3DZ

Design Practice:
Browns Construction Solutions Ltd (BCS)
Phil Brown 07917040175

Project:
Description

Proposed South Side Elevation

Scale 1:50 Paper Size A3

Drawing Number: 206 Rev D

Drawn Date: 15/4/18

Revision Date: Rev A 27/02/18

Dimensions Not To Be
Scaled From This Drawing

