






Scale Bar 1:100

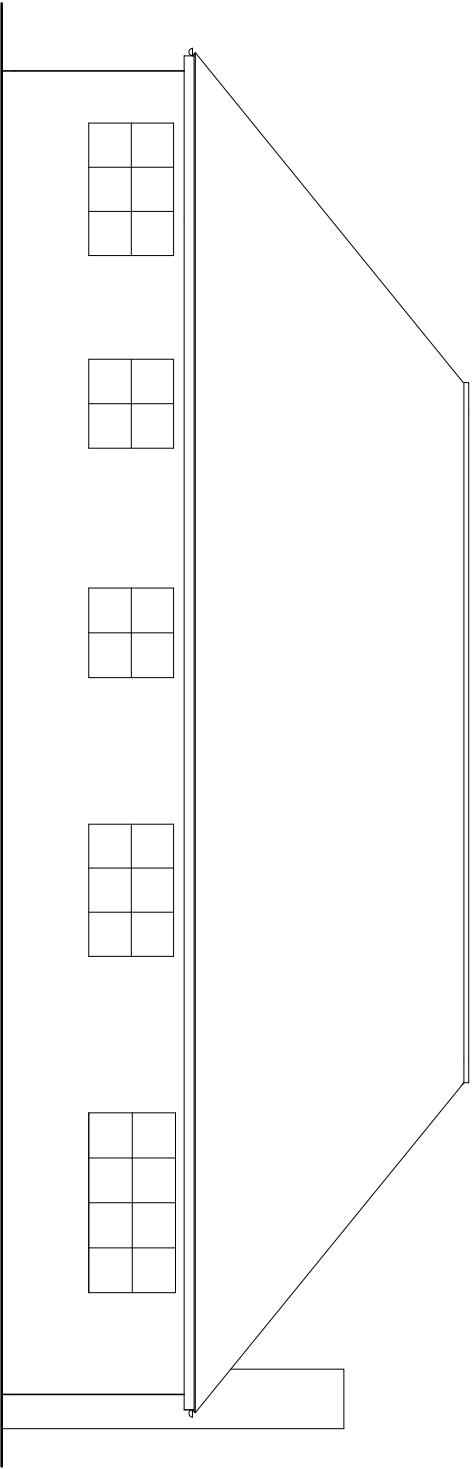


EXISTING NORTH ELEVATION 1:100

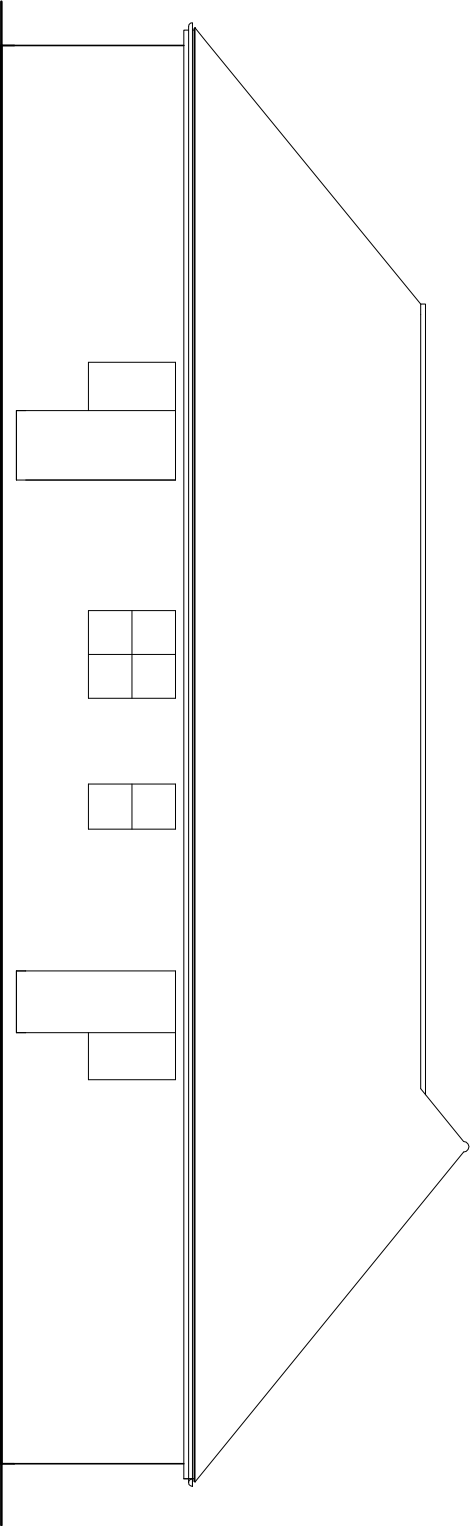

EXISTING EAST ELEVATION 1:100

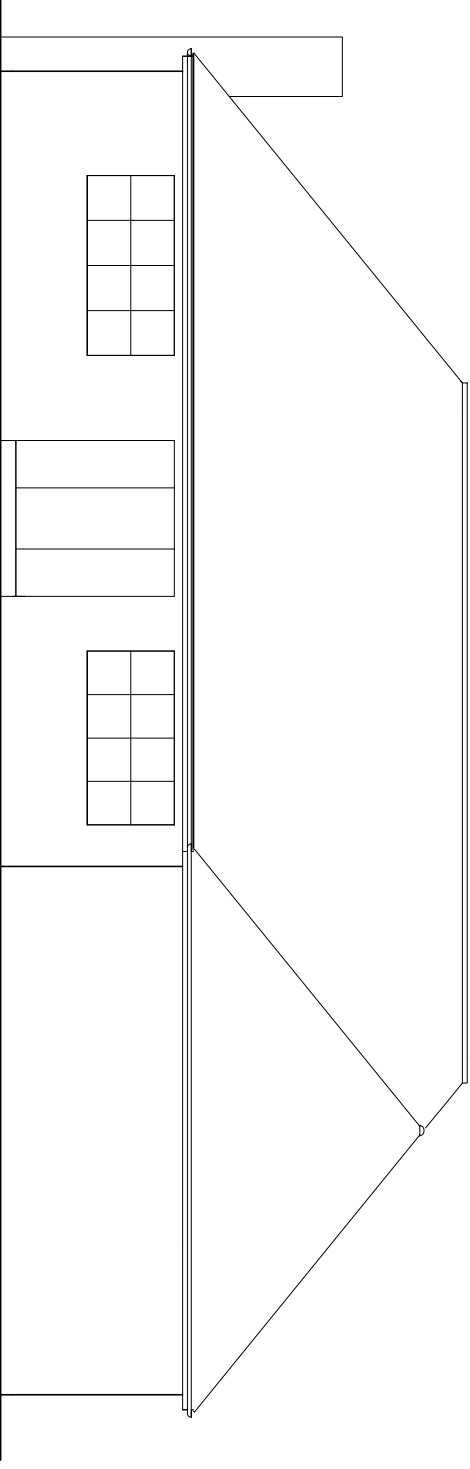

EXISTING SOUTH ELEVATION 1:100

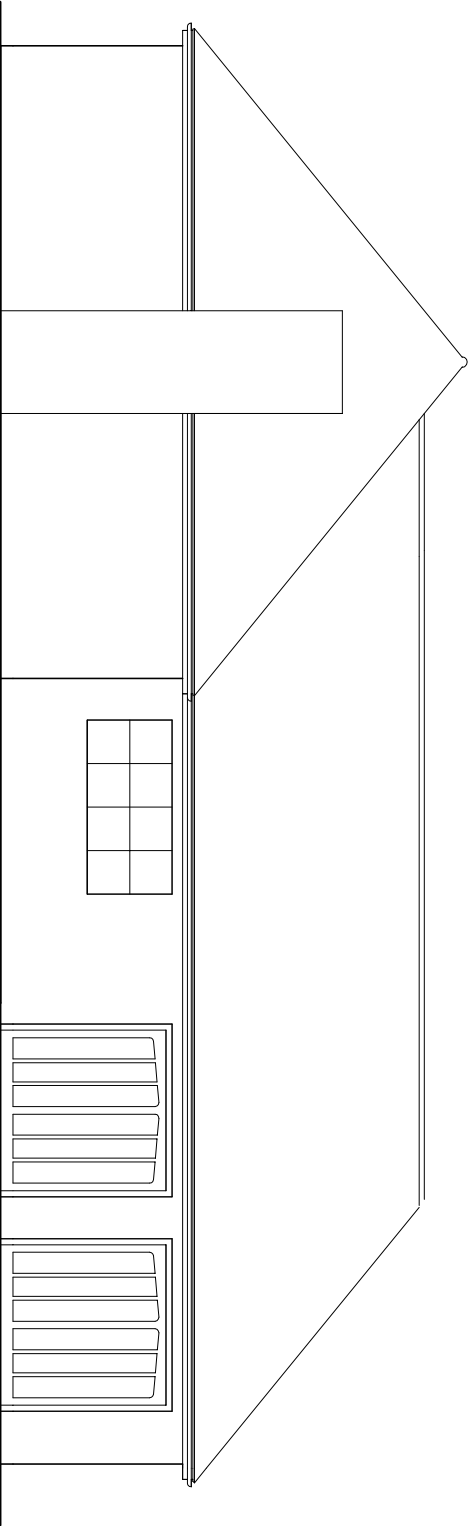

EXISTING WEST ELEVATION 1:100

ARW Design		DRAWING TITLE: EXISTING ELEVATIONS PROJECT: LOFT CONVERSION WITH HIPPED TO GABLE ENDS, DORMERS TO FRONT ELEVATION & GARAGE EXTENSION WITH RAISED RIDGE		LOCATION: KING FISHERS, 10, FOSTERS CLOSE, EAST PRESTON, LITTLEHAMPTON, BN16 2TL CLIENT: M. CRAYTON		SCALE: AS NOTED @ paper size A3 DATE: MARCH 2022		DRAWN: ARW		DRAWING NO: 6049/2 REVISION:	
------------	--	--	--	--	--	---	--	---------------	--	------------------------------------	--