




Scale Bar 1:100

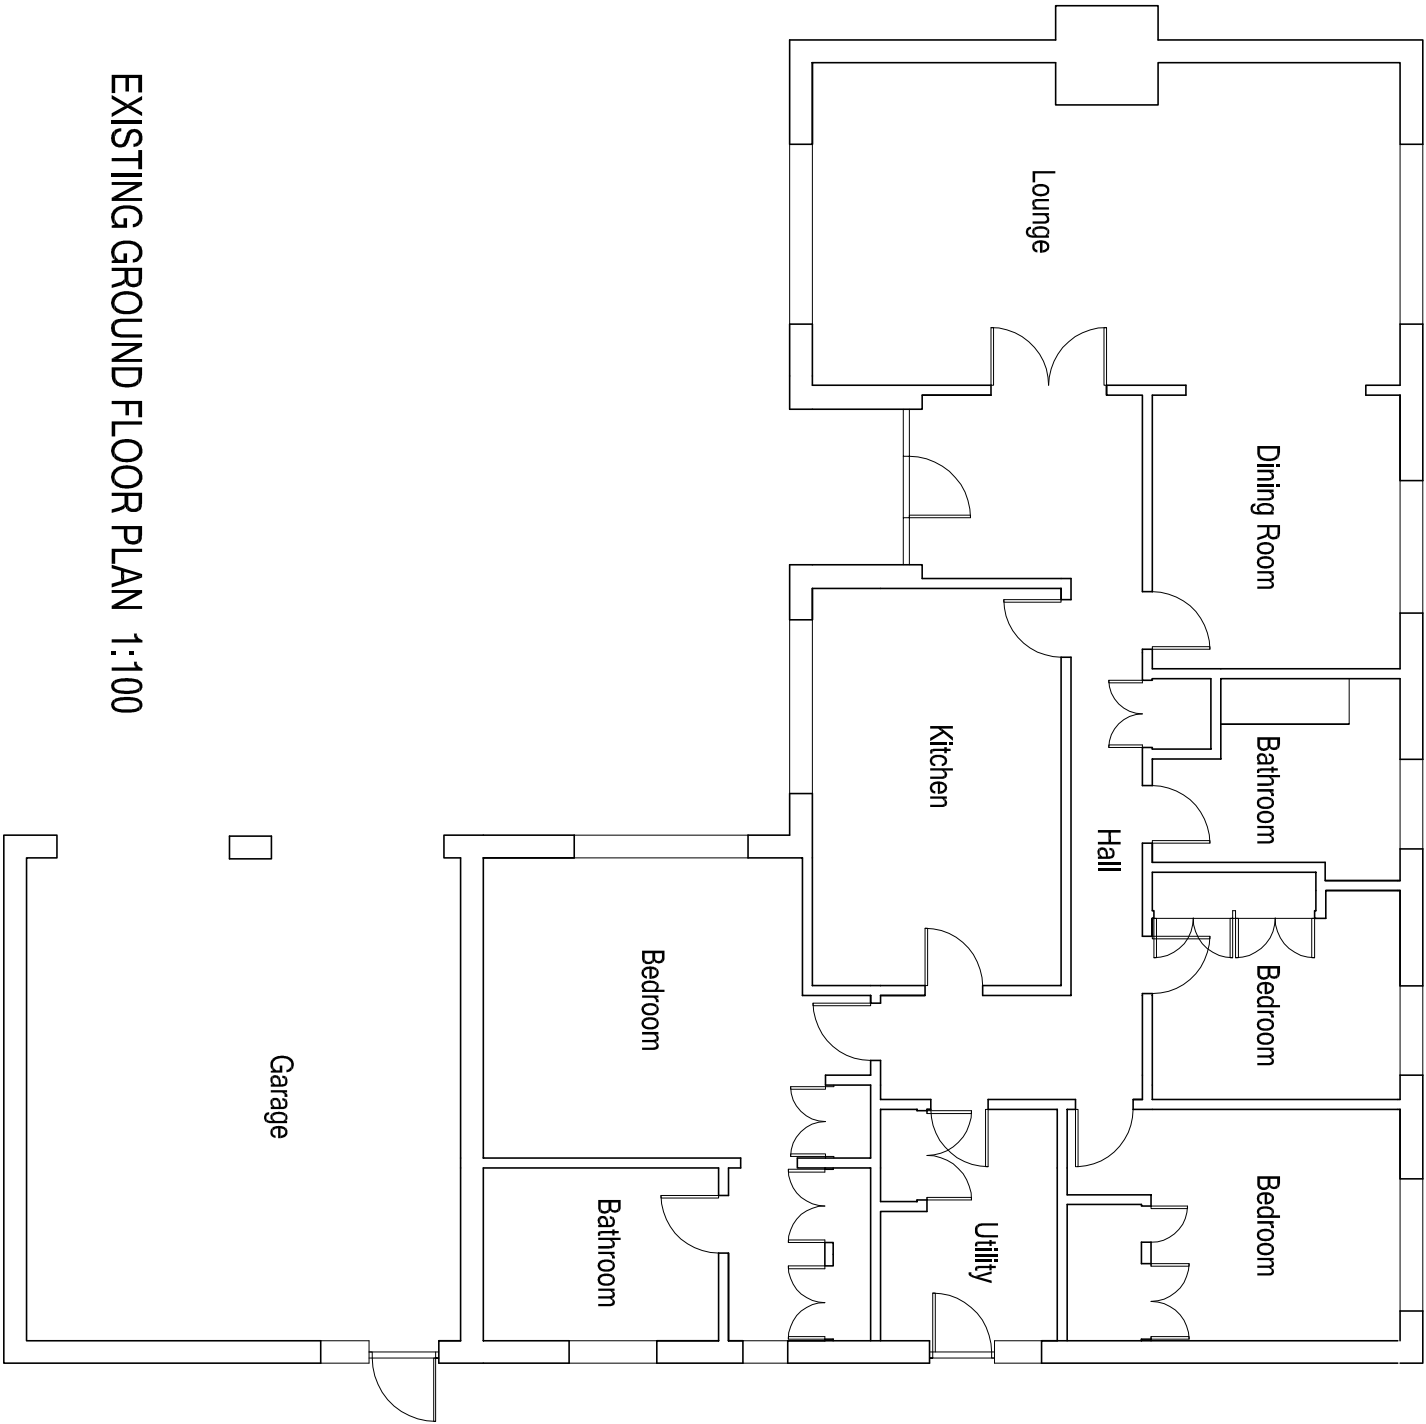

EXISTING GROUND FLOOR PLAN 1:100

ARW Design		DRAWING TITLE: EXISTING GROUND FLOOR PLAN PROJECT: LOFT CONVERSION WITH HIPPED TO GABLE ENDS, DORMERS TO FRONT ELEVATION & GARAGE EXTENSION WITH RAISED RIDGE	LOCATION: KING FISHERS, 10, FOSTERS CLOSE, EAST PRESTON, LITTLEHAMPTON, BN16 2TL CLIENT: M. CRAYTON	SCALE: AS NOTED @ paper size A3 DATE: MARCH 2022	DRAWN: ARW	DRAWING NO: 6049/1
------------	--	---	--	---	---------------	-----------------------