


En suite En suite

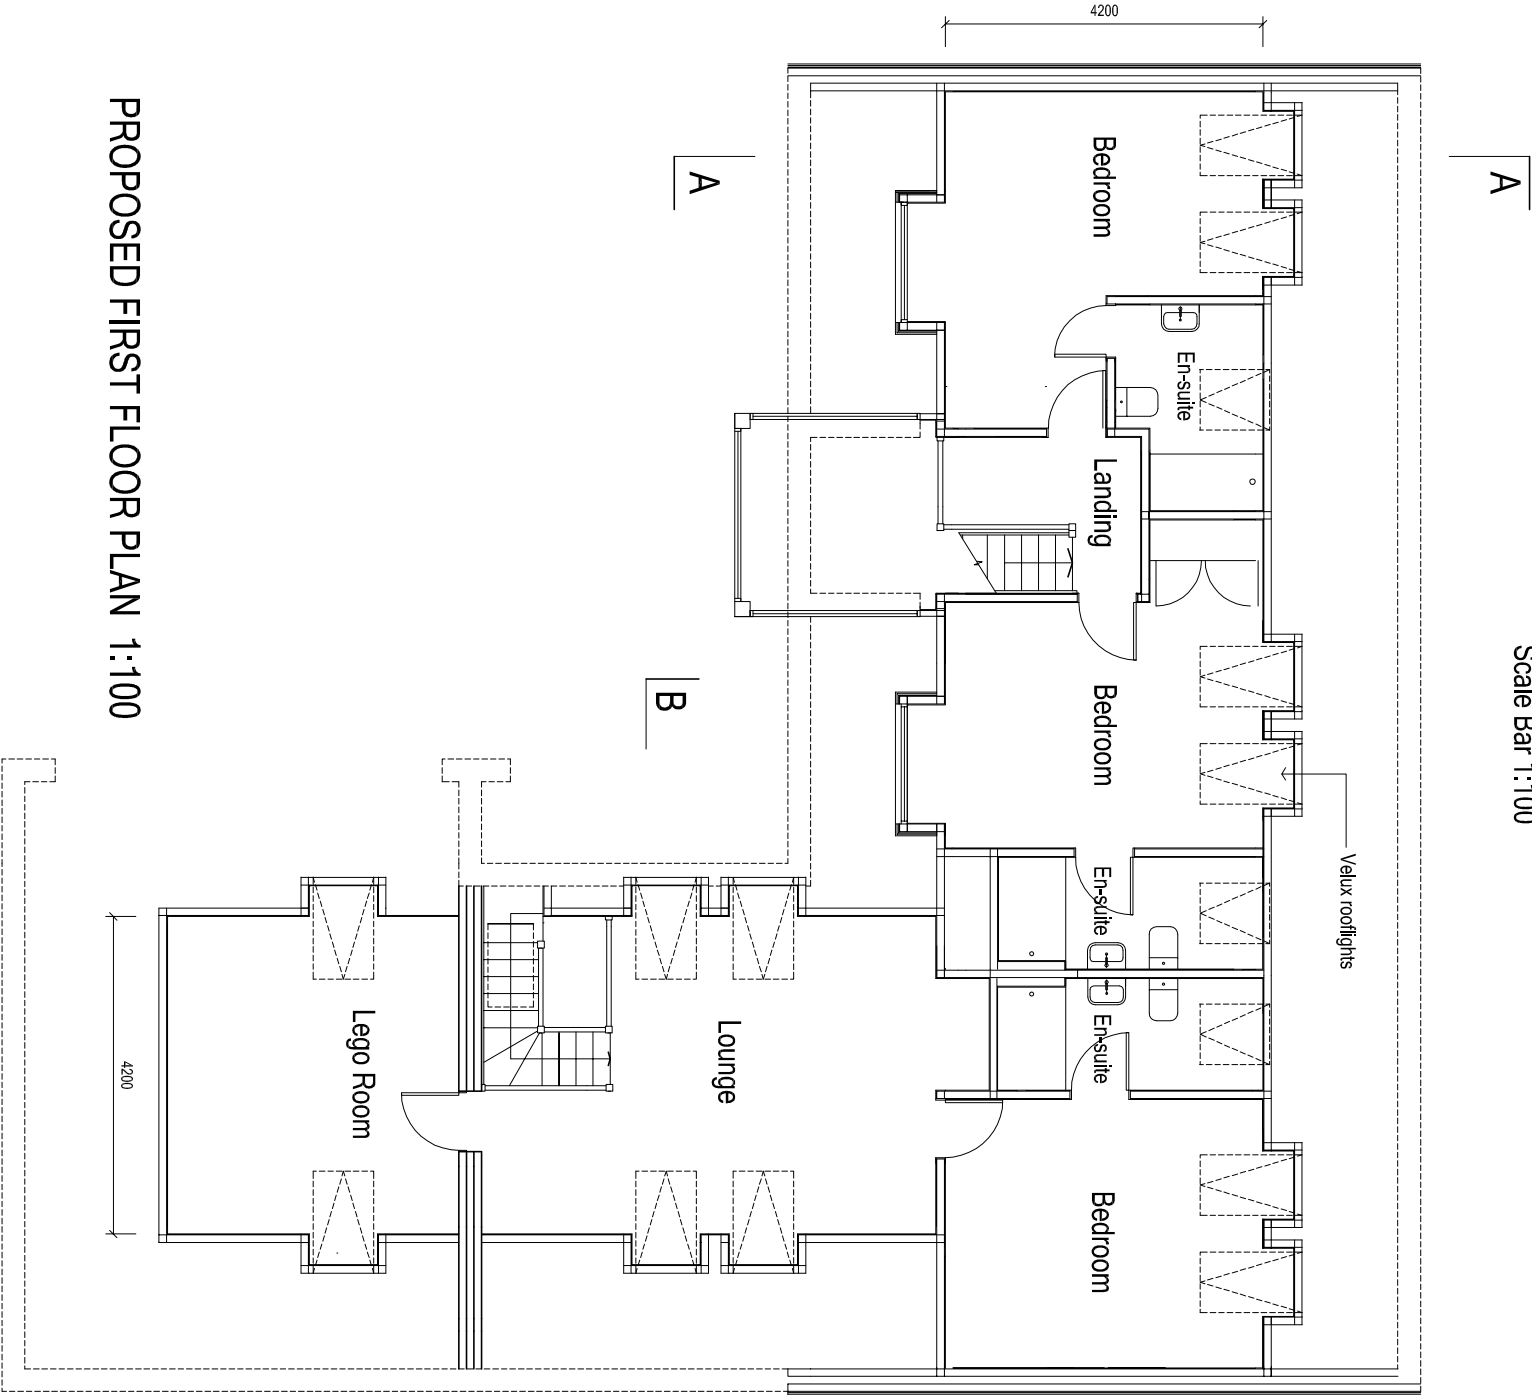

Scale Bar 1:100



ARW Design

DRAWING TITLE:
PROPOSED FIRST FLOOR PLAN
PROJECT:
LOFT CONVERSION WITH HIPPED TO GABLE ENDS, DORMERS TO FRONT ELEVATION & GARAGE
EXTENSION WITH RAISED RIDGE

LOCATION:
KING FISHERS, 10, FOSTERS CLOSE, EAST PRESTON, LITTLEHAMPTON, BN16 2TL
CLIENT:
M. CRAYTON

SCALE:
AS NOTED @ paper size A3
DATE:
MARCH 2022

DRAWN:
ARW

DRAWING NO:
REVISION:

6049/4