





Scale Bar 1:500

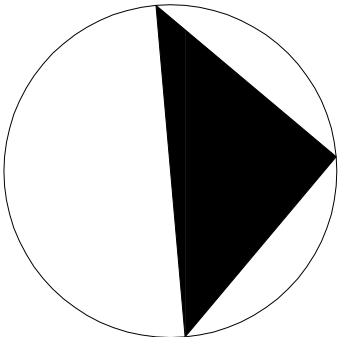


Scale Bar 1:200

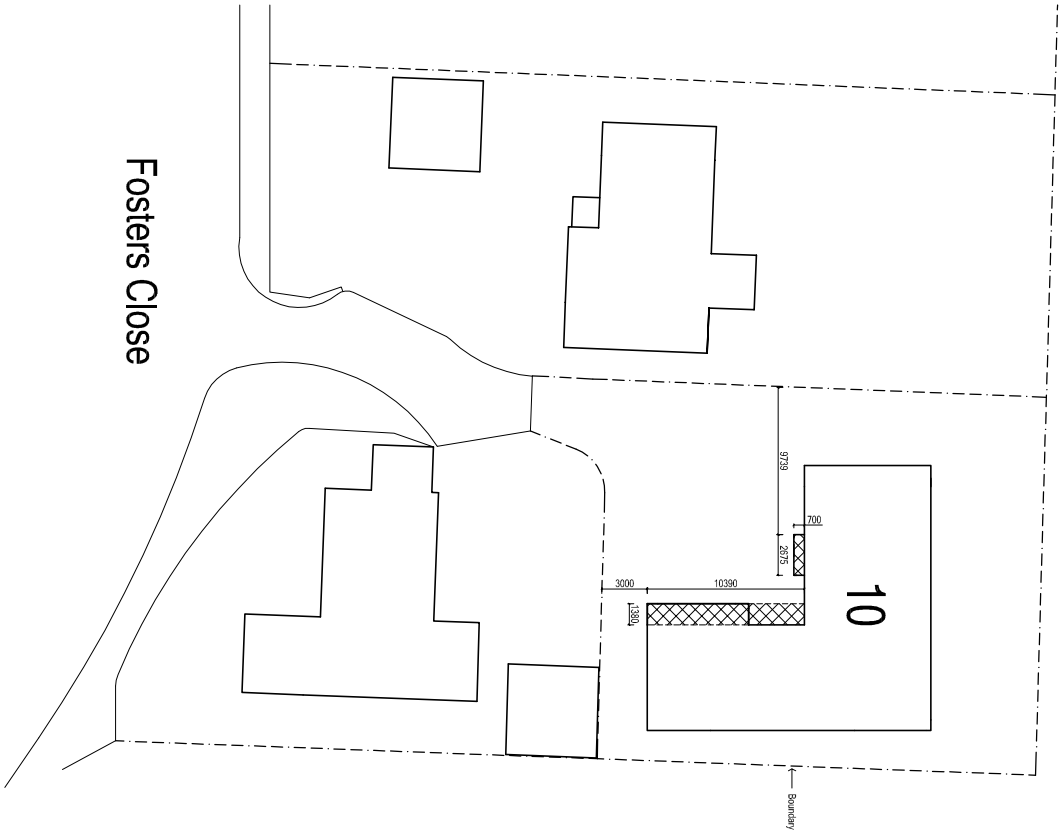

Fosters Close

BLOCK PLAN 1:500

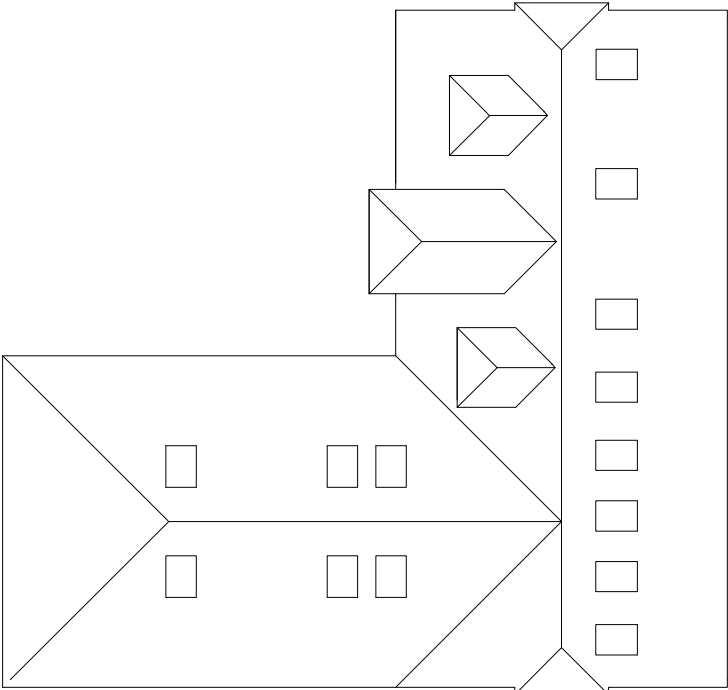

ROOF PLAN 1:200

ARW Design	DRAWING TITLE: BLOCK PLAN & ROOF PLAN PROJECT: LOFT CONVERSION WITH HIPPED TO GABLE ENDS, DORMERS TO FRONT ELEVATION & GARAGE EXTENSION WITH RAISED RIDGE	LOCATION: KING FISHERS, 10, FOSTERS CLOSE, EAST PRESTON, LITTLEHAMPTON, BN16 2TL CLIENT: M. CRAVTON	SCALE: AS NOTED @ paper size A3 DATE: MARCH 2022	DRAWING NO: 6049/6
			DRAWN: ARW	REVISION: