






Scale Bar 1:100

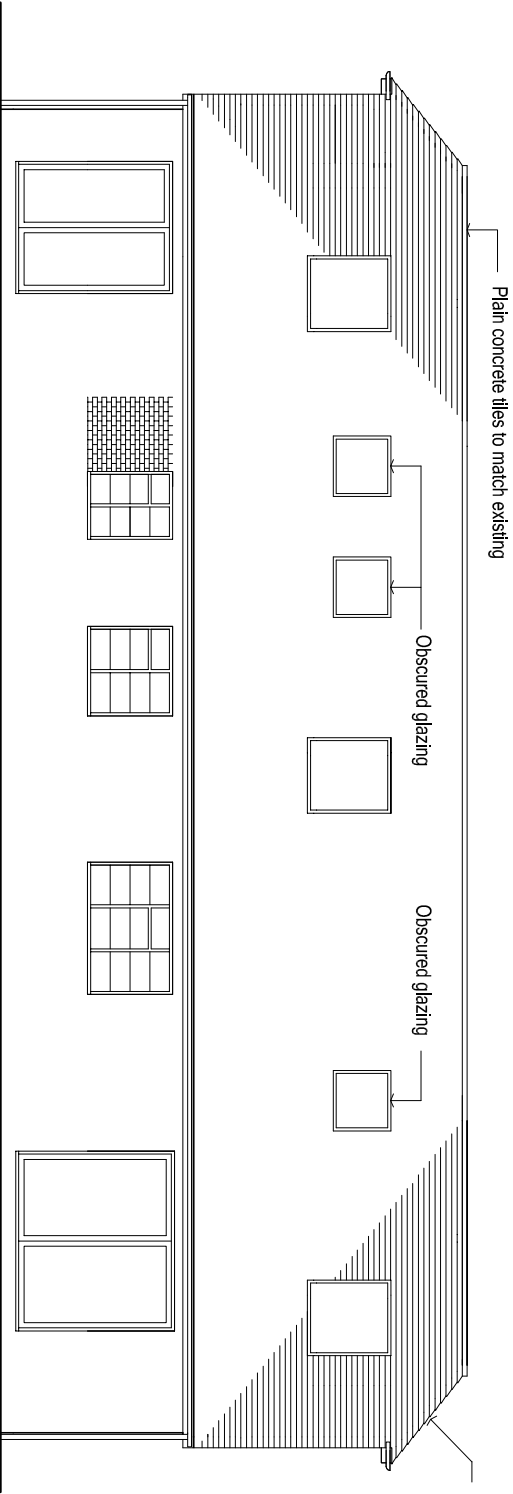


PROPOSED NORTH ELEVATION 1:100

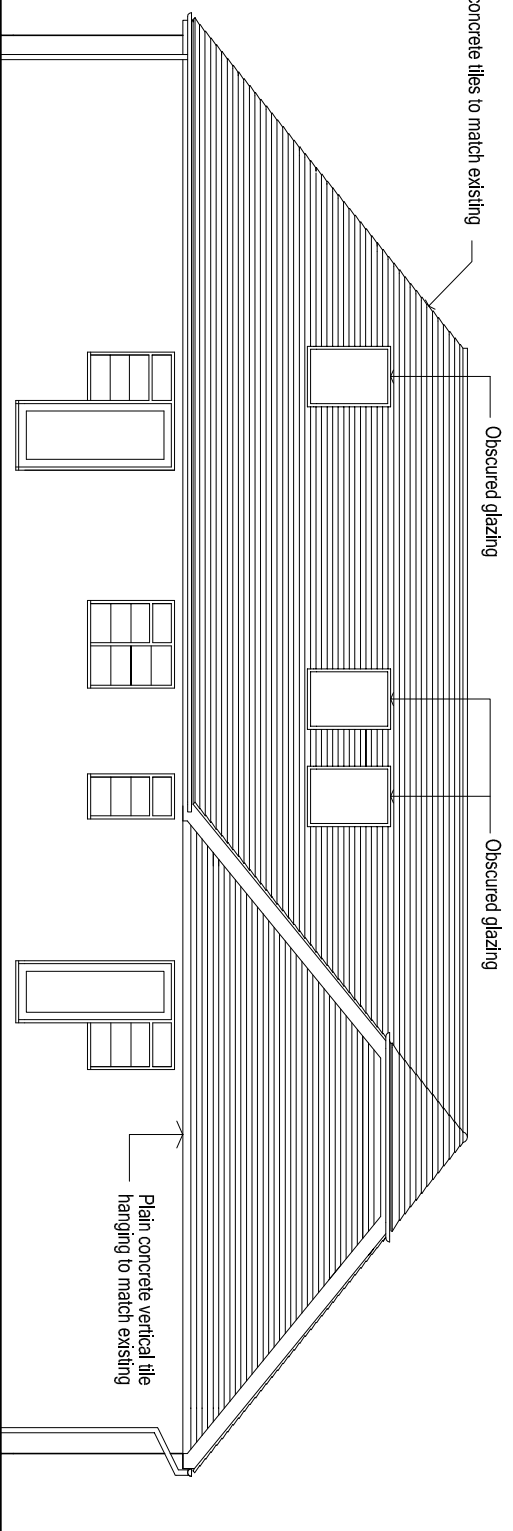

PROPOSED EAST ELEVATION 1:100

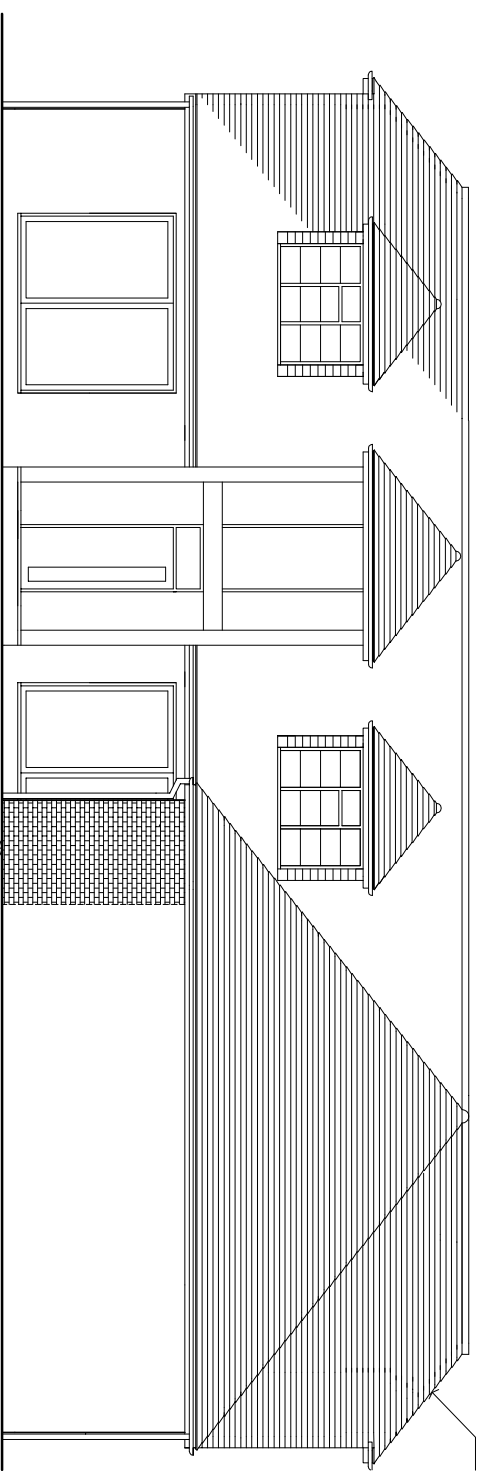

PROPOSED SOUTH ELEVATION 1:100

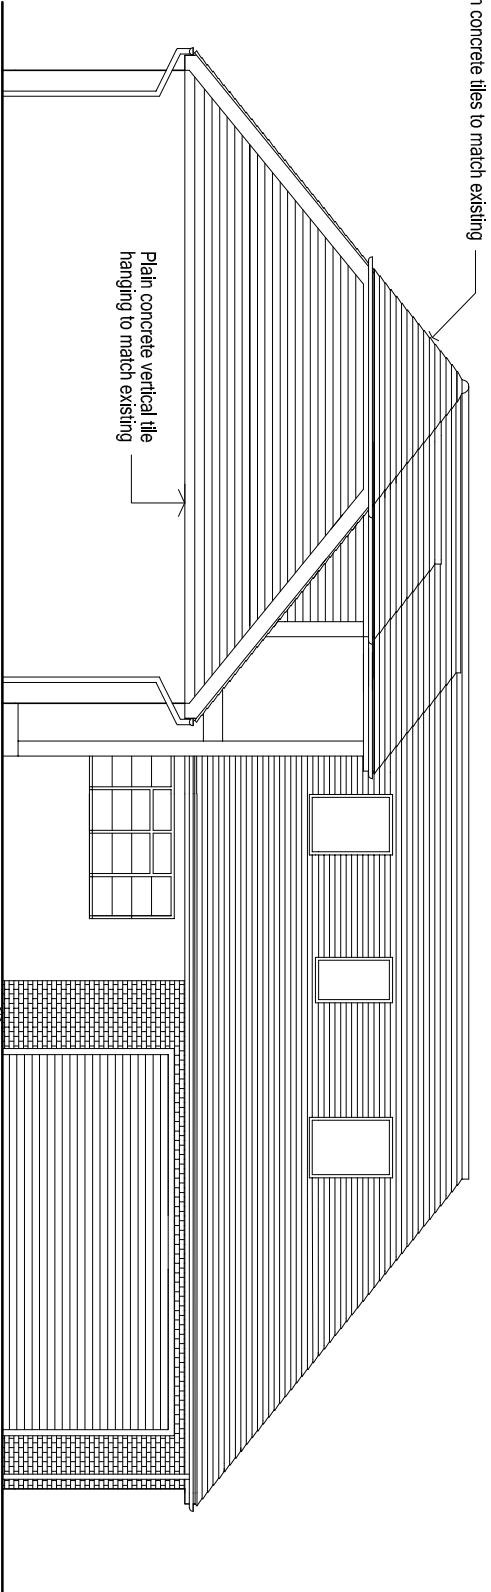

PROPOSED WEST ELEVATION 1:100

ARW Design	DRAWING TITLE: PROPOSED ELEVATIONS PROJECT: LOFT CONVERSION WITH HIPPED TO GABLE ENDS, DORMERS TO FRONT ELEVATION & GARAGE EXTENSION WITH RAISED RIDGE	LOCATION: KING FISHERS, 10, FOSTERS CLOSE, EAST PRESTON, LITTLEHAMPTON, BN16 2TL CLIENT: M. CRAYTON	SCALE: AS NOTED @ paper size A3 DATE: MARCH 2022	DRAWING NO: 6049/5 REVISION: a
-----------------------	---	--	---	---