



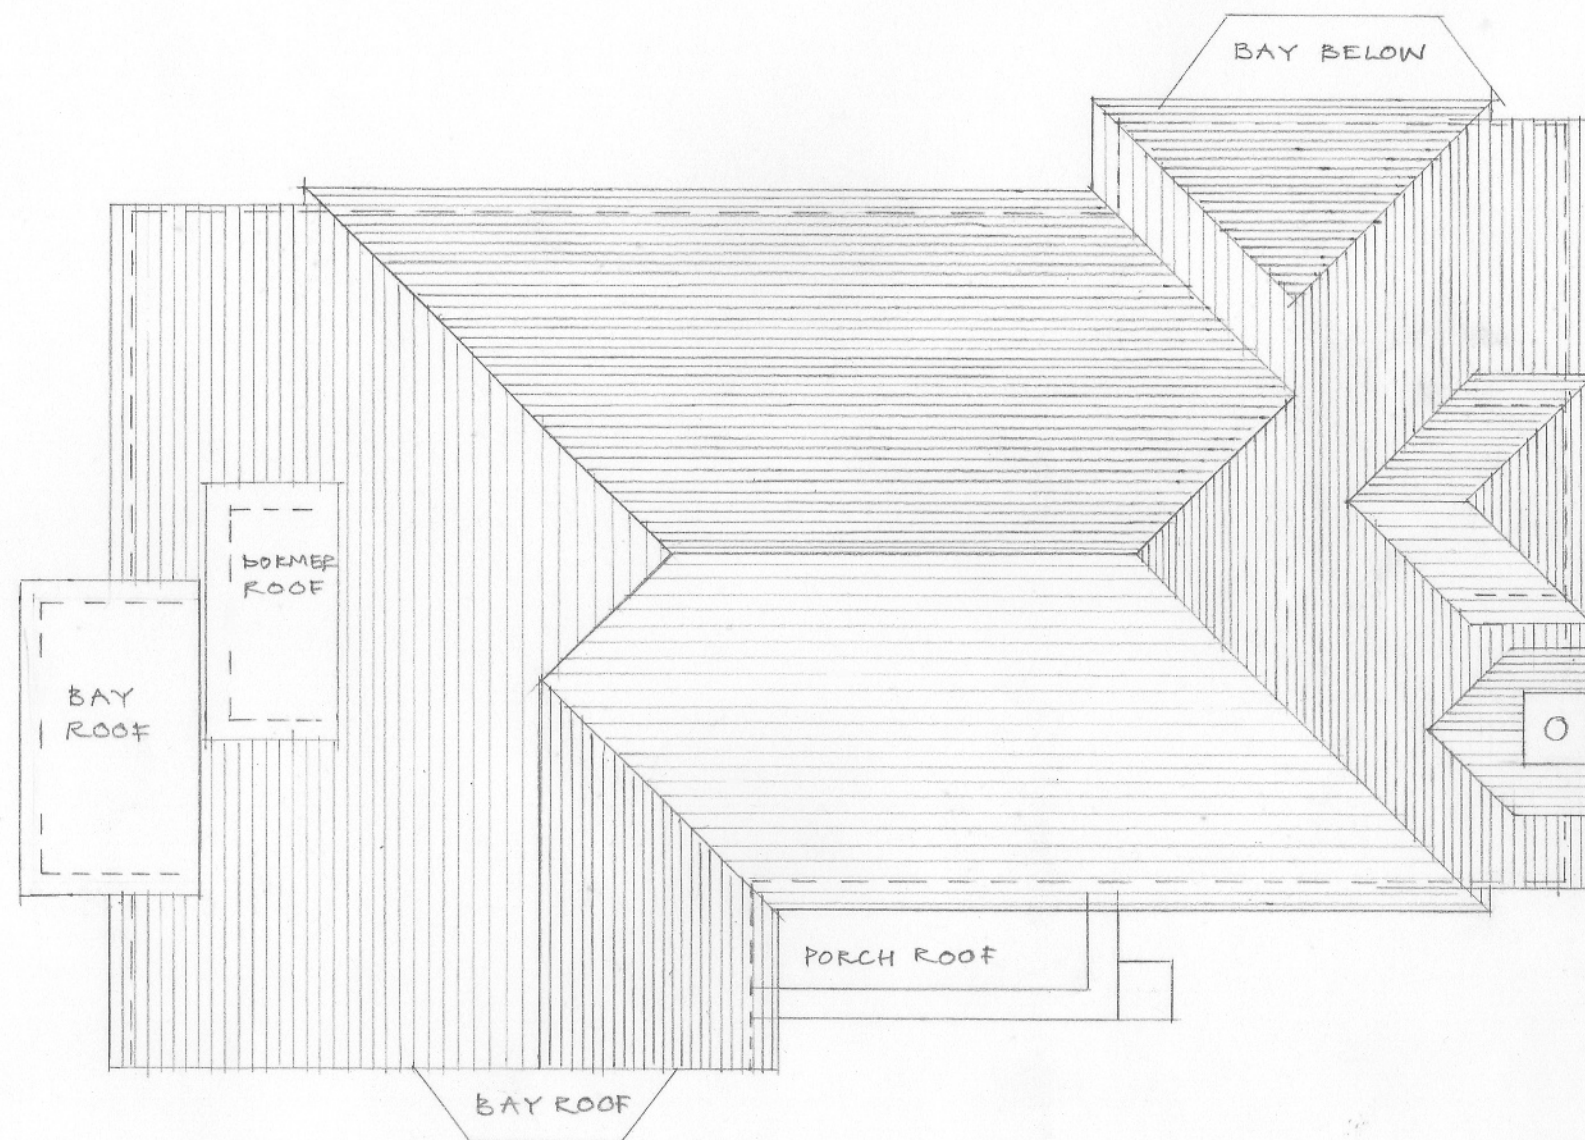

PLOT 2 PROPOSED
ROOF PLAN
SCALE 1:100

0 1 2 3 4 5 M
PHYSICAL SCALE IN METRES
1:100 AT A3

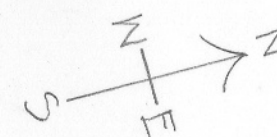

2 PROPOSED NEW HOUSES ~ PLOT 2 TO THE NORTH OF
AT "THE SPIRES" SPRINGFIELD CLOSE
EAST PRESTON

JOB NO. 1438 DRAWING NO. 012 @ 3rd APRIL 2017

This drawing has been prepared for the sole purpose of submitting an application for planning permission only and does not purport to be a working or contractual drawing and should not be used for any construction or contractual purposes. This drawing has been based on survey drawings and information prepared by others. All dimensions and levels on all drawings must be checked and verified on site.

**SMALLEY
& HALES**
ARCHITECTS

Steyping and Walberton
West Sussex
07813 003558 / 07980 838864
office@smalleyhailes.com
smalleyhailes.com
Registered in England & Wales
Company No. 8888394