



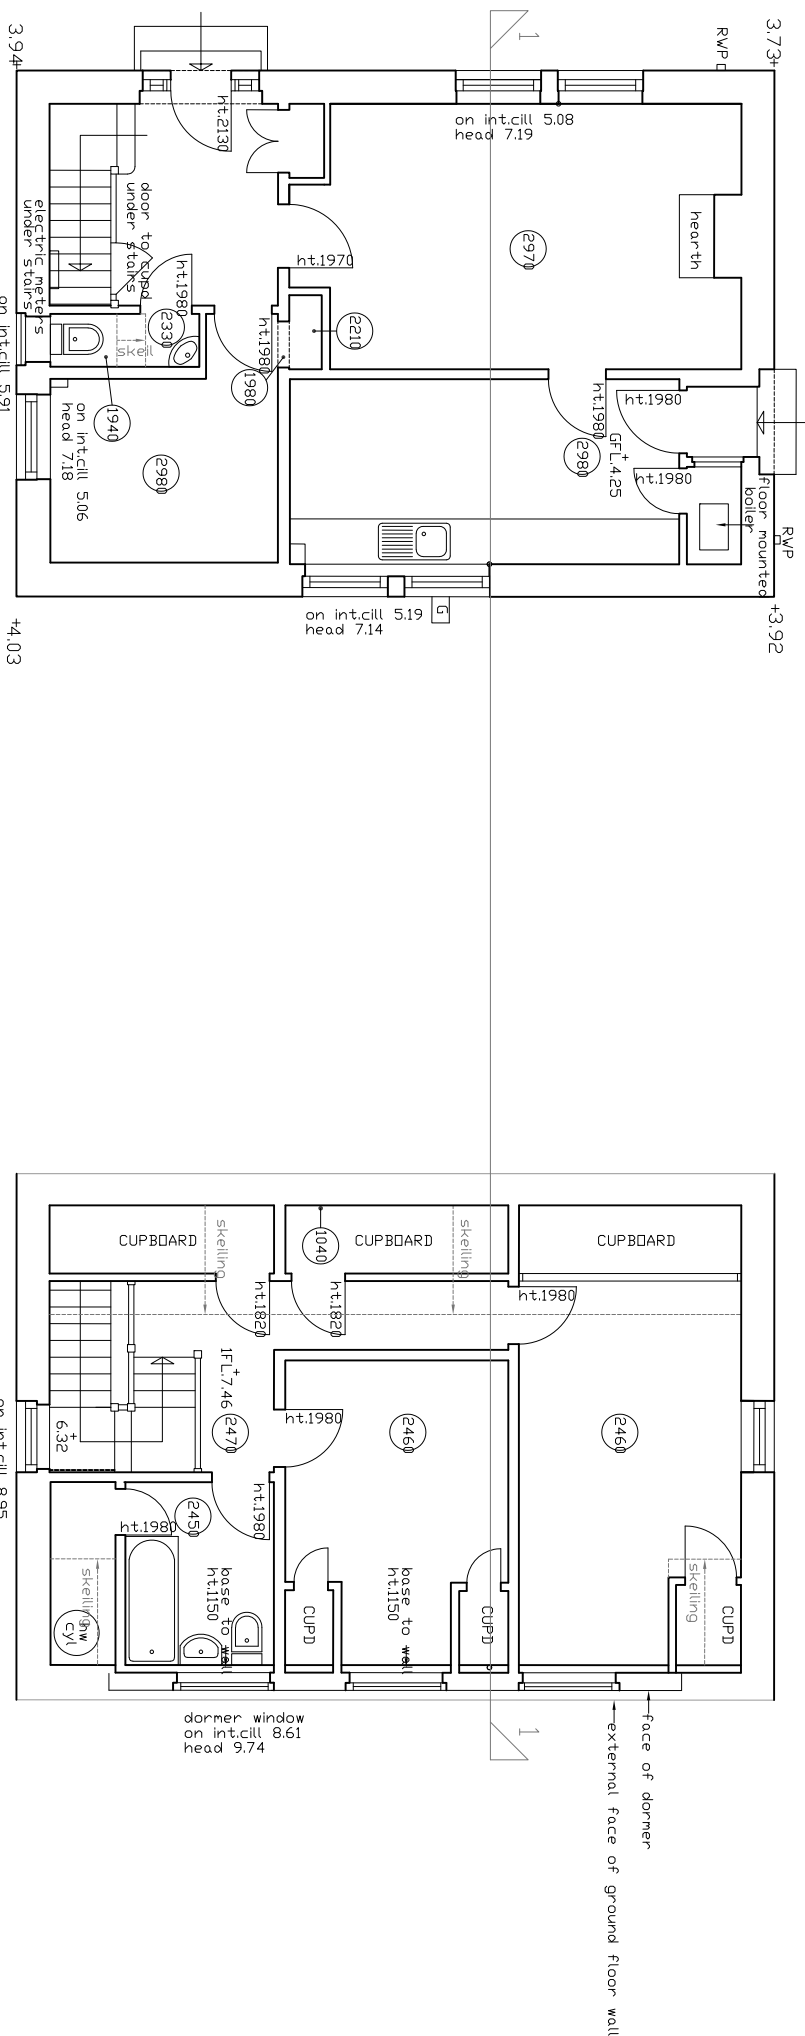


Ground Floor Plan
Scale: 1:100


First Floor Plan
Scale: 1:100

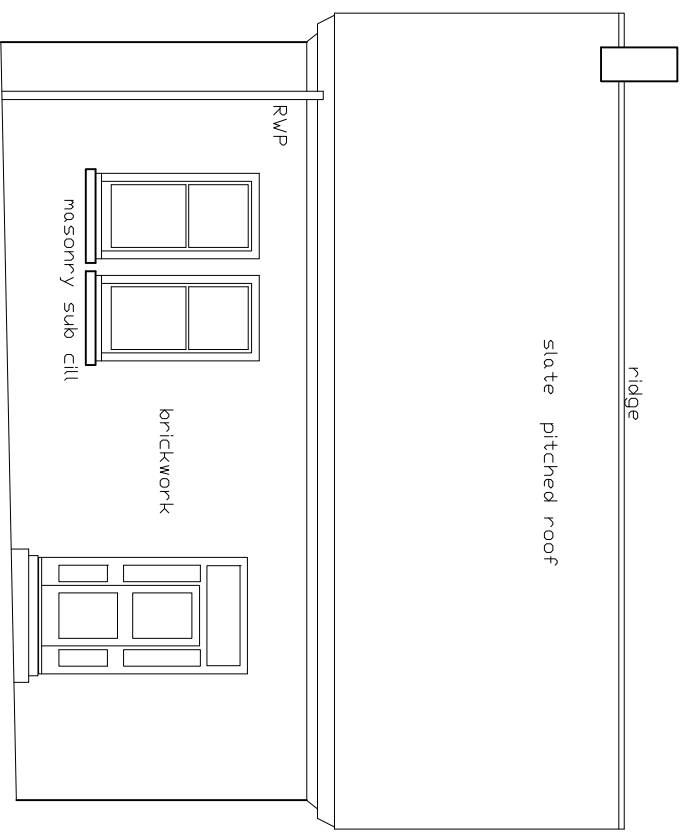


WEST ELEVATION
Scale: 1:100

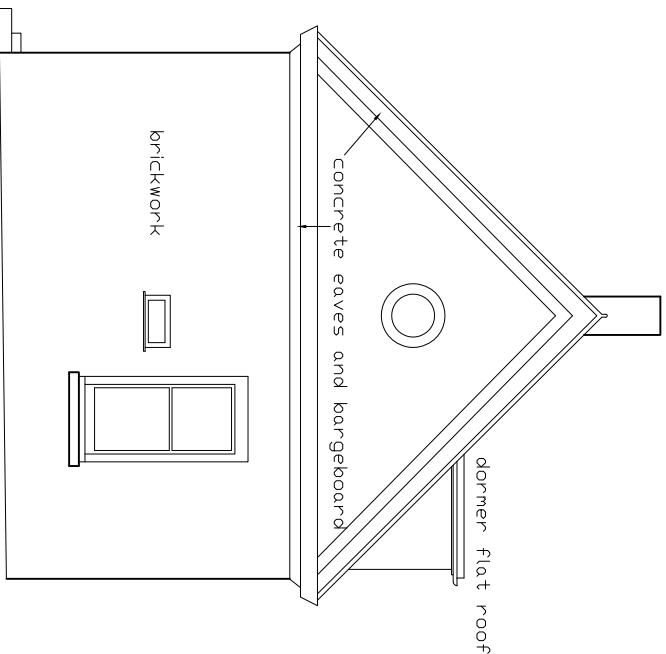


SOUTH ELEVATION
Scale: 1:100

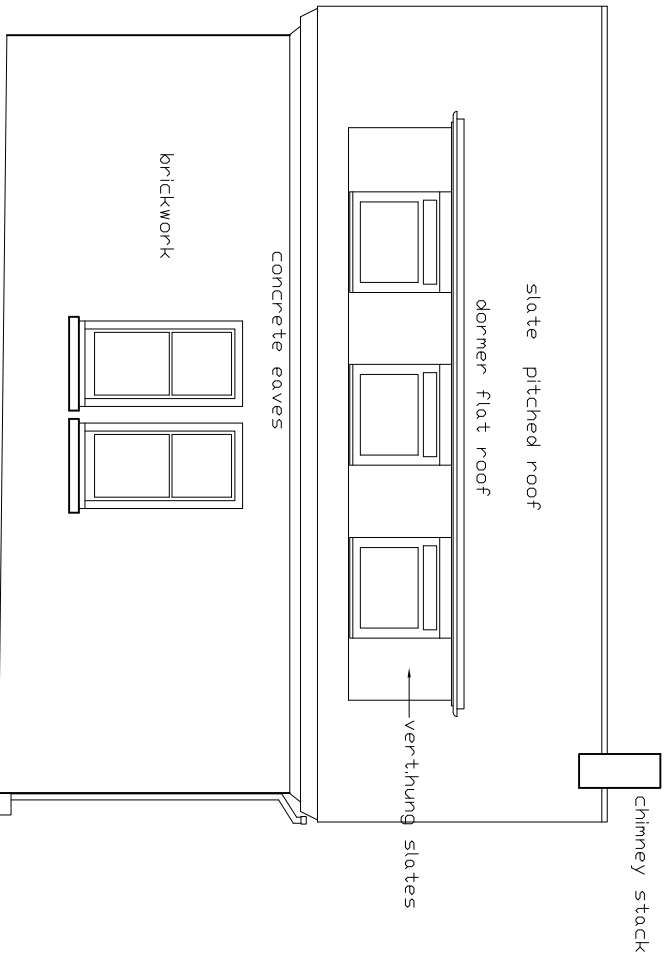


EAST ELEVATION
Scale: 1:100

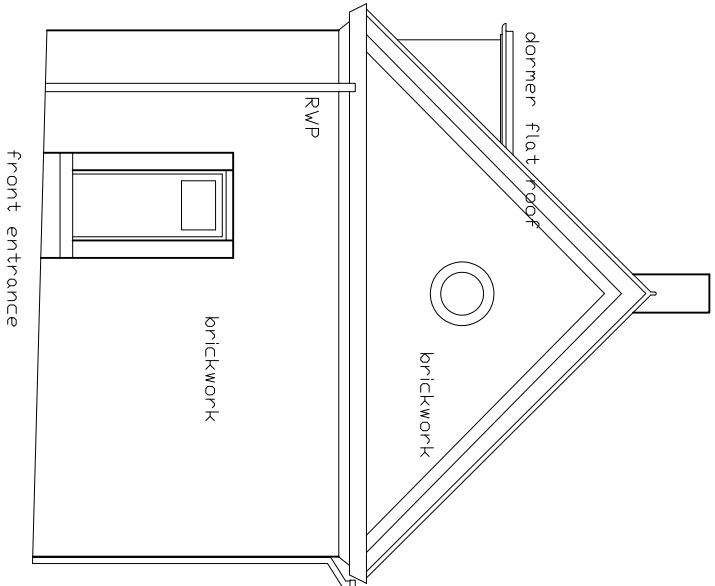

NORTH ELEVATION
Scale: 1:100

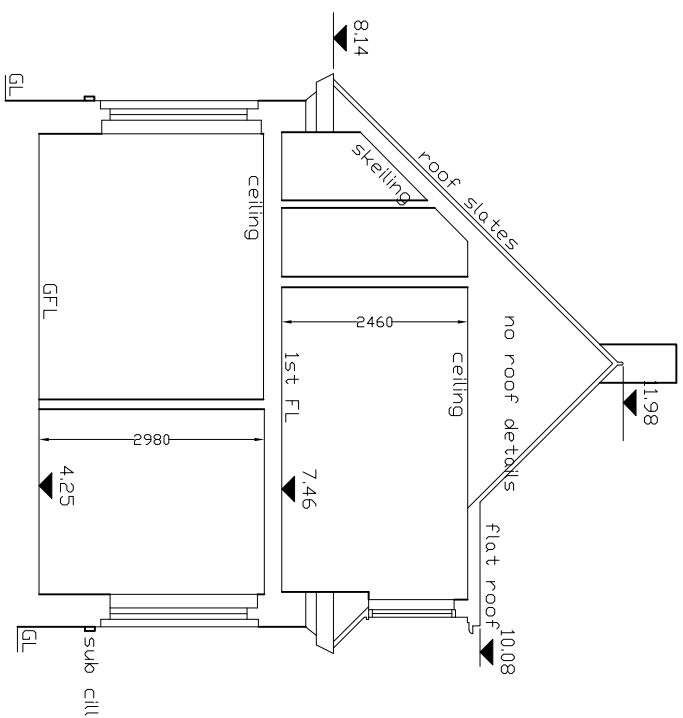

SECTION 1
Scale: 1:100

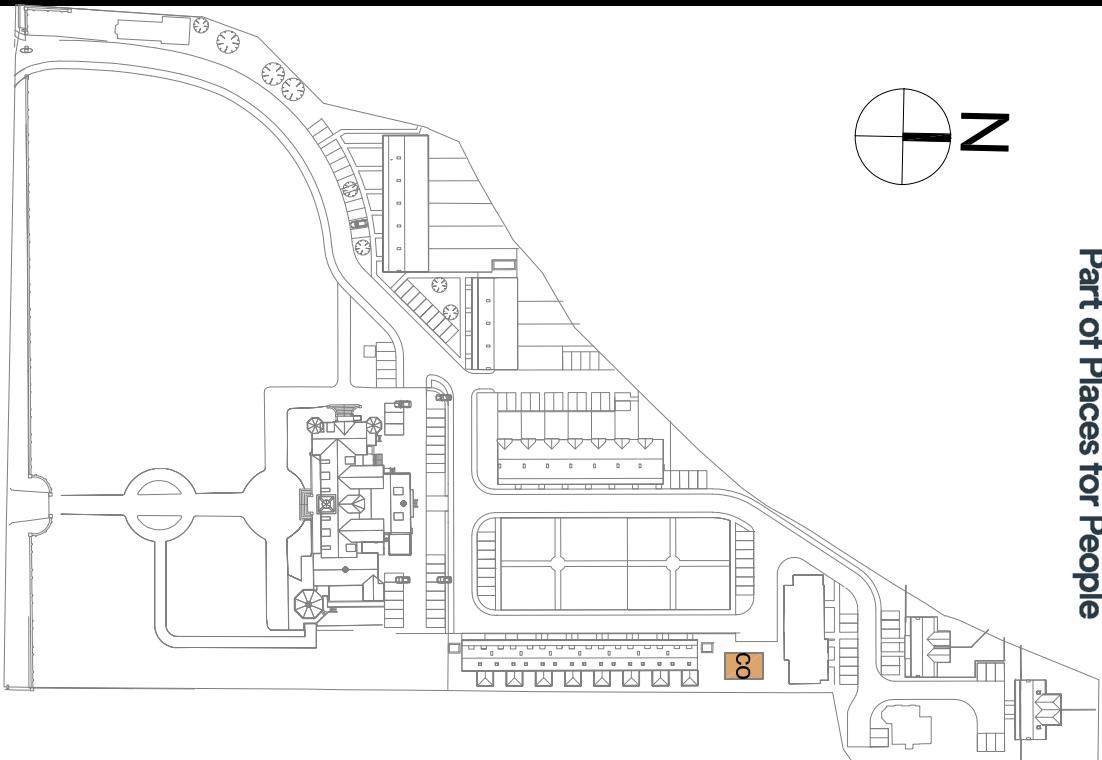

IR	DATE	ISSUE FOR PLANNING DESCRIPTION	SK BY
A	05-04-2019	ISSUE FOR PLANNING	SK
IR	DATE	DESCRIPTION	BY