




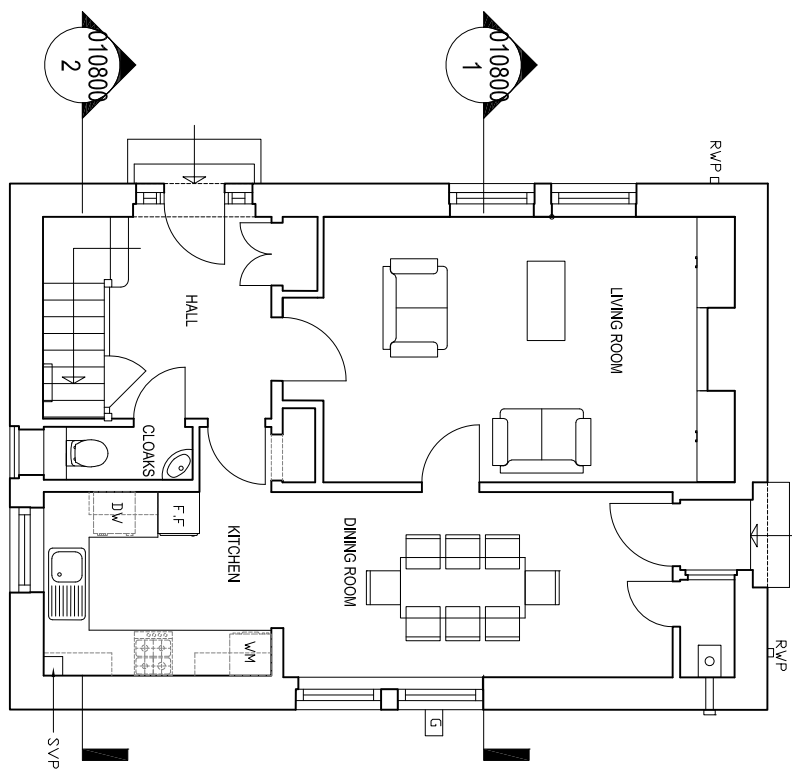


Ground Floor Plan
Scale: 1:100

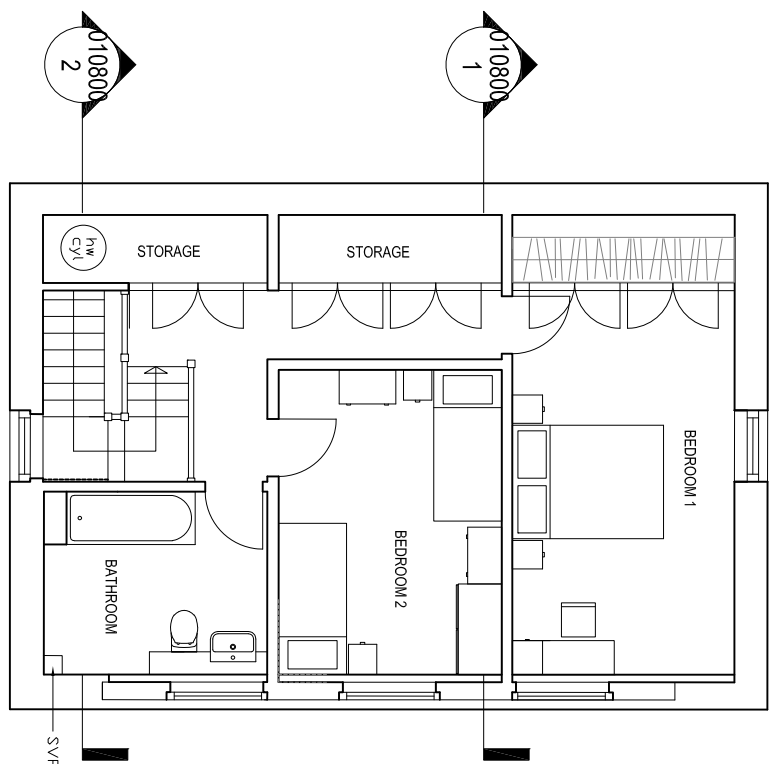


First Floor Plan
Scale: 1:100

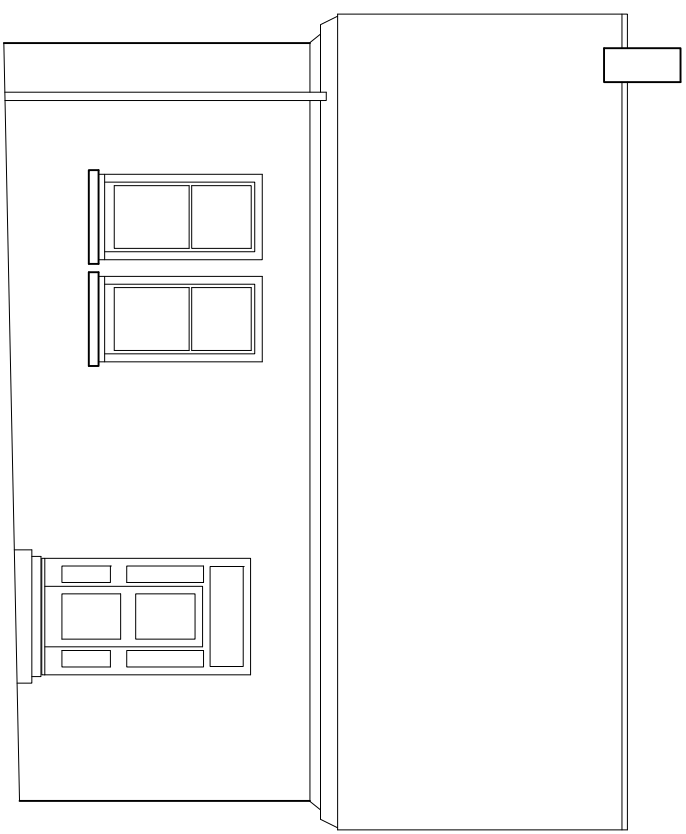


WEST ELEVATION
Scale: 1:100

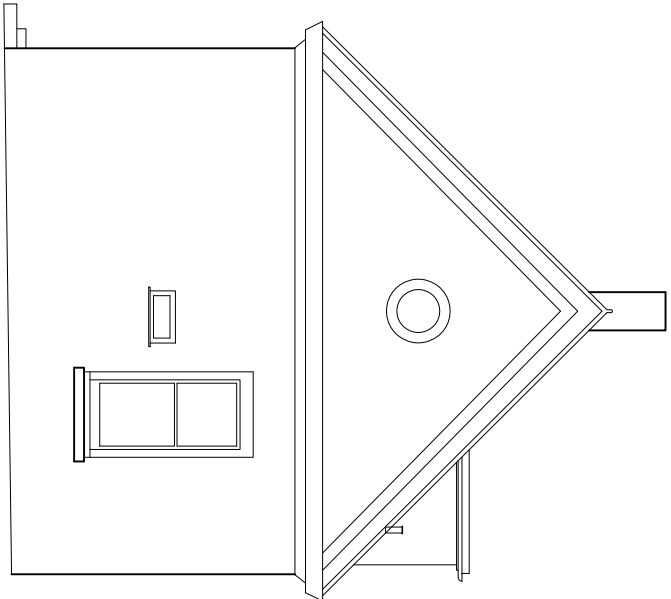


SOUTH ELEVATION
Scale: 1:100

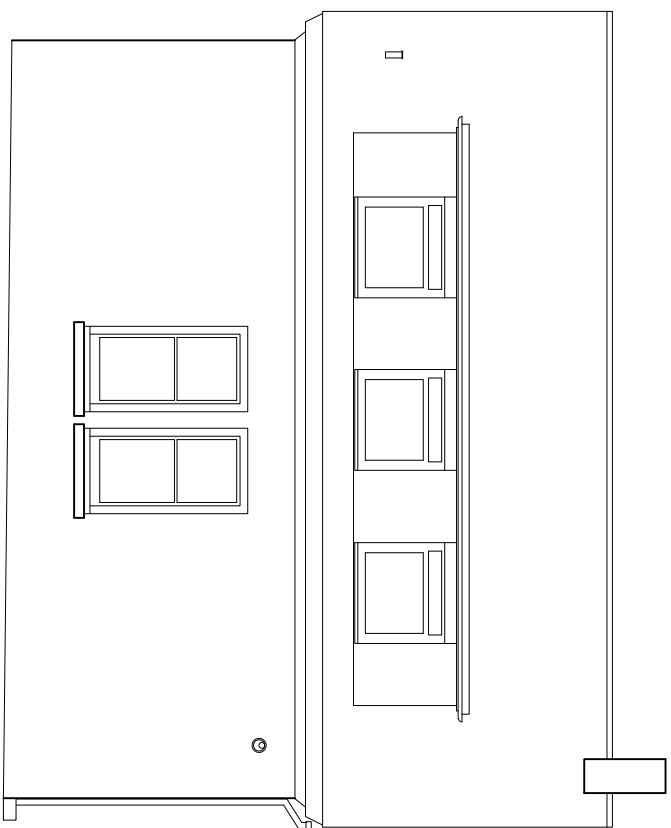


EAST ELEVATION
Scale: 1:100

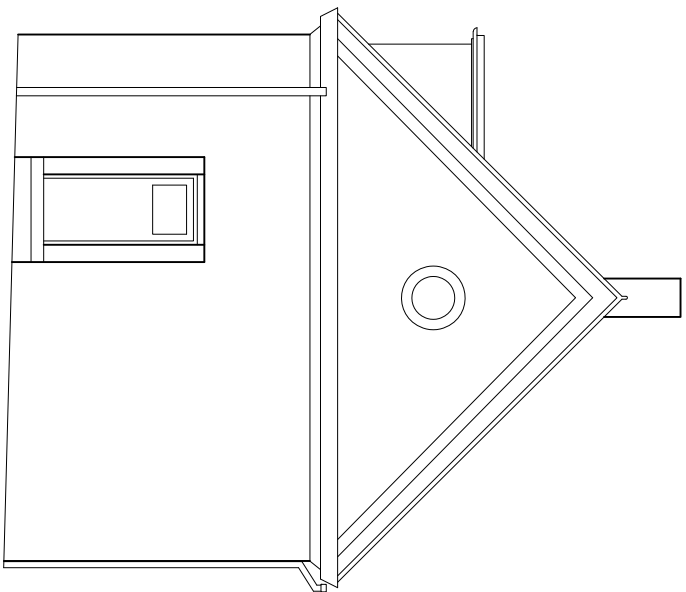

NORTH ELEVATION
Scale: 1:100

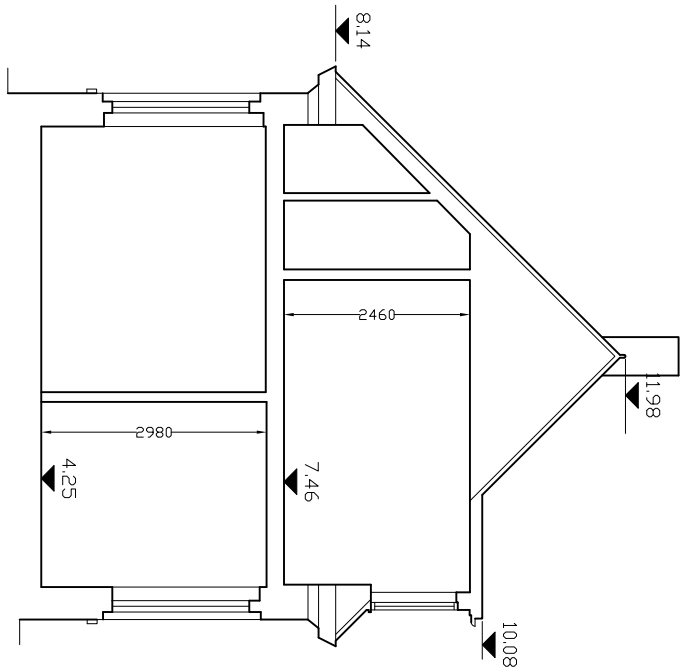

SECTION 1
Scale: 1:100

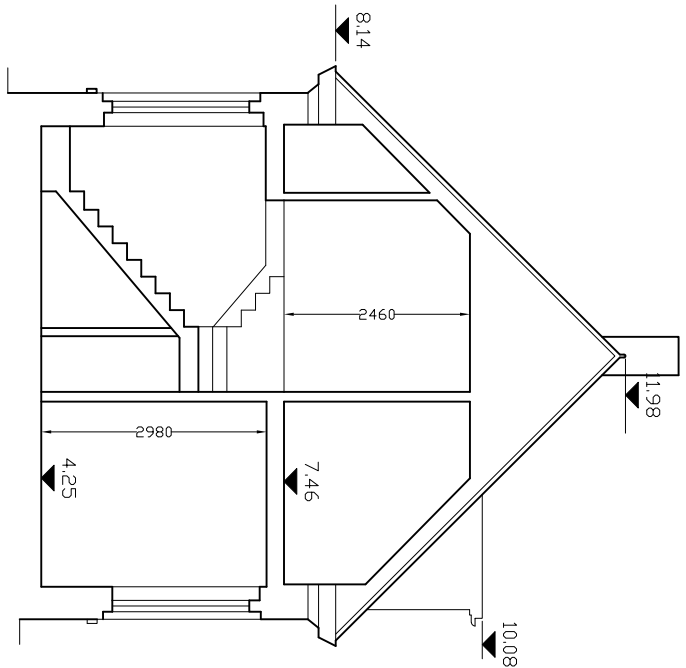

SECTION 2
Scale: 1:100




Placebuilder Architects
305 Gray's Inn Road
London
WC1X 8QR
Tel: 02078 433 845

PROJECT

Rustington Convalescent
Home

CLIENT

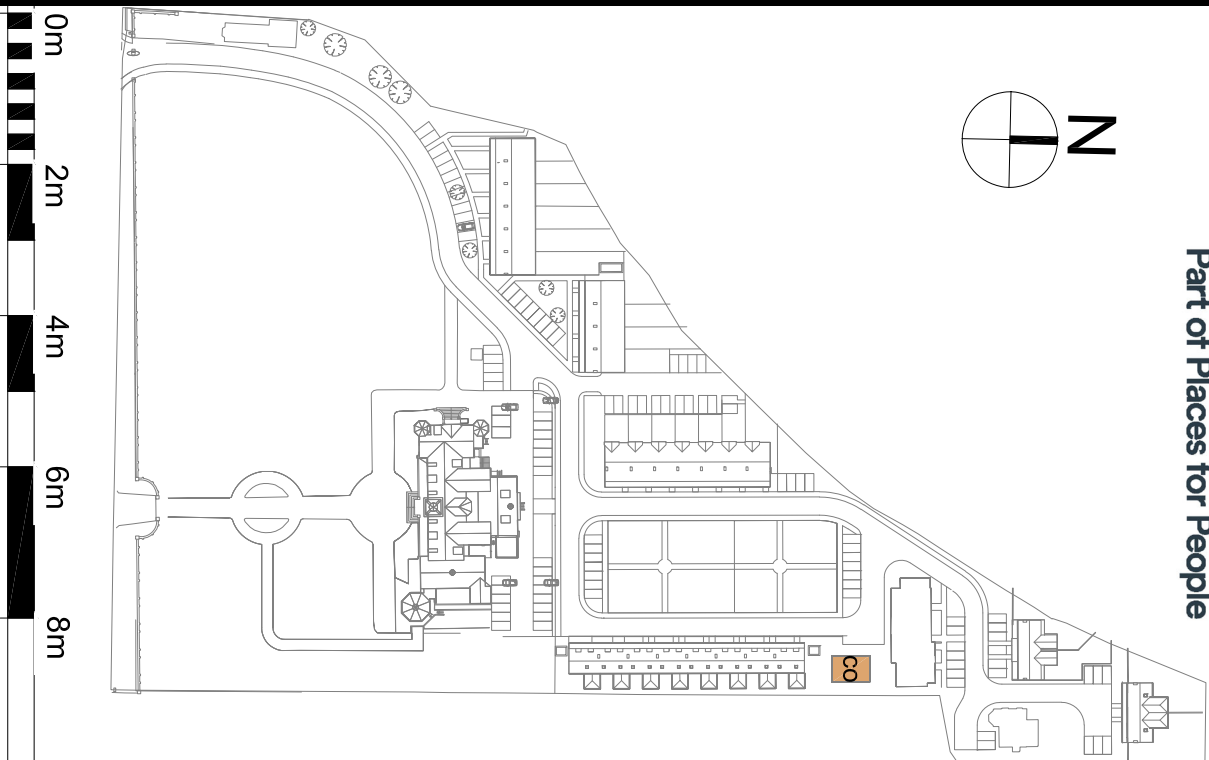

AUTHORITY
APPROVAL

ISSUE/REVISION

IR	DATE	ISSUE FOR PLANNING DESCRIPTION	SK BY
A	05-04-2019	ISSUE FOR PLANNING	SK
IR	DATE	DESCRIPTION	BY

KEY PLAN

PROJECT NUMBER
0028

SHEET TITLE
PROPOSED COTTAGE PLANS,
ELEVATIONS AND SECTIONS

1:100 @ A1
SHEET NUMBER
0028-PBA-CO-ZZ-DR-A-010800 -A