


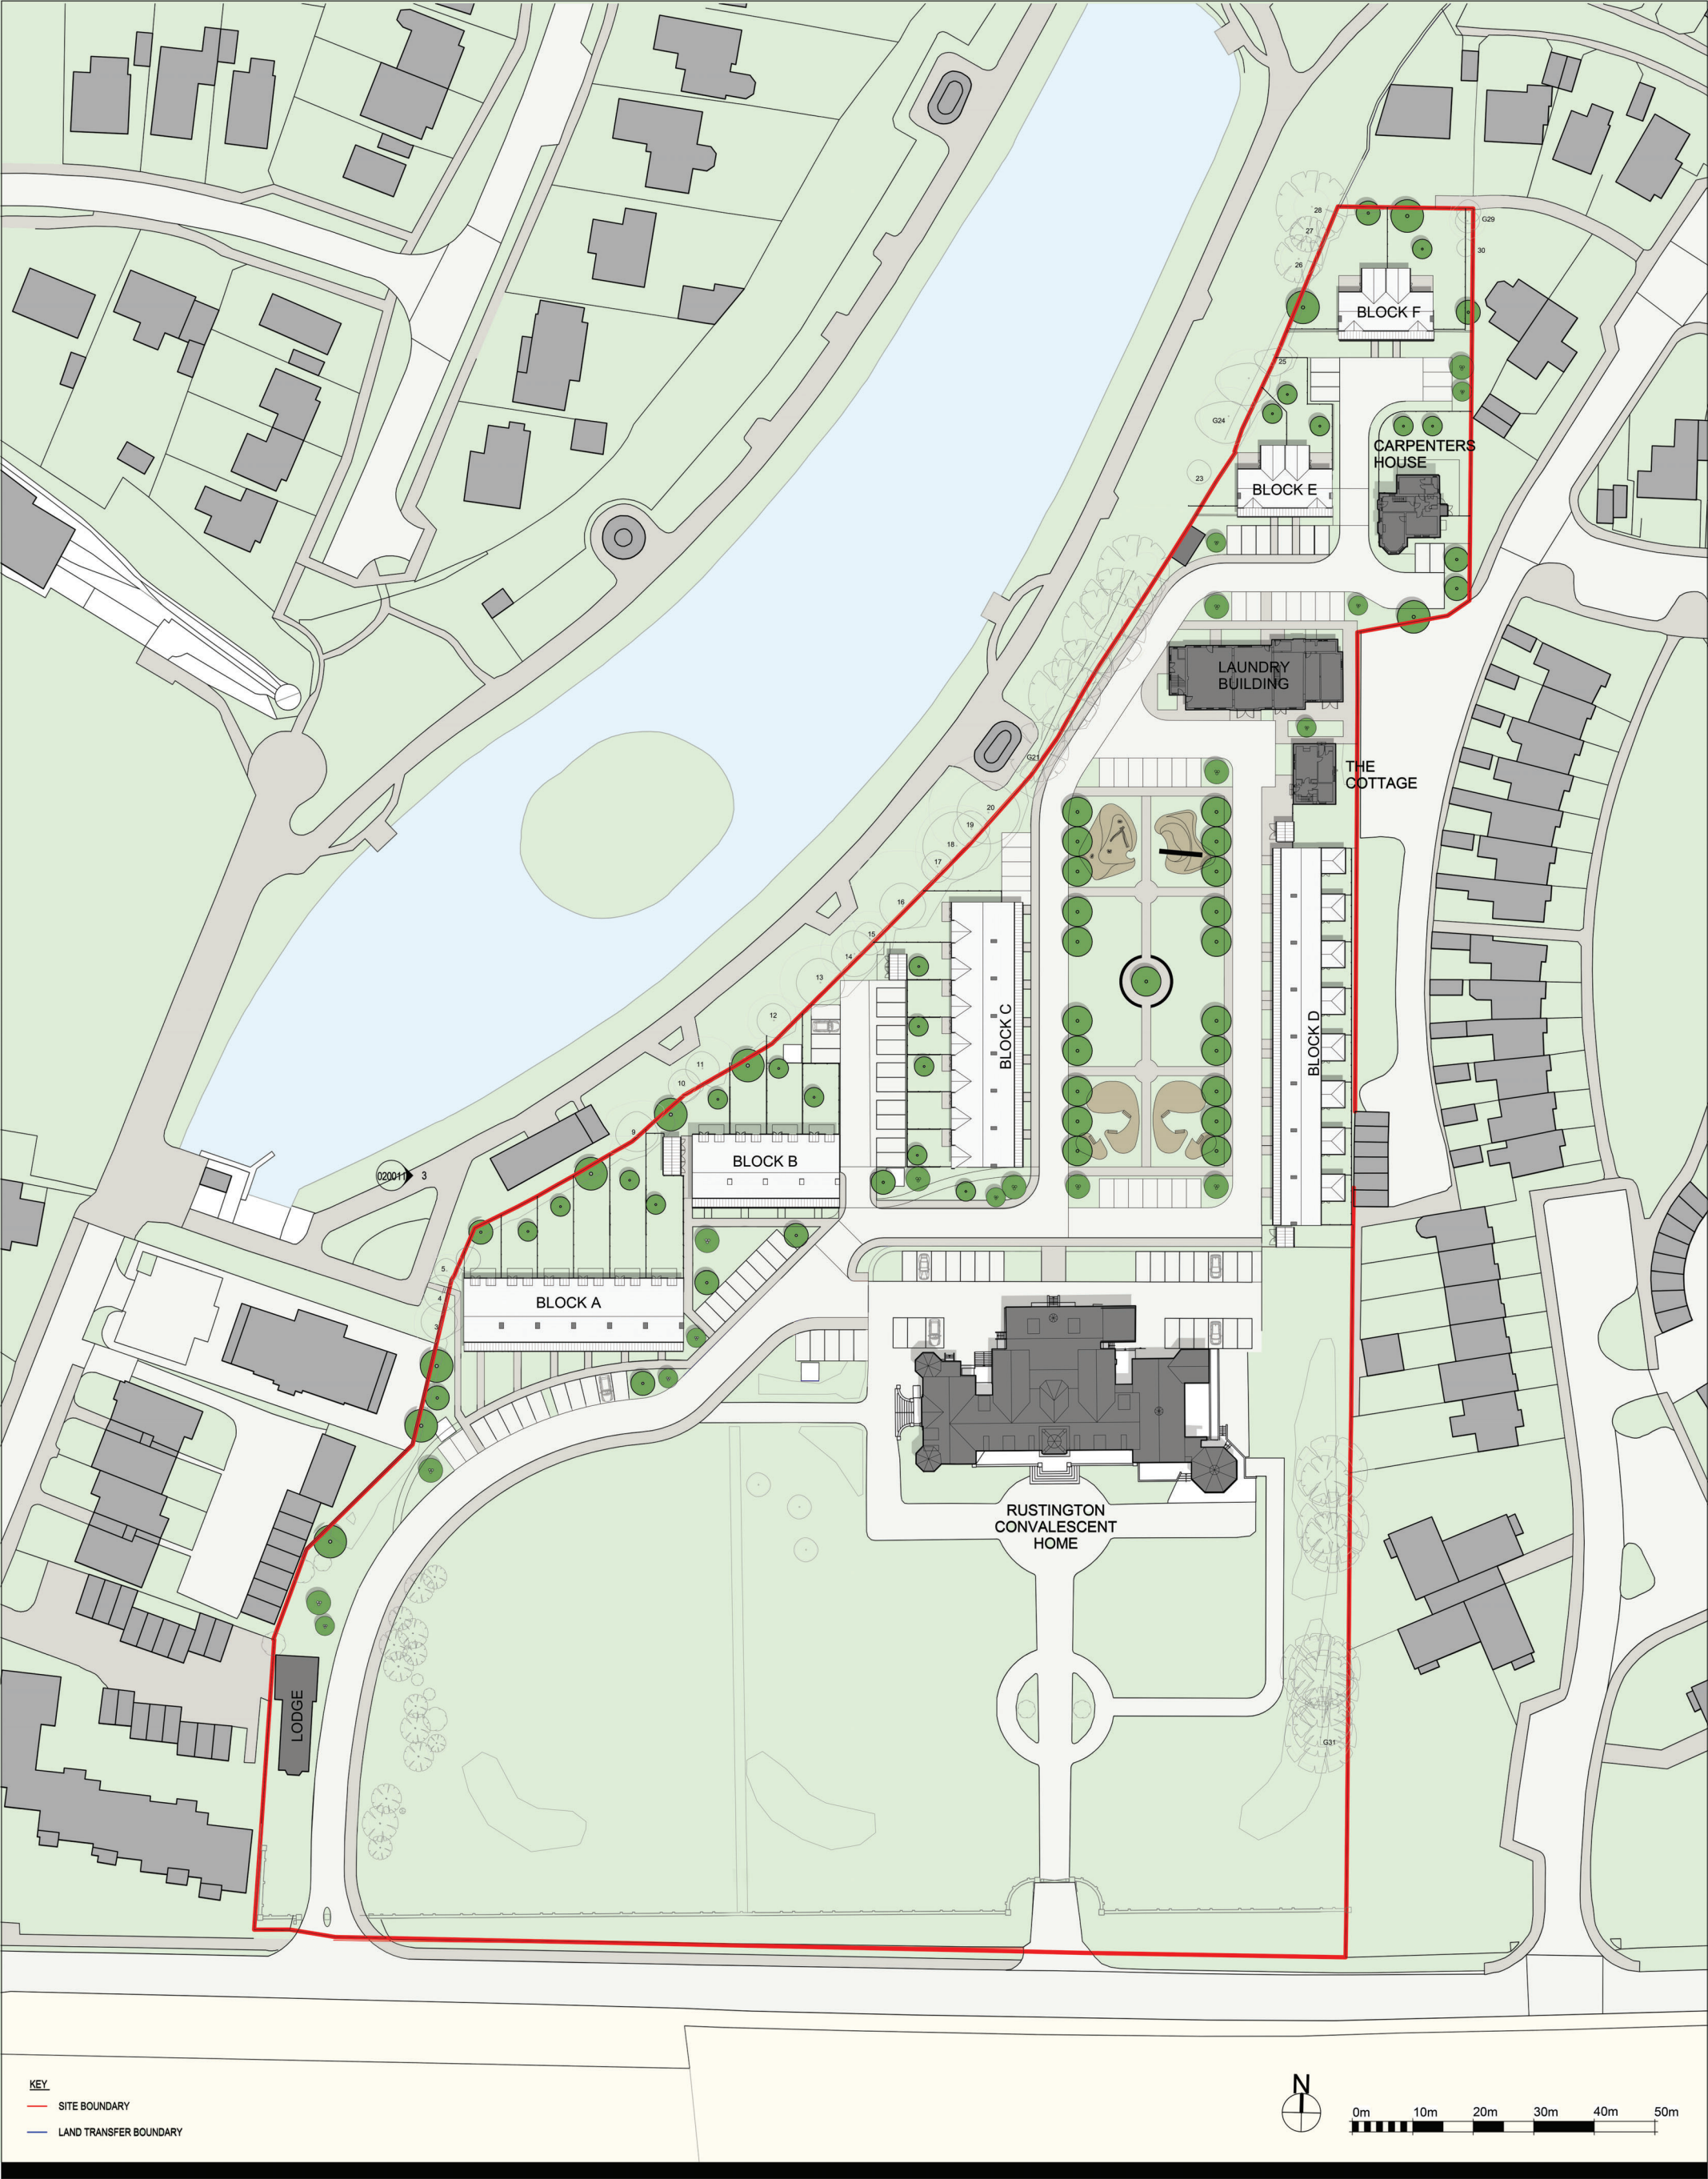

Placebuilder Architects
305 Grays Inn Road
Kings Cross
London
WC1X 8QR
Tel: 02078 433 845

PROJECT
Rustington Convalescent Home

CLIENT
 ZeroC
Part of Places for People

KEY PLAN

NOTES

The Contractor is responsible for checking dimensions, tolerances and references. Any discrepancy to be verified with the Architect before proceeding with the works.

Where an item is covered by drawings to different scales the larger scale drawing is to be worked to.

Do not scale drawings. Figured dimensions to be worked to in all cases.

CDM Regulations 2015

In accordance with Regulation 9(2) (3) (4), All current drawings and specifications for the project must be read in conjunction with the designer's hazard and environmental protection

PRELIMINARY

ISSUE / REVISION			
I/R	DATE	DESCRIPTION	BY
G	15-02-2019	ISSUE FOR PLANNING	SK
D	12-10-2018	ISSUE FOR PLANNING	SK
F	16-11-2018	ISSUE FOR PLANNING	SK
A	24-08-2018	ISSUE FOR COMMENTS	SK
C	27-09-2018	ISSUE FOR COMMENTS	SK
B	31-08-2018	ISSUE FOR COMMENTS	SK
E	31-10-2018	ISSUE FOR PLANNING	SK

PROJECT NUMBER
0028

SHEET TITLE
SITE PLAN

1 : 500 @ A1
SHEET NUMBER
0028 PBA ZZ 00 DR A 900001 -G