


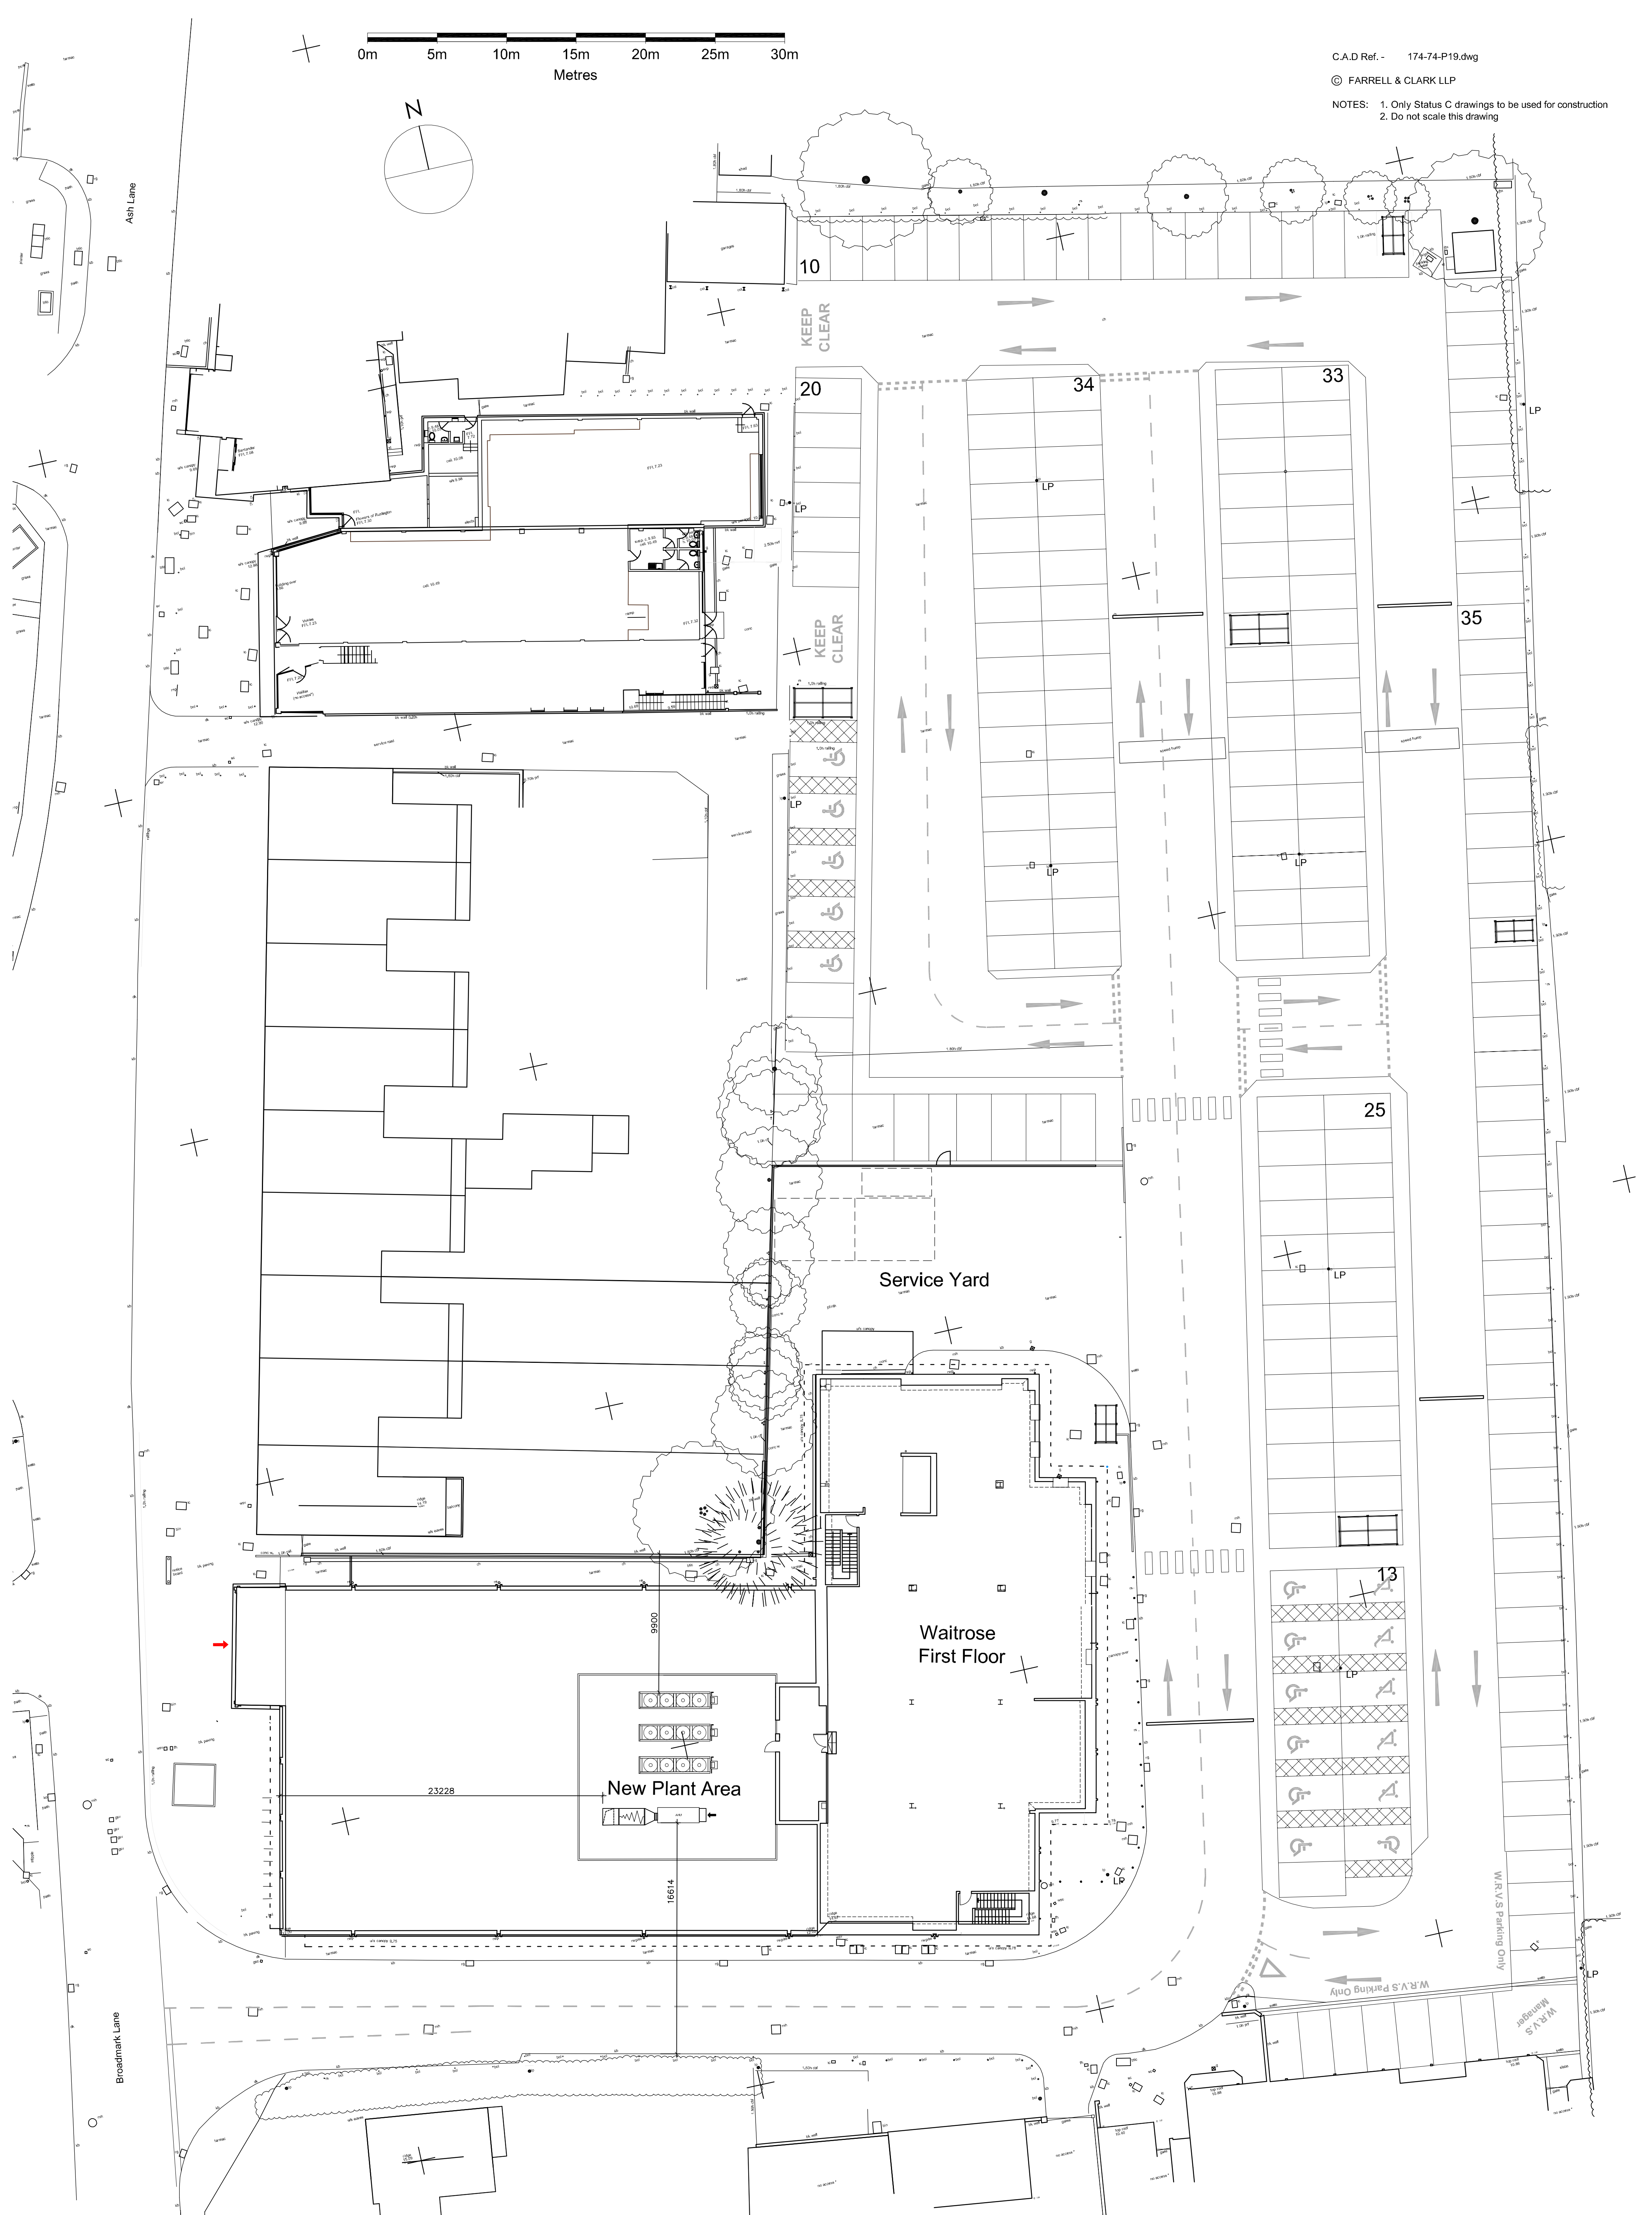

C.A.D Ref. - 174-74-P19.dwg

© FARRELL & CLARK LLP

NOTES: 1. Only Status C drawings to be used for construction
2. Do not scale this drawing

WAITROSE, RUSTINGTON

for John Lewis Partnership

Proposed Block/Site Plan

FARRELL & CLARK LLP
ARCHITECTS MASTER PLANNERS PROJECT MANAGEMENT
www.farrellandclark.co.uk
Tudor House
35 Gresse Street
London W1T 1QY
T: 0207 580 9210
E: london@farrellandclark.co.uk

2 Drury Lane
Horsforth
Leeds LS18 4BQ
T: 0113 259 0922
E: leeds@farrellandclark.co.uk

DRAWING No. 174-74-P19
DATE March 2015
SCALE @ A1 1: 200 @ A1
DRAWN BY GA