





Ordnance Survey, (c) Crown Copyright 2020. All rights reserved. Licence number 100022432



Location Plan at 1:1250 Scale

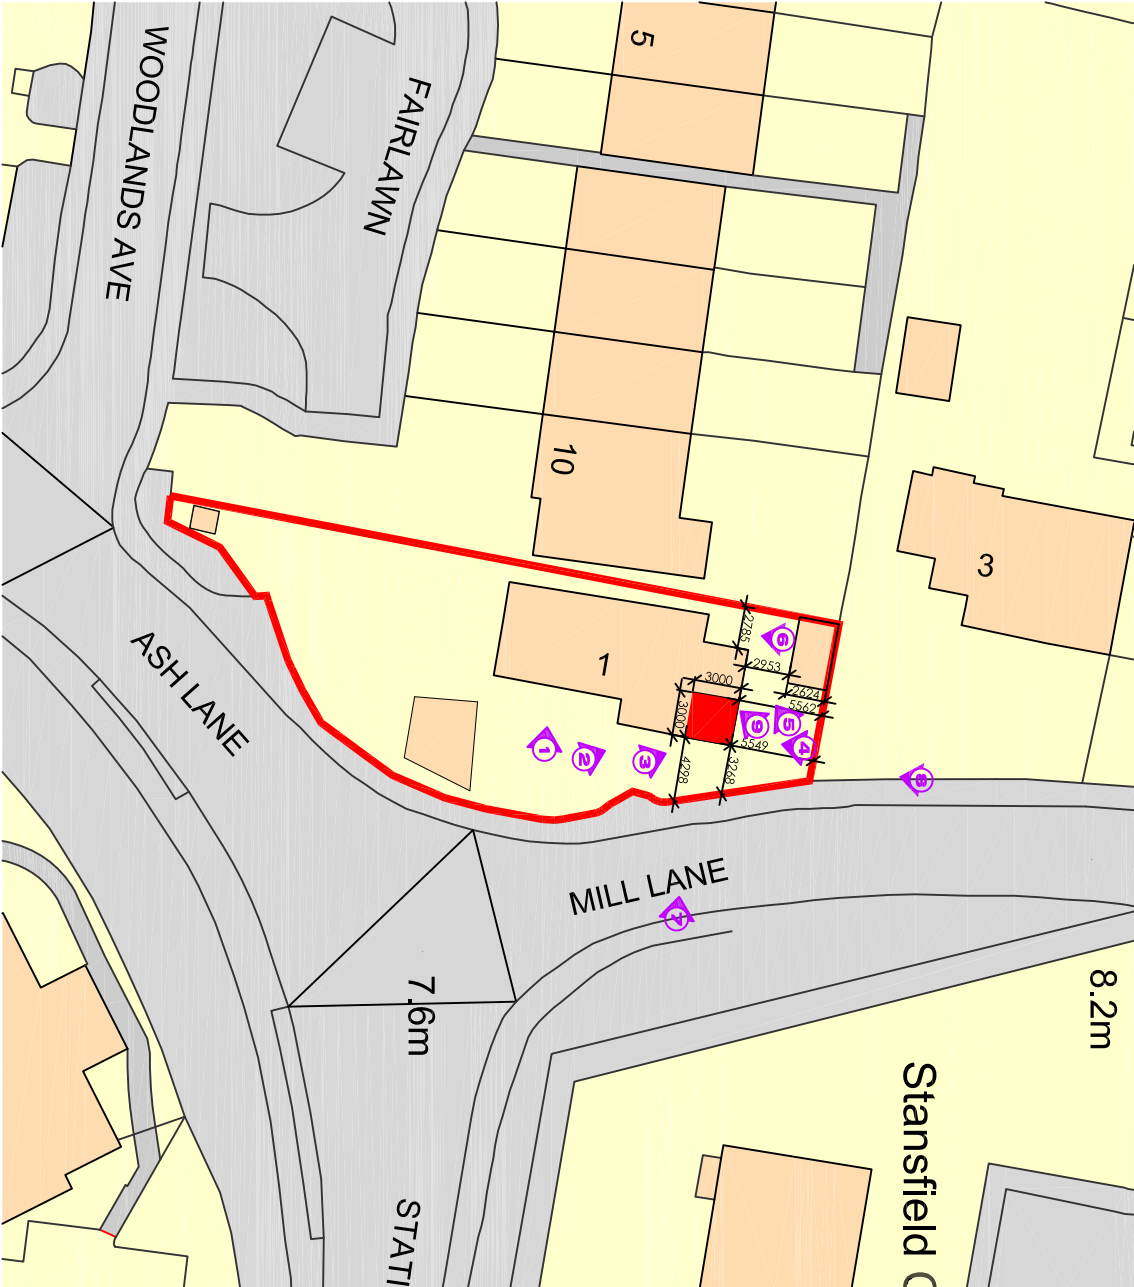

Site Plan at 1:500 Scale

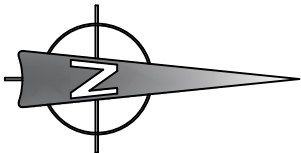

TREVORE UNSTED

56-57 SEALANE, RUSLINGTON, WEST SUSSEX, BN16 2HQ Tel: 01903 859090

Client: Mr & Mrs T. McGregor

Project: Replacement Conservatory and Alterations
Woodbine Cottage
1 Mill Lane, Ruslington,
West Sussex, BN16 3ED

Drawing: Location and site plan	
Scale: As Shown	Drawing No:
Date: 03/2020	20/4696/1
Drawn: RS	Revisions:
Copyright: TU	

The contractor must check all dimensions and levels on site and no dimensions are to be scaled from drawings.

It is the contractor's responsibility to ensure compliance with all statutory authority requirements, carry out works with total regard to existing and related structure. Works and materials to latest CP BS.

Drawing to be read in strict accordance with engineer's information where applicable.

All structural timber C16 unless otherwise noted. All structural and external timber pressure impregnated with preservatives, cut ends site wrapped with Cuprinol or similar treatment.

Local Authority to witness satisfactory test on all new and affected foul/storm drainage.