


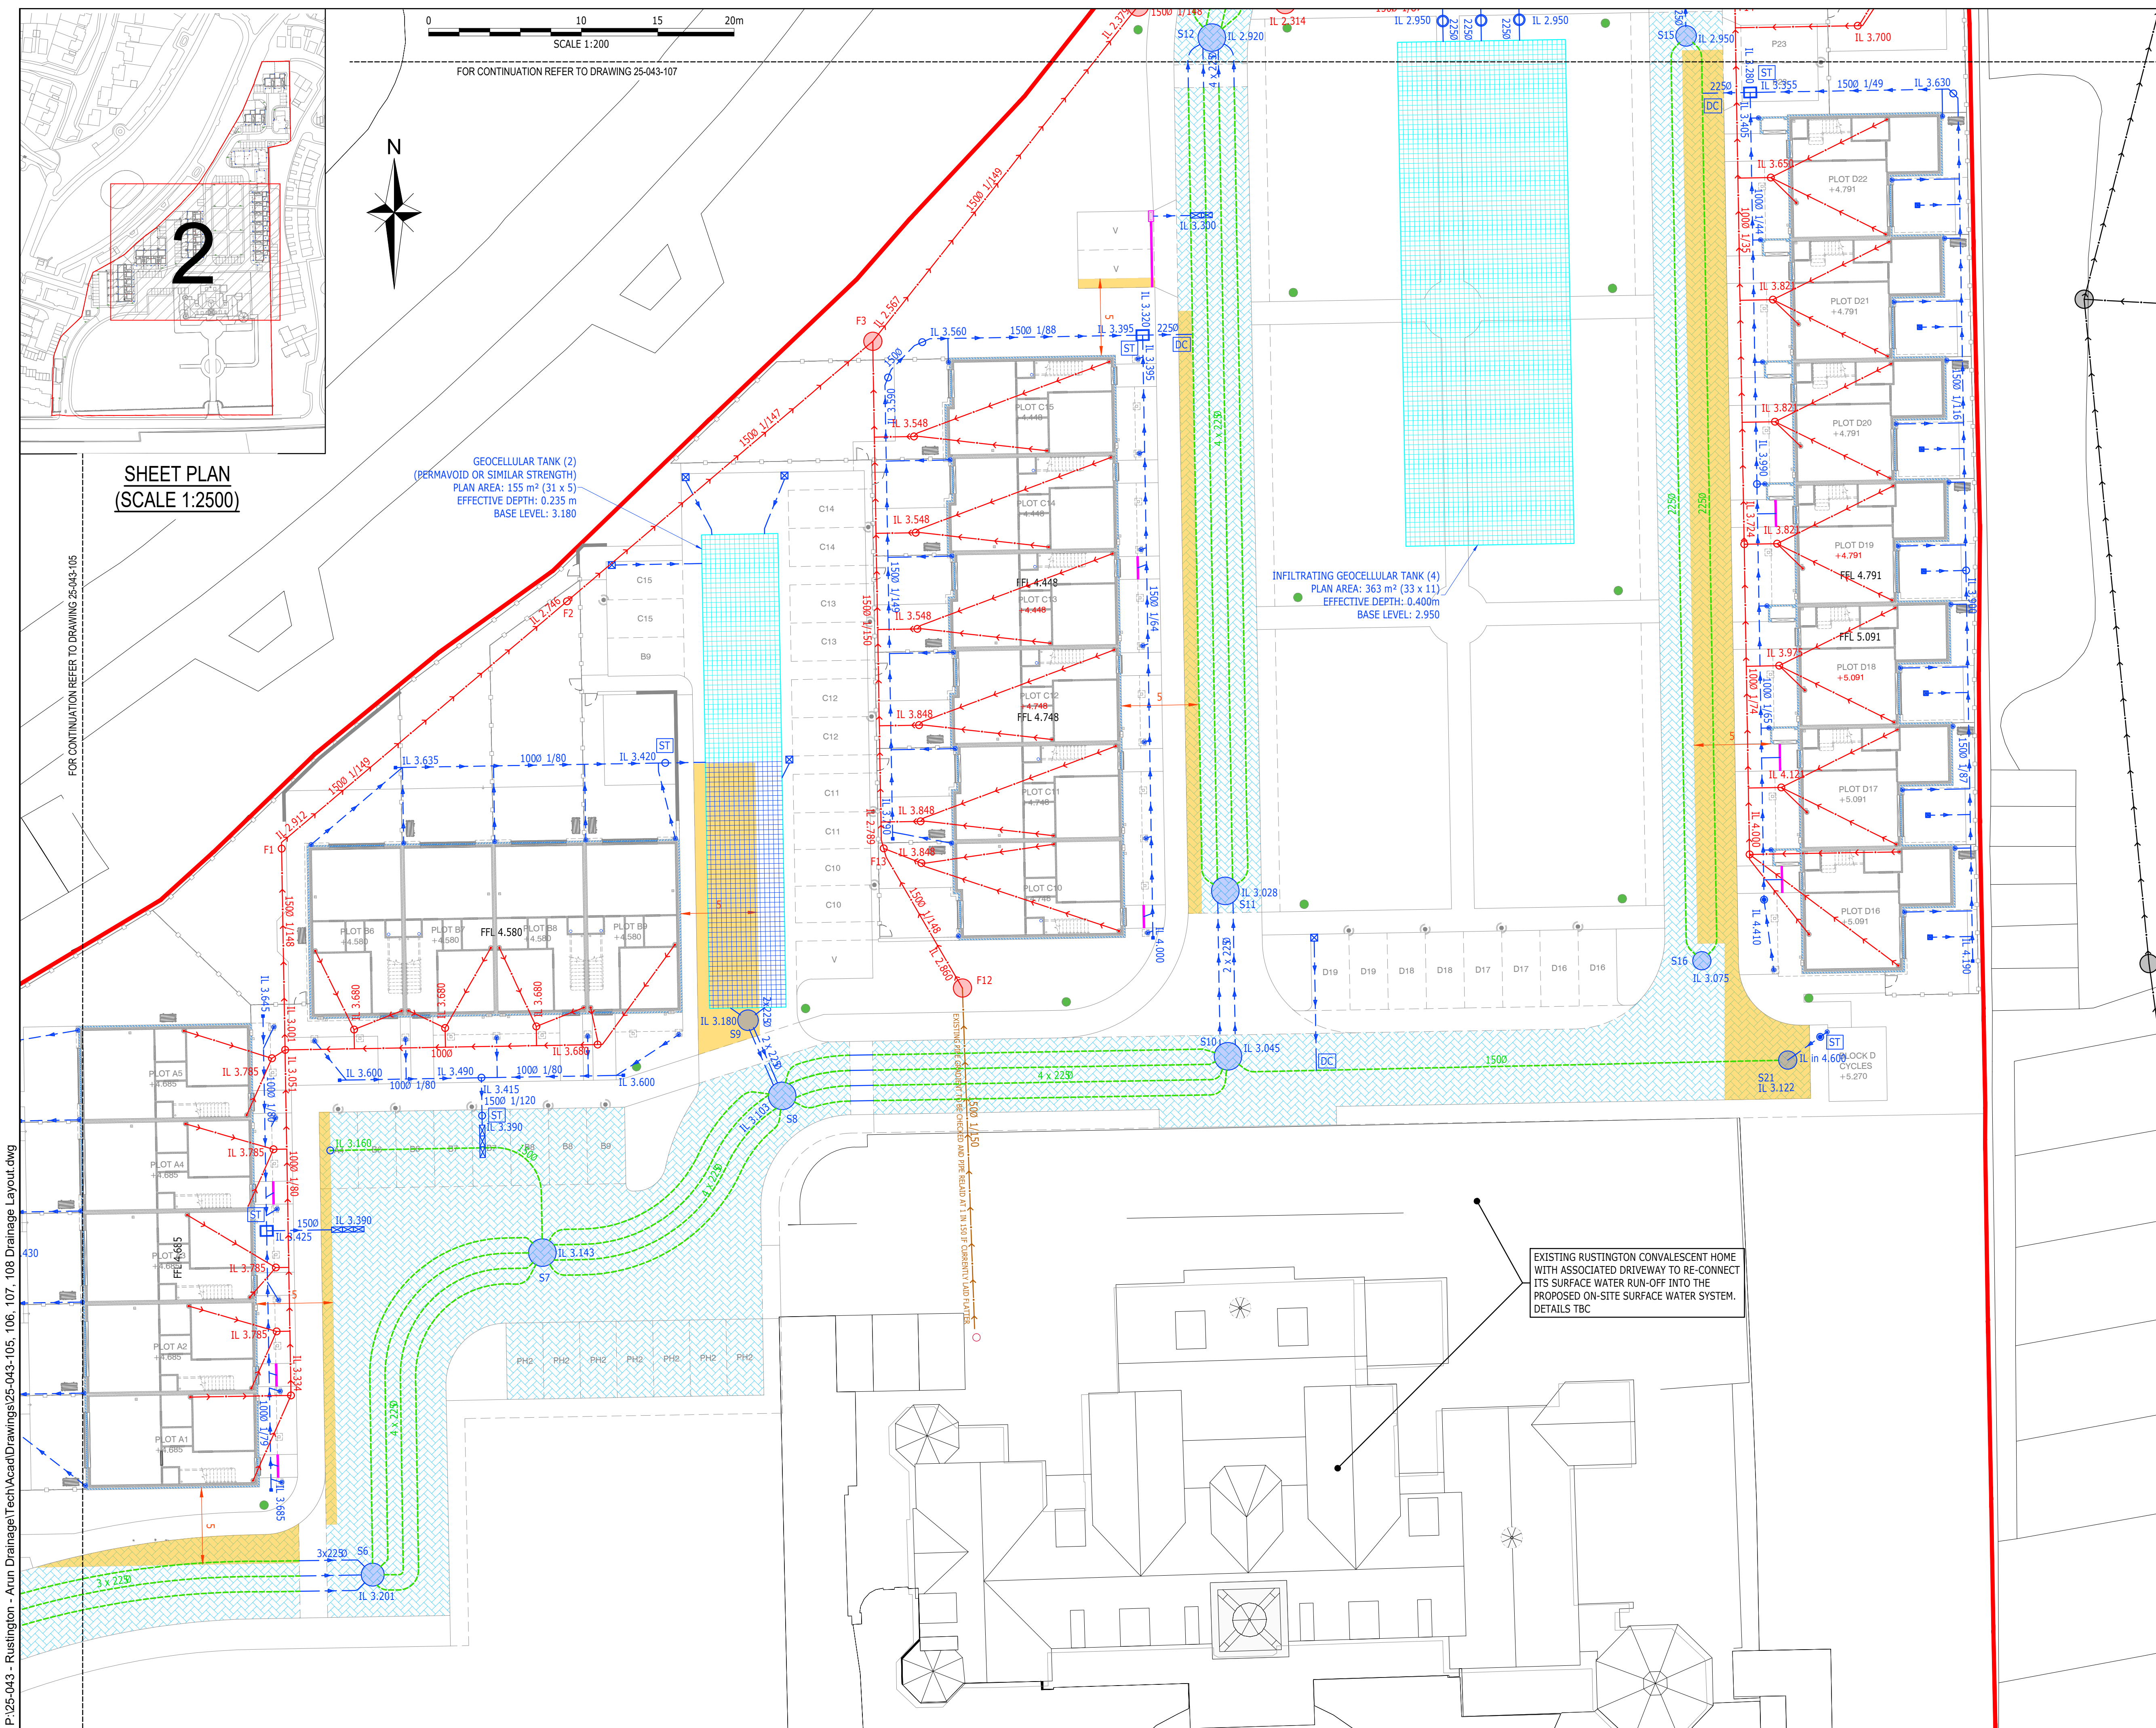

NOTES

1. FOR DRAINAGE NOTES REFER TO DRAWING 25-043-105.

LEGEND:

- SITE BOUNDARY
- FWMH - EXISTING PUBLIC FOUL WATER MANHOLE
- FWMH - FOUL WATER MANHOLE (PCC RINGS) - MIN 1.2m DIA
- FW-IC3 - FOUL WATER INSPECTION CHAMBER - MIN 0.45m DIA
- FW-IC4 - FOUL WATER INSPECTION CHAMBER - MIN 0.25m DIA
- SWMH - SURFACE WATER MANHOLE (PCC RINGS) - MIN 1.2m DIA
- SW-IC3 - SURFACE WATER INSPECTION CHAMBER - MIN 0.6m DIA
- SW-IC3 - SURFACE WATER INSPECTION CHAMBER - MIN 0.75m x 0.60m
- SW-IC4 - SURFACE WATER INSPECTION CHAMBER - MIN 0.45m DIA
- SW-IC4 - SURFACE WATER INSPECTION CHAMBER - MIN 0.25m DIA
- RODDING EYE
- EXISTING PUBLIC FOUL WATER SEWER
- FOUL WATER DRAINAGE
- SURFACE WATER (SW) DRAINAGE
- SURFACE WATER DRAINAGE - PERFORATED PIPE / UNDER DRAIN
- SW CHAMBER WITH SILT TRAP - SILT TRAP DEPTH MIN. 300 mm OR AS PER PROPRIETARY PRODUCT
- DIFFUSER UNIT - UNIT TYPE / SIZE TO BE DETERMINED BY THE MANUFACTURER
- GEOCELLULAR TANK - GEOTEXTILE AND GEOMEMBRANE WRAPPED
- GEOCELLULAR TANK - GEOTEXTILE WRAPPED
- PERMEABLE BLOCK PAVING
- 5m AWAY FROM BUILDINGS - PERMEABLE PAVING OR TANK WITHIN THIS EXTENT MUST BE ADDITIONALLY LINED WITH GEOMEMBRANE
- ROAD GULLY
- YARD GULLY
- DIRECT CONNECTION (I.E. DRAINAGE PIPE INTO THE UNDER DRAIN)
- SURFACE WATER DRAINAGE CHANNEL WITH SUMP (I.E. ACO M1000 0.0 OR SIMILAR APPROVED)
- GRAVEL BOARD - MAX. 300mm HIGH
- RETAINING WALL HEIGHT AS INDICATED
- MAX RETAINED HEIGHT IN 'mm'

FOR CONSTRUCTION

SUBJECT TO TECHNICAL APPROVAL

EXTENT OF IMPERMEABLE LINER ADJUSTED FOLLOWING		AK	BO	BO	10.09.25
B	ARUN DC COMMENTS	AK	BO	BO	05.08.25
A	TANKS 2 AND 4 UPDATED	AK	BO	BO	05.08.25
Rev	Amendments	Drm	Chk	App	Date

ODYSSEY

Unit 1 Packell Farm
Dore Lane
Bristol, Somerset
Hampshire SO51 0GU

Telephone: 01794 537980
E: info@odysseyconsult.co.uk
W: www.odysseyconsult.co.uk

Job Title

**SEA ROAD
RUSTINGTON, WEST SUSSEX**

Drawing Title

**DRAINAGE LAYOUT
SHEET 2 OF 3**

Client

MACAR HOMES (RUSTINGTON) LTD

Scale	Date	Designed
1:200 @A1	MAY 25	AK
Drawn	Checked	Approved
AK	BAC	BAC
Job No	Drawing No	Rev
25-043	25-043-106	B