




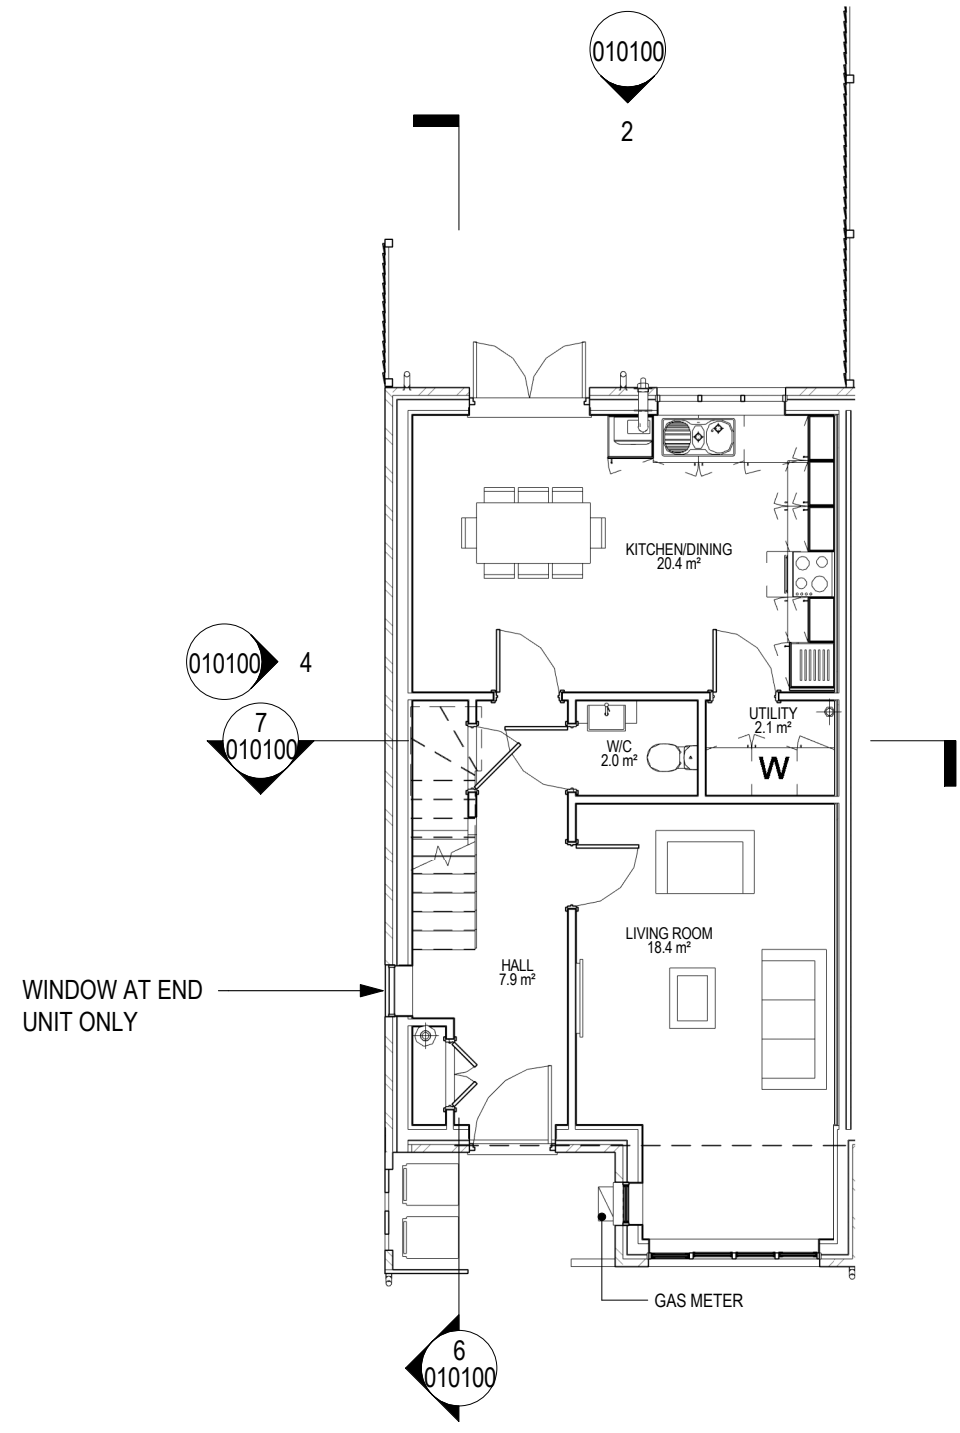

00 - Block A - Ground Floor Plan
Scale: 1 : 100

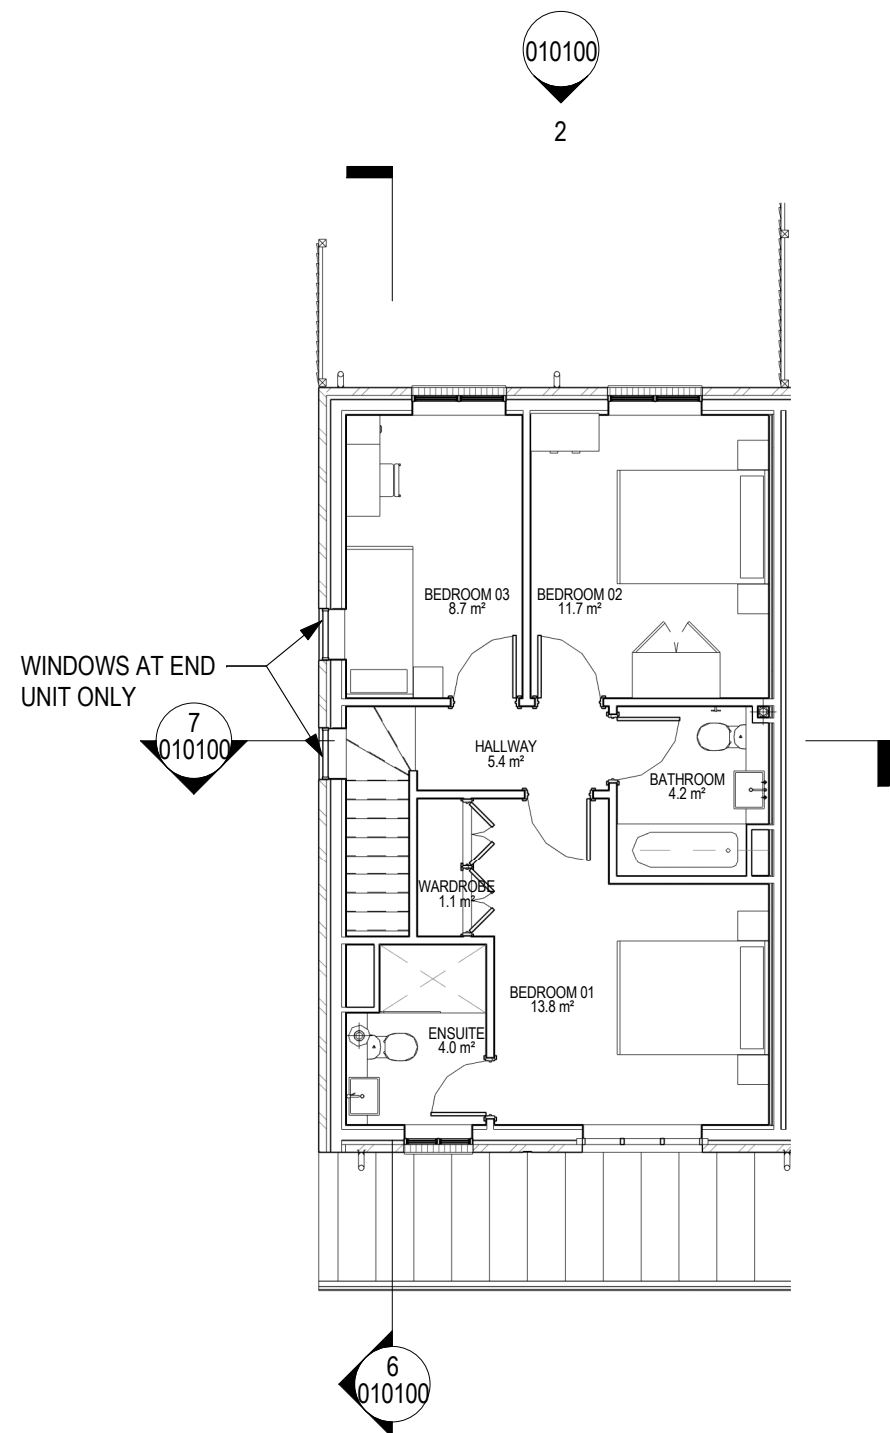

10 - Block A - First Floor Plan
Scale: 1 : 100

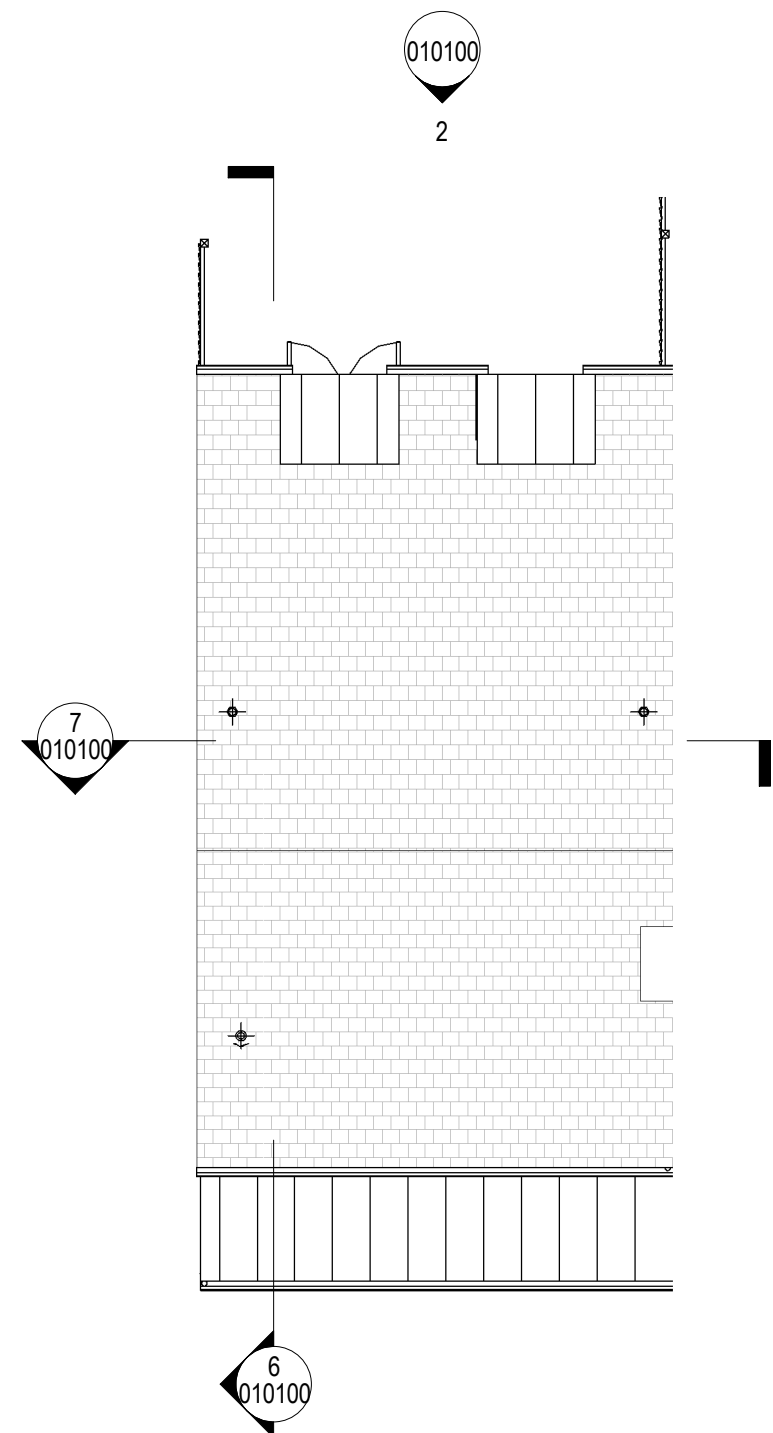

30 - Block A - Roof Plan
Scale: 1 : 100




Block A - South (Front) Elevation
Scale: 1 : 100




Block A - North (Rear) Elevation
Scale: 1 : 100




Block A - West (Gable) Elevation
Scale: 1 : 100

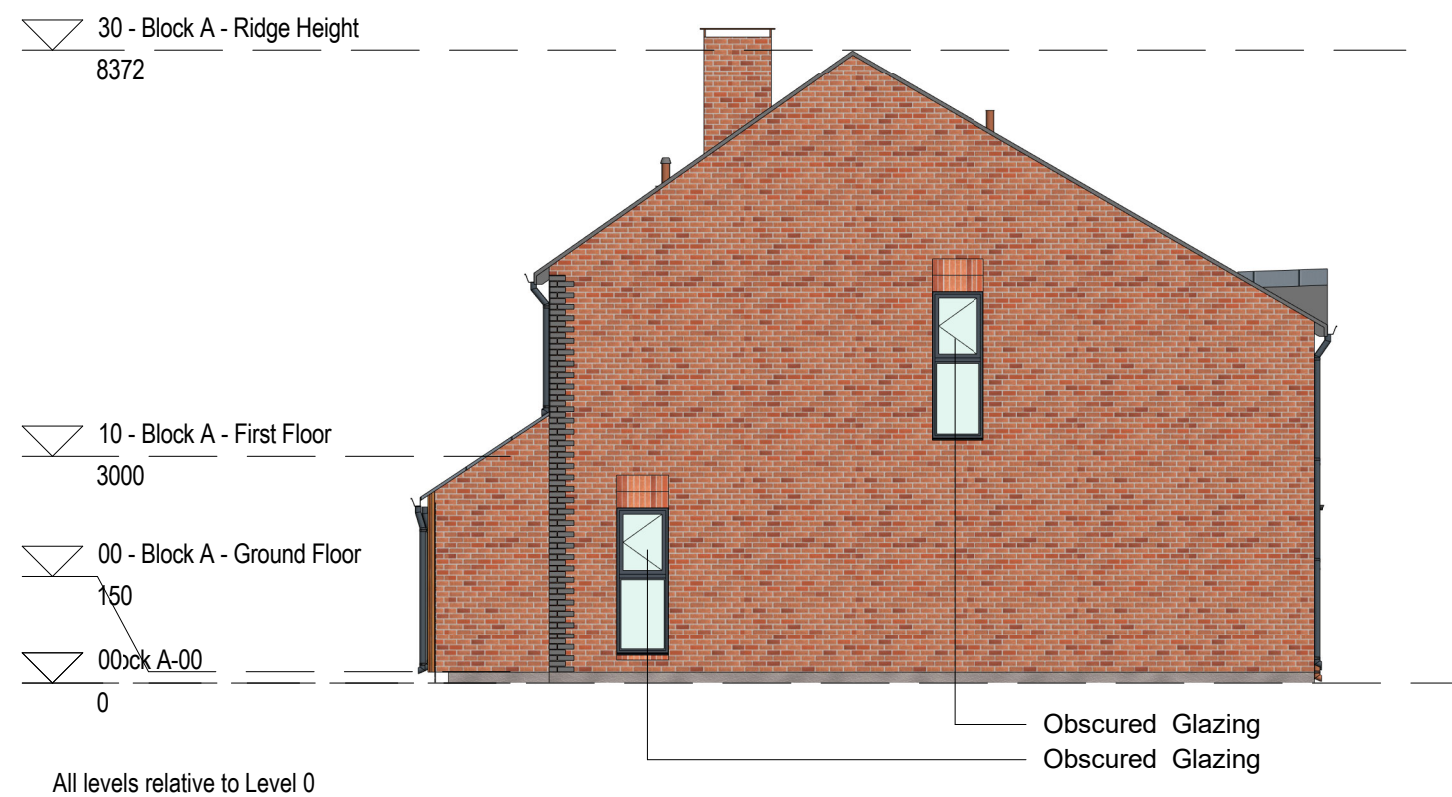


Block A - East (Gable) Elevation
Scale: 1 : 100

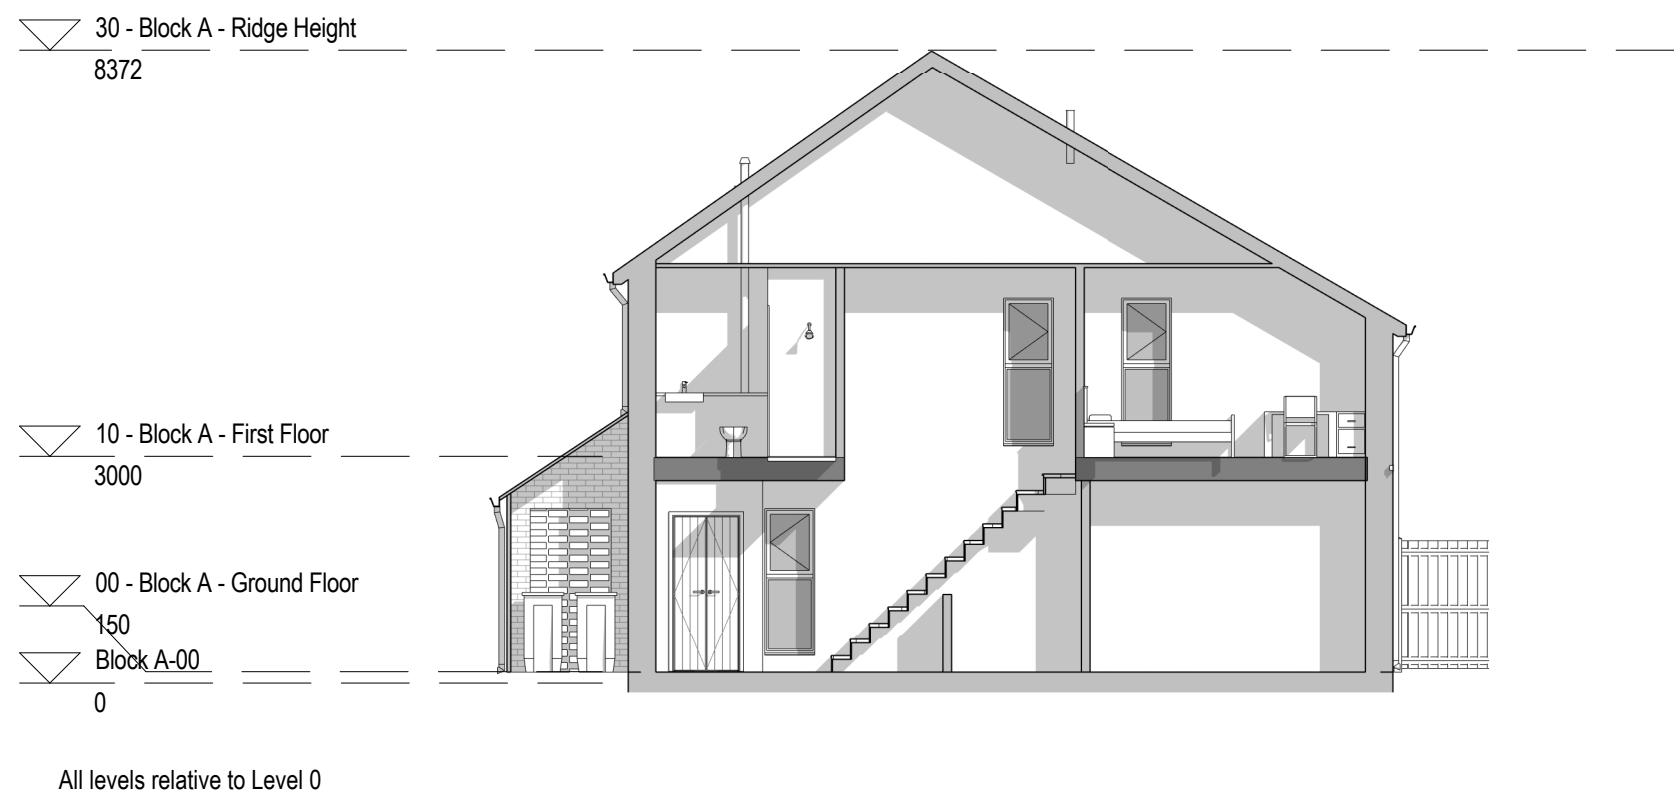

Block A - Long Section
Scale: 1 : 100

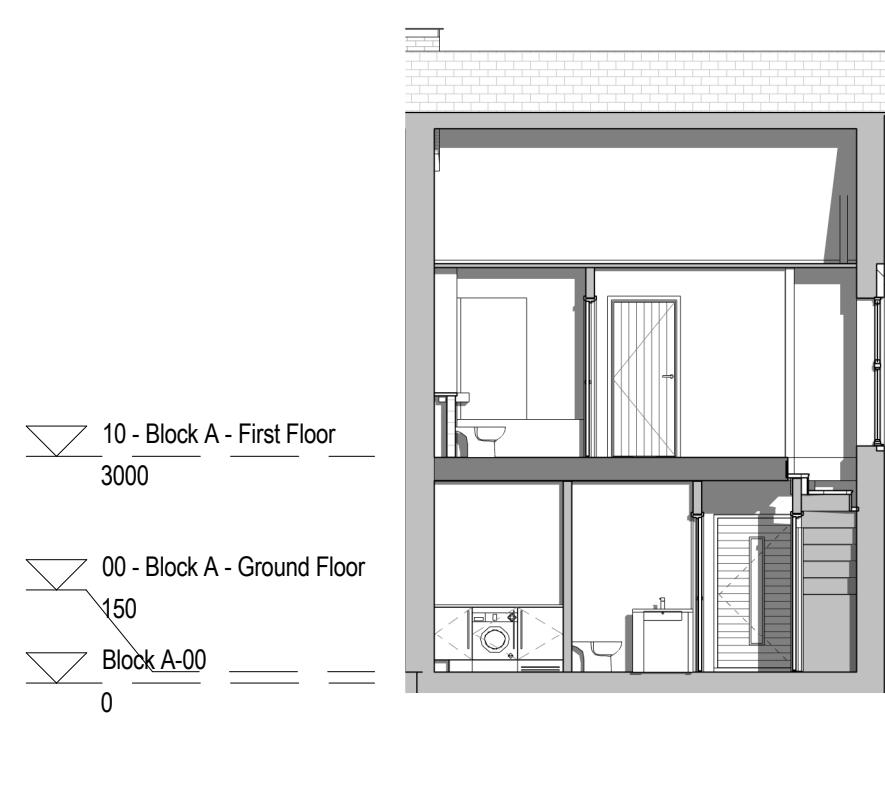

Block A - Short Section
Scale: 1 : 100

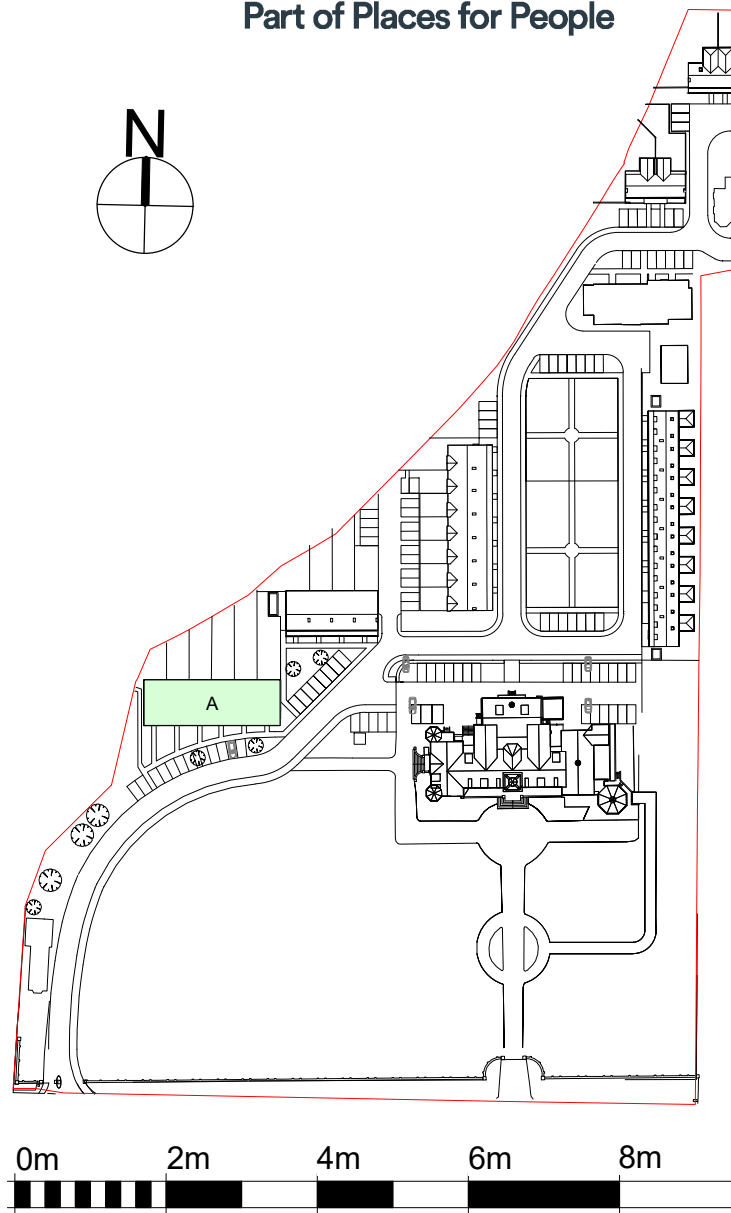

ISSUE/REVISION			
I/R	DATE	DESCRIPTION	BY
E	16-11-2018	ISSUE FOR PLANNING	SK
D	31-10-2018	ISSUE FOR PLANNING	SK
C	12-10-2018	ISSUE FOR PLANNING	SK
B	27-09-2018	ISSUE FOR COMMENTS	SK
A	31-08-2018	ISSUE FOR COMMENTS	SK