




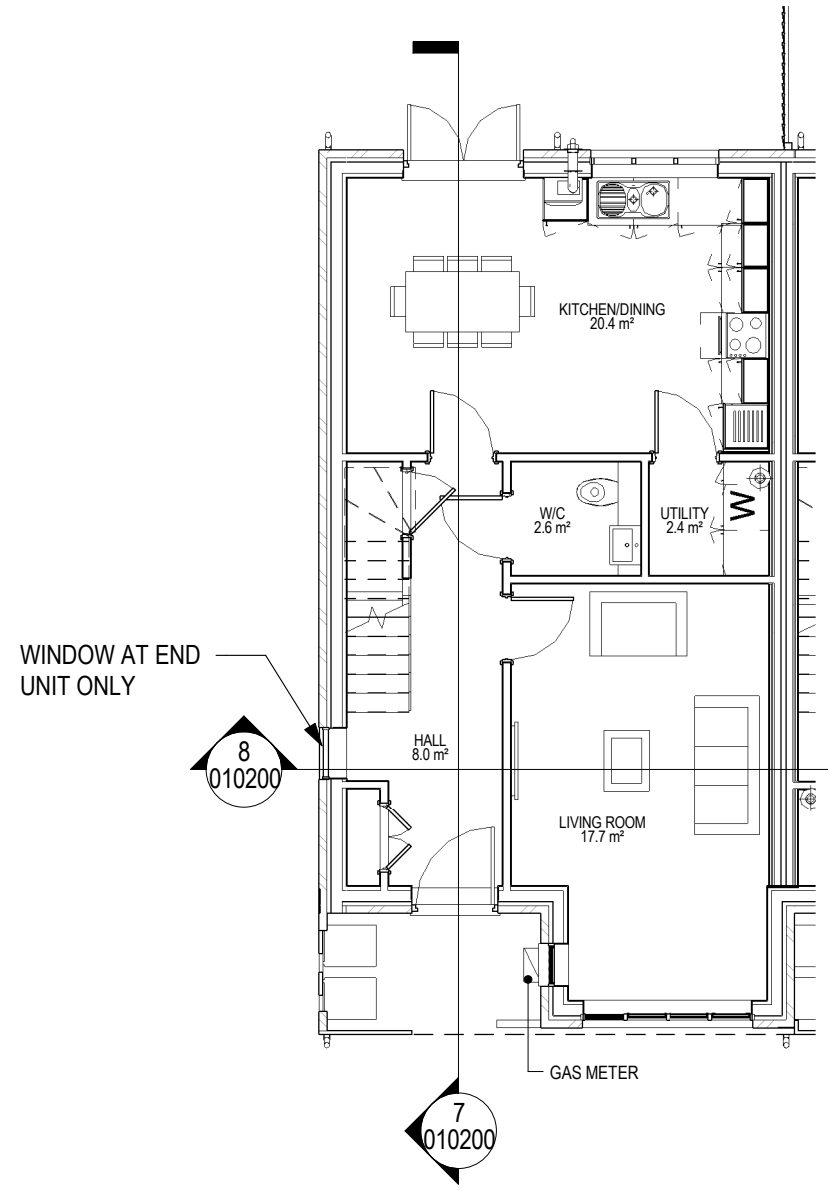

00 - Block B - Ground Floor Plan
Scale: 1 : 100

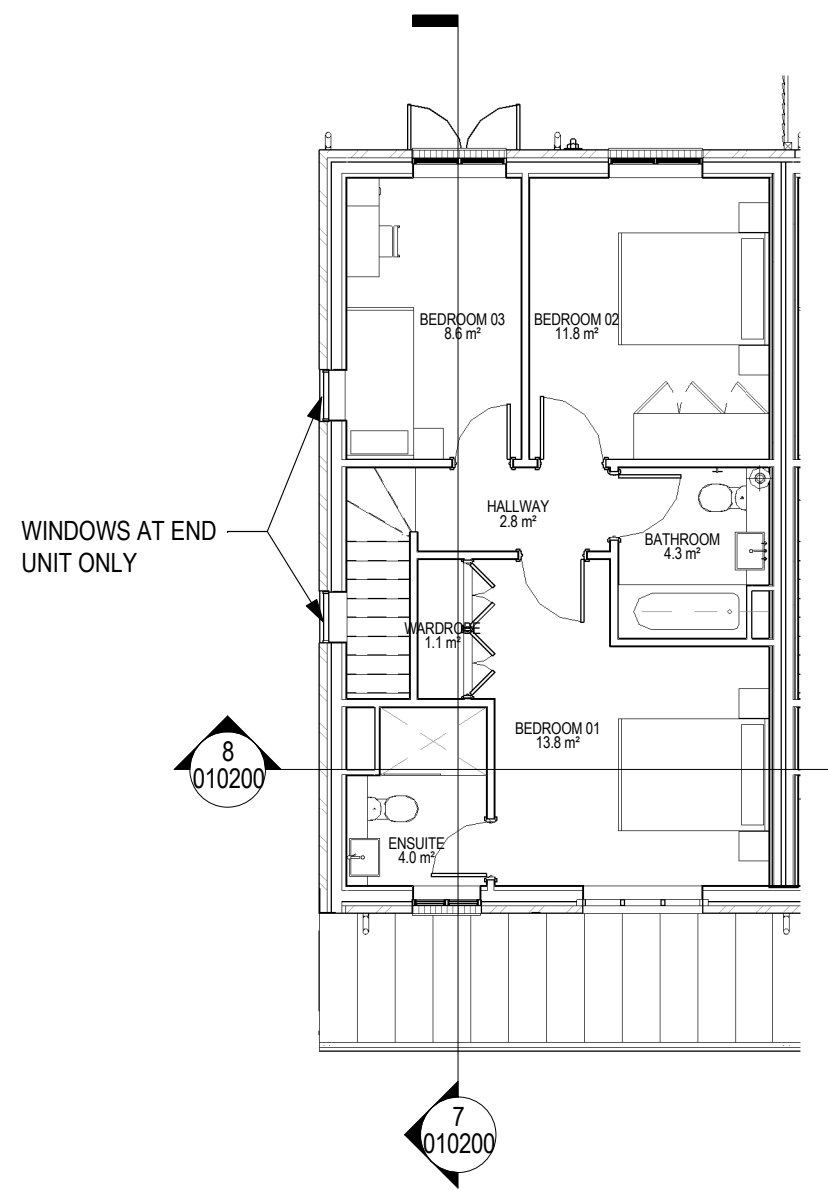

10 - Block B - First Floor Plan
Scale: 1 : 100

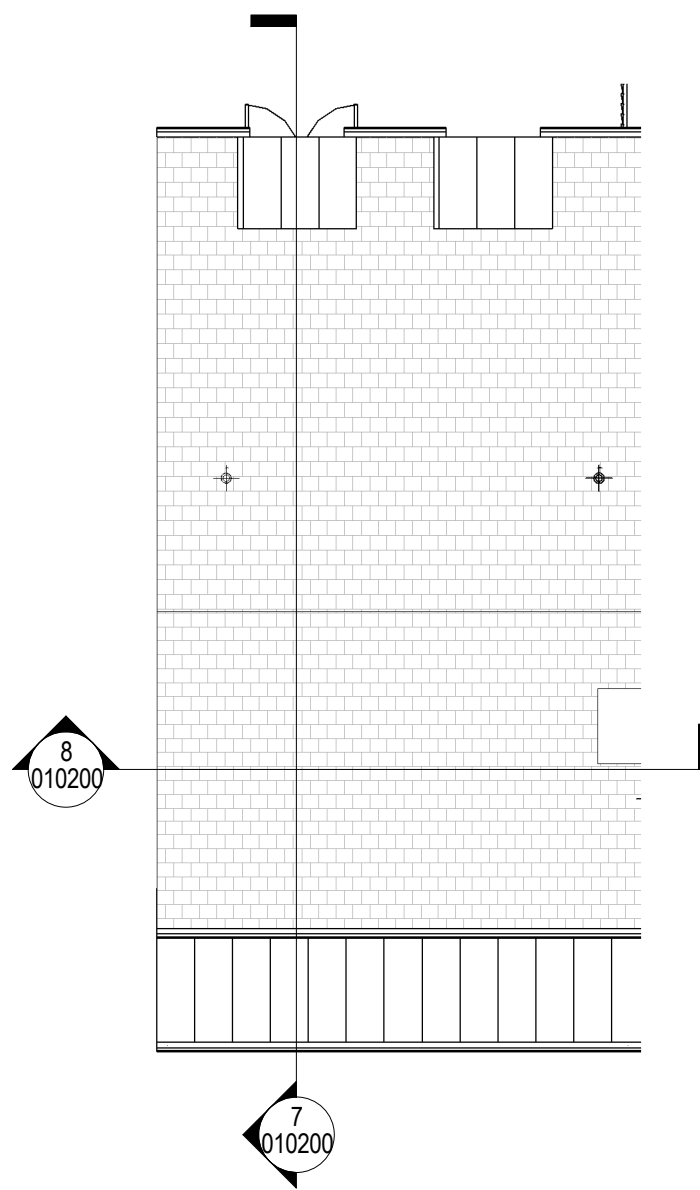

20 - Block B - Roof Plan
Scale: 1 : 100




Block B - South (Front) Elevation
Scale: 1 : 100




Block B - North (Rear) Elevation
Scale: 1 : 100




Block B - West (Gable) Elevation
Scale: 1 : 100

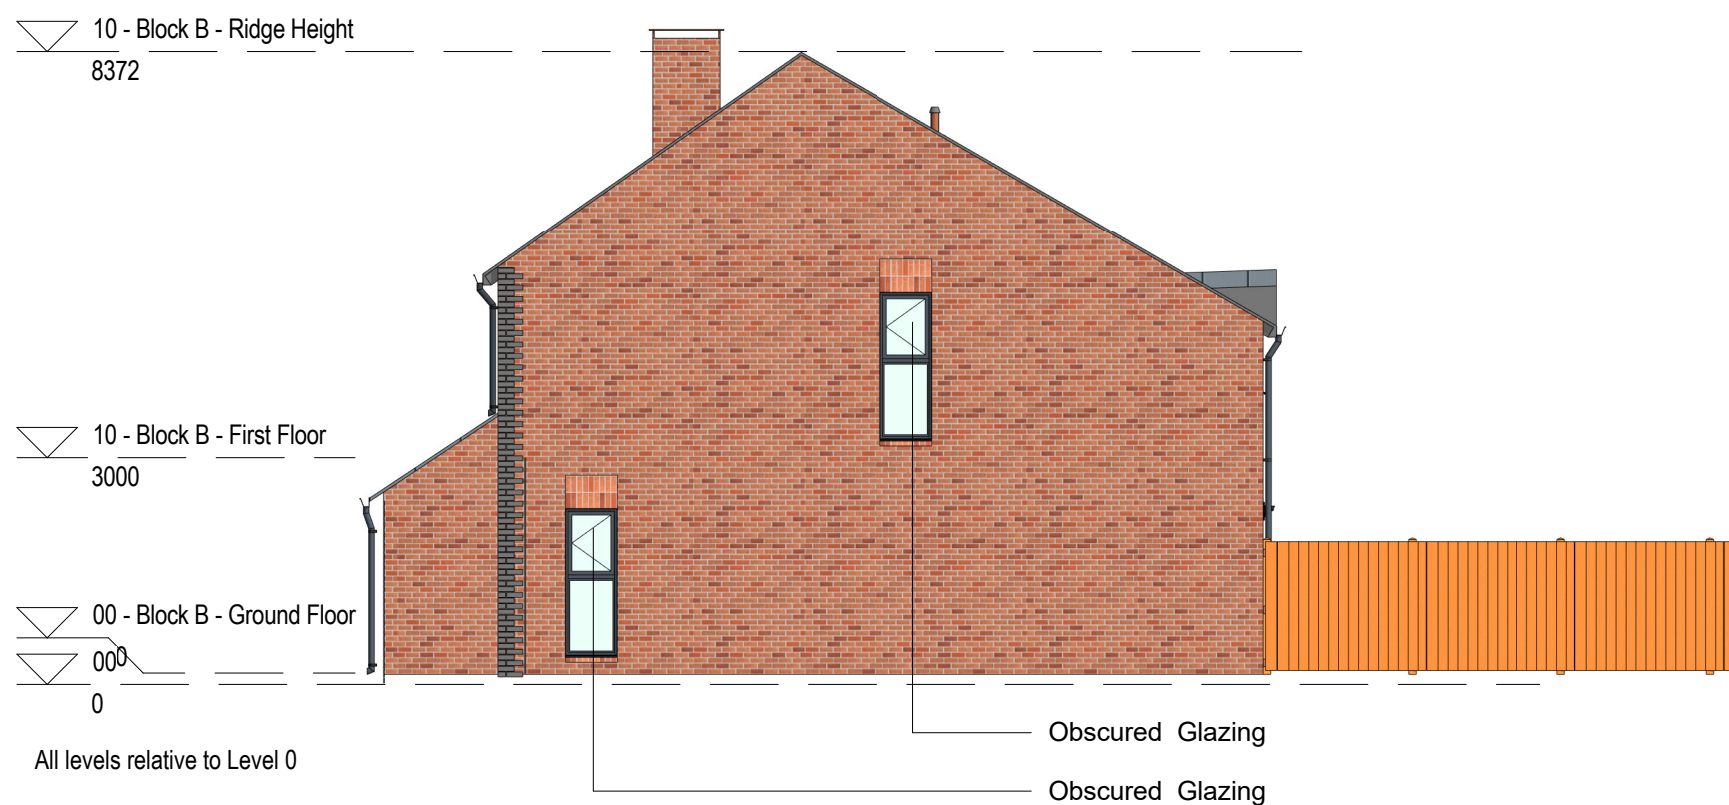



Block B - East (Gable) Elevation
Scale: 1 : 100

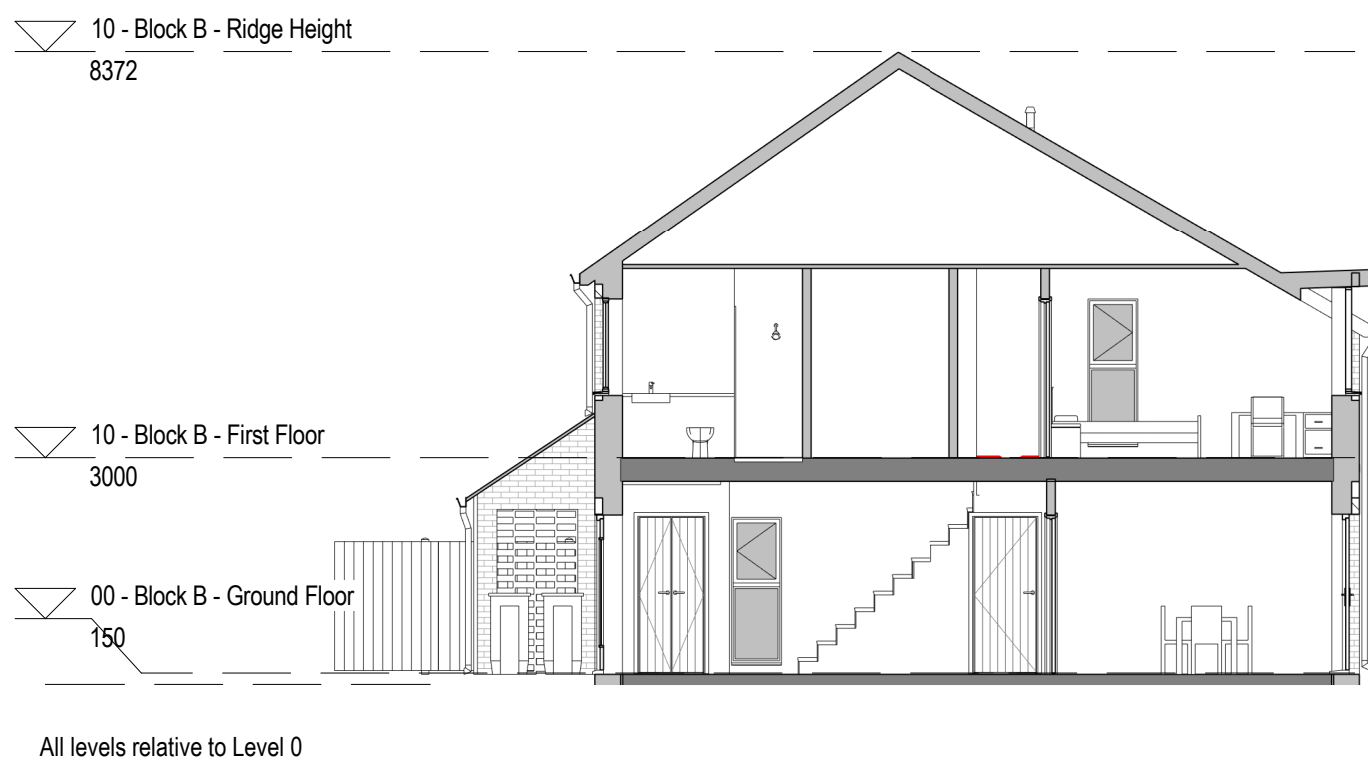

Block B - Long Section
Scale: 1 : 100

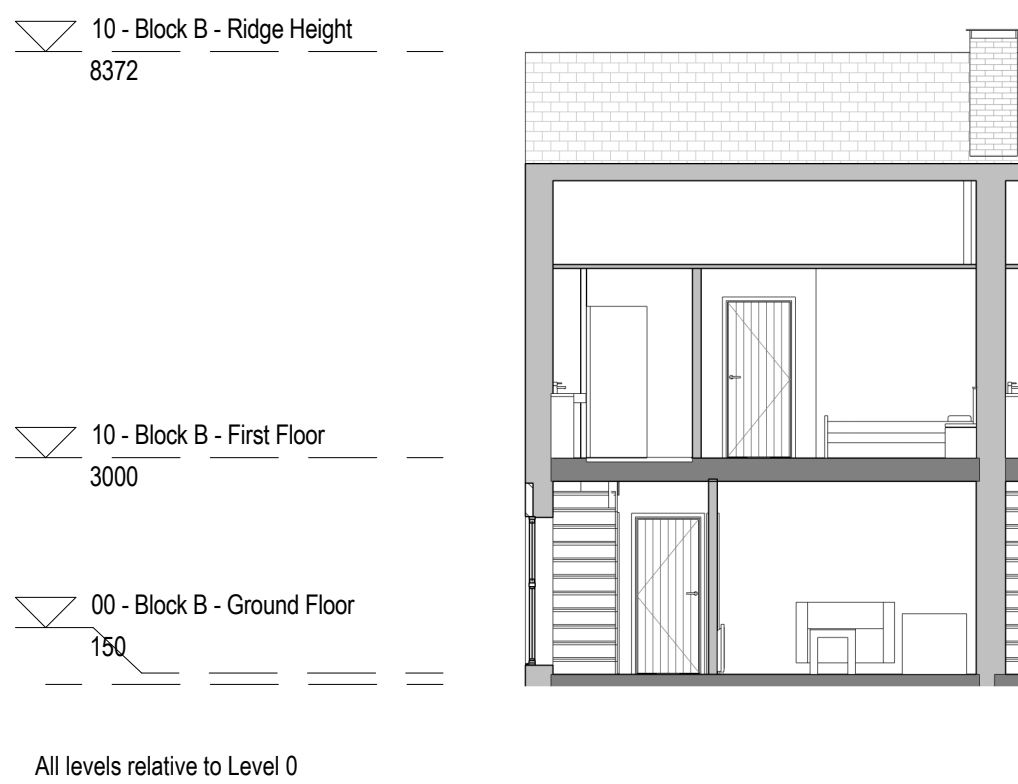

Block B - Short Section
Scale: 1 : 100

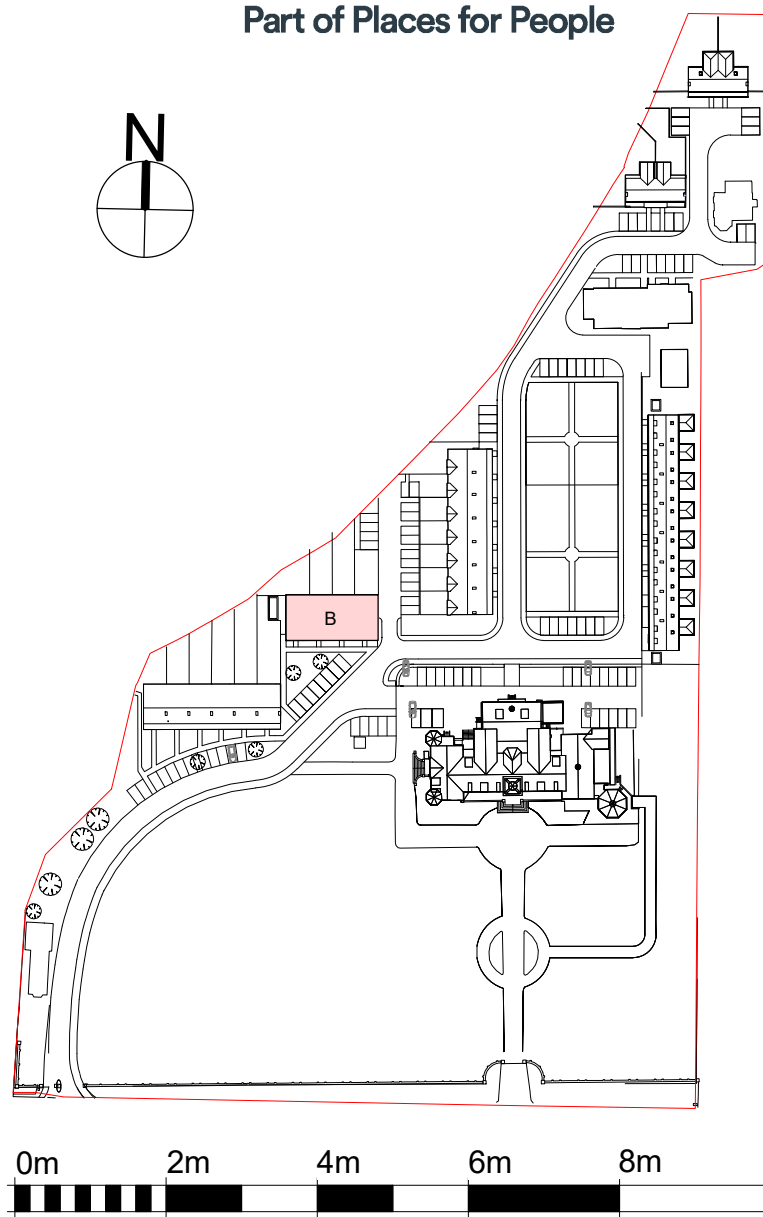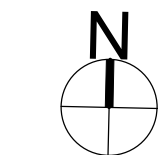

I/R	DATE	DESCRIPTION	BY
E	16-11-2018	ISSUE FOR PLANNING	SK
D	31-10-2018	ISSUE FOR PLANNING	SK
C	12-10-2018	ISSUE FOR PLANNING	SK
B	27-09-2018	ISSUE FOR COMMENTS	SK
A	24-08-2018	ISSUE FOR COMMENTS	SK