




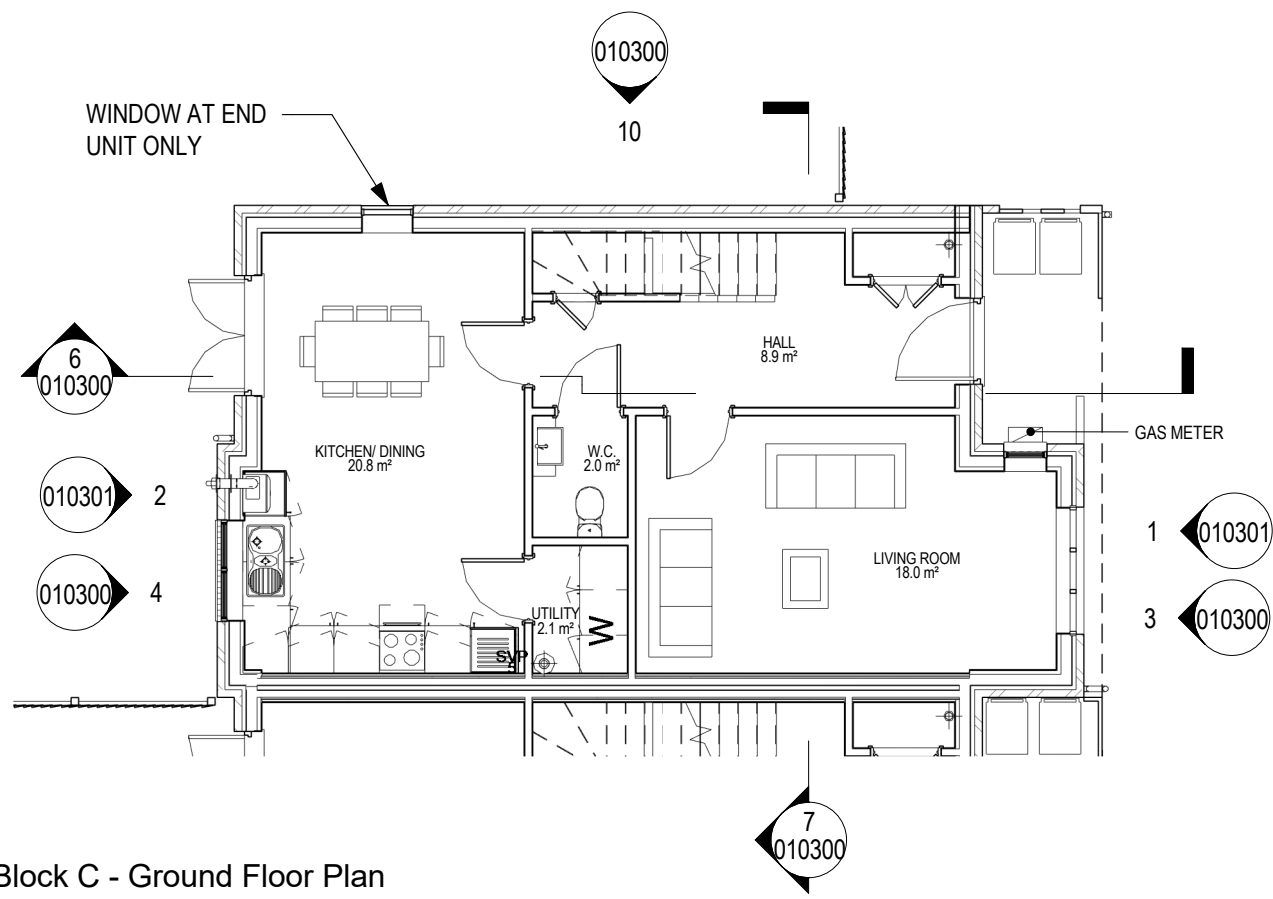

00 - Block C - Ground Floor Plan
Scale: 1 : 100

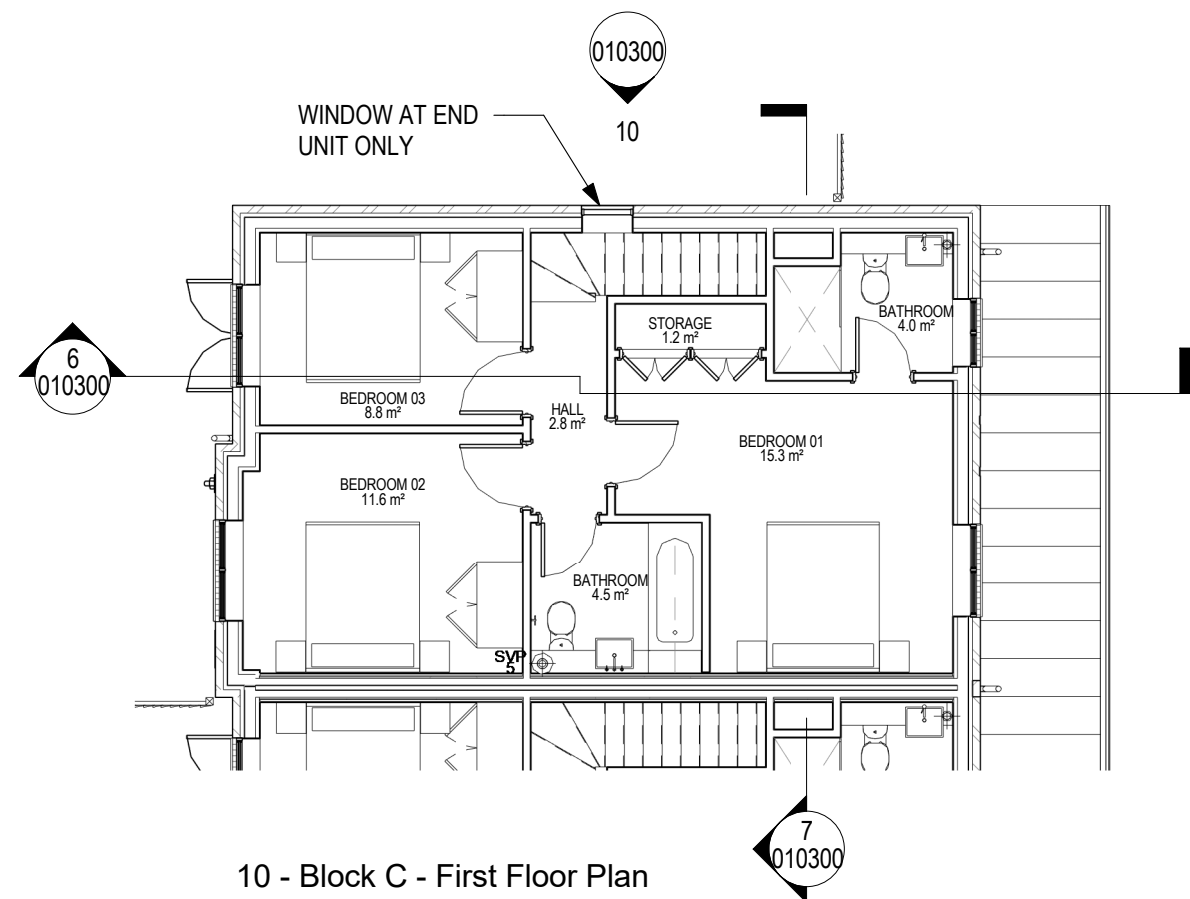

10 - Block C - First Floor Plan
Scale: 1 : 100

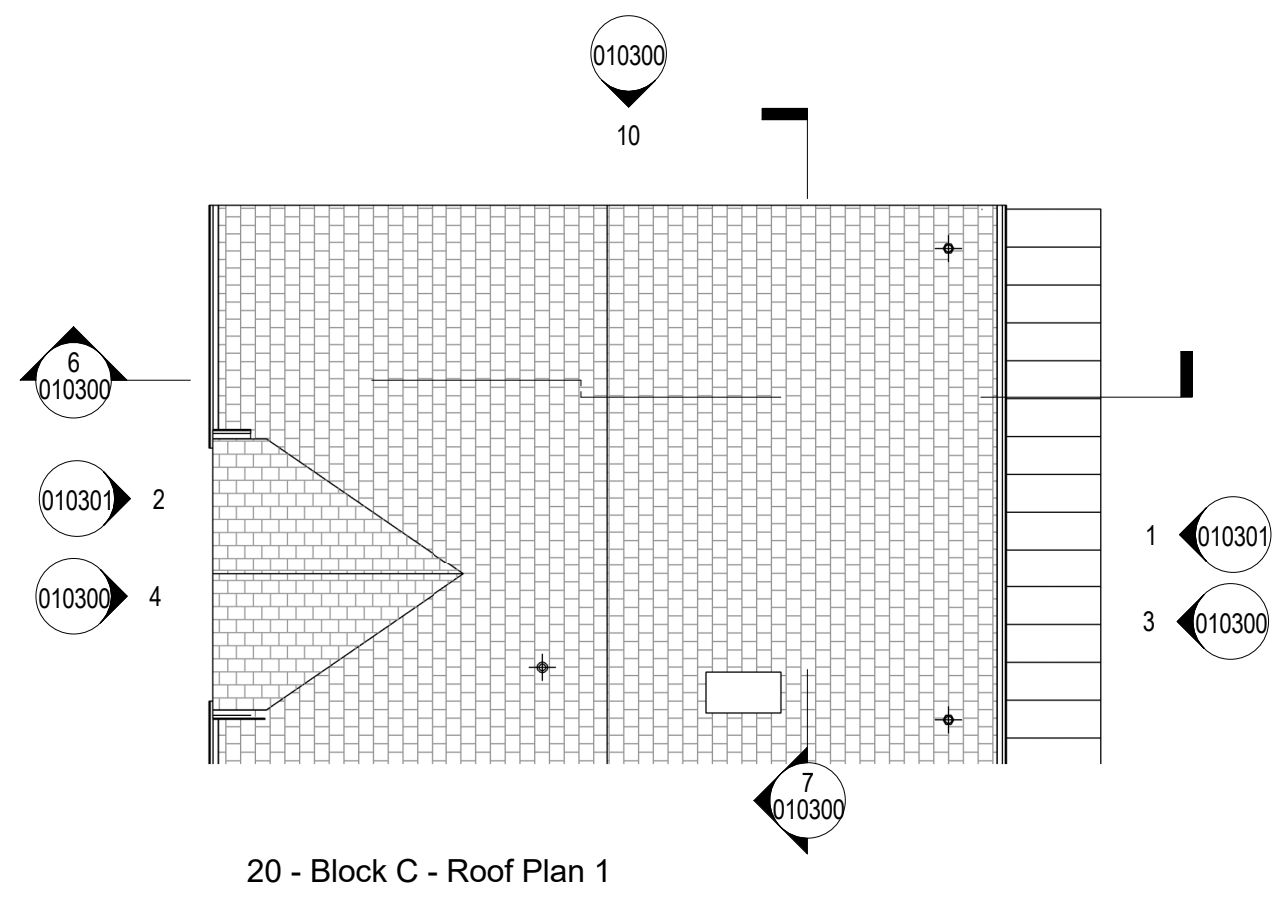


20 - Block C - Roof Plan 1
Scale: 1 : 100



All levels relative to Level 0
Block C - East (Front) Elevation
Scale: 1 : 100




All levels relative to Level 0
Block C / West (Rear) Elevation
Scale: 1 : 100

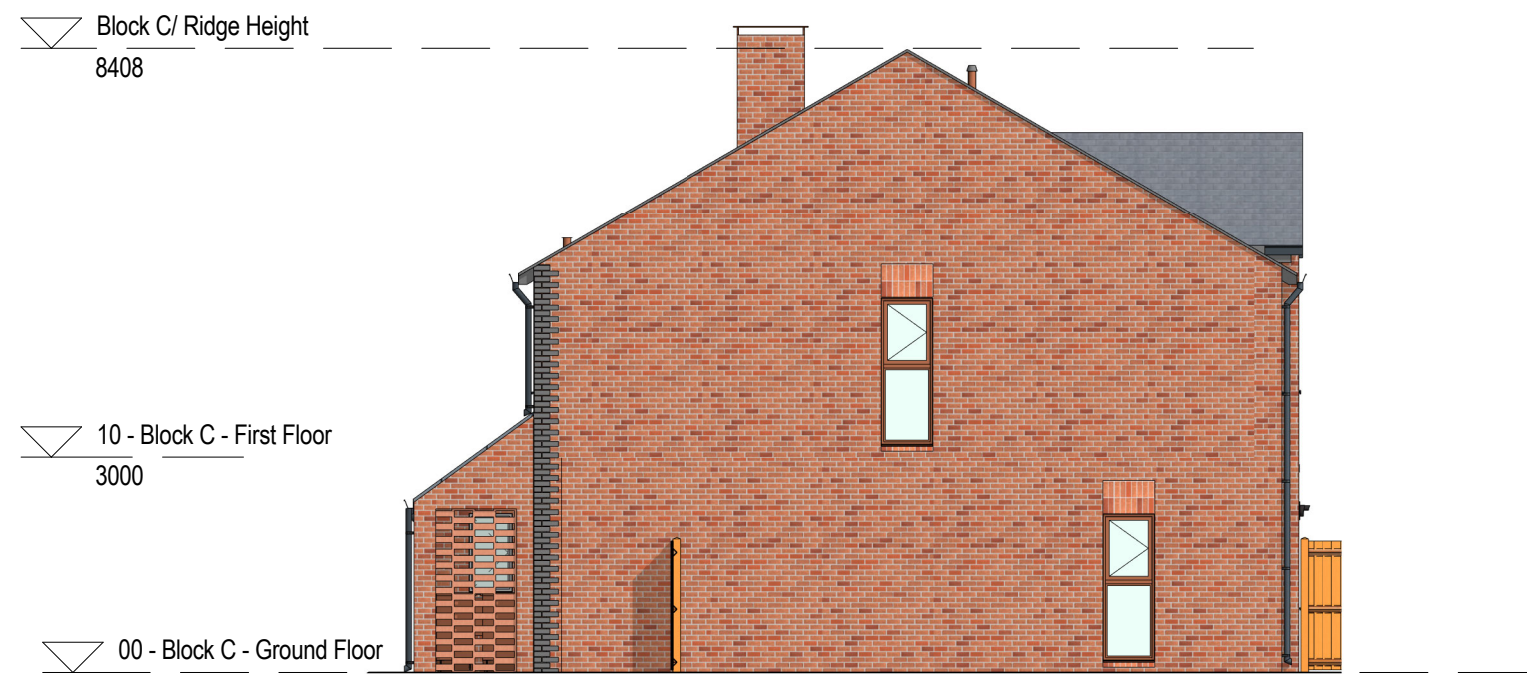


All levels relative to Level 0
Block C - North (Gable) Elevation
Scale: 1 : 100




All levels relative to Level 0
Block C - South (Gable) Elevation
Scale: 1 : 100

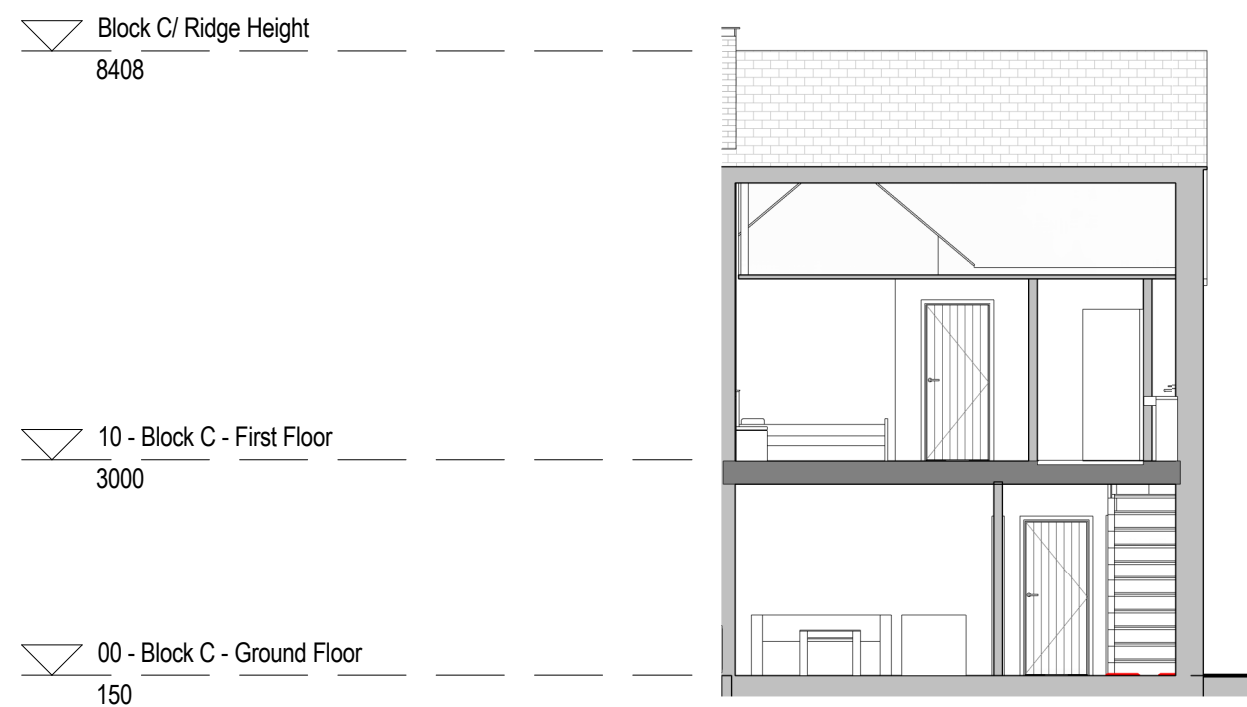

All levels relative to Level 0
Block C - Short Section
Scale: 1 : 100

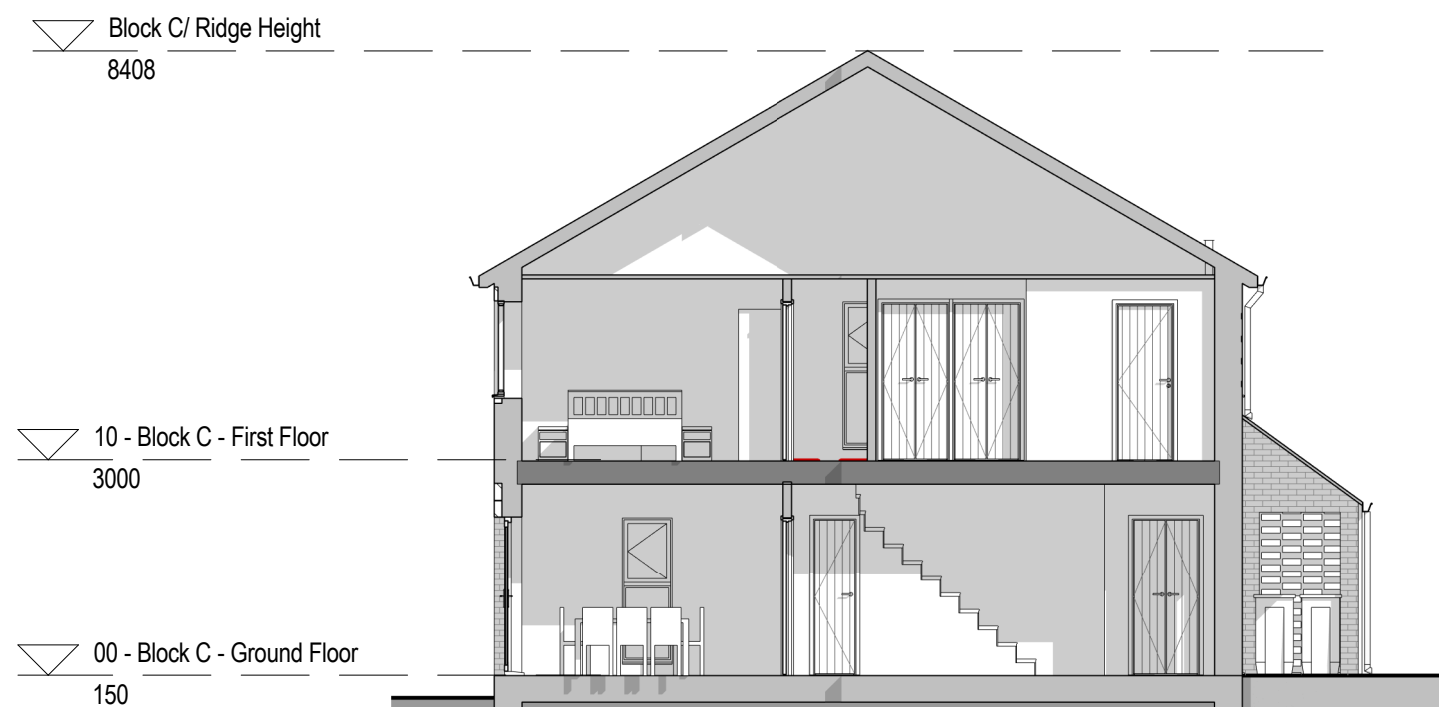

All levels relative to Level 0
Block C - Long Section
Scale: 1 : 100

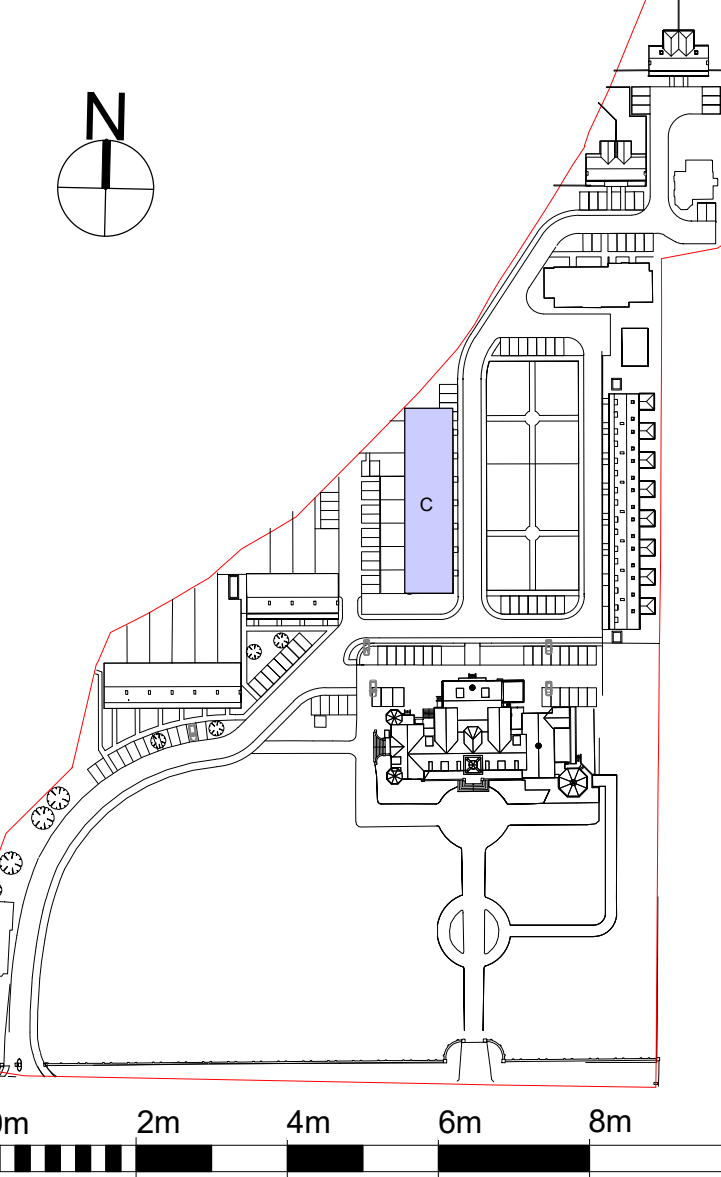

I/R	DATE	DESCRIPTION	BY
A	24-08-2018	ISSUE FOR COMMENTS	SK
B	27-09-2018	ISSUE FOR COMMENTS	SK
C	12-10-2018	ISSUE FOR PLANNING	SK
D	31-10-2018	ISSUE FOR PLANNING	SK
E	16-11-2018	ISSUE FOR PLANNING	SK