




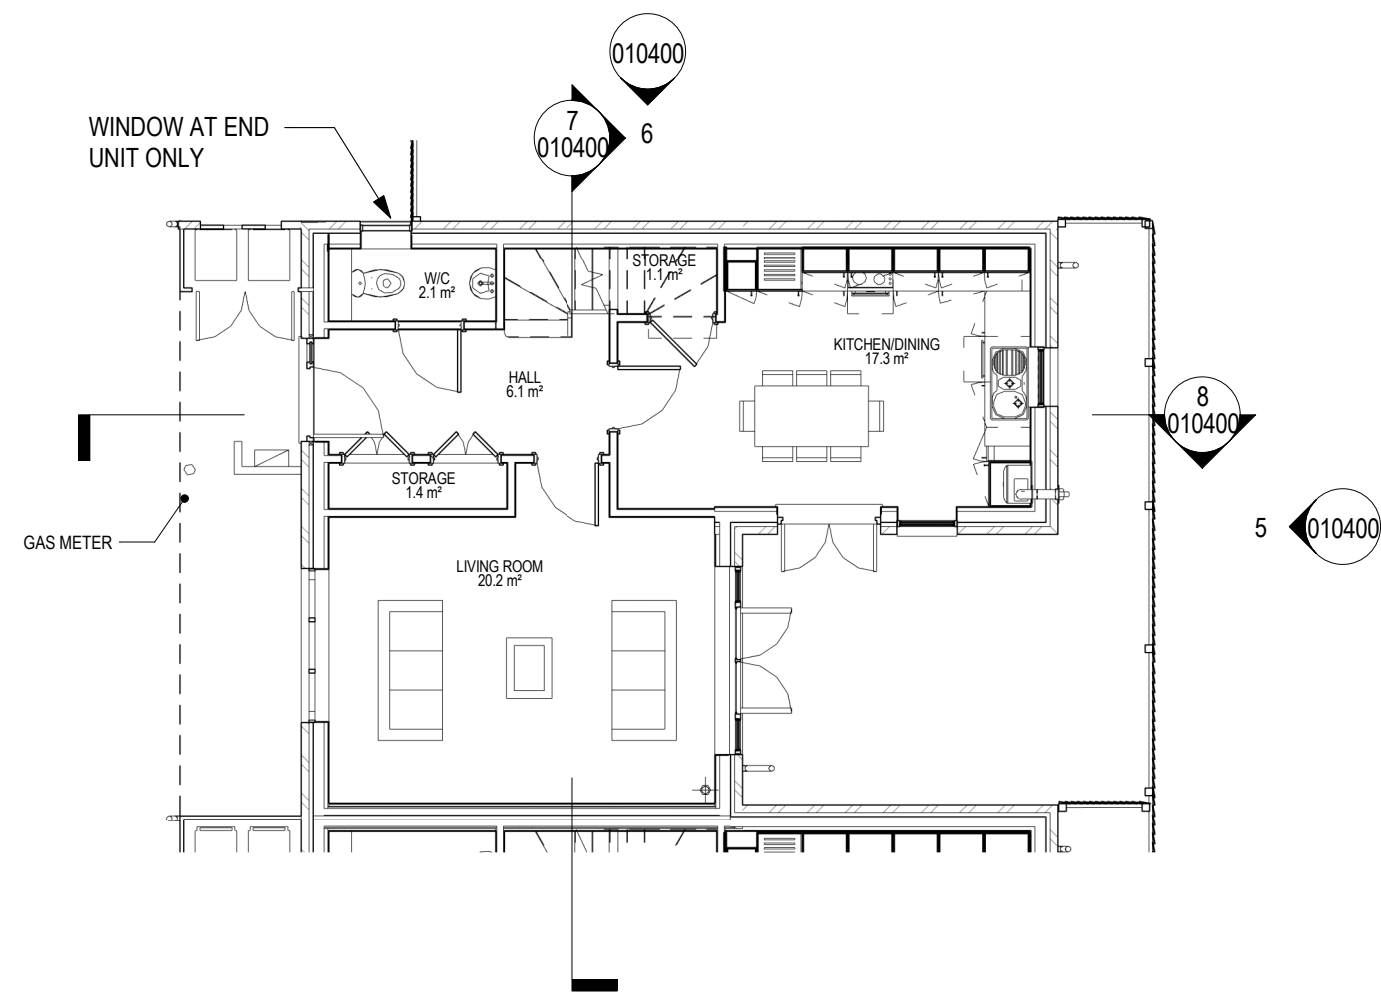

00 - Block D - Ground Floor Plan
Scale: 1 : 100

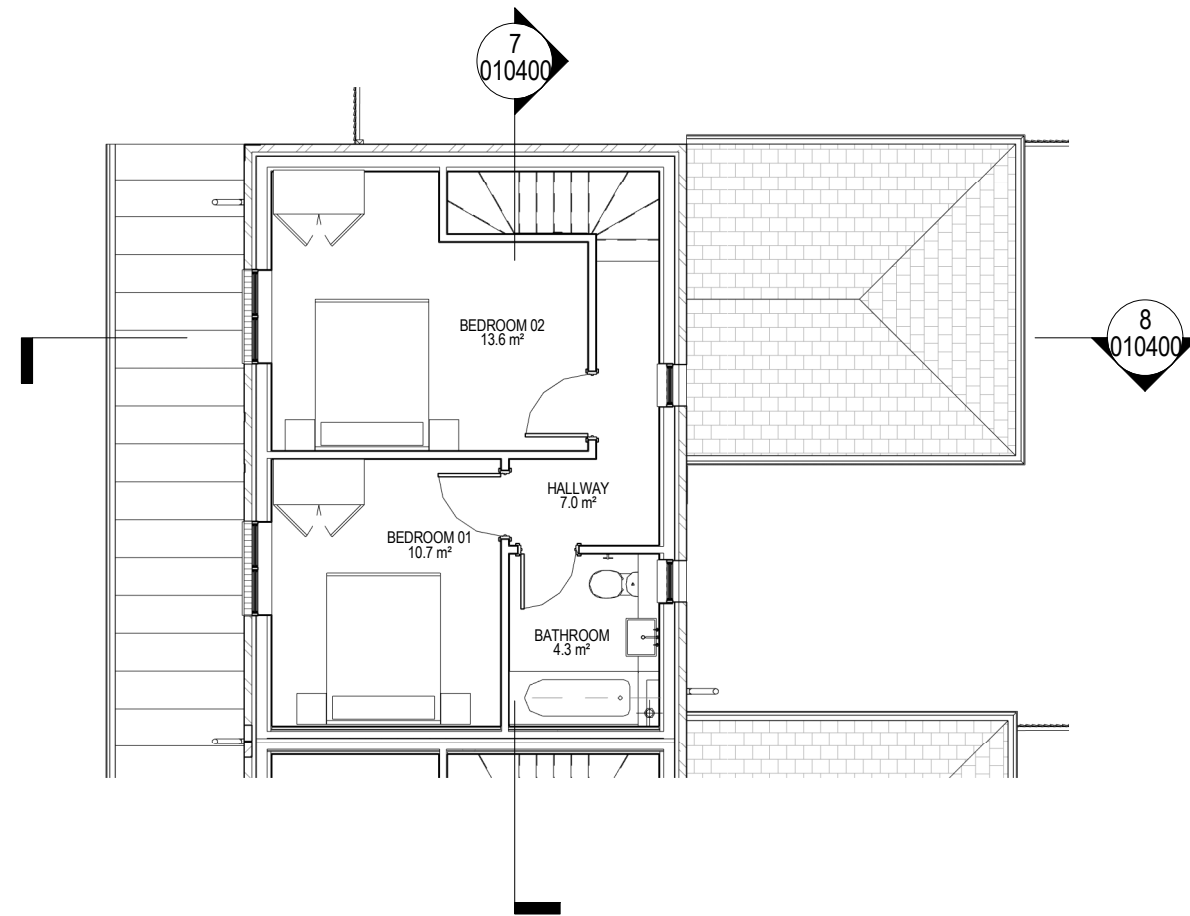

10 - Block D - First Floor Plan
Scale: 1 : 100

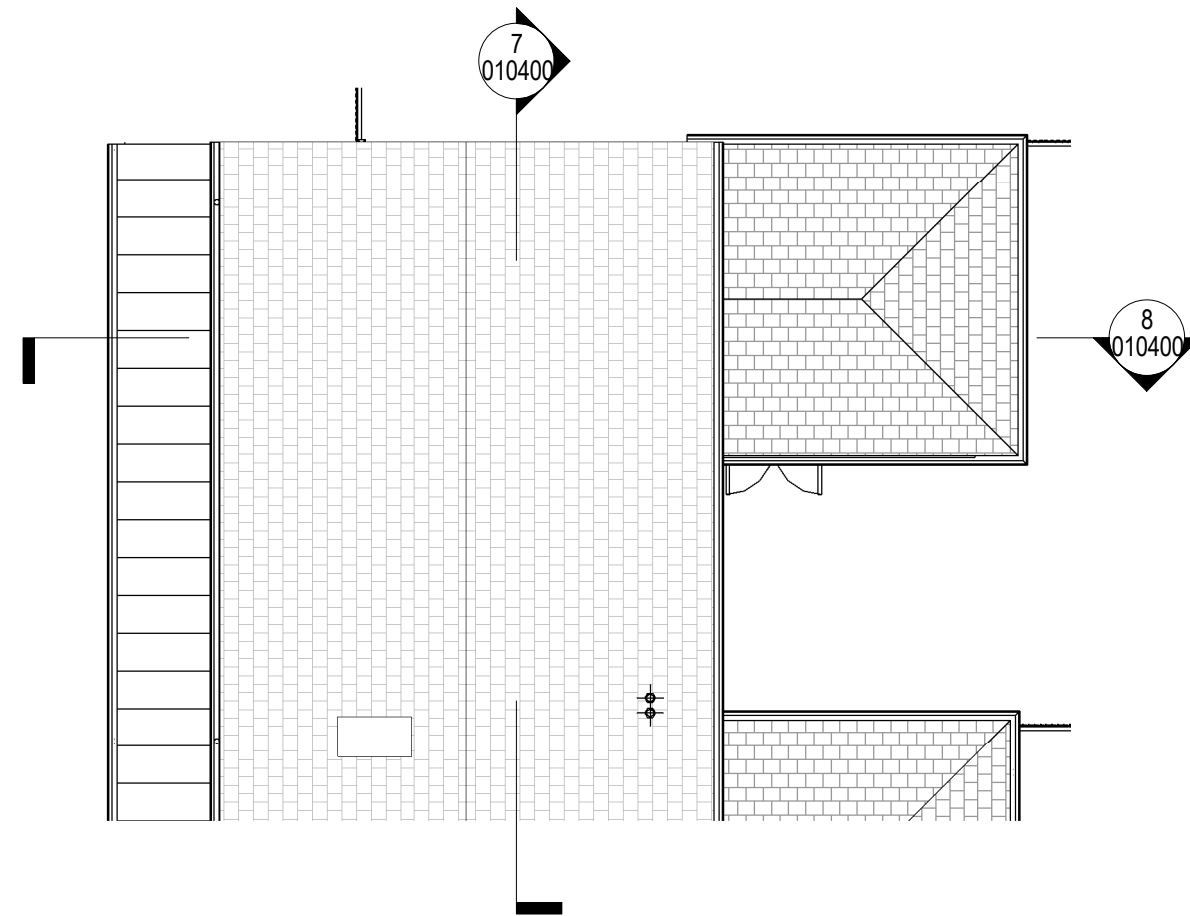


20 - Block D - Roof Plan
Scale: 1 : 100




All levels relative to Level 0
Block D West (Front) Elevation
Scale: 1 : 100




All levels relative to Level 0
Block D East (Rear) Elevation
Scale: 1 : 100

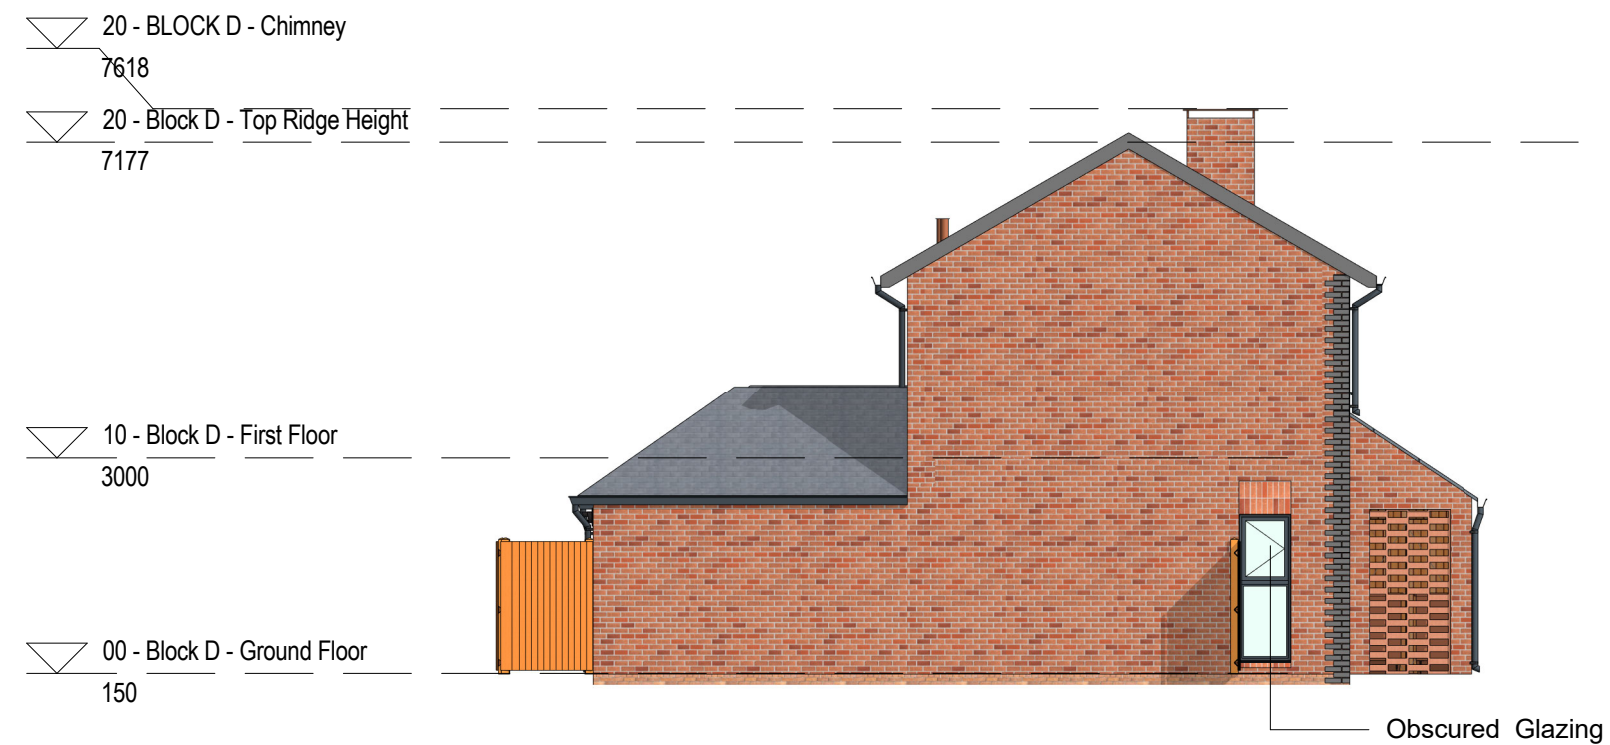


All levels relative to Level 0
Block D North (Gable) Elevation
Scale: 1 : 100

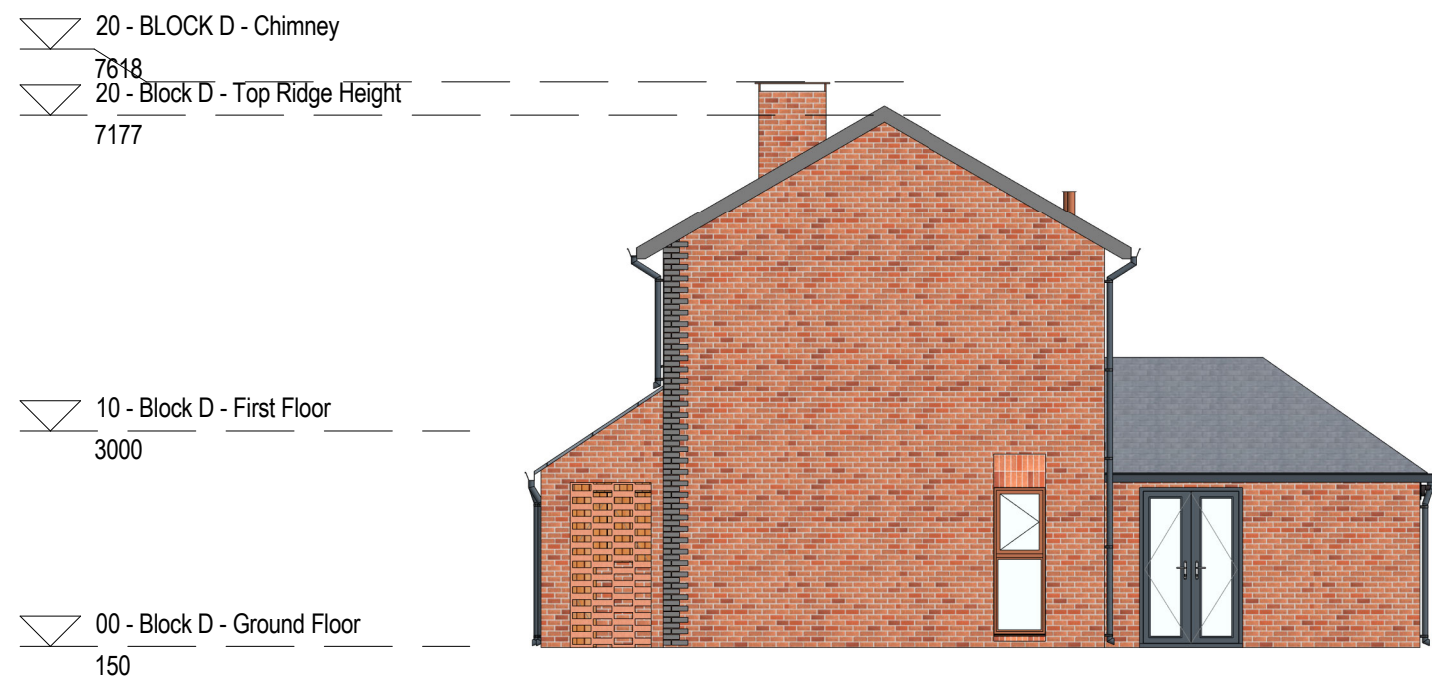


All levels relative to Level 0
Block D South (Gable) Elevation
Scale: 1 : 100

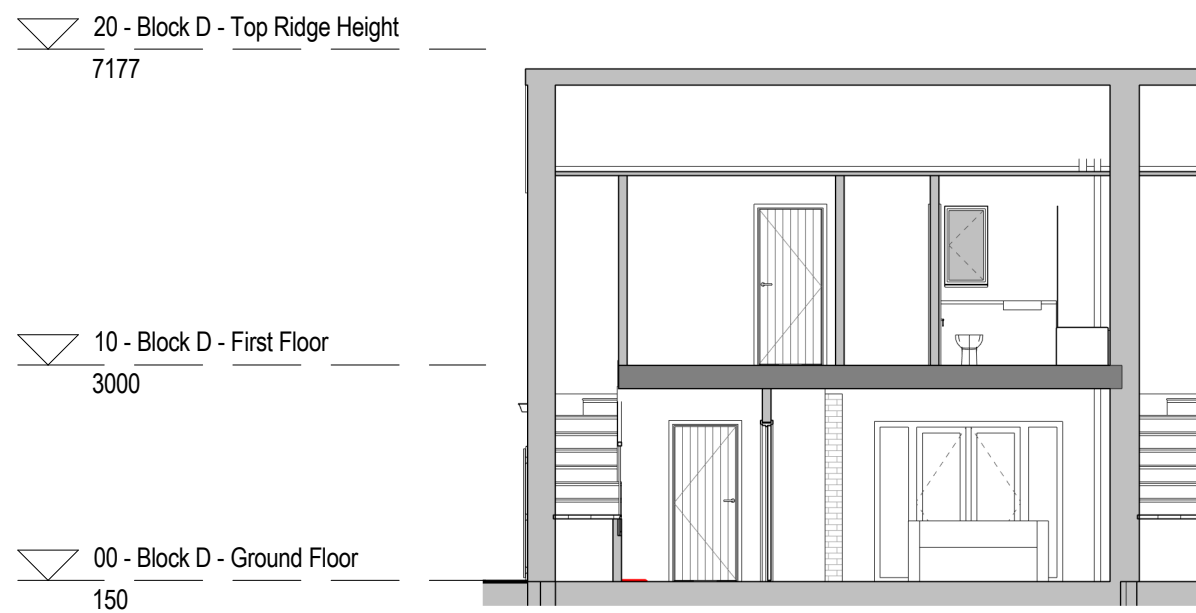

All levels relative to Level 0
Block D - Short Section
Scale: 1 : 100

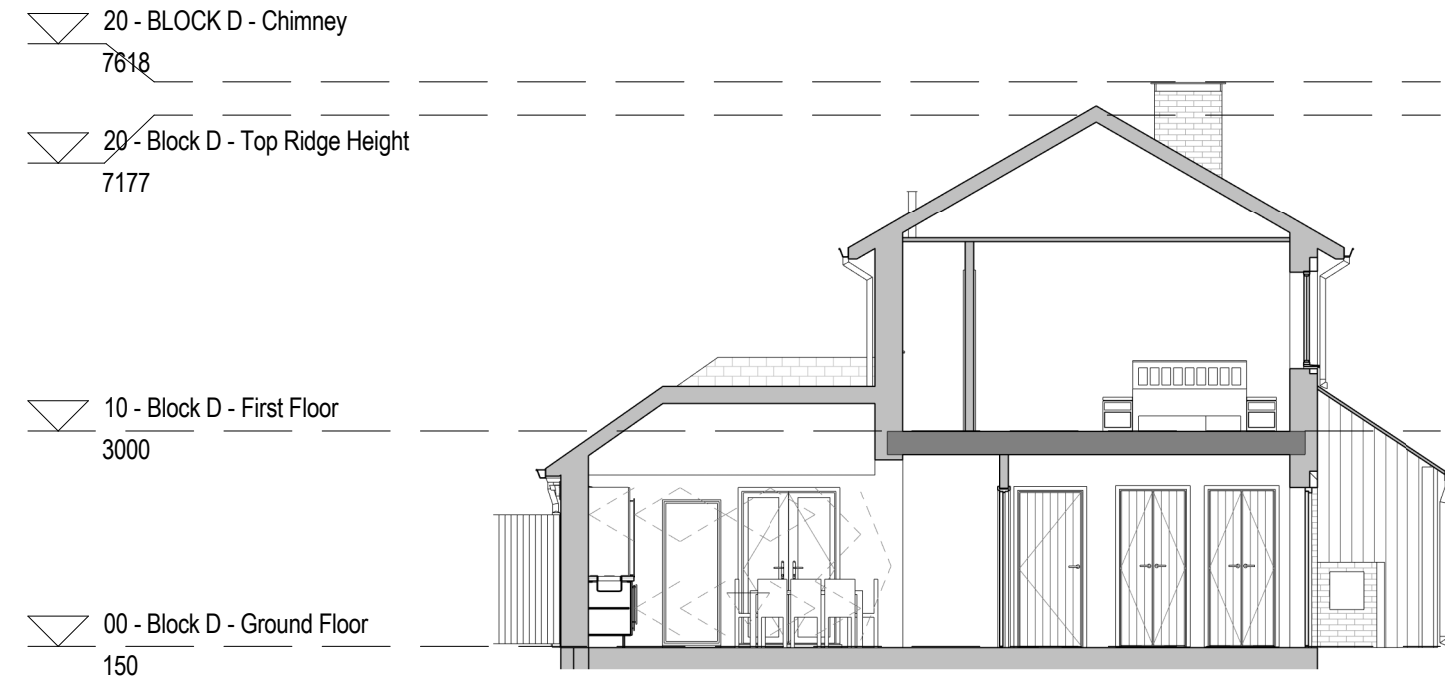

All levels relative to Level 0
Block D - Long Section
Scale: 1 : 100

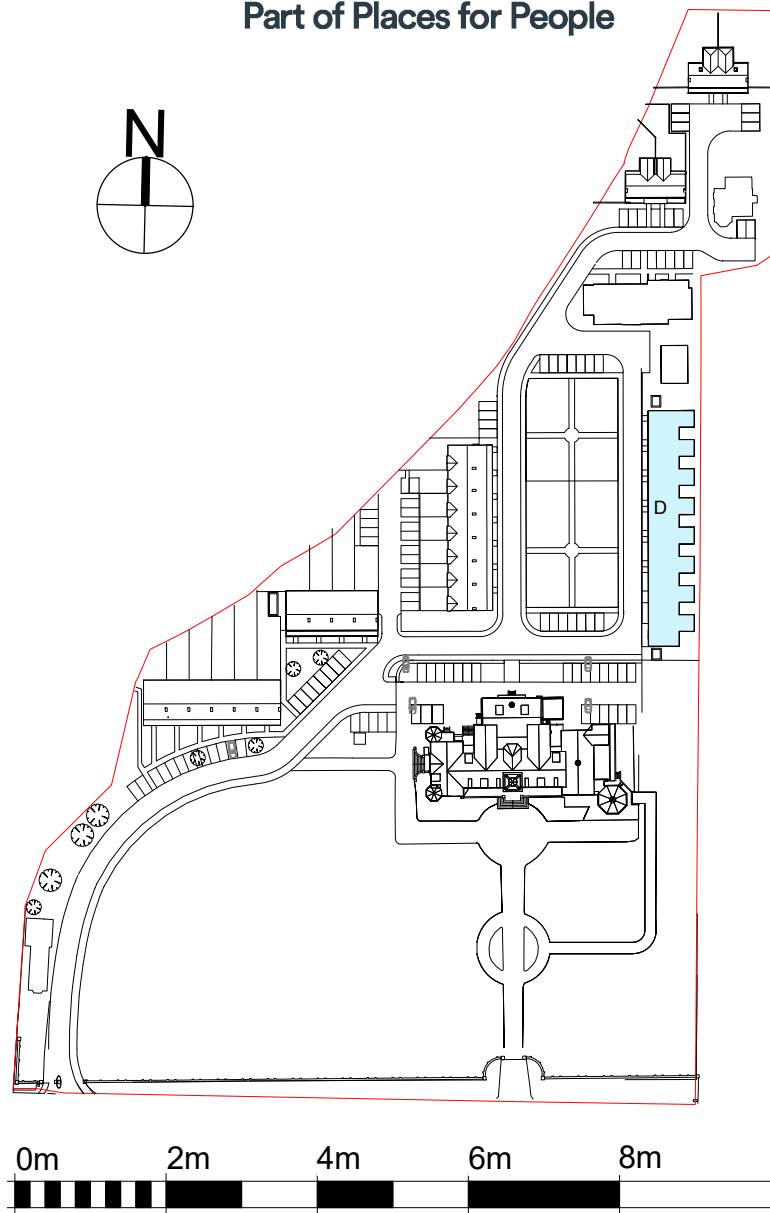

I/R	DATE	DESCRIPTION	BY
E	16-11-2018	ISSUE FOR PLANNING	SK
D	31-10-2018	ISSUE FOR PLANNING	SK
C	12-10-2018	ISSUE FOR PLANNING	SK
B	27-09-2018	ISSUE FOR COMMENTS	SK
A	24-08-2018	ISSUE FOR COMMENTS	SK