


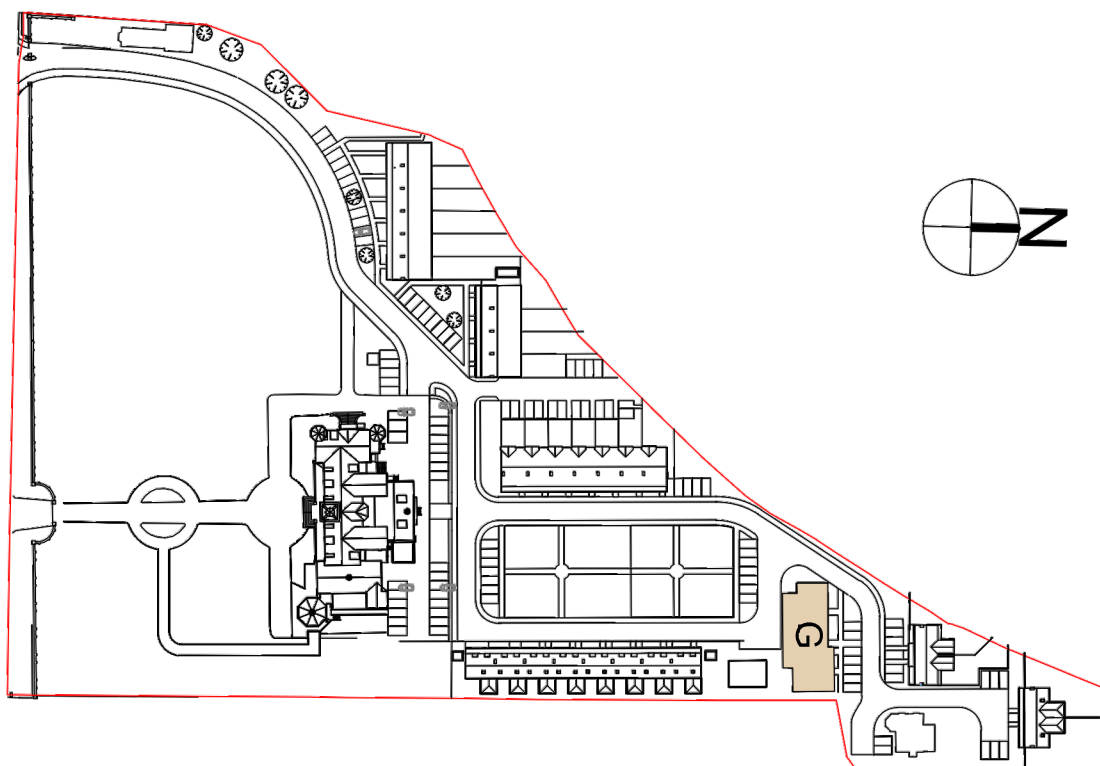

ISSUE/REVISION

NO.	DATE	DESCRIPTION	BY
A	16.11.18	PLANNING ISSUE	SK
1/1R	DATE	DESCRIPTION	BY

KEY PLAN

PROJECT NUMBER


0028

SHEET TITLE

LAUNDRY PLANS AND ELEVATIONS EXISTING


SHEET NUMBER

0028 -PBA- G -ZZ -DR- A-000701-A

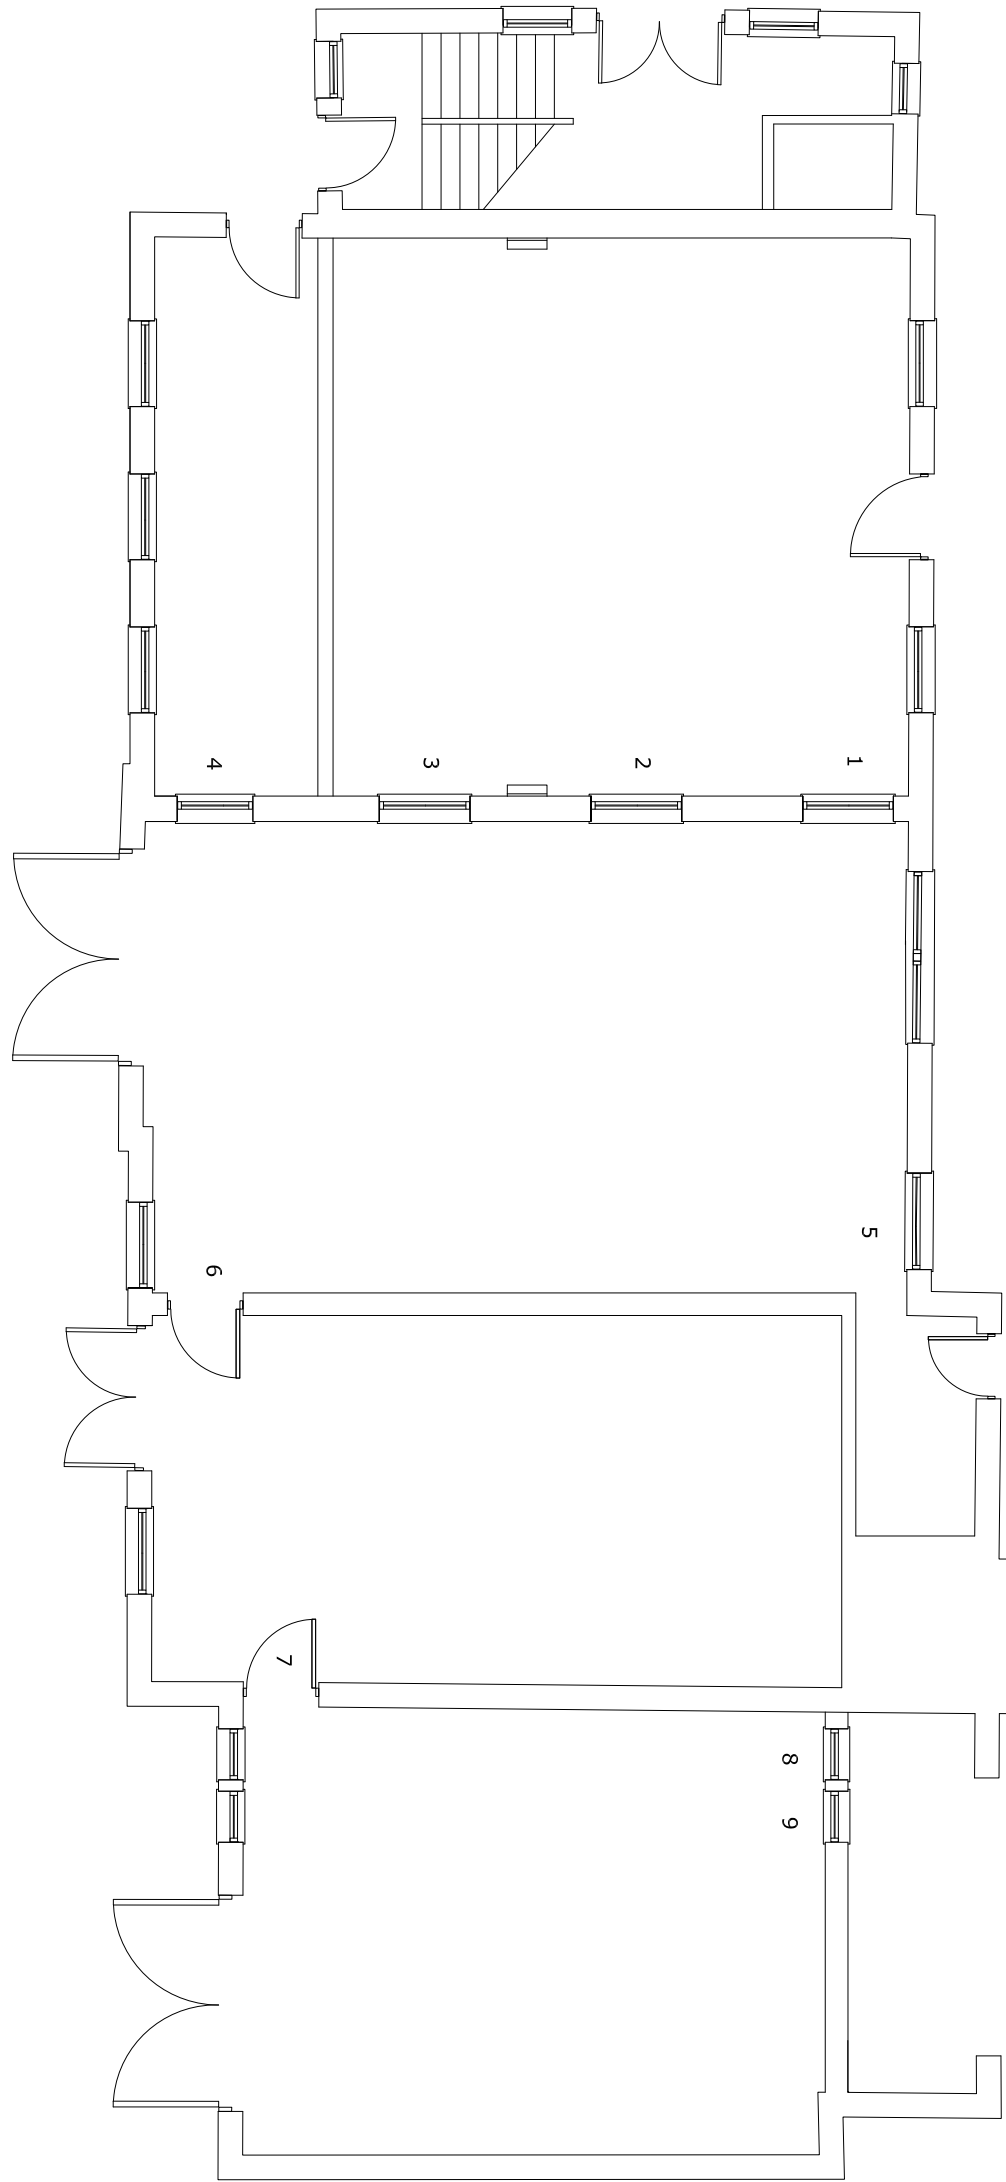


1 Existing Ground Floor Plan
1:100

Numbers indicate existing doors and windows
to be carefully removed

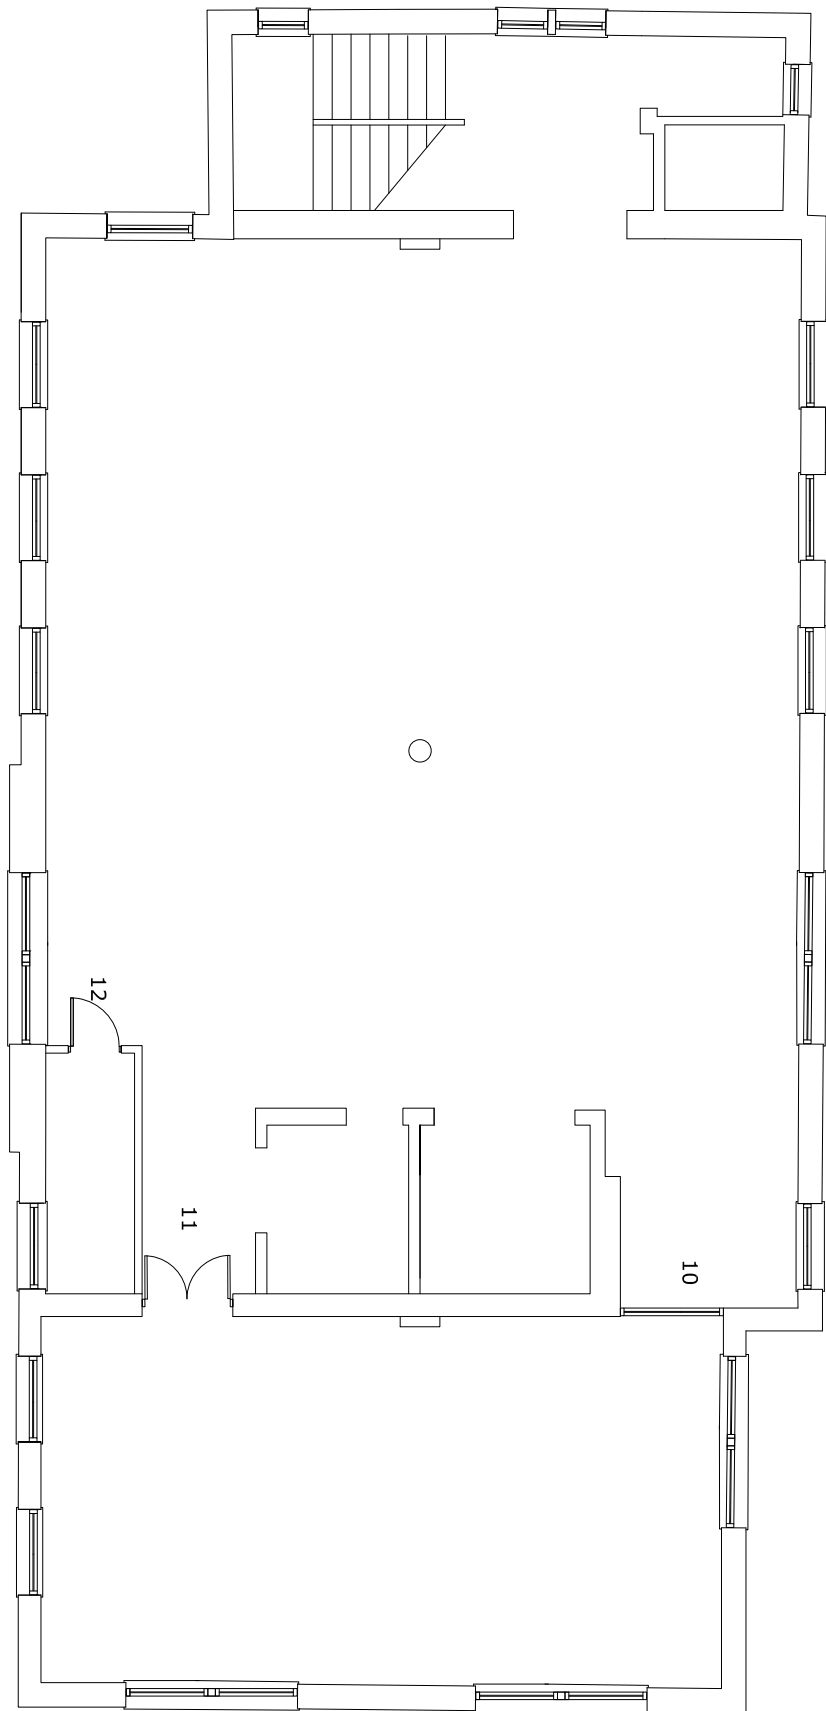


2 Existing First Floor Plan
1:100


Numbers indicate existing doors and windows
to be carefully removed

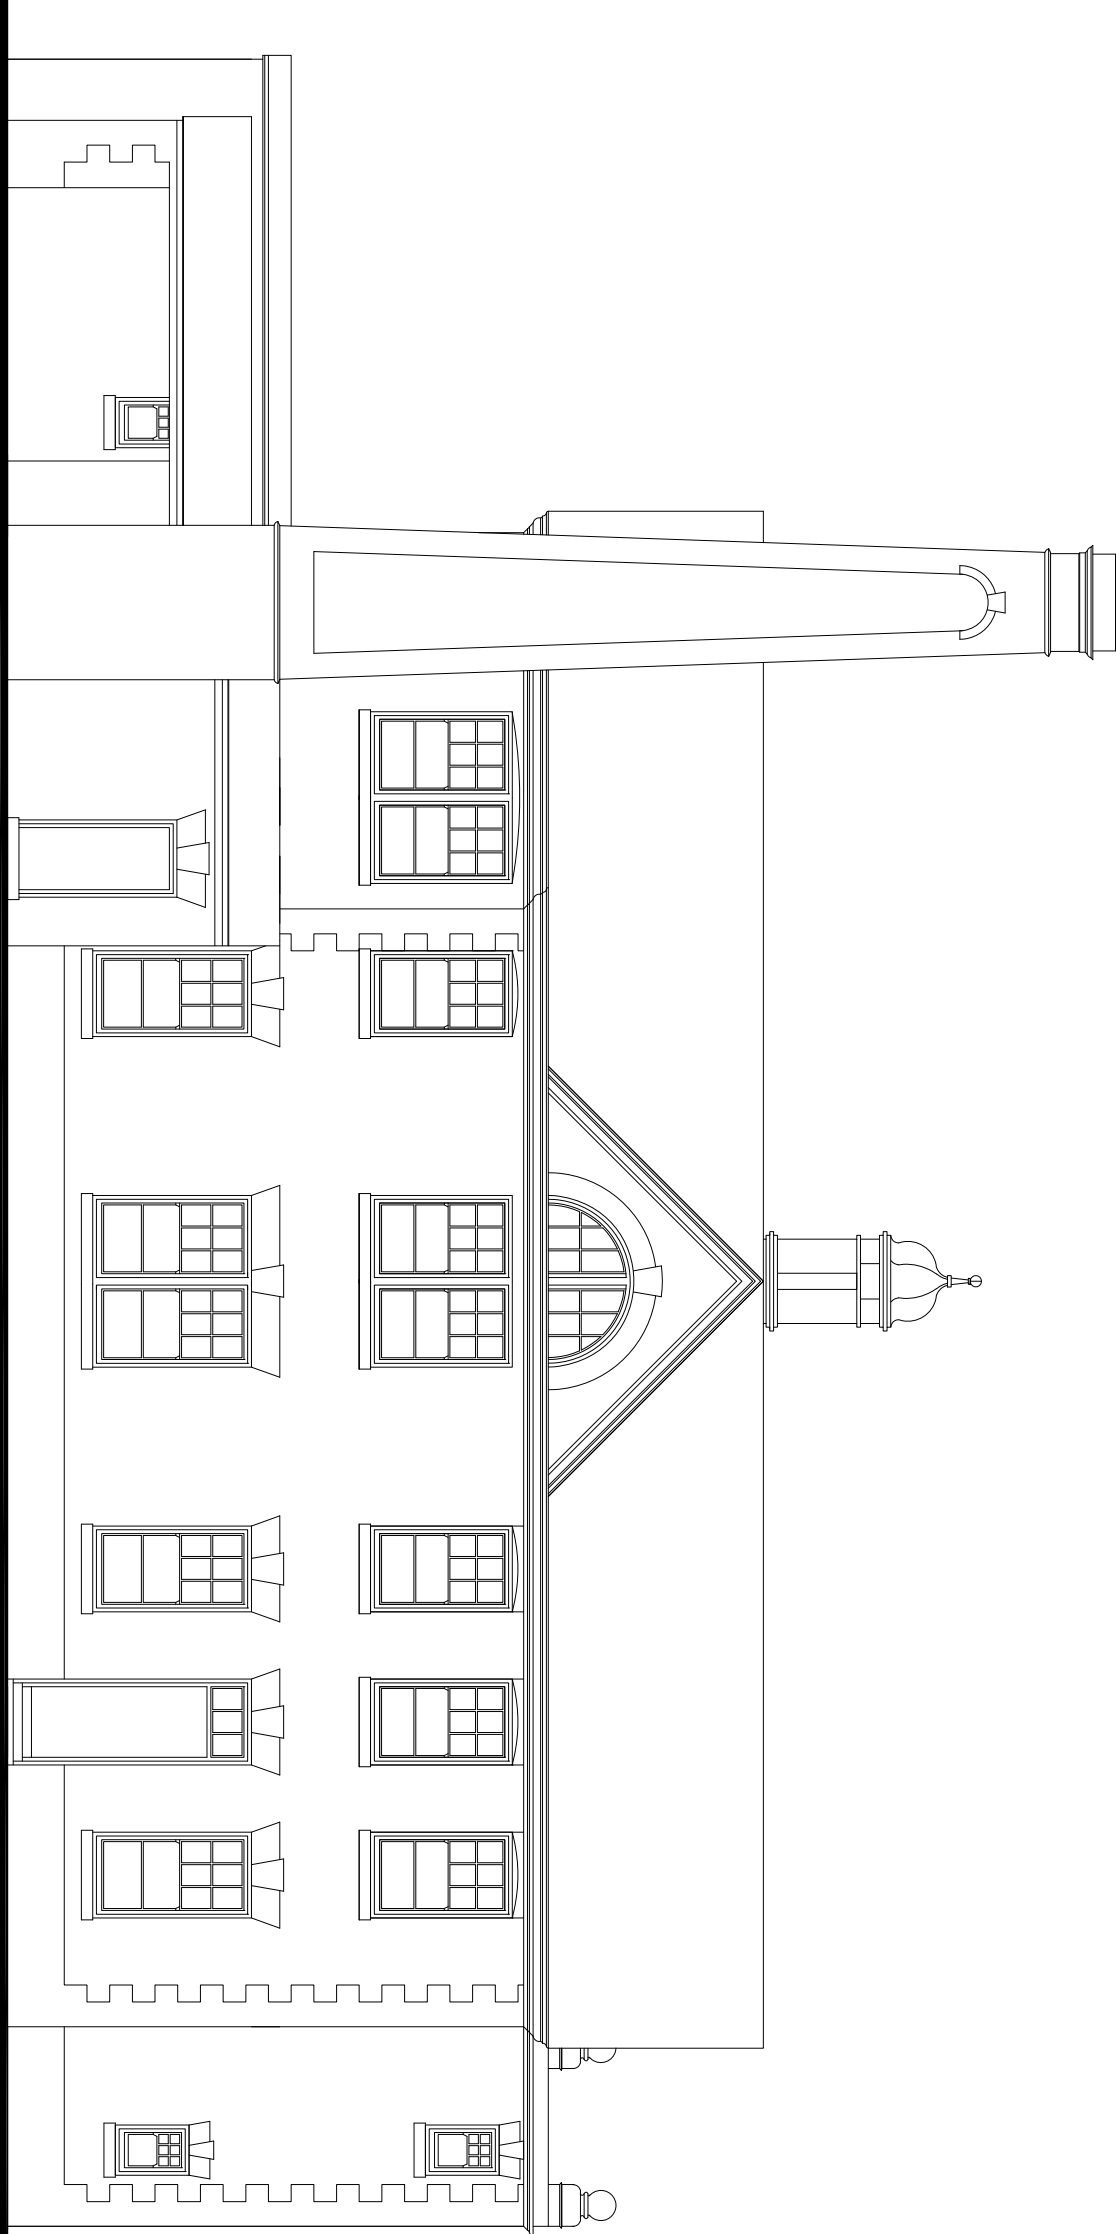


3 Existing North Elevation
1:100

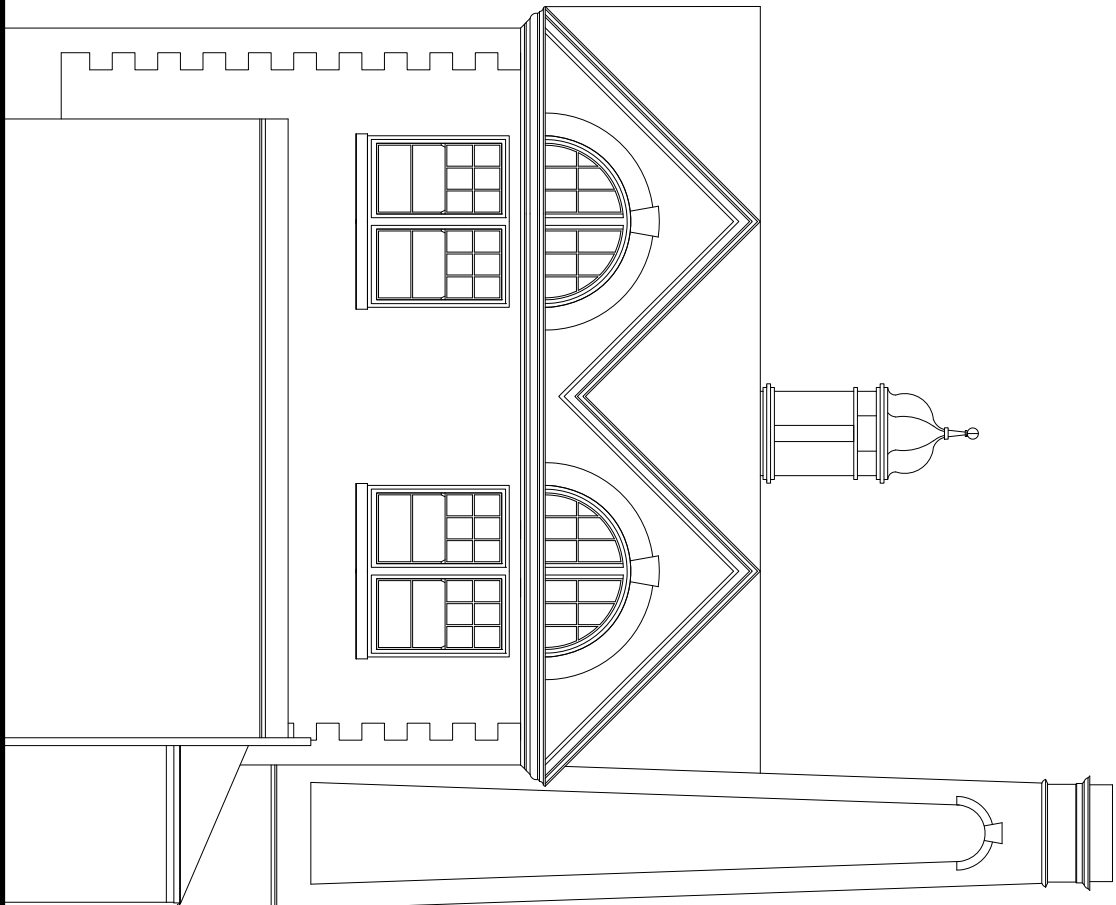


4 Existing East Elevation
1:100

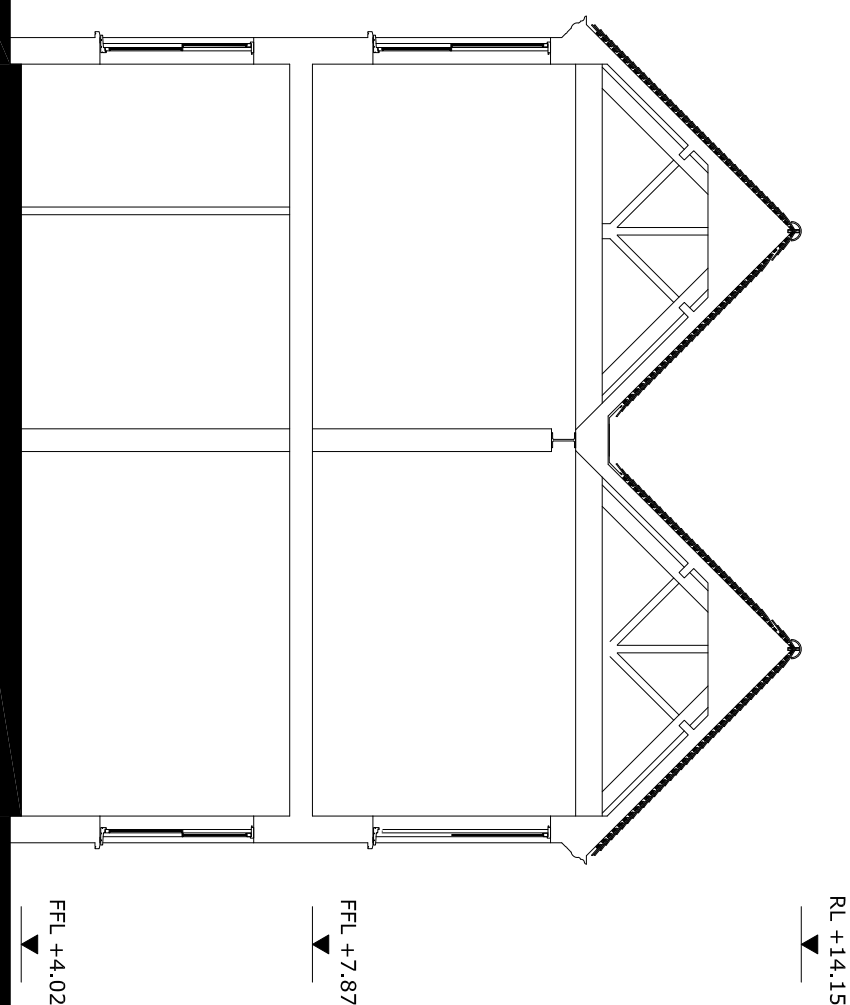

5 Cross Section
1:100

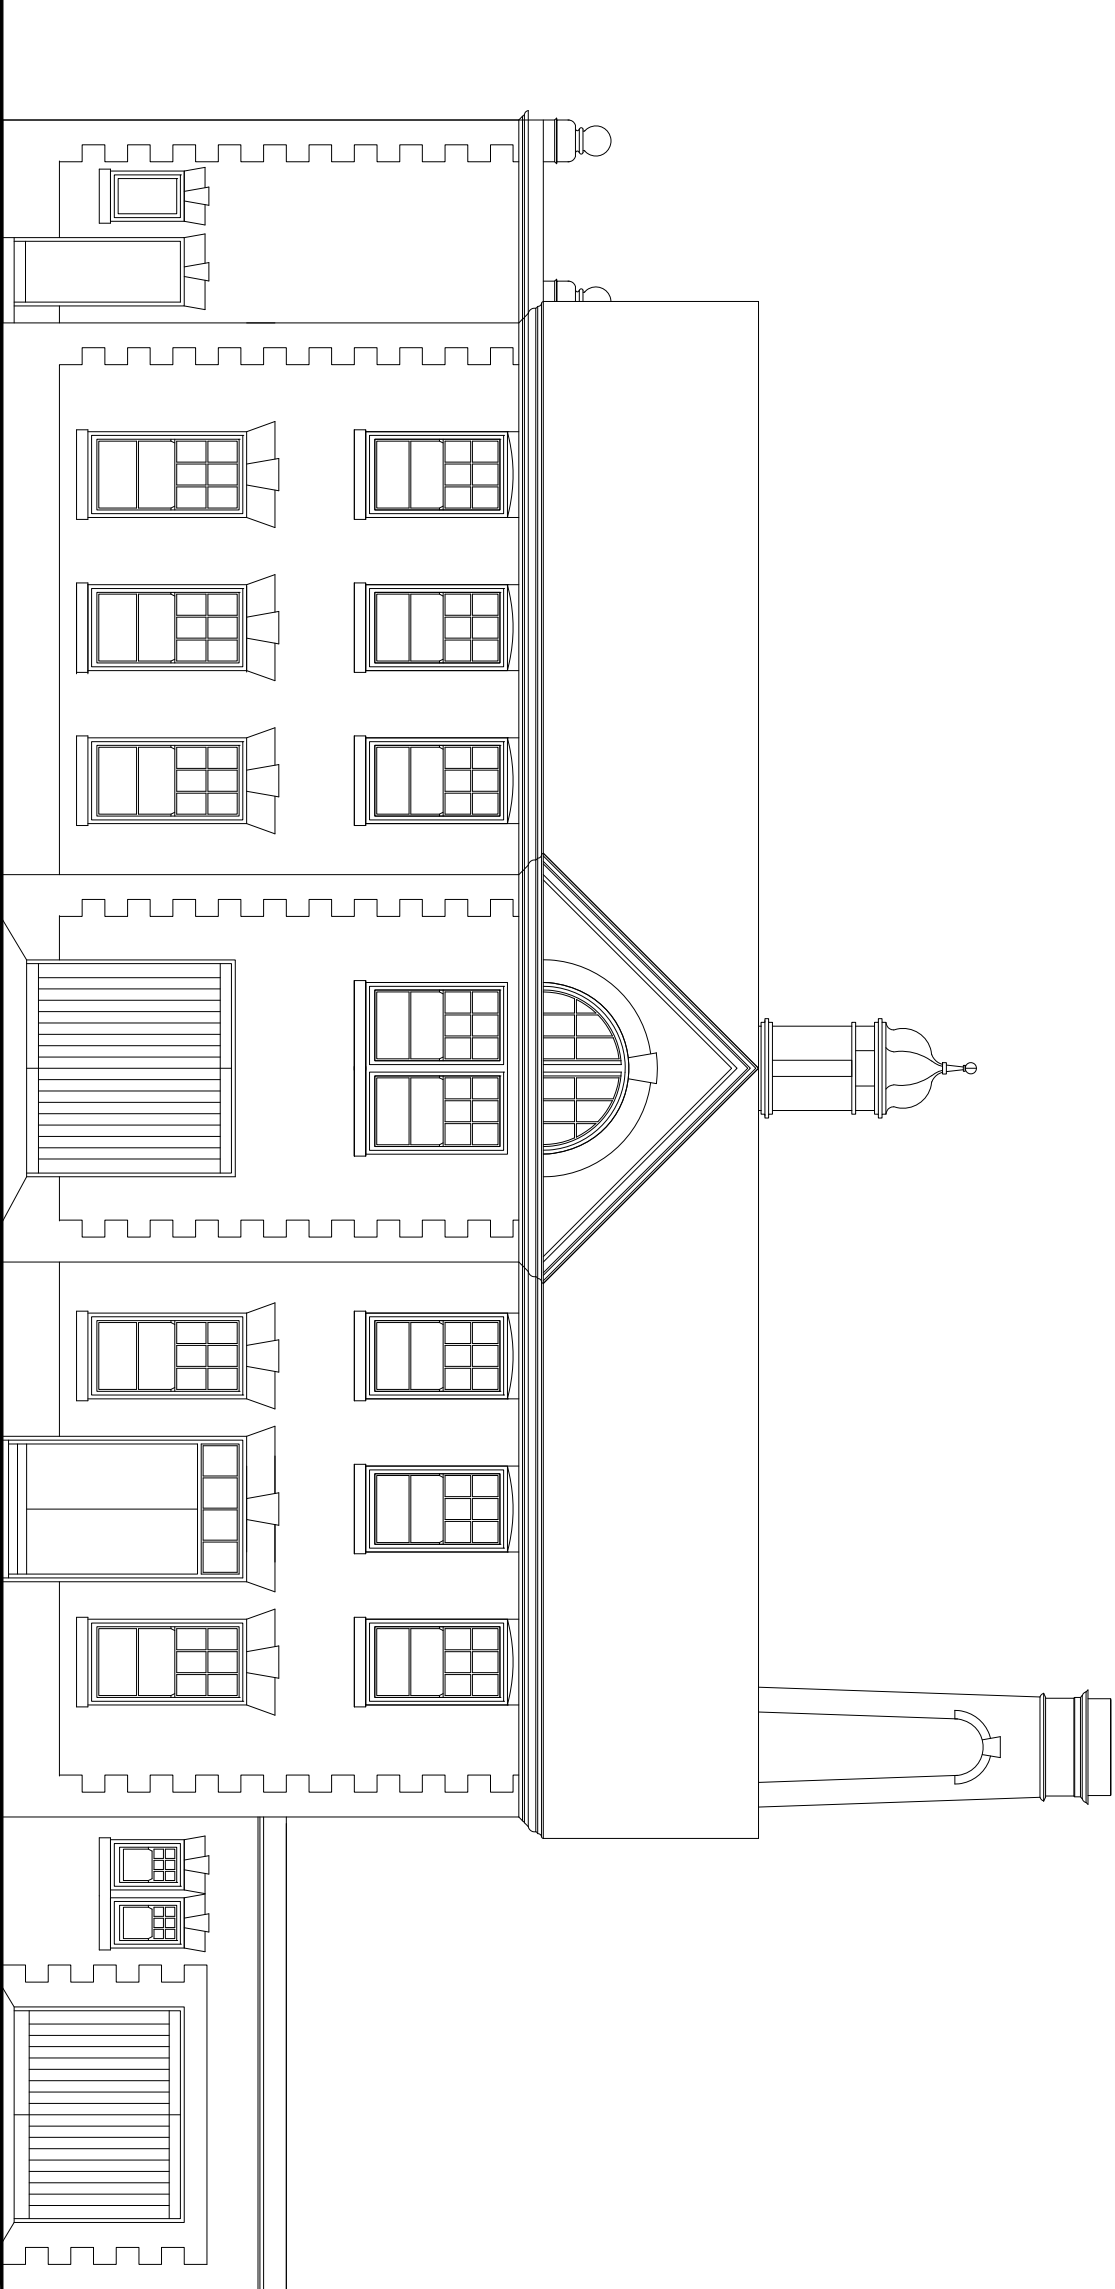

6 Existing South Elevation
1:100

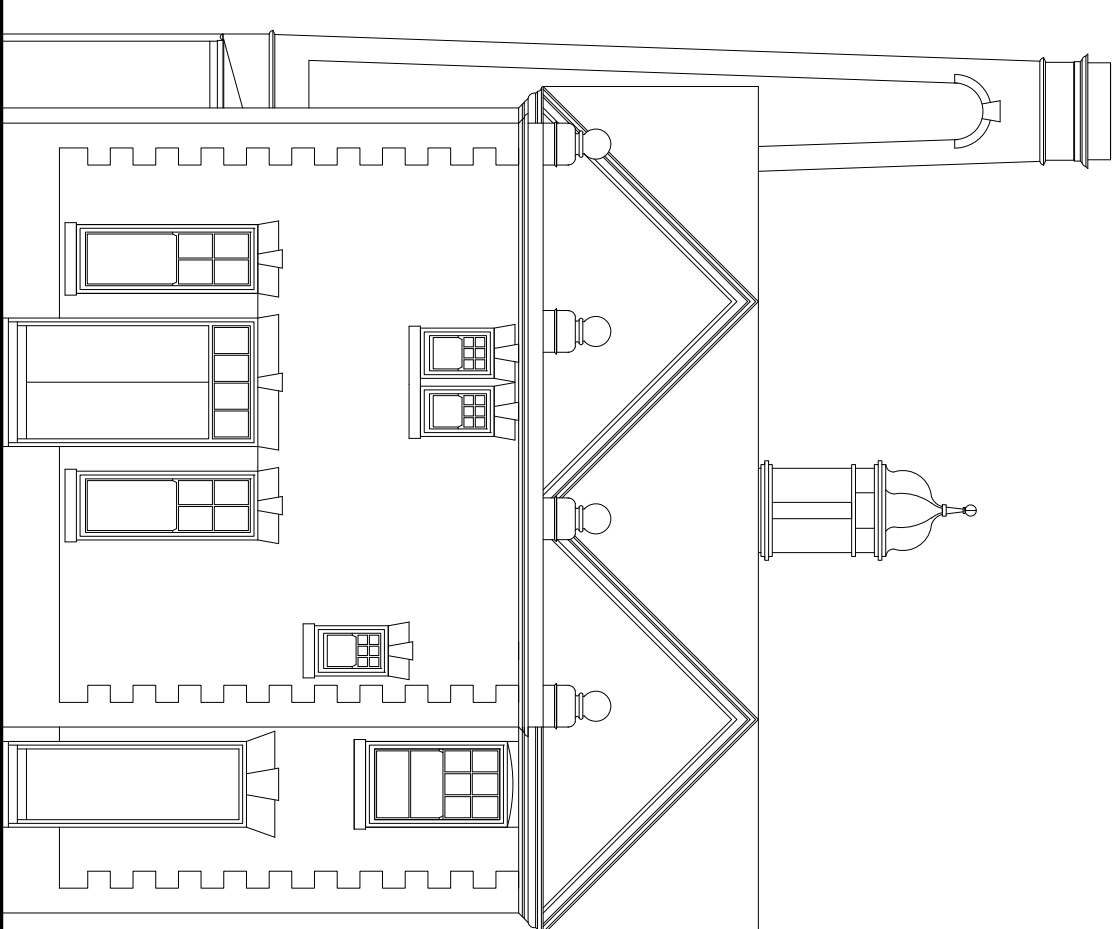

7 Existing West Elevation
1:100