




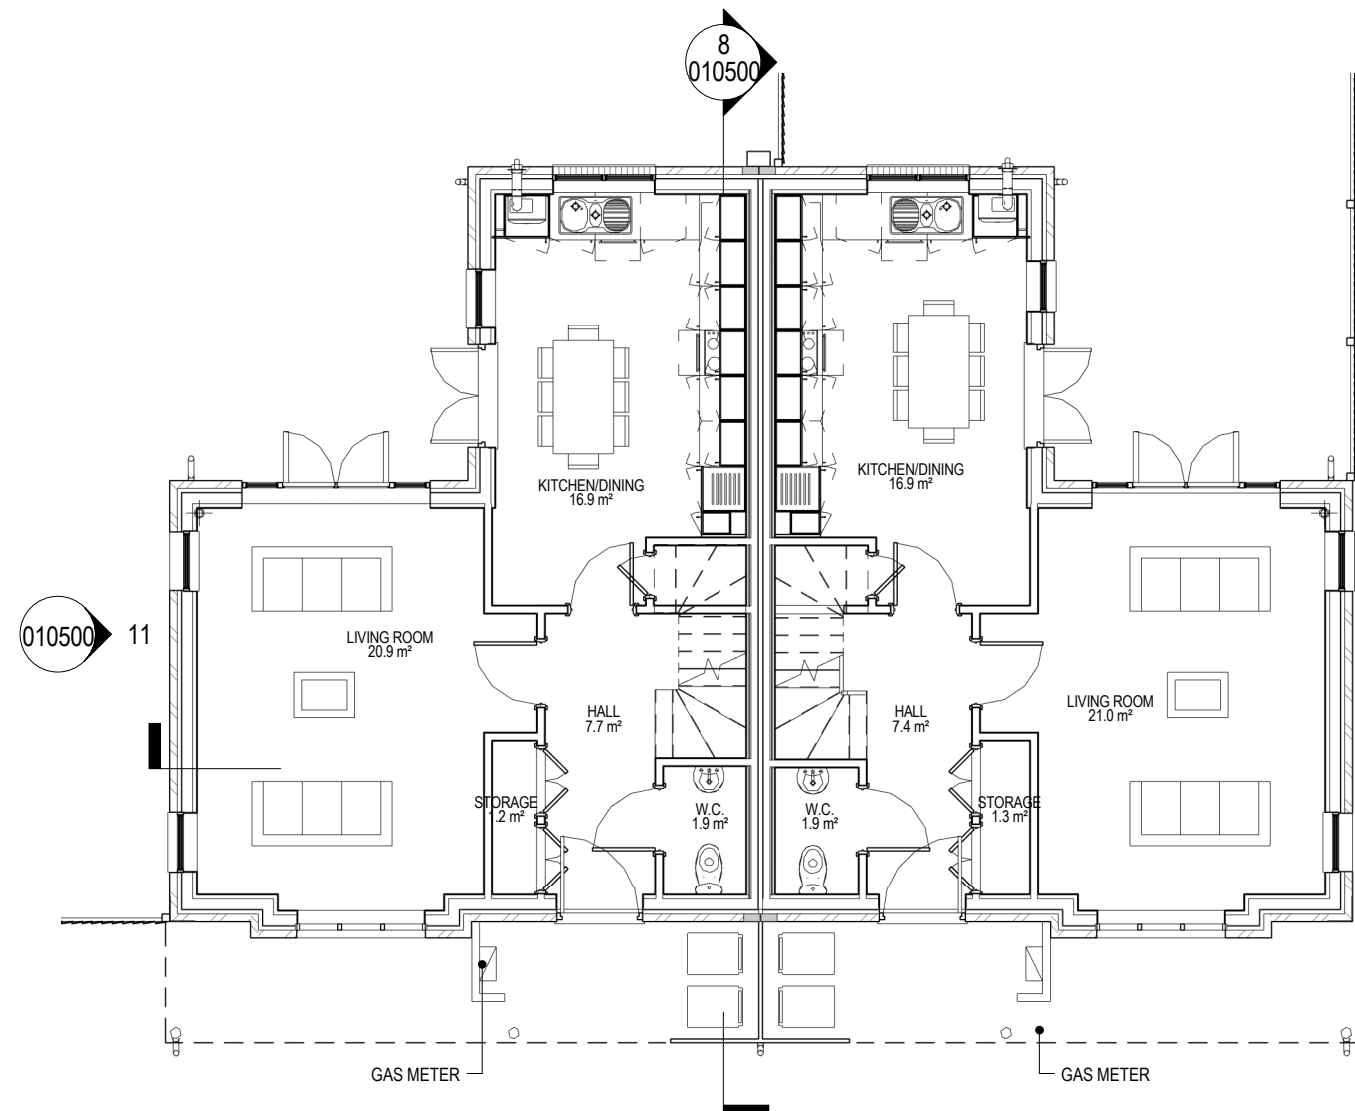

00 - Block E - Ground Floor Plan
Scale: 1 : 100

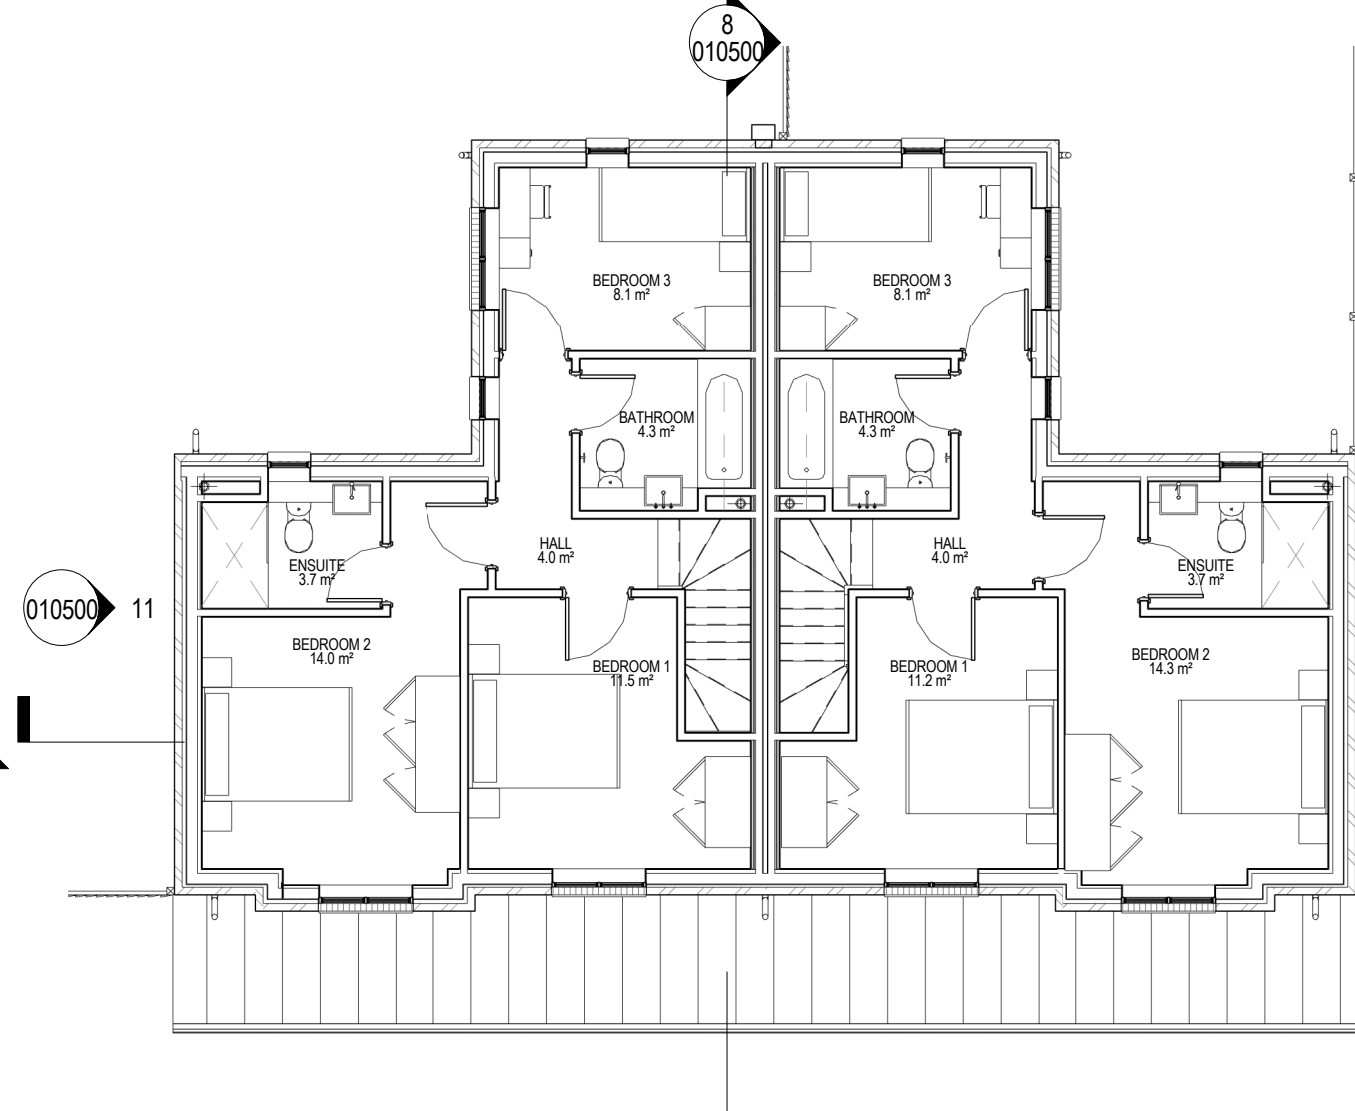


10 - Block E - First Floor Plan
Scale: 1 : 100

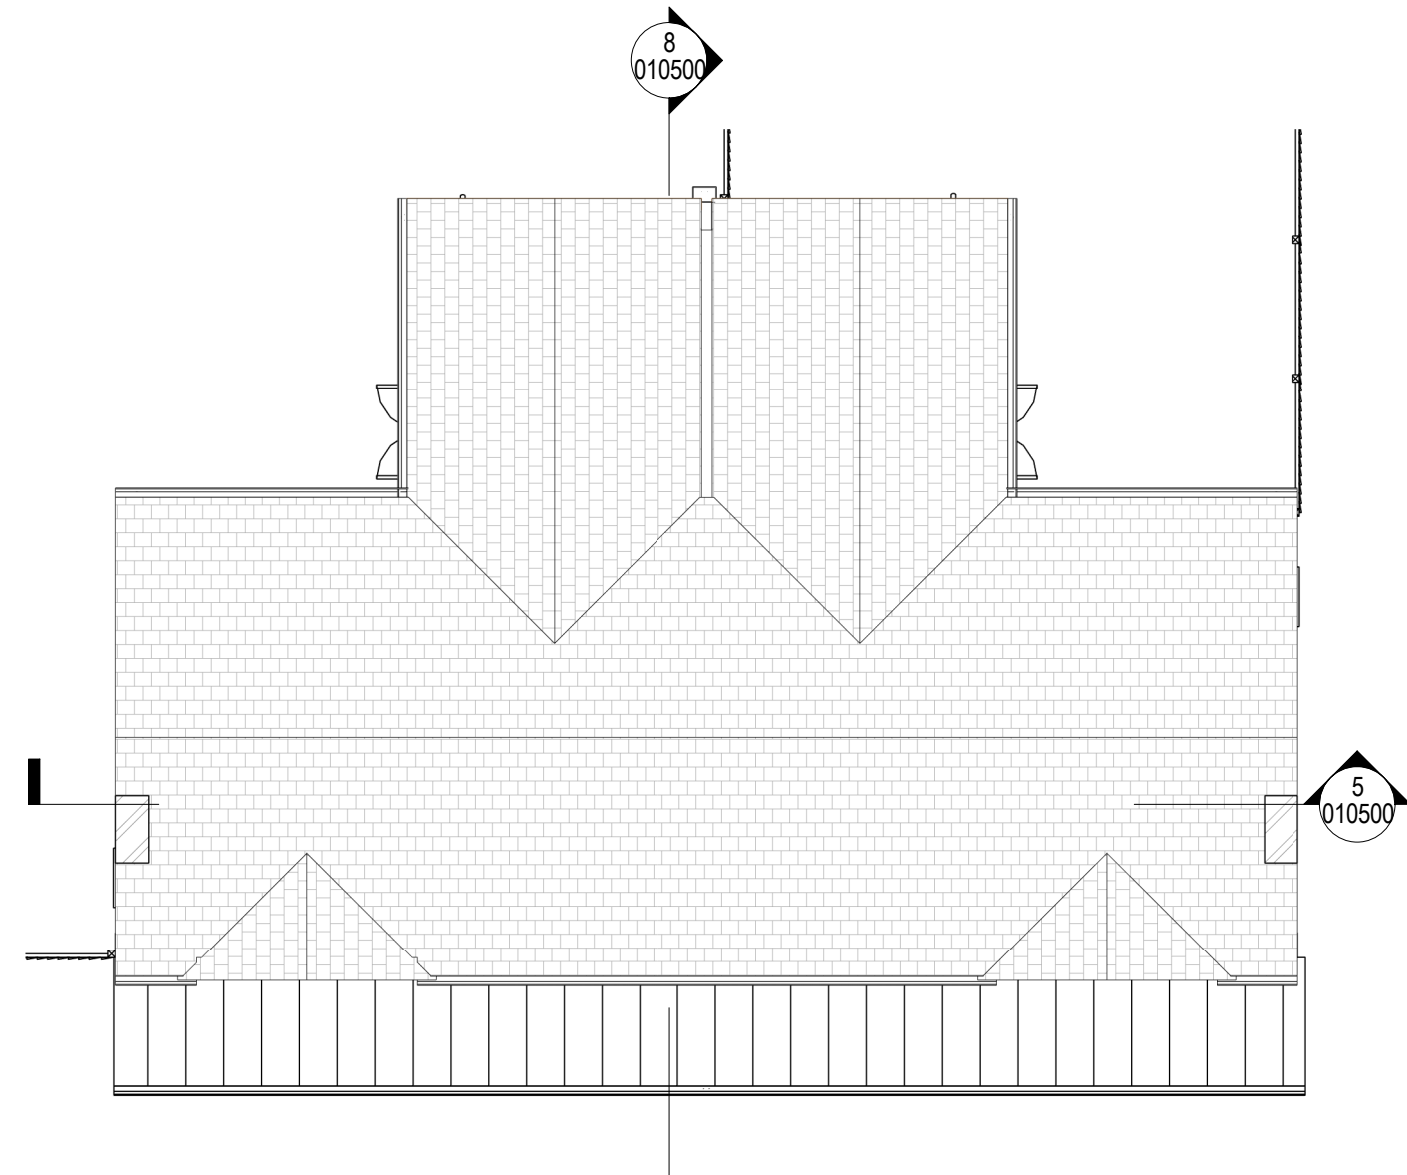

10 - Block E - Roof Plan
Scale: 1 : 100



Block E -South (Front) Elevation
Scale: 1 : 100

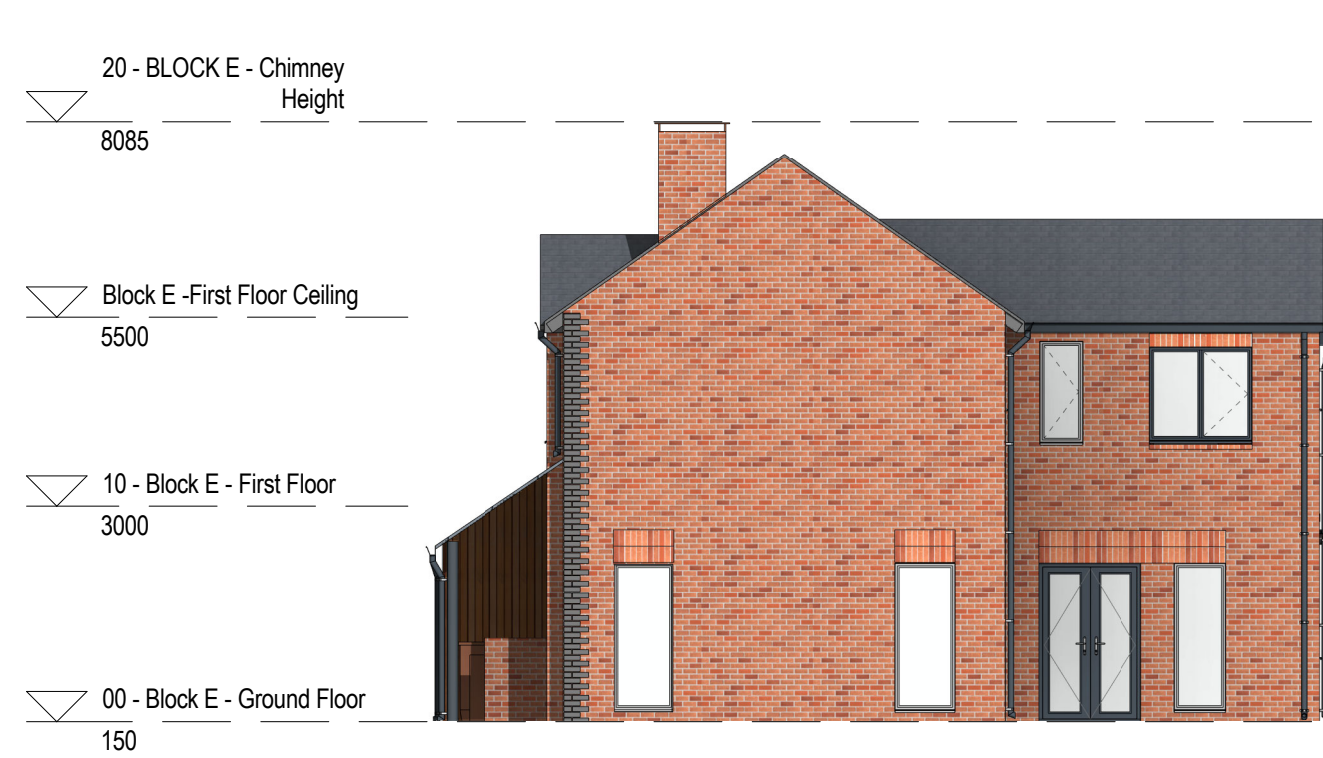

Block E East (Gable) Elevation
Scale: 1 : 100




Block E -North (Back) Elevation
Scale: 1 : 100





Block E West(Gable) Elevation
Scale: 1 : 100



Block E - Long Section
Scale: 1 : 100

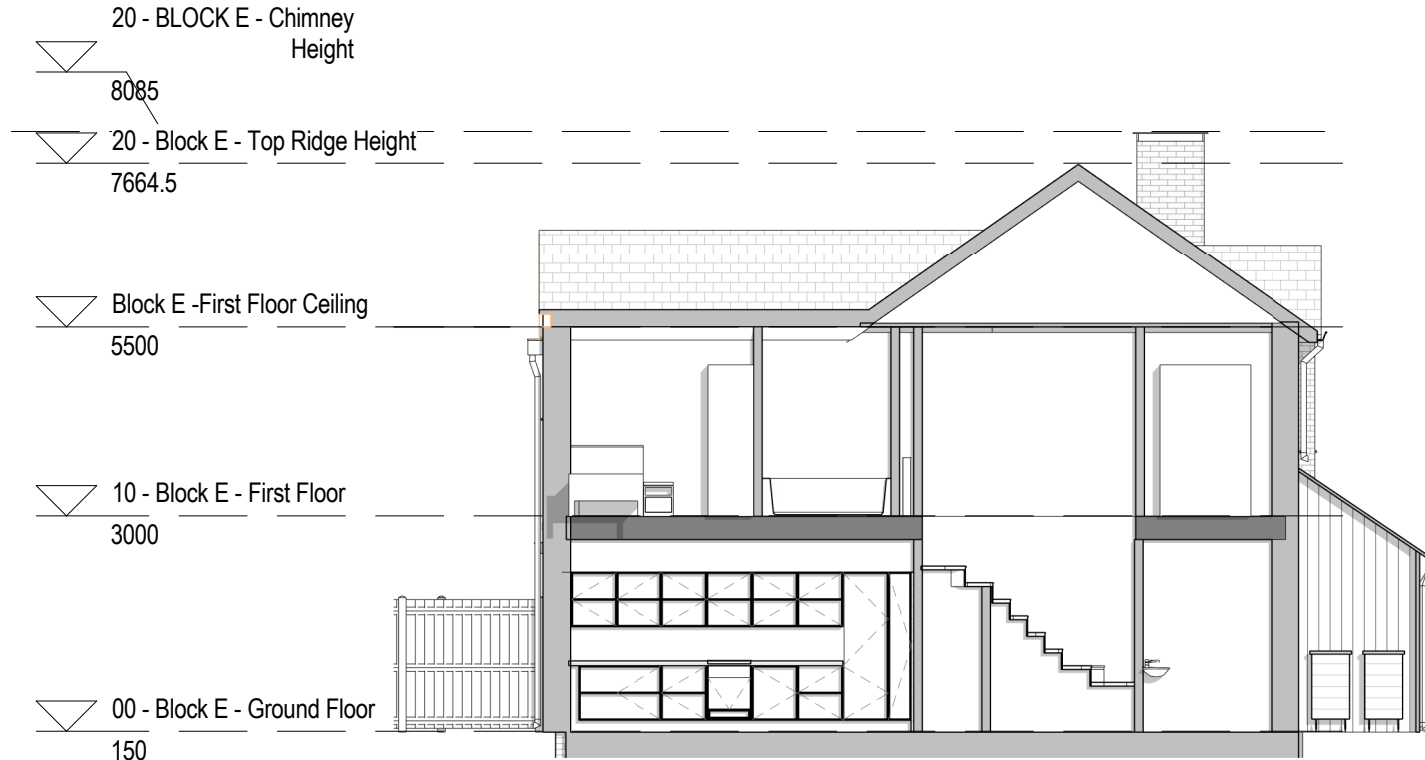


Block E - Short Section
Scale: 1 : 100

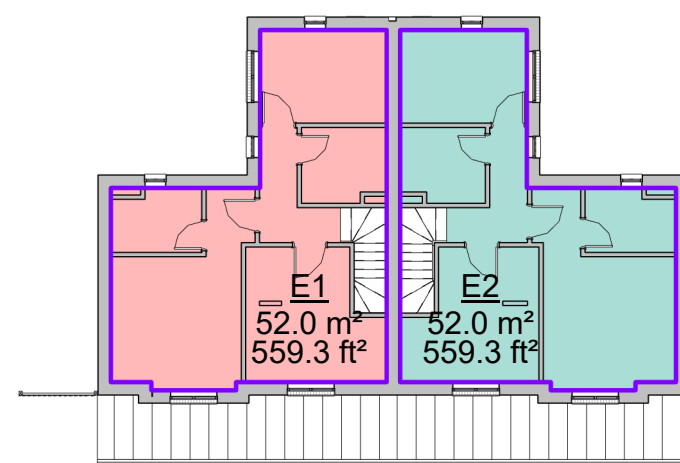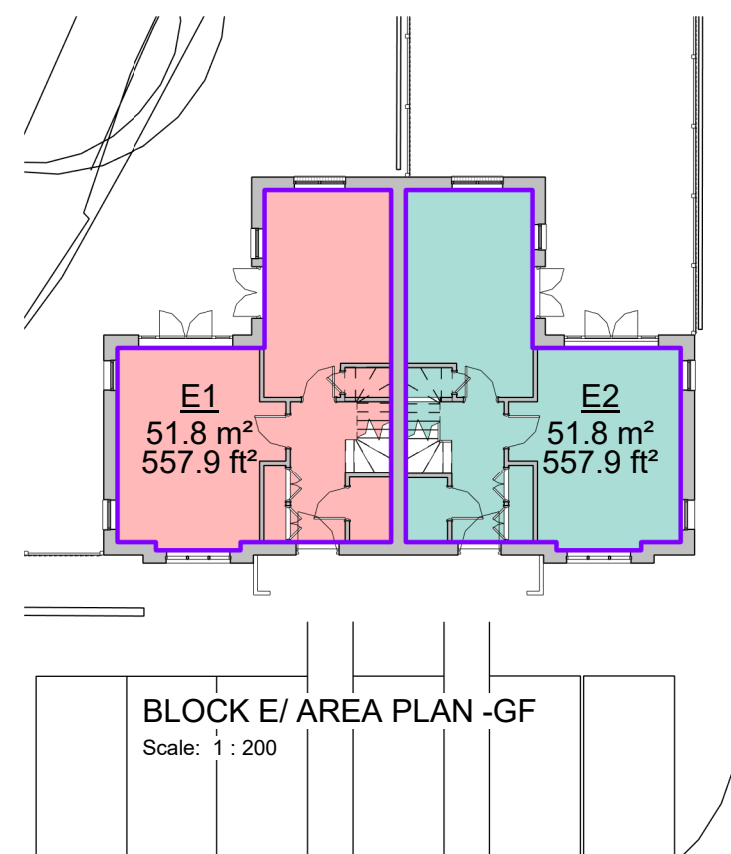

BLOCK E/ AREA PLAN -FF
Scale: 1 : 200

BLOCK E - GIA		
Area	Name	Level
51.8 m²	E1	00 - Block E - Ground Floor
51.8 m²		
52.0 m²	E1	10 - Block E - First Floor
52.0 m²		
51.8 m²	E2	00 - Block E - Ground Floor
51.8 m²		
52.0 m²	E2	10 - Block E - First Floor
52.0 m²		

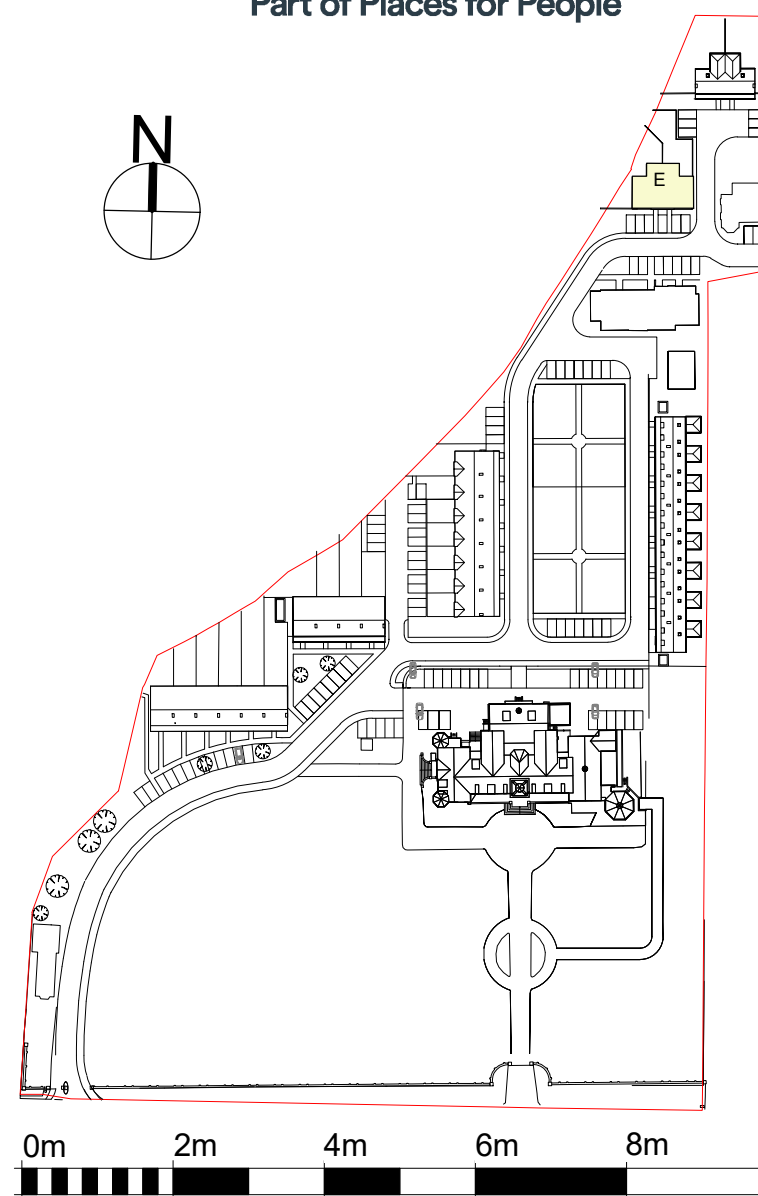

I/R	DATE	DESCRIPTION	BY
E	16-11-2018	ISSUE FOR PLANNING	SK
D	31-10-2018	ISSUE FOR PLANNING	SK
C	12-10-2018	ISSUE FOR PLANNING	SK
B	27-09-2018	ISSUE FOR COMMENTS	SK
A	31-08-2018	ISSUE FOR COMMENTS	SK