




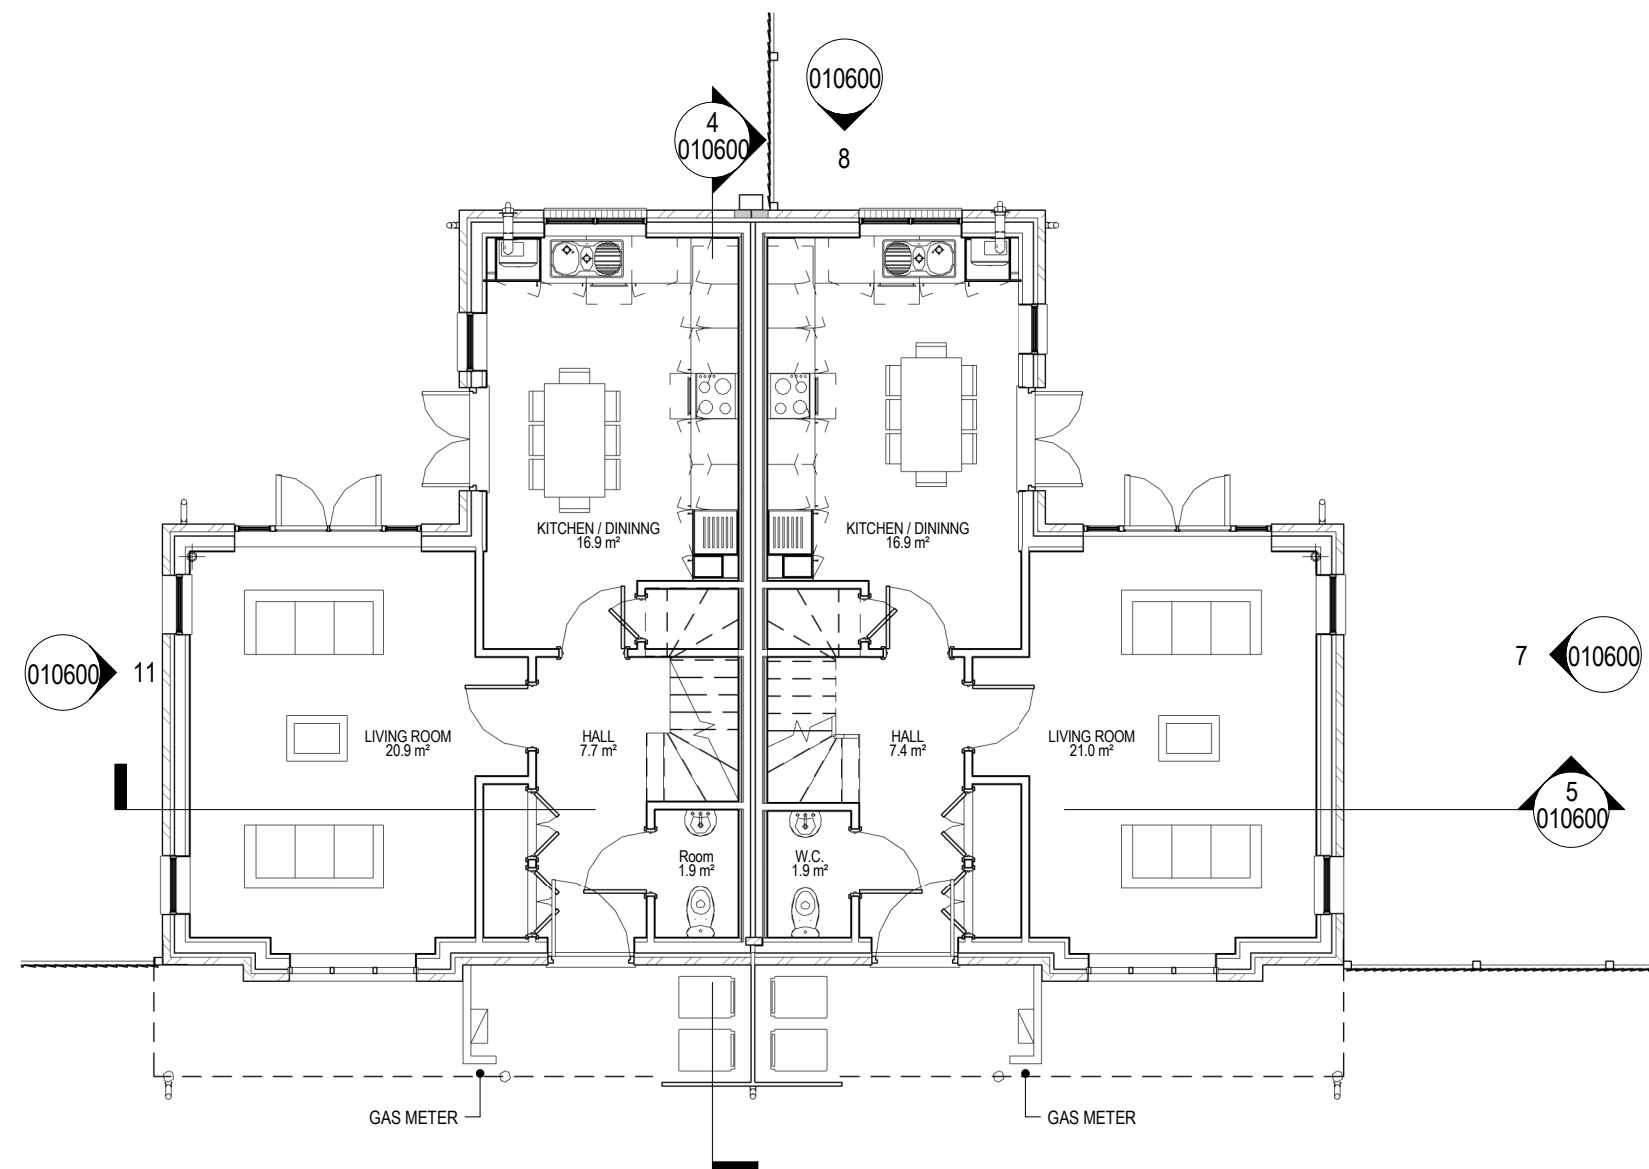

00 - Block F - Ground Floor
Scale: 1 : 100

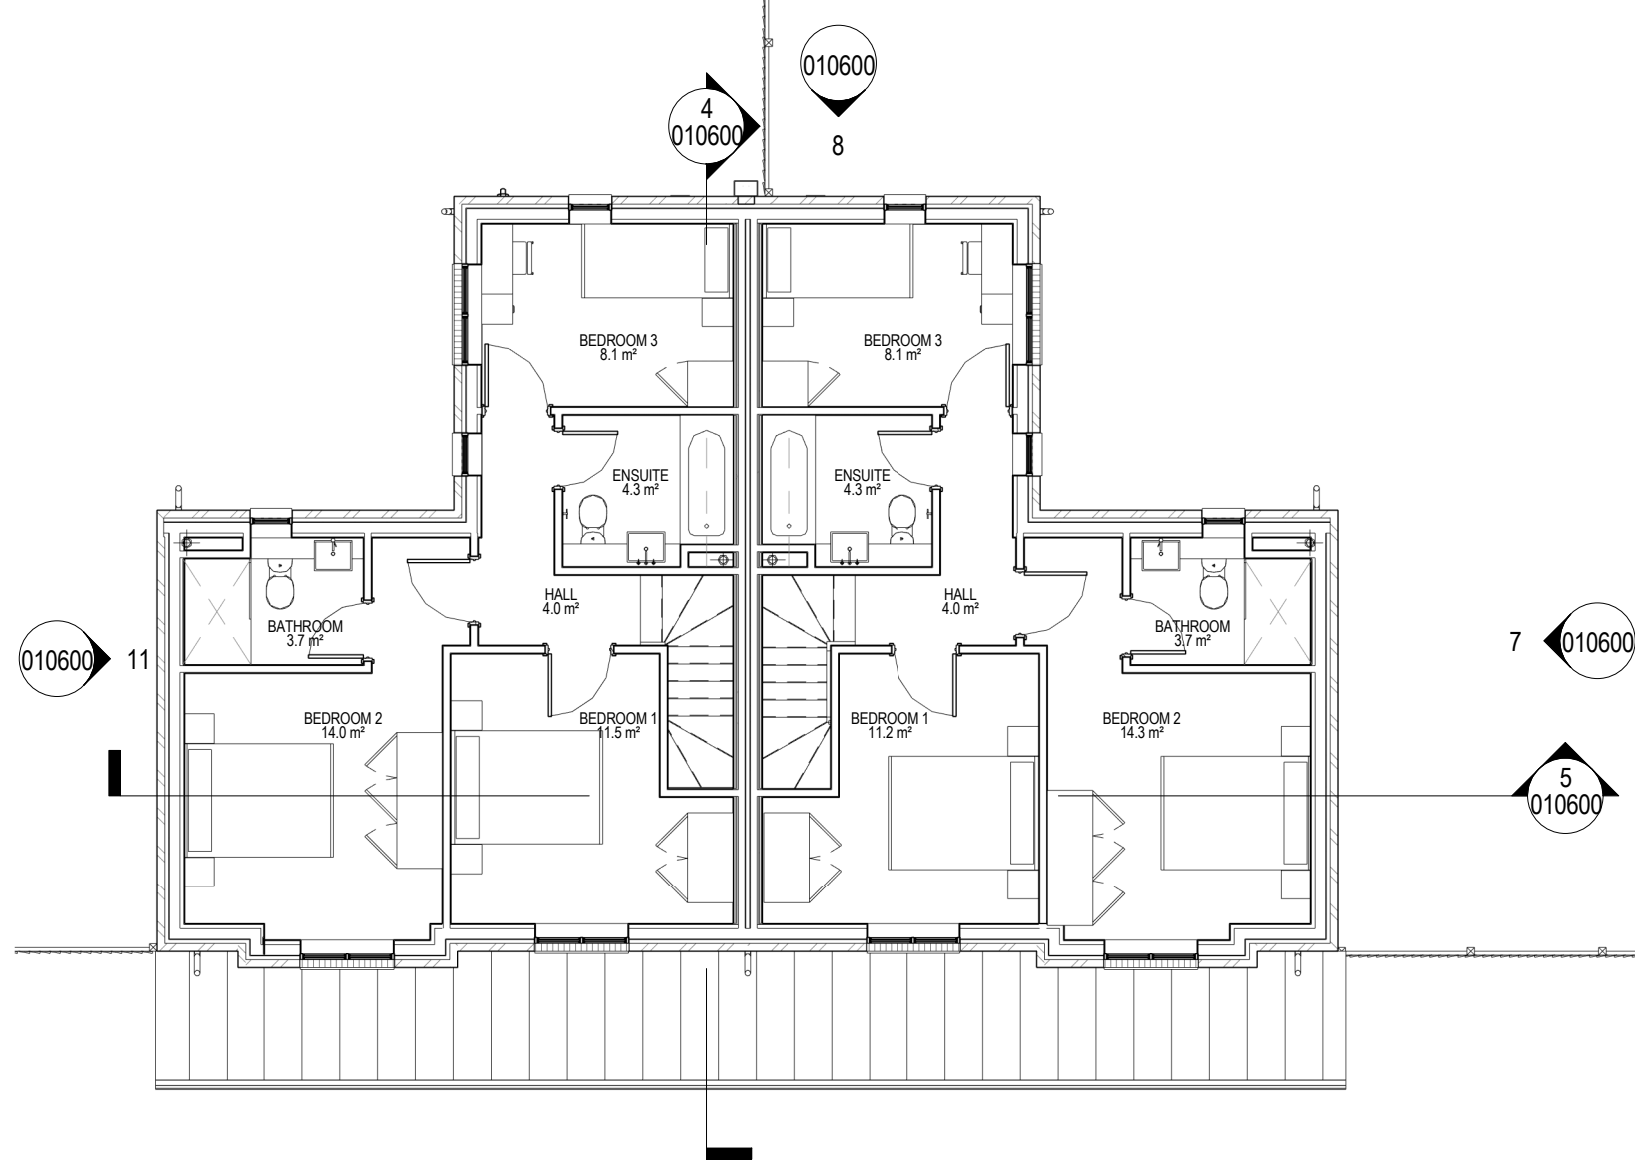

10 - Block F - First Floor Plan
Scale: 1 : 100

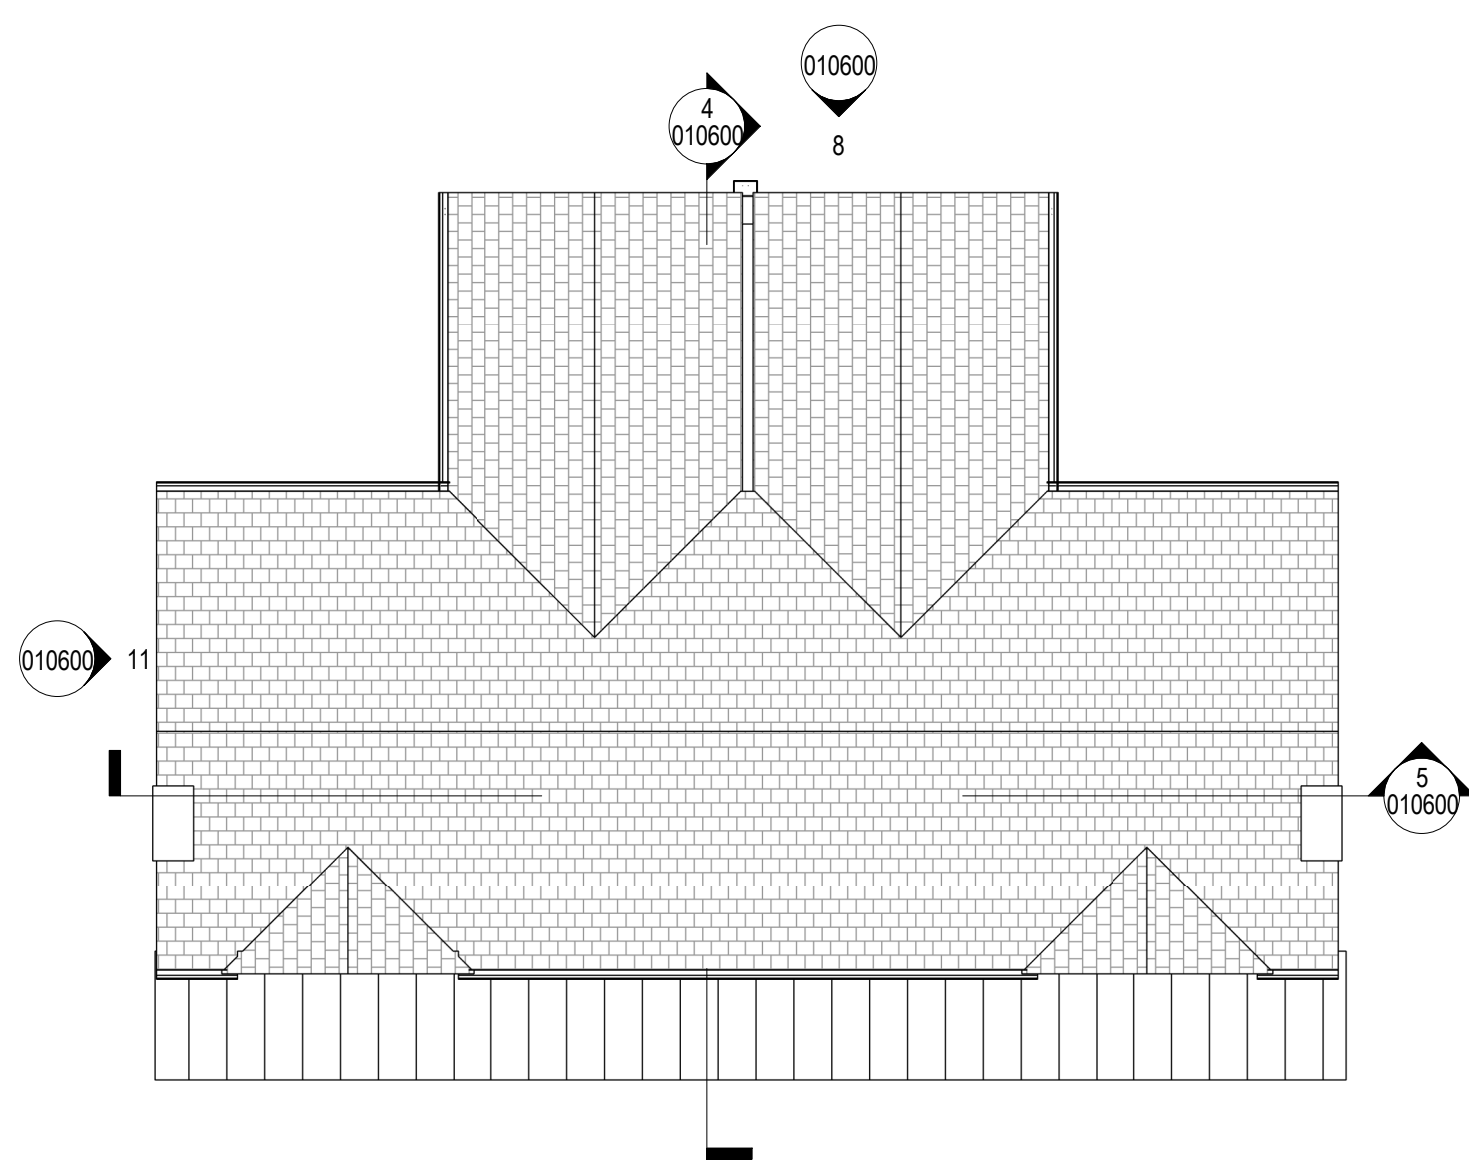


20 - BLOCK F - Roof Plan
Scale: 1 : 100



Block F -FRONT ELEVATION
Scale: 1 : 100



Block F -North (Back) Elevation
Scale: 1 : 100

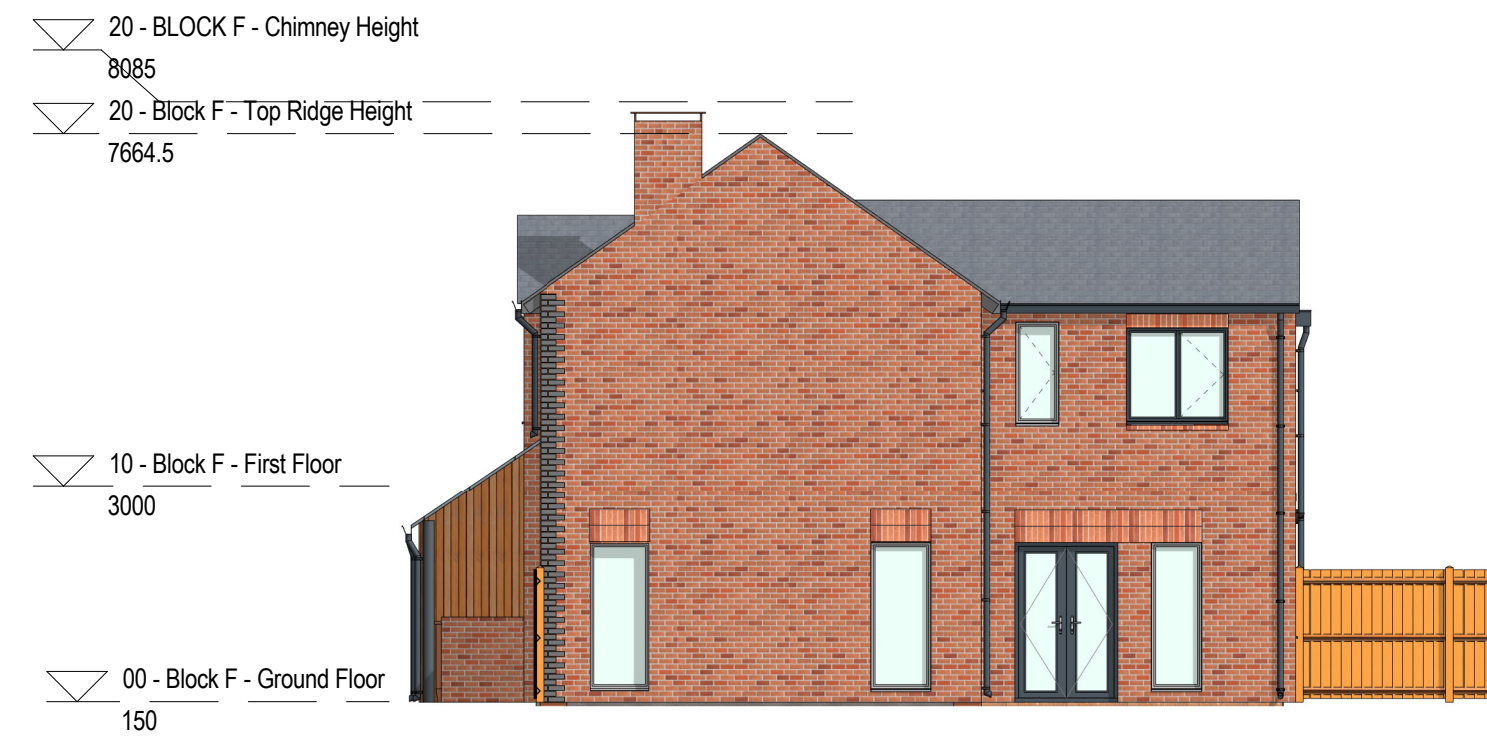


Block F East (Gable) Elevation
Scale: 1 : 100




Block F West(Gable) Elevation
Scale: 1 : 100



Block F -Long Section
Scale: 1 : 100

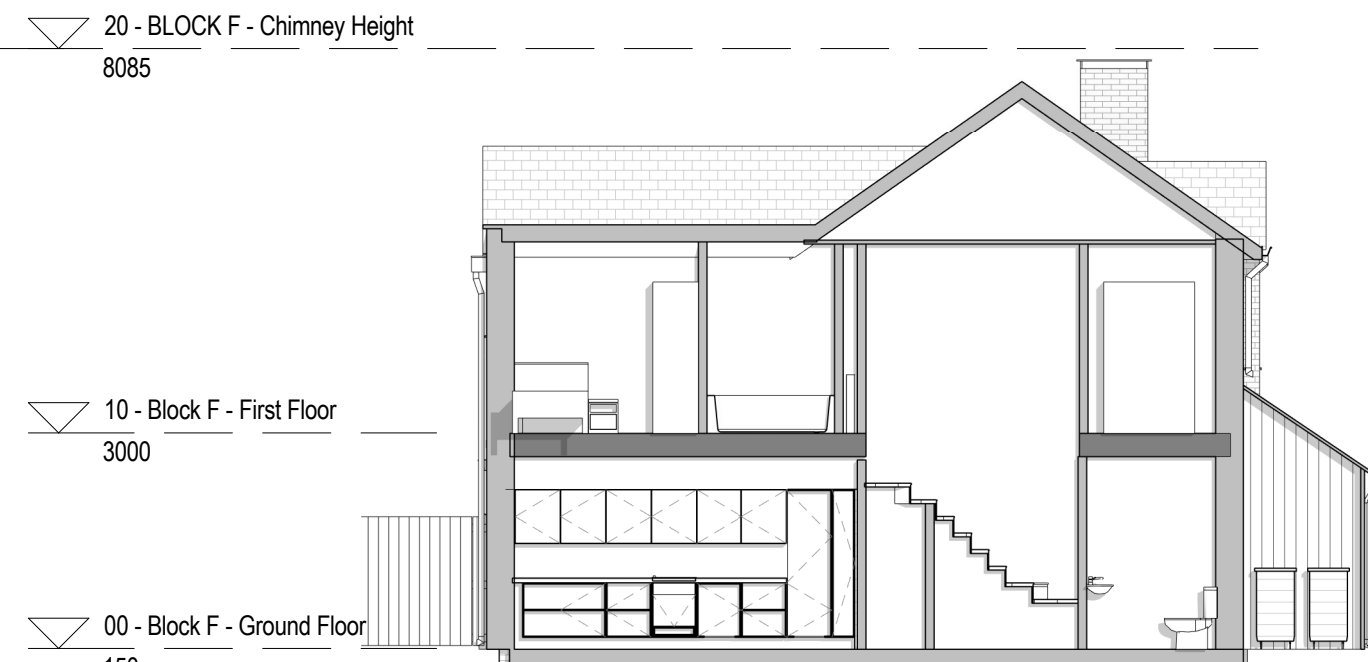




Block F- Short section
Scale: 1 : 100

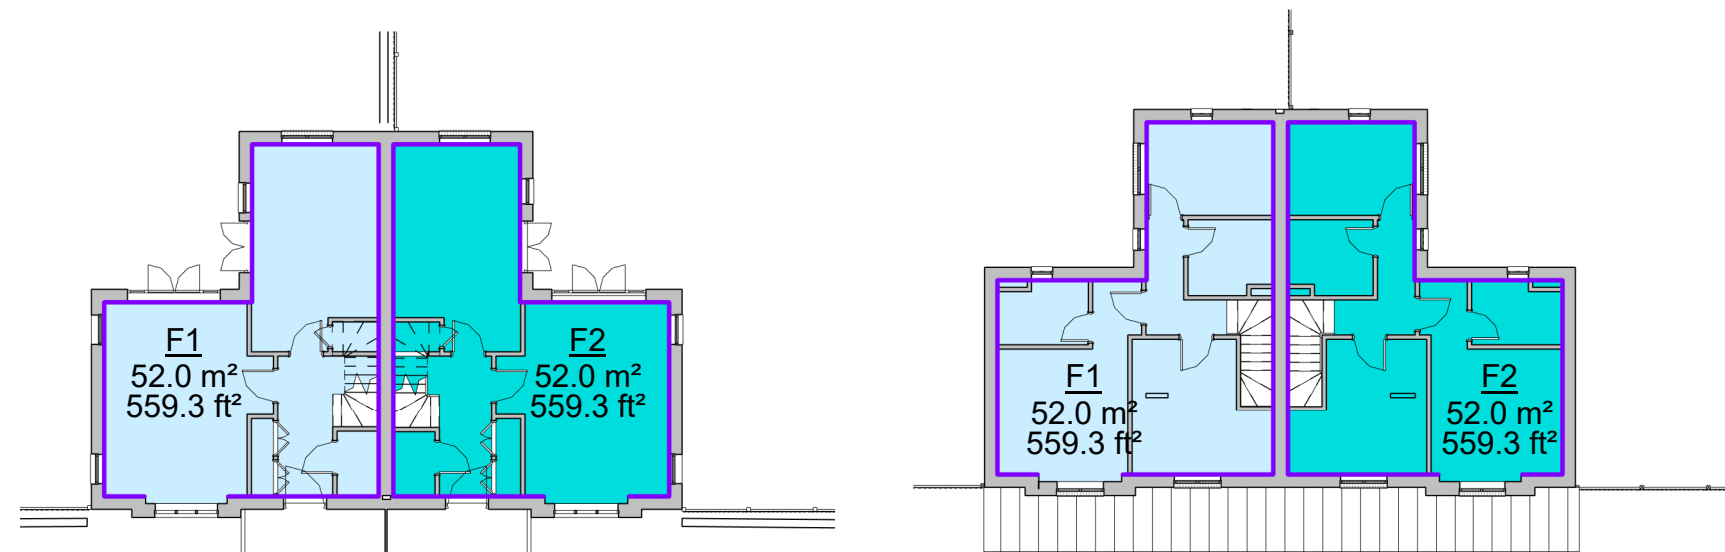

00 - BLOCK F/AREA PLAN-GF
Scale: 1 : 200

10 - BLOCK F/AREA PLAN- FF
Scale: 1 : 200

Area Schedule -BLOCK F -GIA			
Area	Name	Level	
52.0 m²	F1	00 - Block F - Ground Floor	
52.0 m²	F1	10 - Block F - First Floor	
103.9 m²			
52.0 m²	F2	00 - Block F - Ground Floor	
52.0 m²	F2	10 - Block F - First Floor	
103.9 m²			

 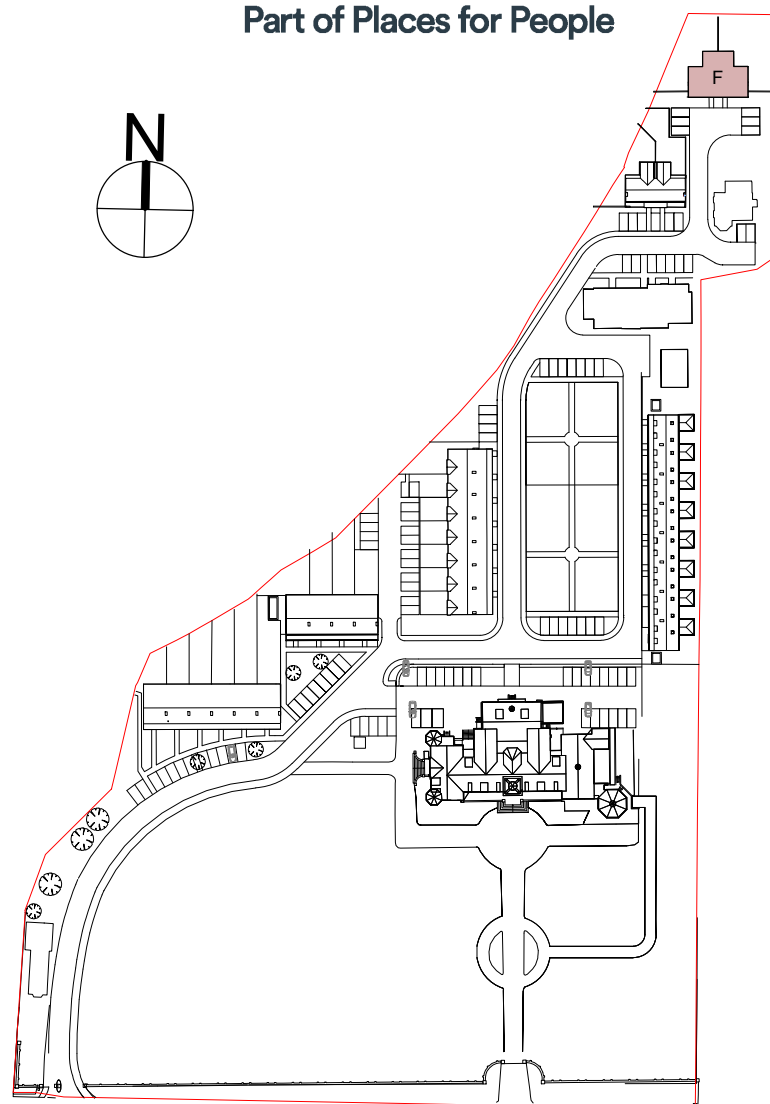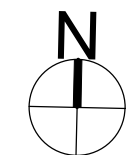

I/R	DATE	DESCRIPTION	BY
E	16-11-2018	ISSUE FOR PLANNING	SK
D	31-10-2018	ISSUE FOR PLANNING	SK
C	12-10-2018	ISSUE FOR PLANNING	SK
B	27-09-2018	ISSUE FOR COMMENTS	SK
A	31-08-2018	ISSUE FOR COMMENTS	SK