


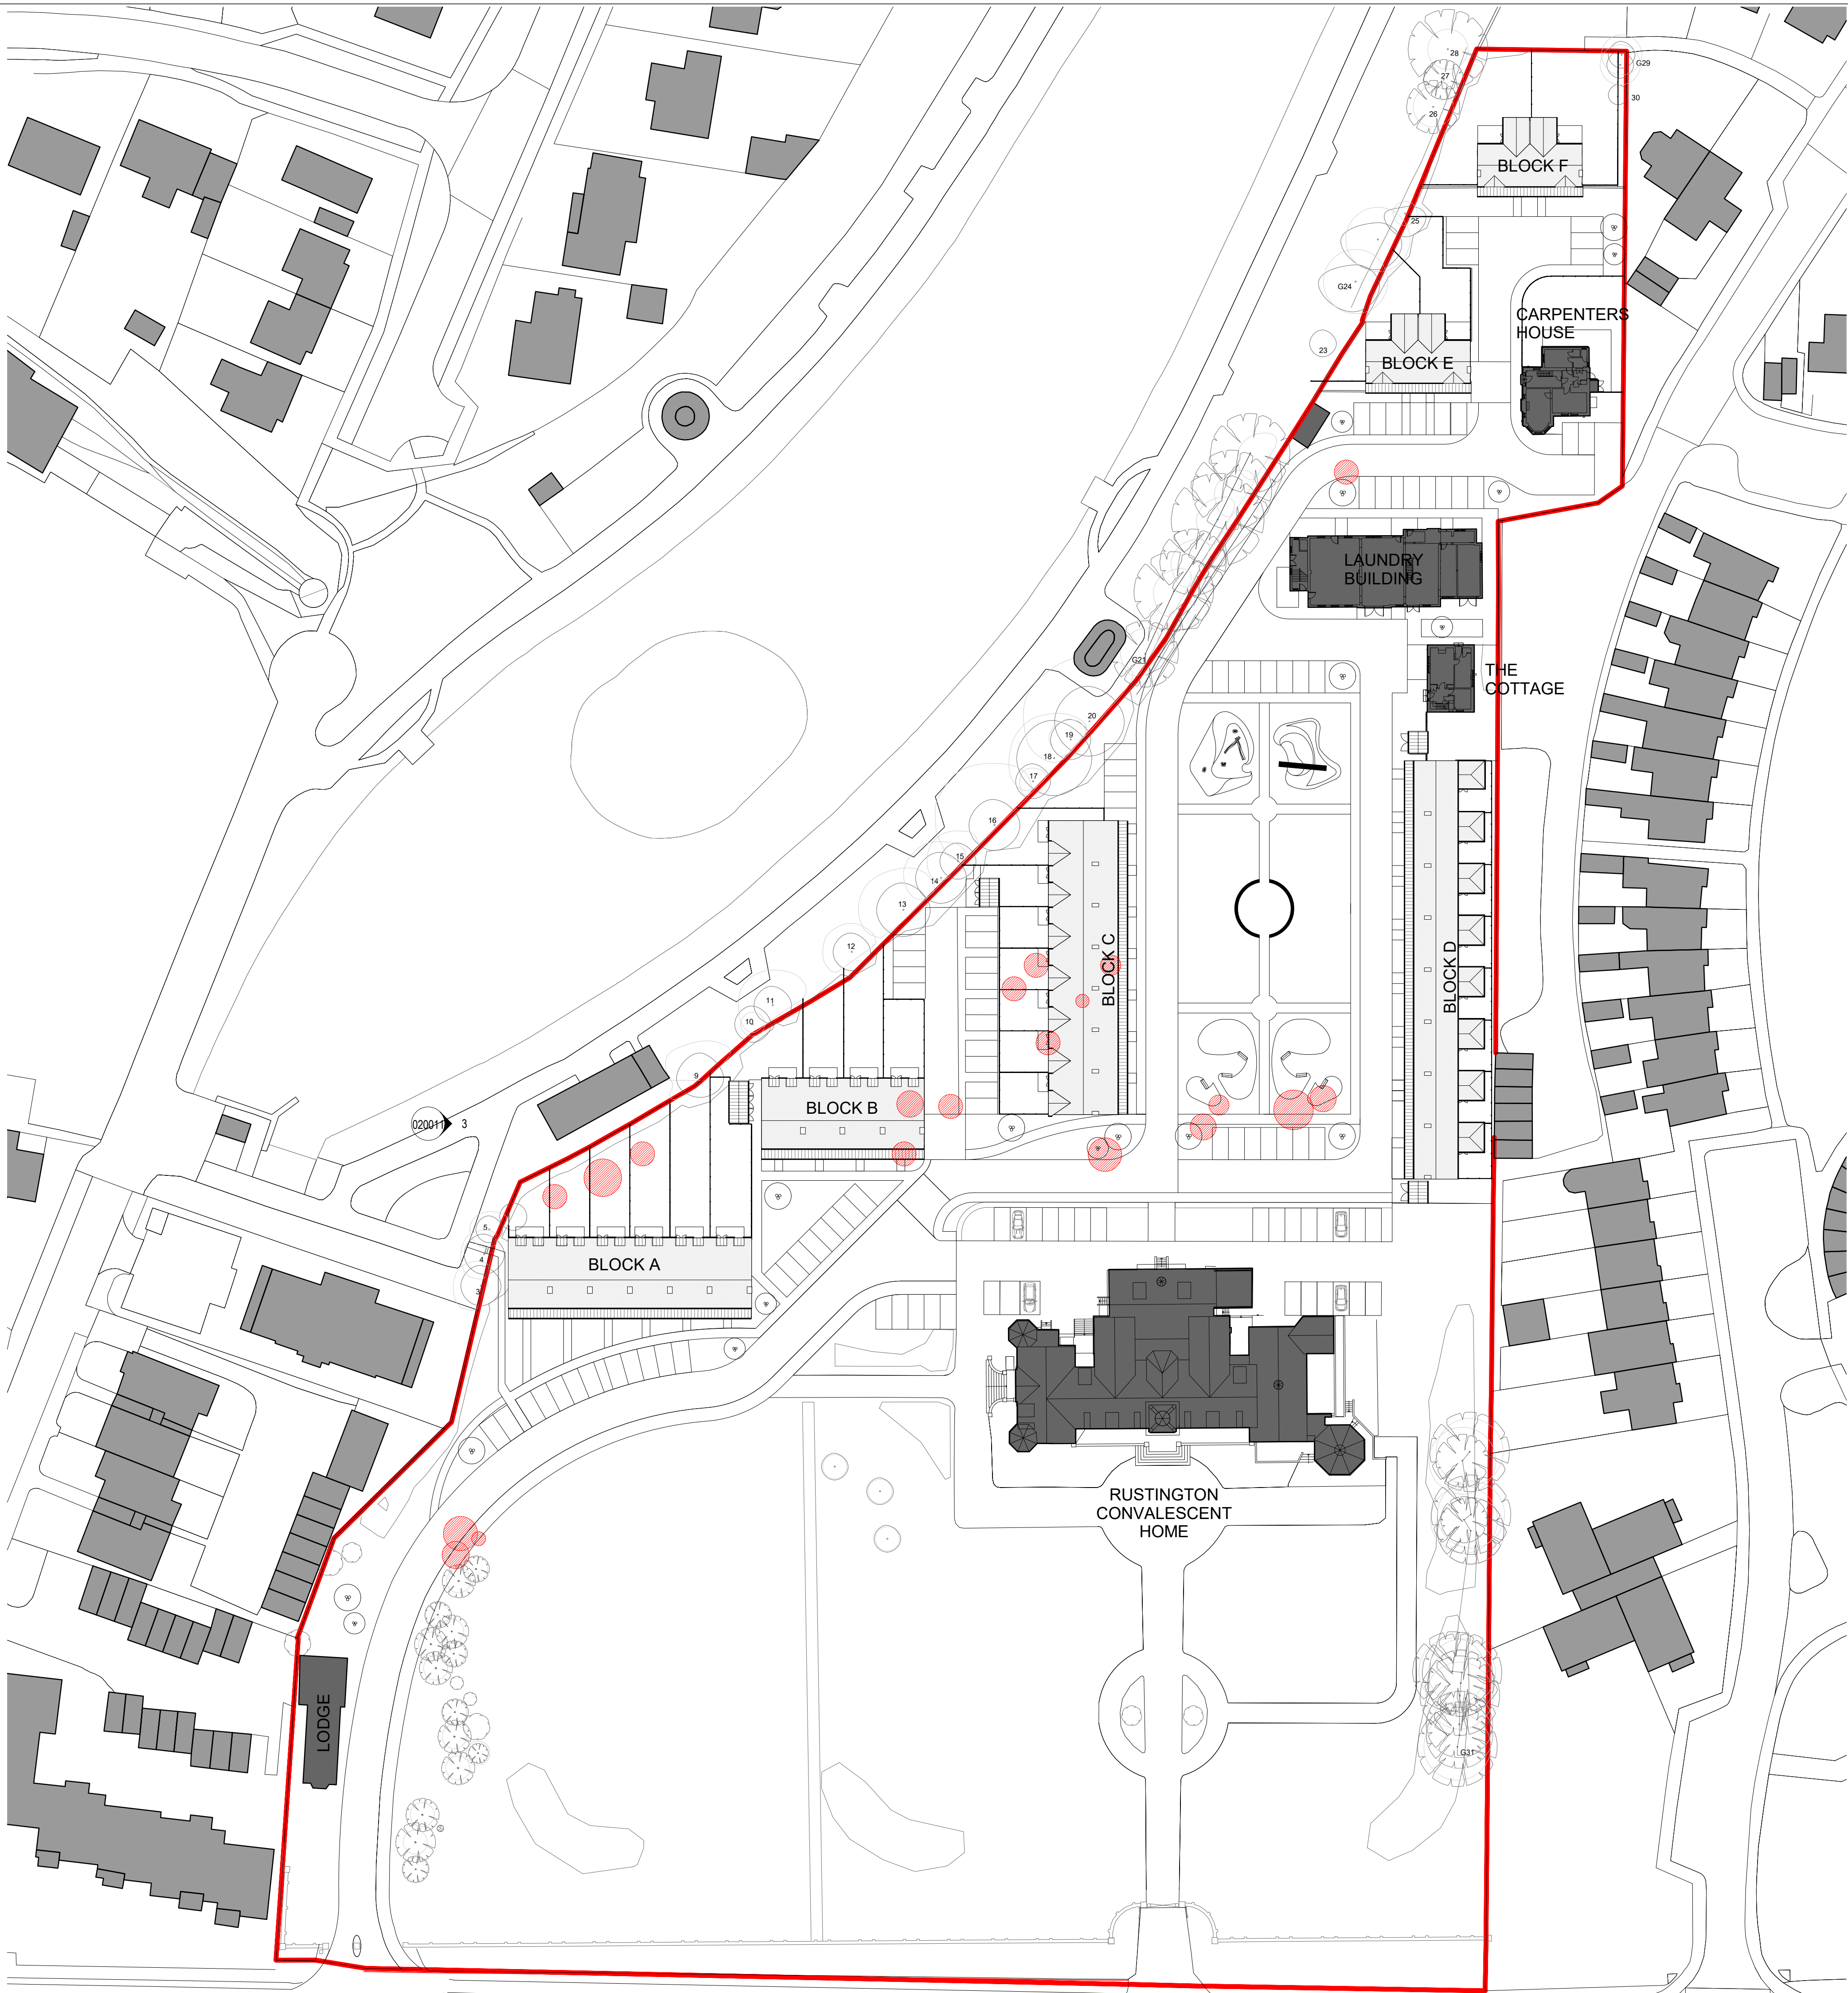


Tree Removals Schedule

No.	Species	Height	Diameter	Age class	Physical condition	Structural condition	Comments	Estimated lifespan	BS Category	Action
G1	Holm Oak/shrubs	3	<150	MA	G	G	Small ornamental, suitable for transplantation	40+	C2	REMOVE 3no.
G2	Pine spp. X3	5	<150	Y	M	M	Fairly low vigour	20-40	C2	
3	Willow	5	250e	M	G	G	Offsite tree, Behind low wall	20-40	B2	
4	Hawthorn	5	250e	M	G	G	See above	20-40	B2	
5	Pear	5	200e	MA	G	G	See above	20-40	B2	
6	Maple	5	<150	Y	G	G	Young tree, dia less than 150mm	40+	C1	REMOVE/RELOCATE
7	Lawson Cypress	4	280	MA	M	M	Very windswept	10-20	C1	REMOVE
8	Blue Atlas Cedar	4	<150	Y	G	M	Young tree, dia less than 150mm, windswept	40+	C1	REMOVE/RELOCATE
9	Poplar	14	350e	M	G	M	Dieback throughout crown, very windswept	10-20	C2	
10	Elder	4	<150	MA	G	G	Offsite	10-20	C2	
11	Pine spp.	4	350e	M	G	M	Recumbent tree	20-40	B1	
12	Holm Oak	8	300e	M	G	G		20-40	B2	
13	Willow	8	400e	M	G	M		20-40	B2	
14	Pine	8	350e	M	G	M	Leaning, sparse crown	10-20	C2	
15	Holm Oak	8	300e	MA	M	M	Sparse crown	10-20	C2	
16	Pine	8	500e	M	G	G	Ivy-clad swept stem	20-40	B1	
17	Holm Oak	6	<150	MA	M	M	Sparse crown	10-20	C2	
18	Monterey Cypress	10	500e	M	G	G	Dieback in upper crown	10-20	C2	
19	Scots Pine	8	250e	MA	M	M	Sparse crown	20-40	B1	

No.	Species	Height	Diameter	Age class	Physical condition	Structural condition	Comments	Estimated lifespan	BS Category	Action
20	Monterey Cypress	16	800	M	G	G		20-40	B1	
G21	Ach/Mixed Conifers	16	250av	M	-	-	Offsite behind hedging	10-20	C2	
22	Cherry	4	<150	Y	G	M	Ornamental garden tree	10-20	C1	REMOVE
23	Monterey Cypress	10	250e	M	P	P	Struck by lightning	<10	R	
G24	Monterey Cypress	8-10	400e	M	M	-	Sparse crowns	10-20	C2	
25	Sweet Chestnut	8	<150	Y	G	M	Young tree, dia less than 150mm	40+	C1	
26	Elder	6	250av	-	-	-	Inaccessible	-	B2	
27	Holm Oak	7	250av	MA	-	-	Inaccessible	-	B2	
28	Monterey Cypress	12	250av	M	-	-	Inaccessible	-	B2	
G29	Sycamore	6	250av	MA	M	M	Heavily pollarded	10-20	C2	
30	Silver Birch	5	200e	MA	P	P	Heavily pollarded	<10	R	
G31	Monterey Cypress	15	500	M	G	G	High landscape value group	20-40	B2	
G32	Wild Cherry	5	<150	MA	G	G	Ornamental garden trees	20-40	B2	REMOVE 2no.
33	Eucalyptus	2.5	<150	MA	G	G	Copice stool	10-20	C1	REMOVE
34	Ulm	6	<150	MA	G	G	Ornamental garden tree	20-40	C1	REMOVE
35	Yew	5	250	M	G	M	Very windswept	40+	B1	REMOVE
36	Mixed new planting	2	<150	Y	G	G	Saplings, useful for translocation if necessary	40+	C1	REMOVE/RELOCATE 6no.
37	Lawson Cypress	4	200	M	M	M	Very windswept	10-20	C1	REMOVE
38	Flowering Cherry	2	<150	Y	G	G	Young tree with dia less than 150mm	20-40	C1	REMOVE/RELOCATE

TREES REMOVED

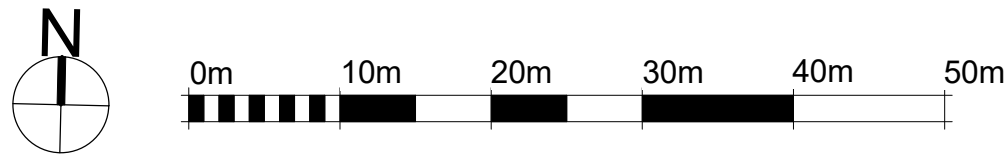

Placebuilder Architects
305 Grays Inn Road
Kings Cross
London
WC1X 8QR
Tel: 02078 433 845

PROJECT

Rustington Convalescent
Home

CLIENT



KEY PLAN

NOTES

The Contractor is responsible for checking dimensions, tolerances and references. Any discrepancy to be verified with the Architect before proceeding with the works.

Where an item is covered by drawings to different scales the larger scale drawing is to be worked to.

Do not scale drawings. Figured dimensions to be worked to in all cases.

CDM Regulations 2015

In accordance with Regulation 9(2) (3) (4), All current drawings and specifications for the project must be read in conjunction with the designer's hazard and environmental protection

PRELIMINARY

ISSUE / REVISION

IR	DATE	DESCRIPTION	BY
C	15-02-2019	ISSUE FOR PLANNING	SK
B	16-11-2018	ISSUE FOR PLANNING	SK
A	31-10-2018	ISSUE FOR PLANNING	SK

PROJECT NUMBER

0028

SHEET TITLE

SITE PLAN - TREE REMOVAL PLAN

1 : 500 @ A1

SHEET NUMBER

0028 - PBA - ZZ - 00 - DR A - 900010 - C