




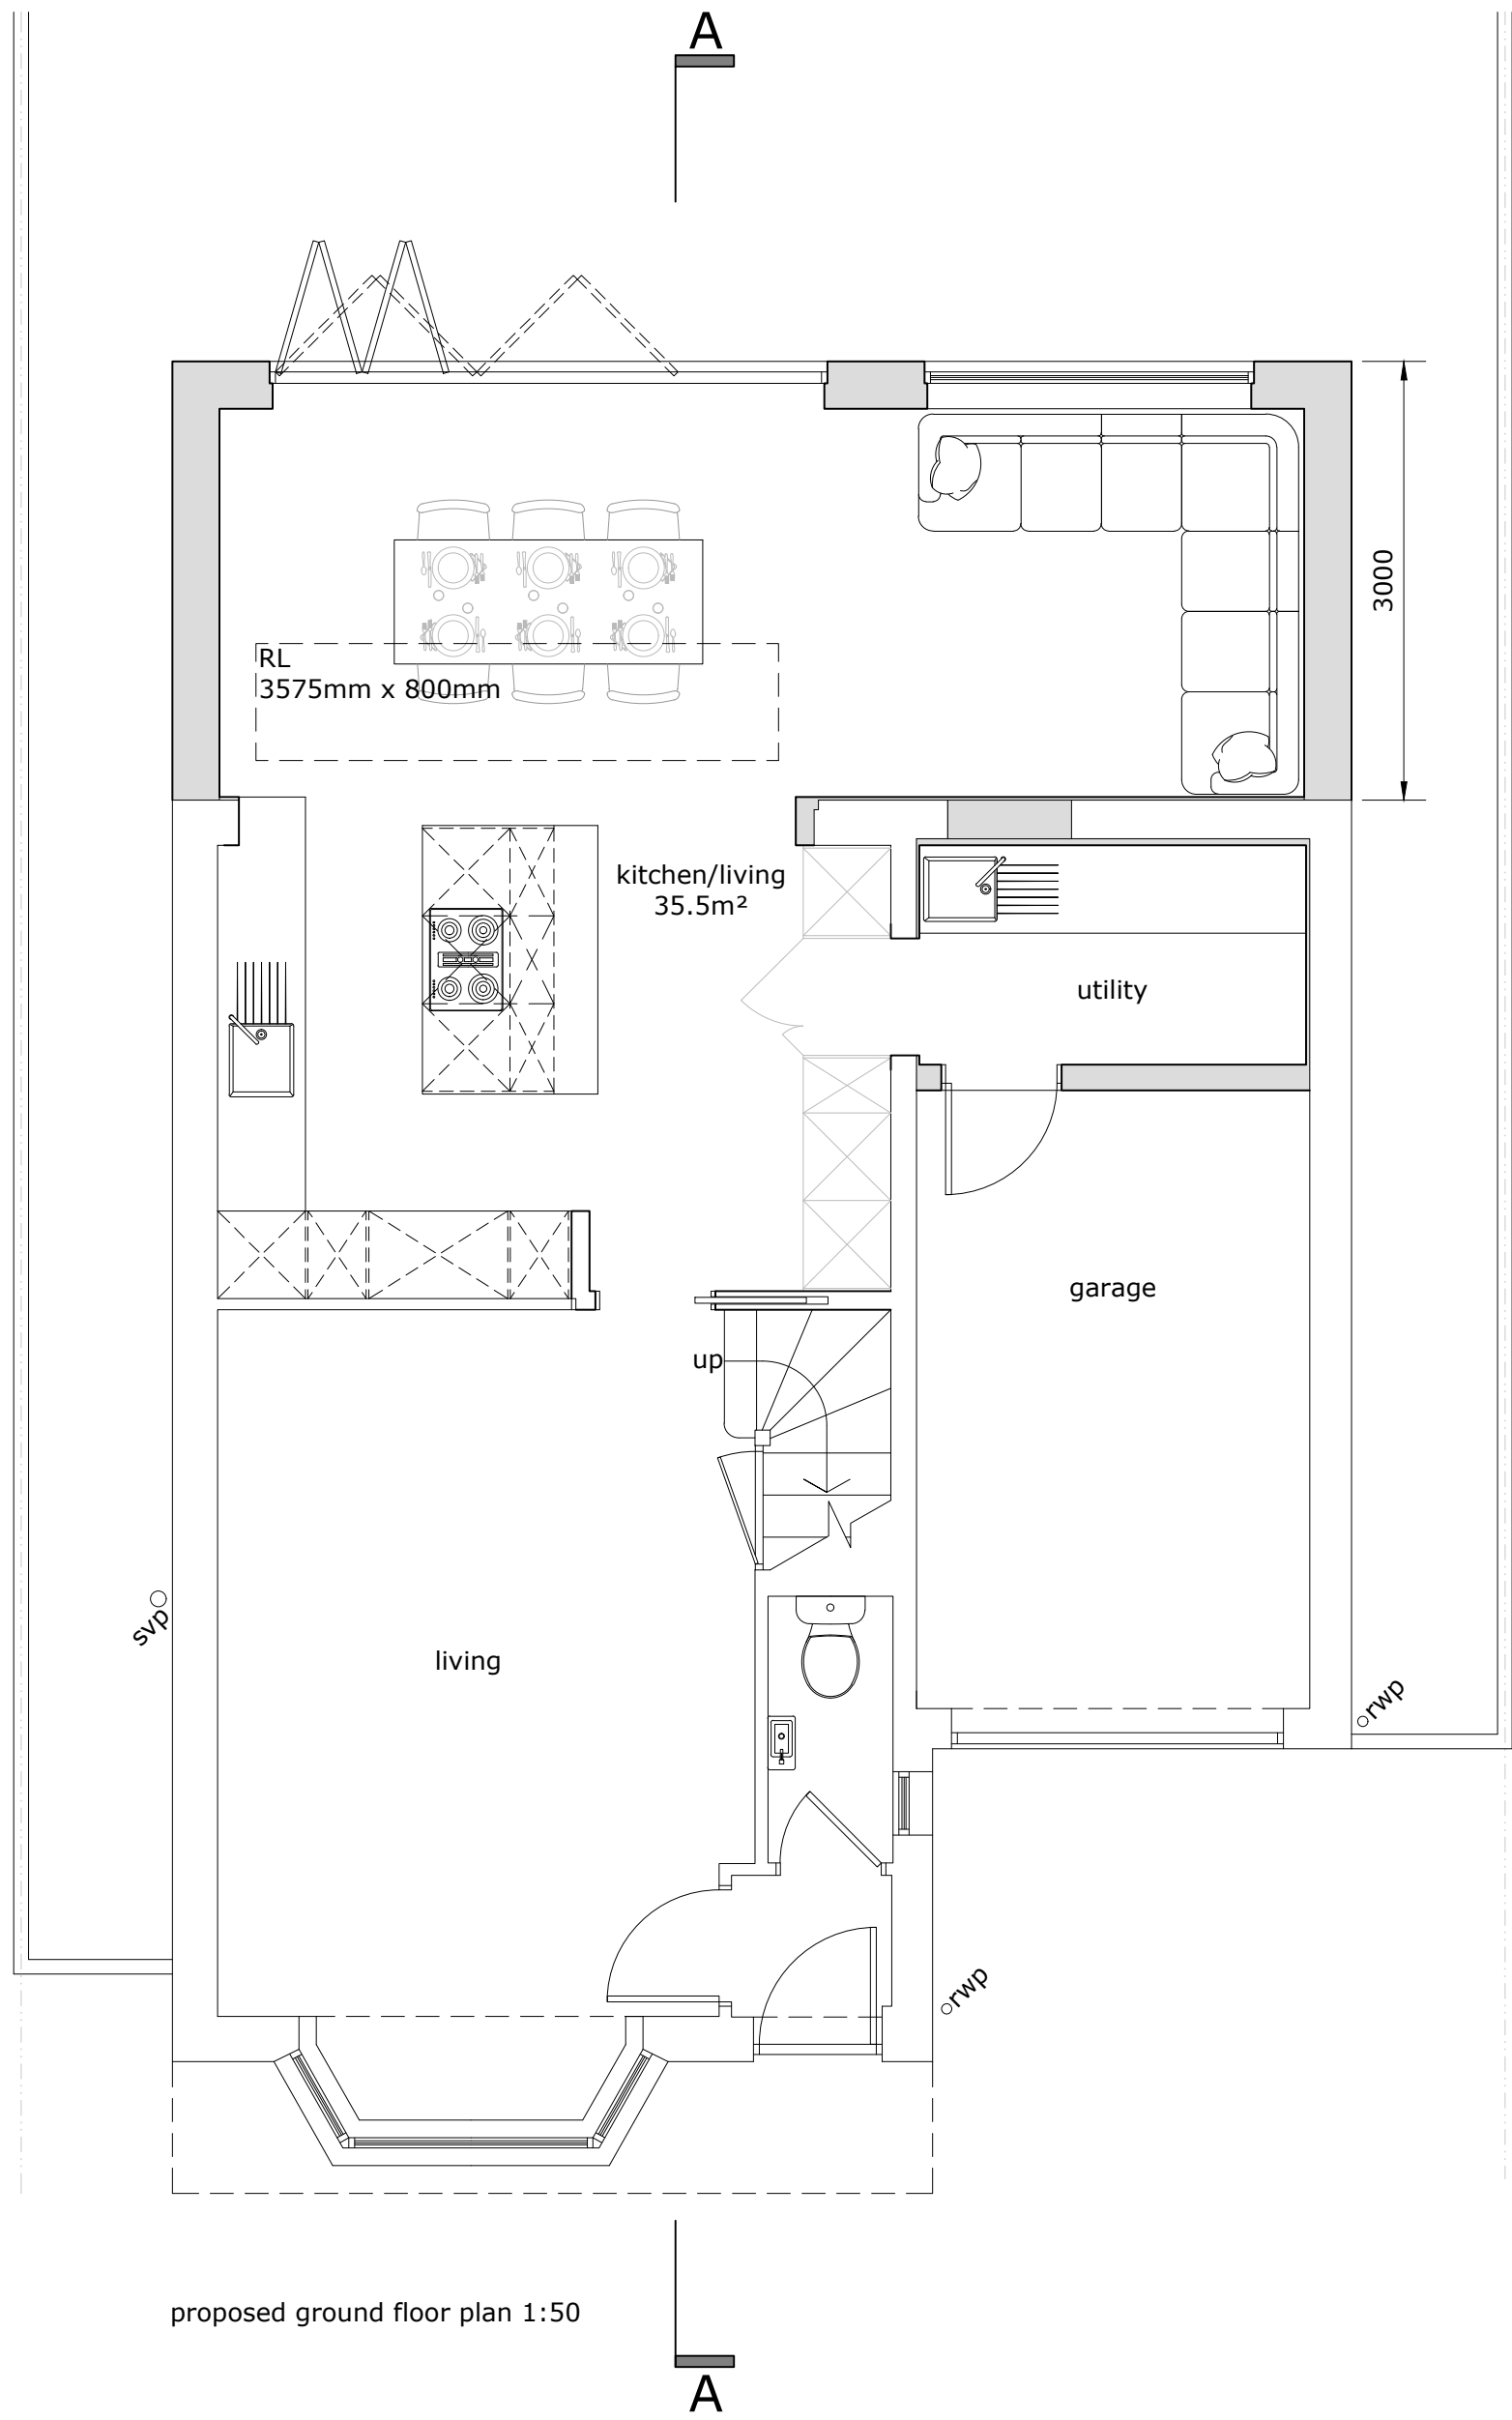

proposed ground floor plan 1:50

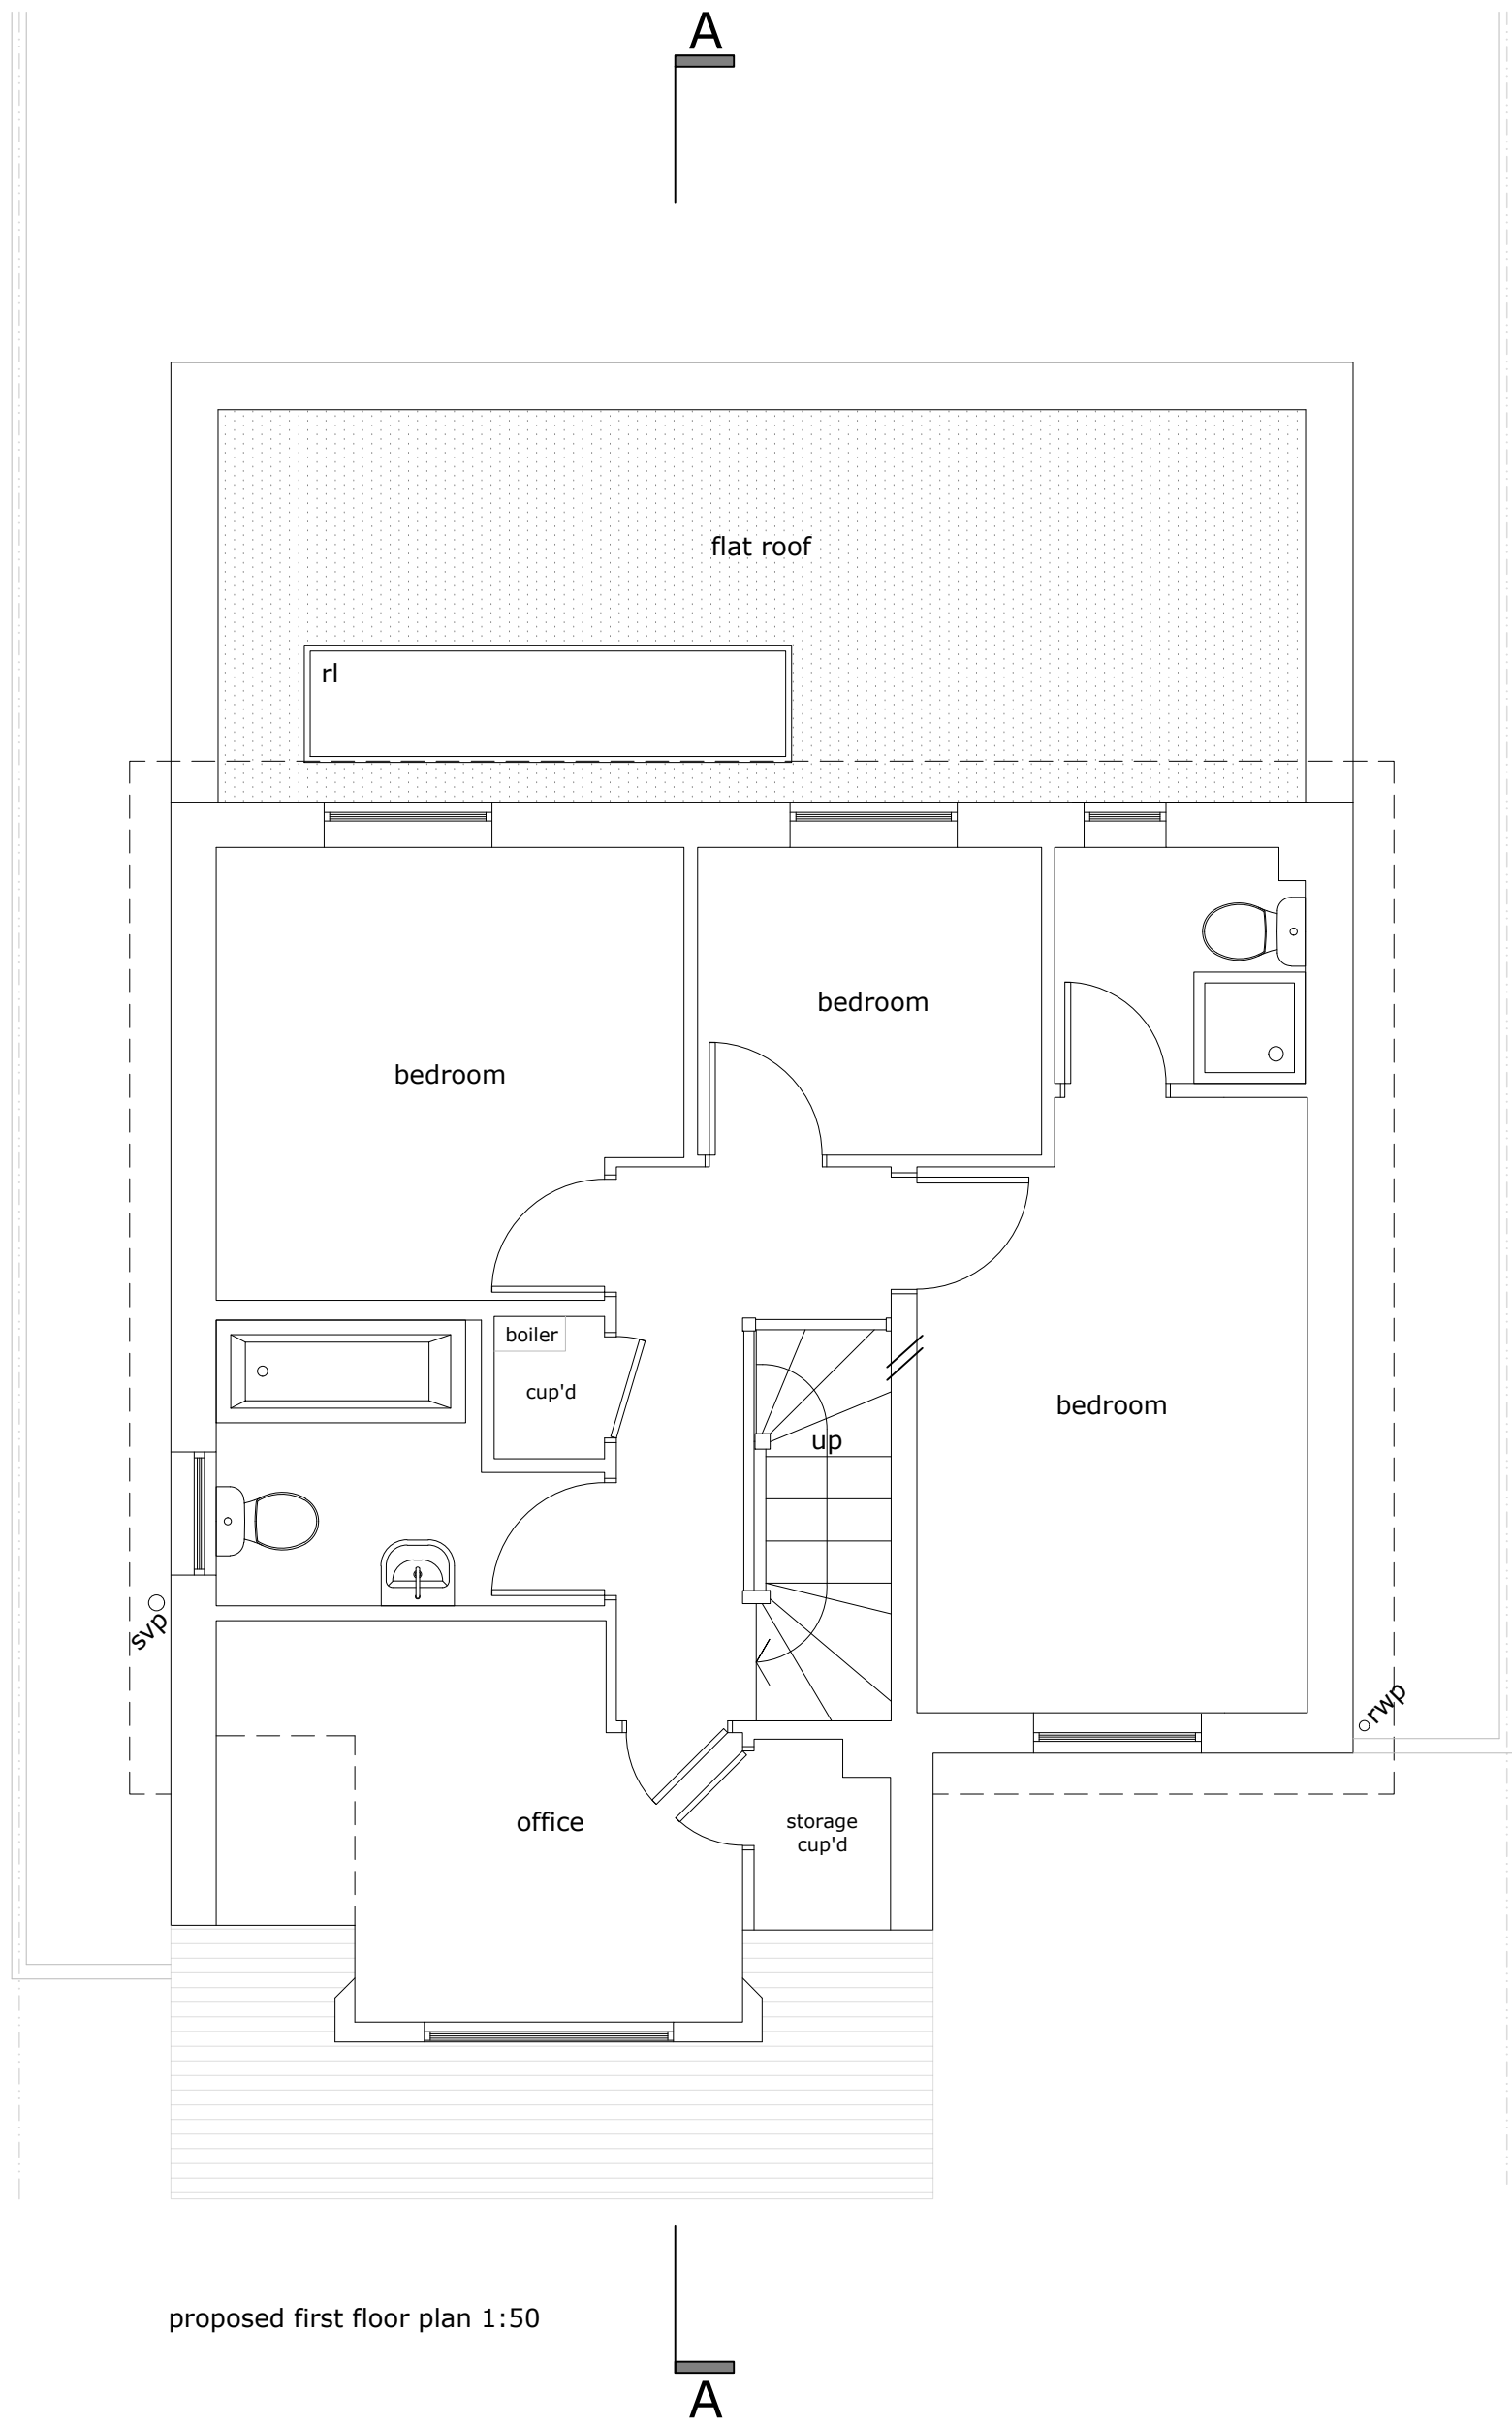


proposed first floor plan 1:50

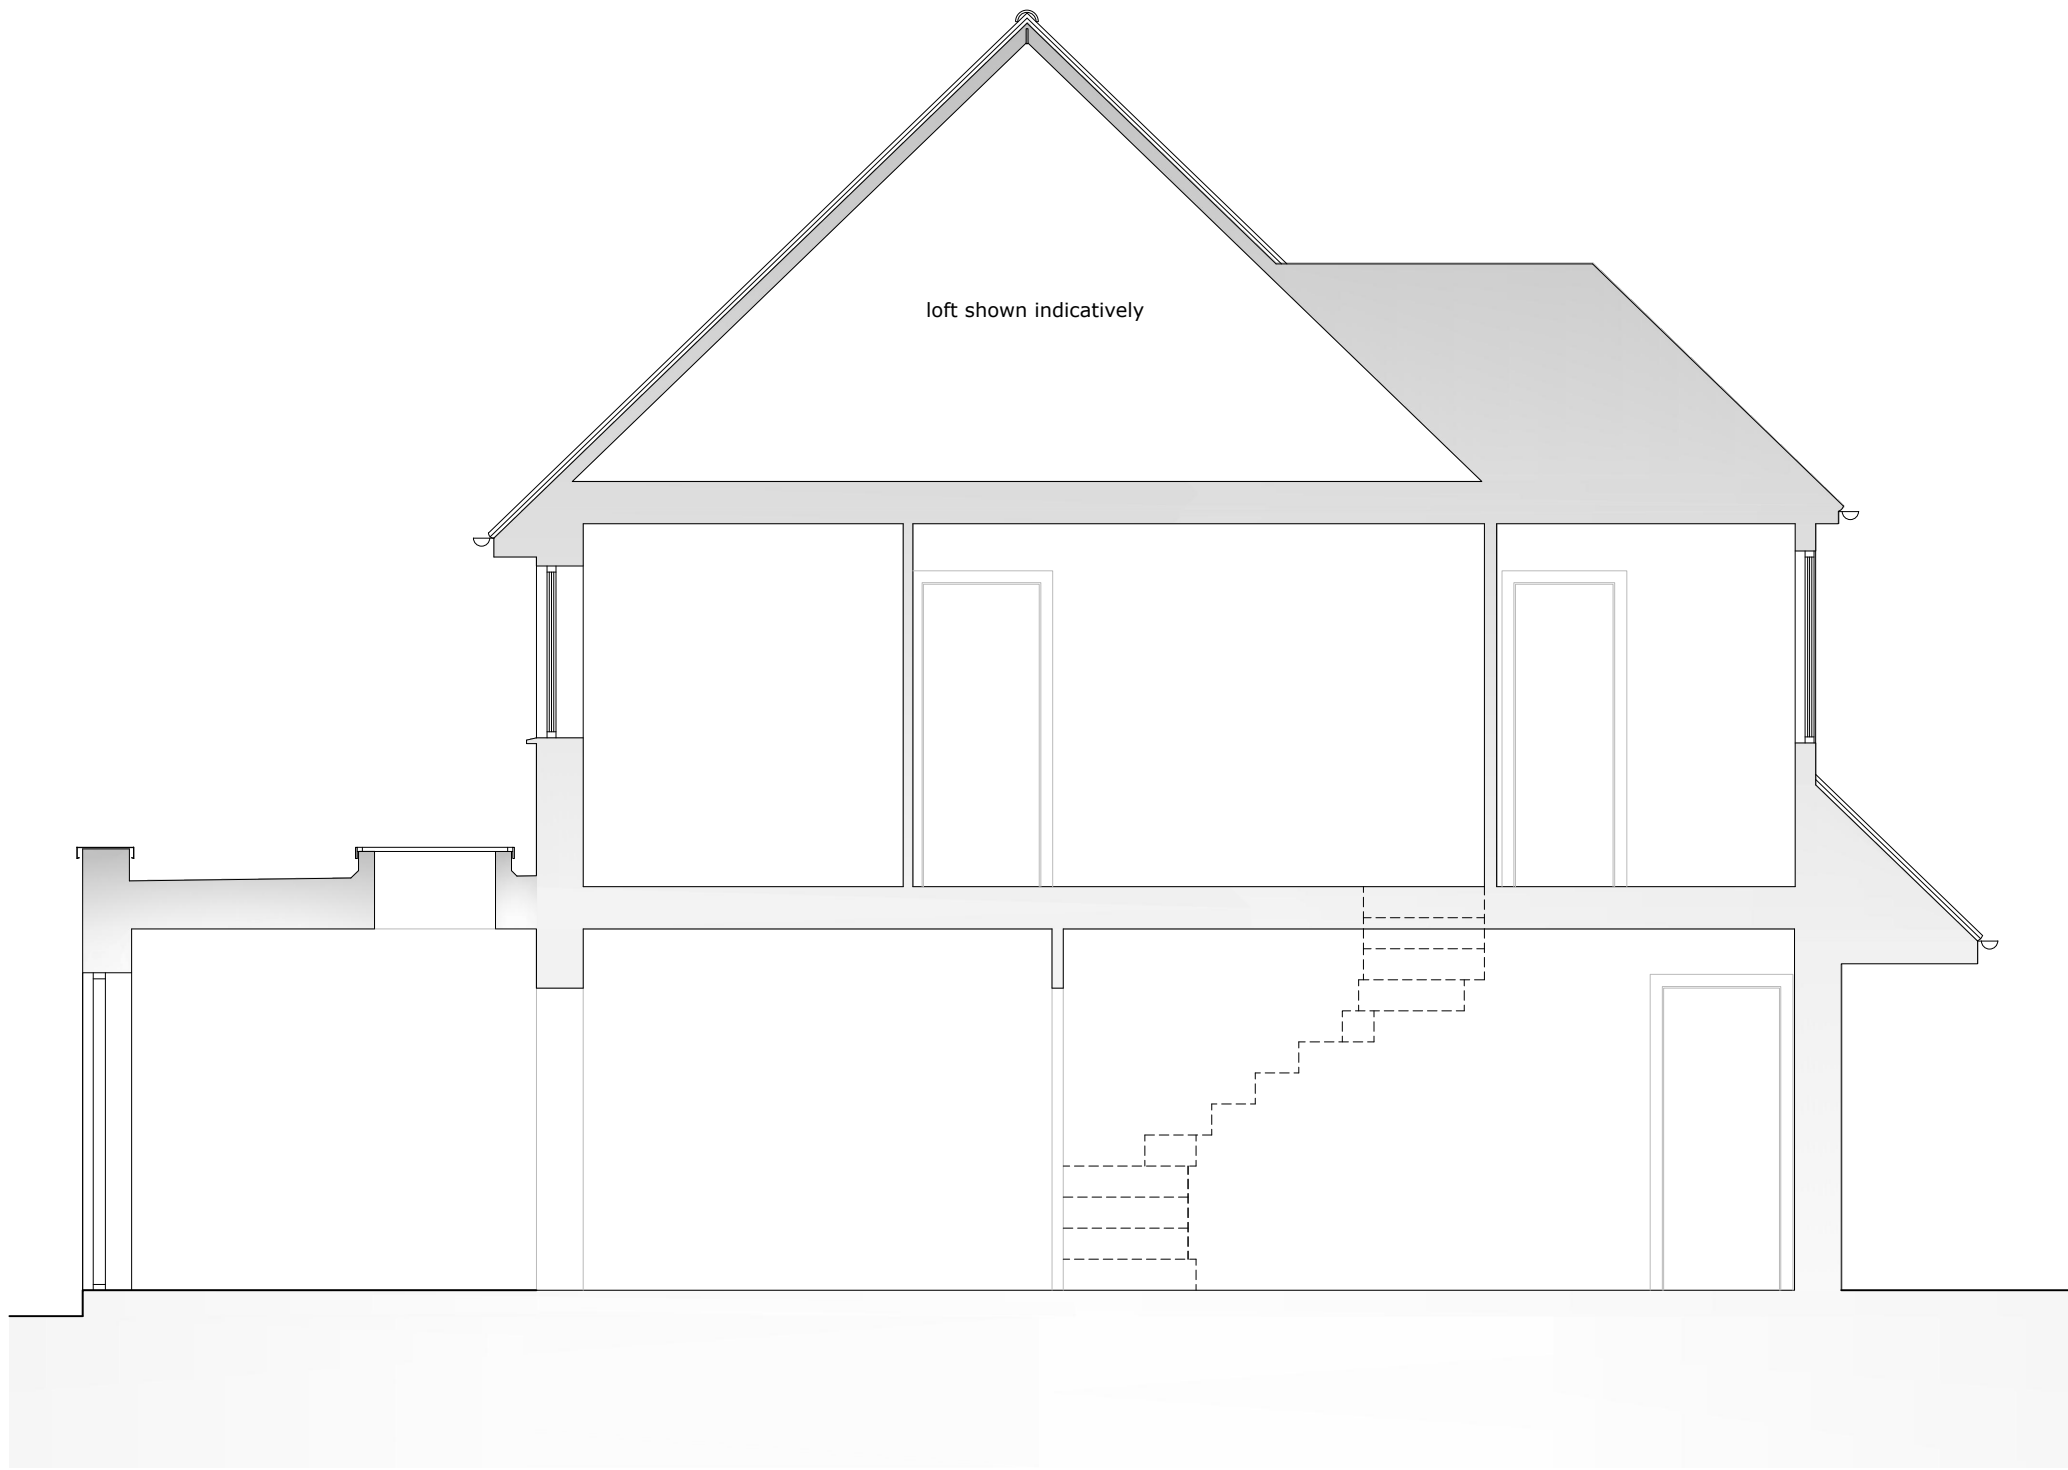


proposed section A-A 1:50




proposed north elevation 1:100

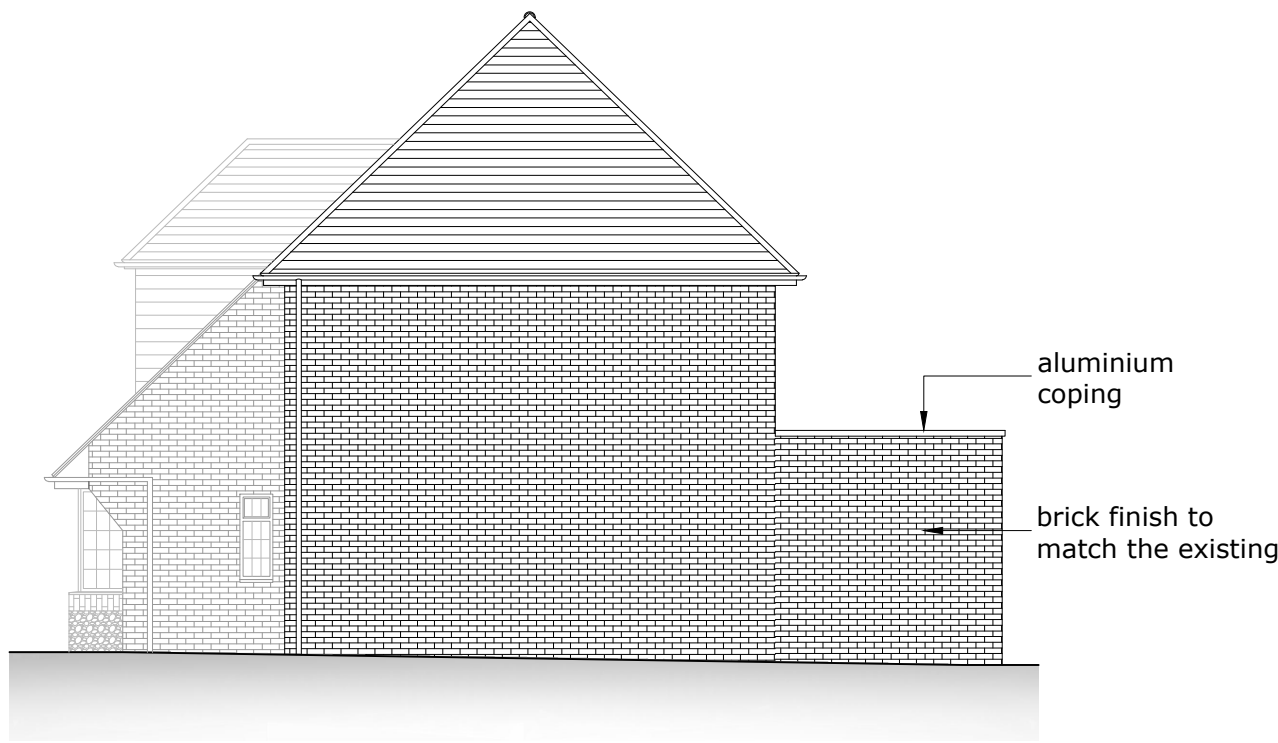


proposed west elevation 1:100

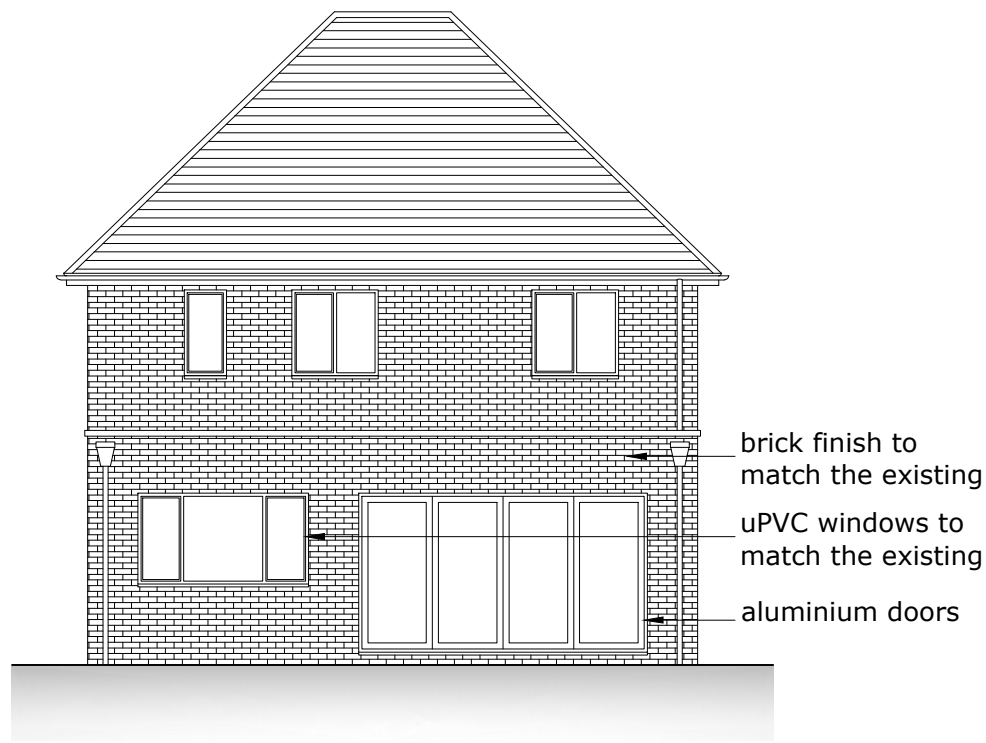


proposed south elevation 1:100

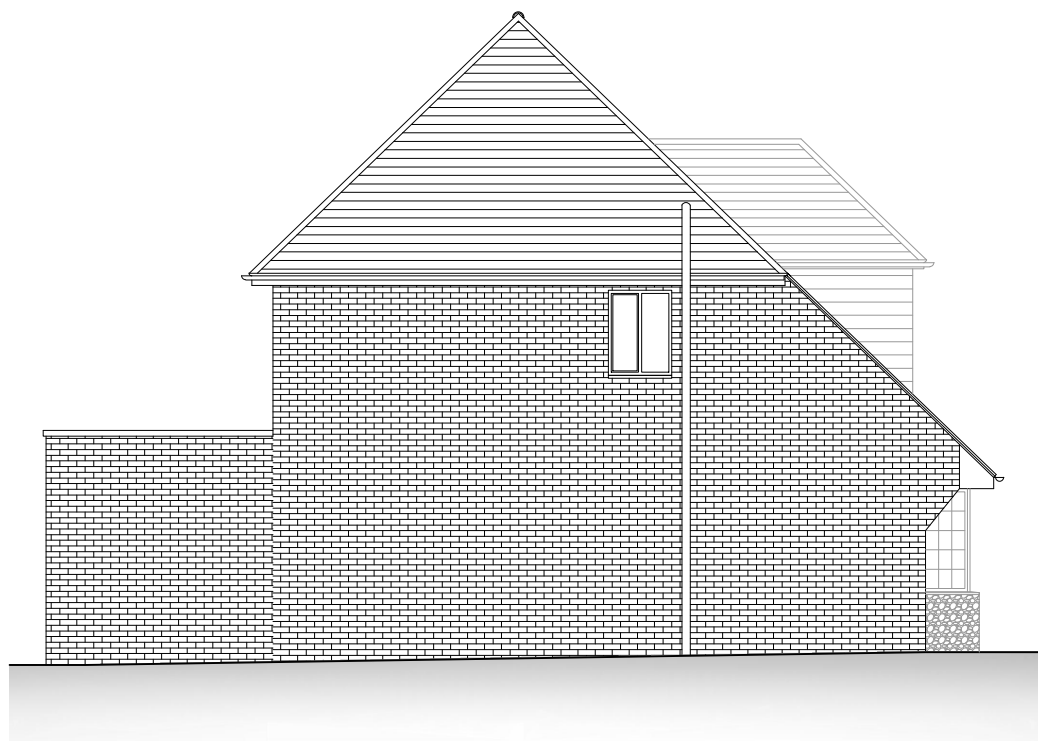

proposed east elevation 1:100

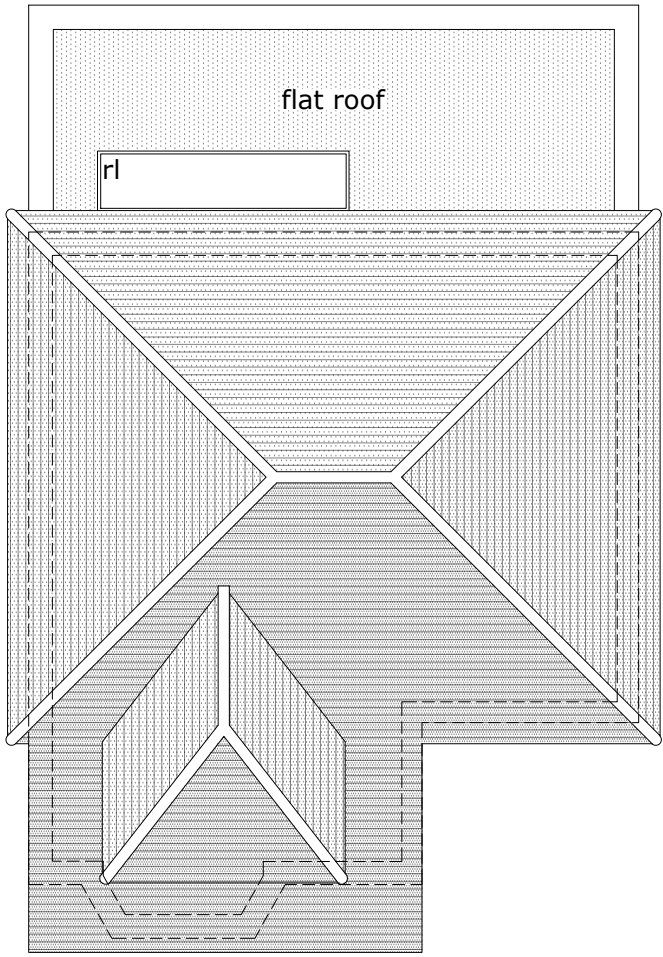

proposed roof plan 1:100

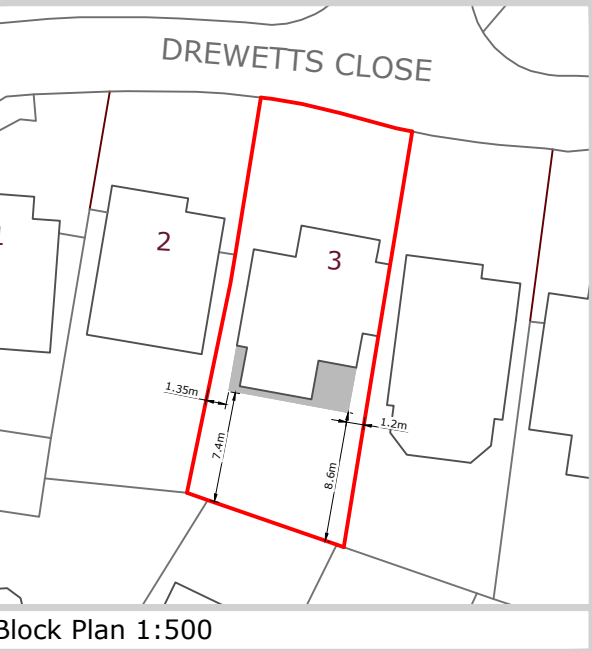

- Notes
- All dims to be checked on site
 - Drawing shown to scale however dimensions are available on request
 - Copyright of all data produced by Darby Architectural shall remain with Darby architectural unless otherwise agreed
 - Measures to mitigate risk should be considered at all stages of design development and construction

A	Planning comments	BG	04/05/22
Rev:	Description:	By:	Date:

Stage:
Proposed

Client:
Robert John Lowe

Site/Project:
**3 Drewetts Close
Rustington
West Sussex
BN16 3TL**

Drawing Title:
**Proposed plans, section
and elevations**

Scale:	Paper Size:	Drawn:	Checked:
In DWG	A1	B Garrish	C Darby
Project No:	Drawing No:	Revision:	Date:
0445	02	A	04.05.2022