


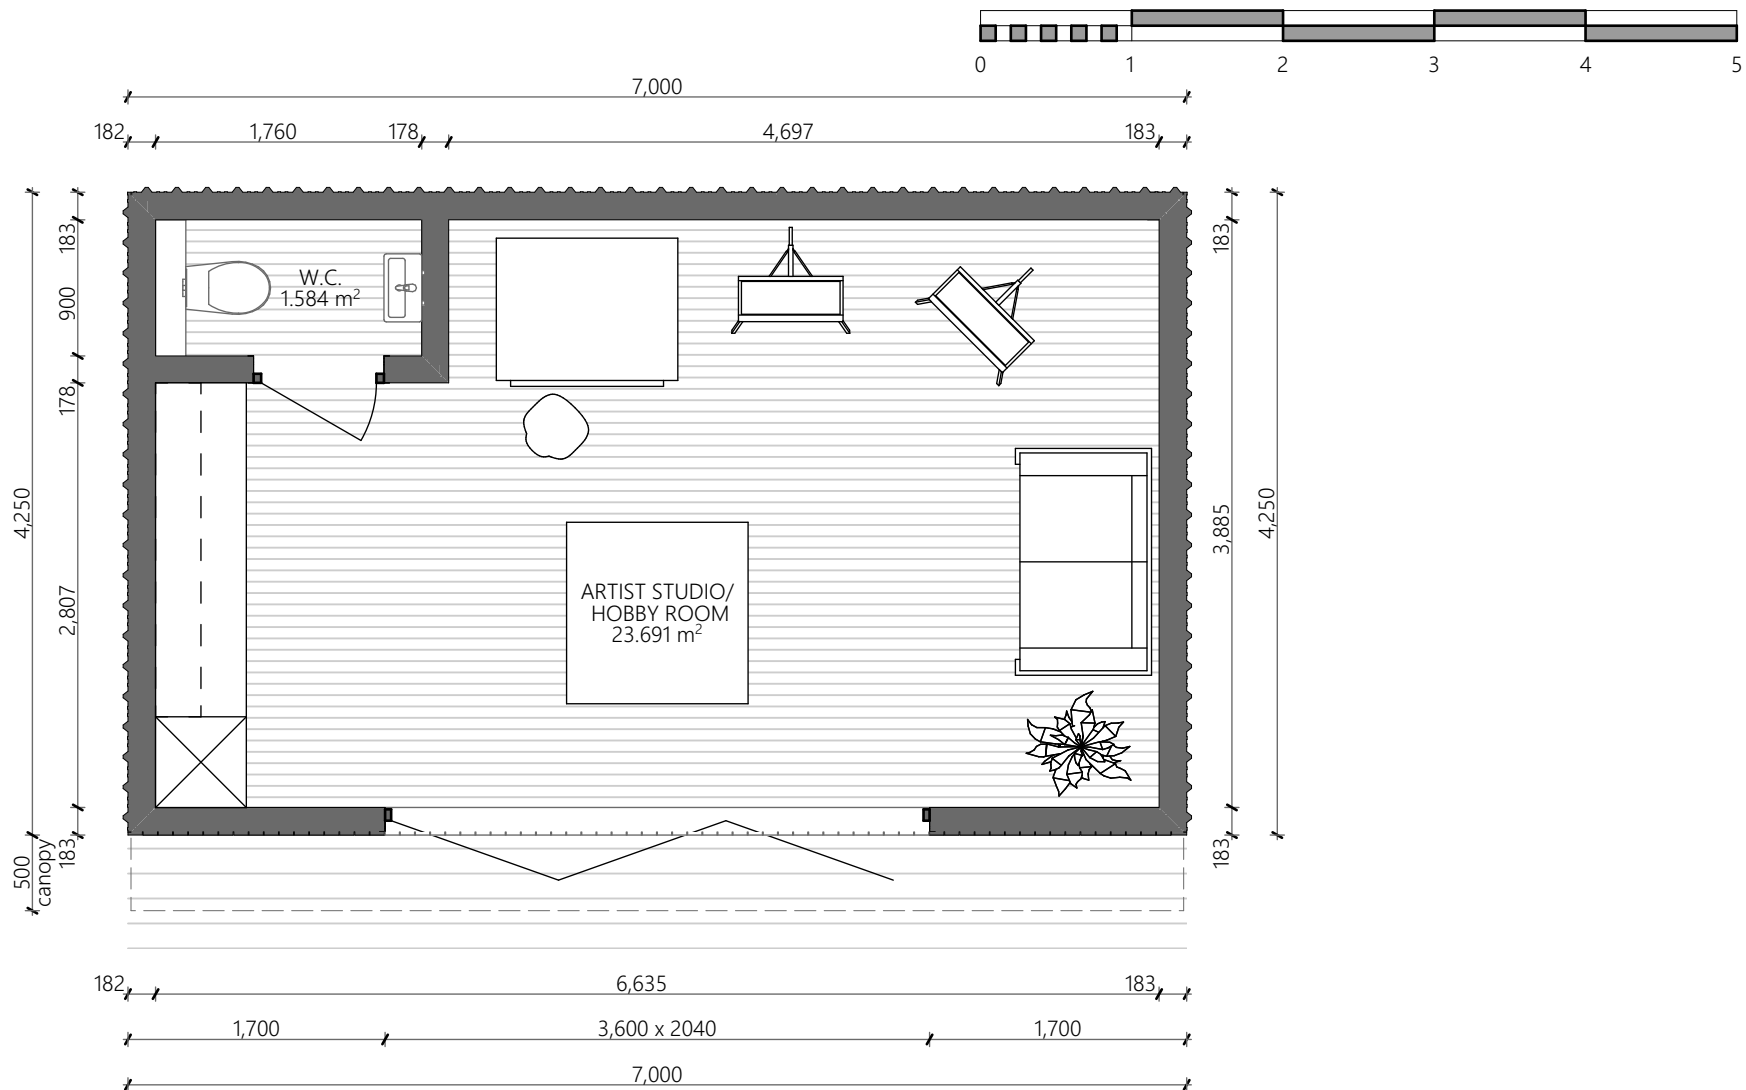

1

Proposed Ground Floor

1:50


AR-CHITECT

PROJECT

50 Woodlands Avenue, Rustington, West Sussex. BN16 3EY

DRAWING TITLE

Option 1 - Ground Floor Plan

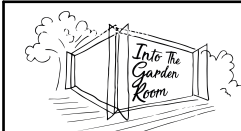

07970 470040

paul@intothegardenroom.com

REV	DATE	DESCRIPTION
B	11.04.22	Updated to client comments
SCALE @ A4		
1:50	DATE	DRAWN BY
	08.04.22	DD
PROJECT NO.		
22120 -	DRAWING NO.	REV.
100 -		B

Planning