



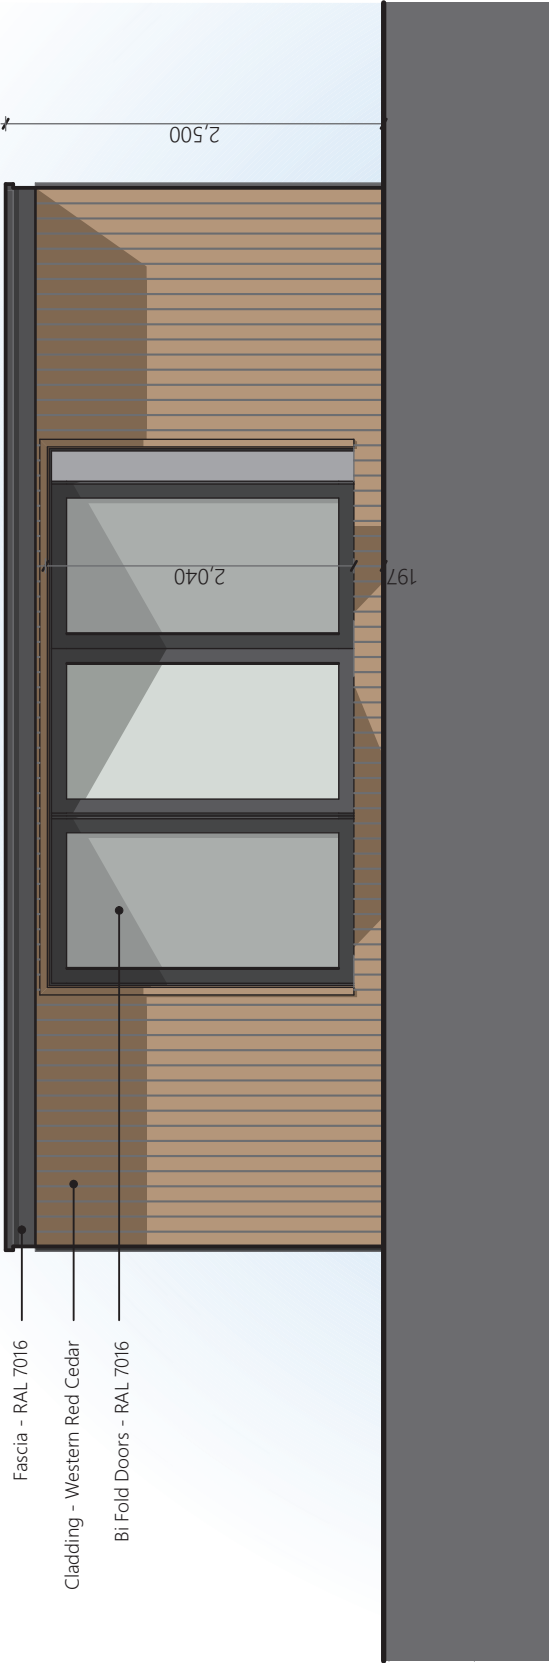

1

E-O1-1 Proposed Front Elevation

1:50

 

email@AR-CHITECT.co.uk
www.AR-CHITECT.co.uk

PROJECT
50 Woodlands Avenue, Rustington, West Sussex. BN16 3EY

DRAWING TITLE
Option 1 - Elevation - Front



07970 470040
paul@intothegardenroom.com

REV	DATE	DESCRIPTION
B	11.04.22	Updated to client comments
SCALE @ A4 1:50		
DATE 08.04.22		
DRAWN BY DD		
PROJECT NO. 22120 - 101 - B		
DRAWING NO. 22120 - 101 - B		
REV. B		