




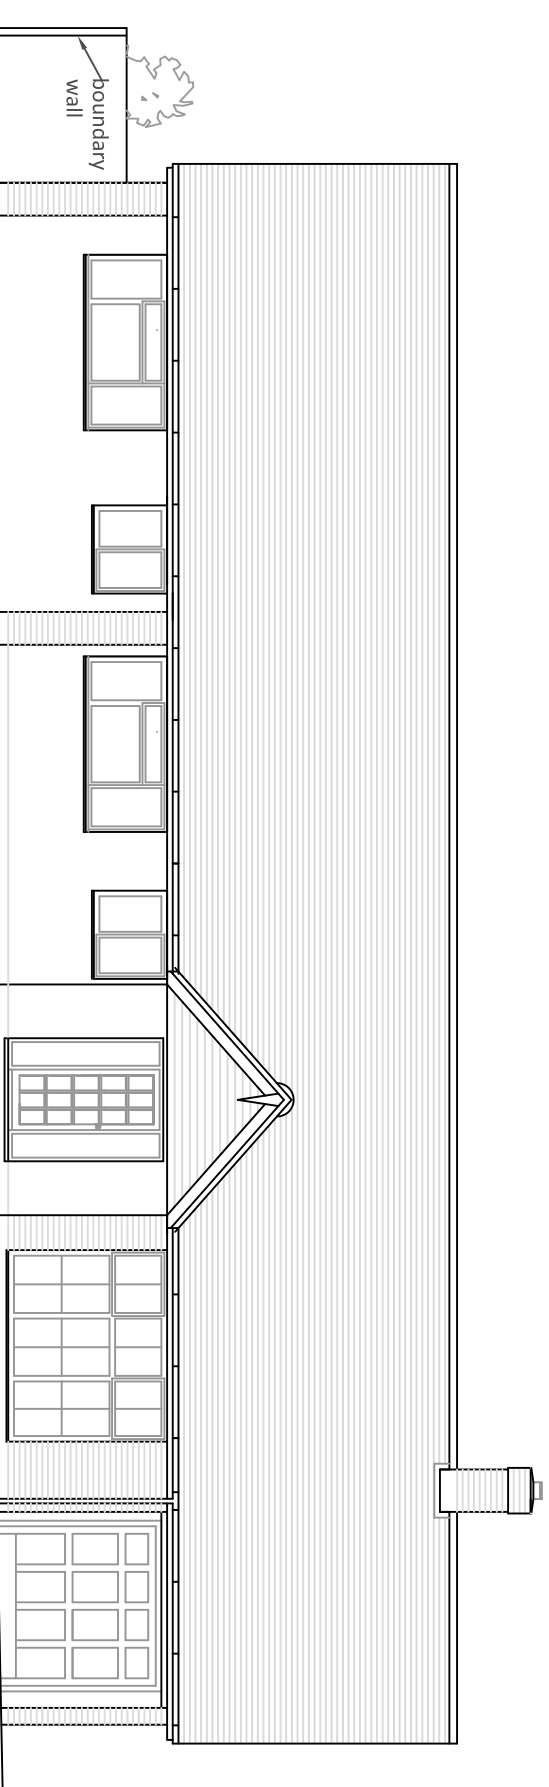


Front Elevation (west)

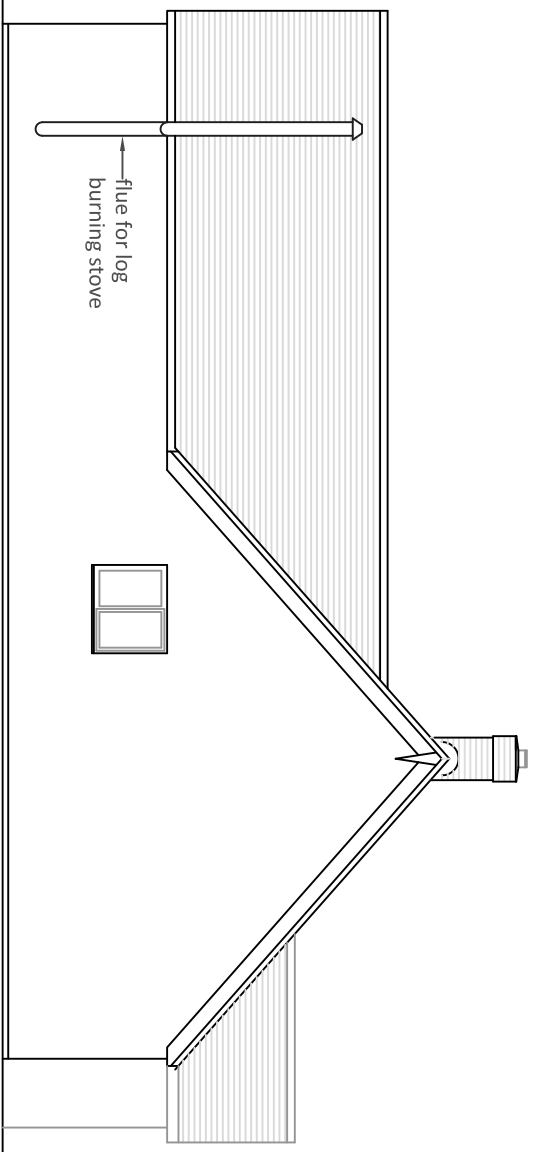


Side Elevation (north)

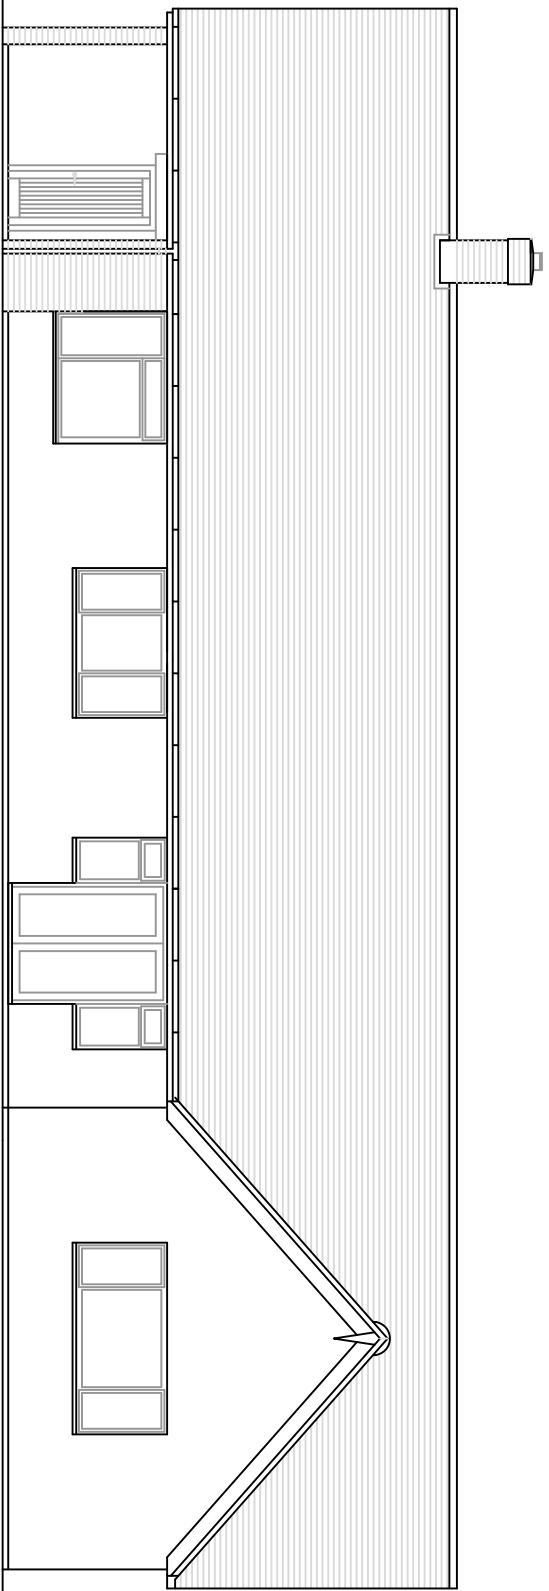

Rear Elevation (east)

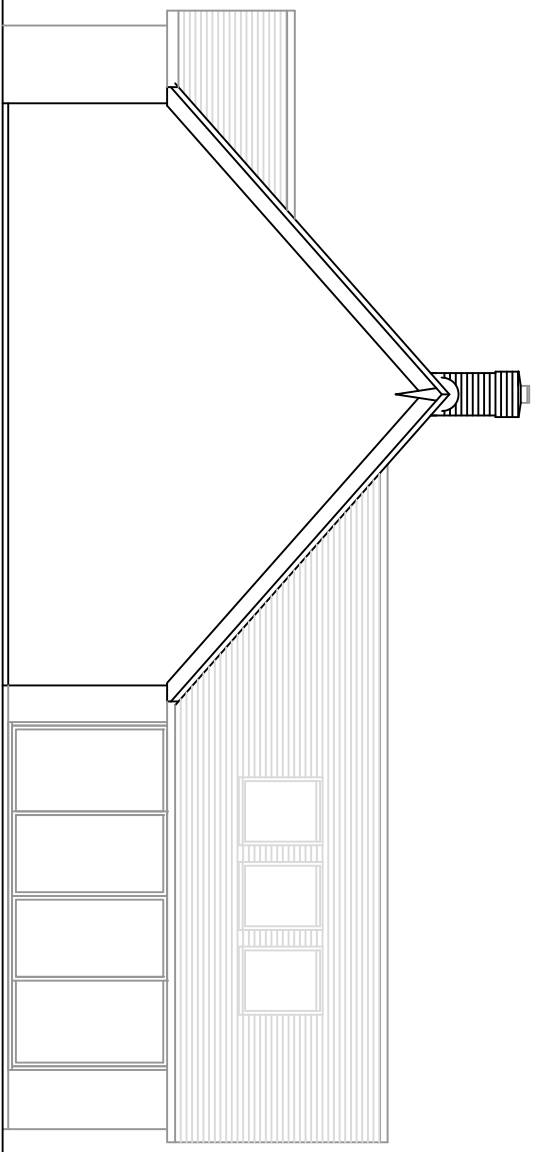


Side Elevation (south)

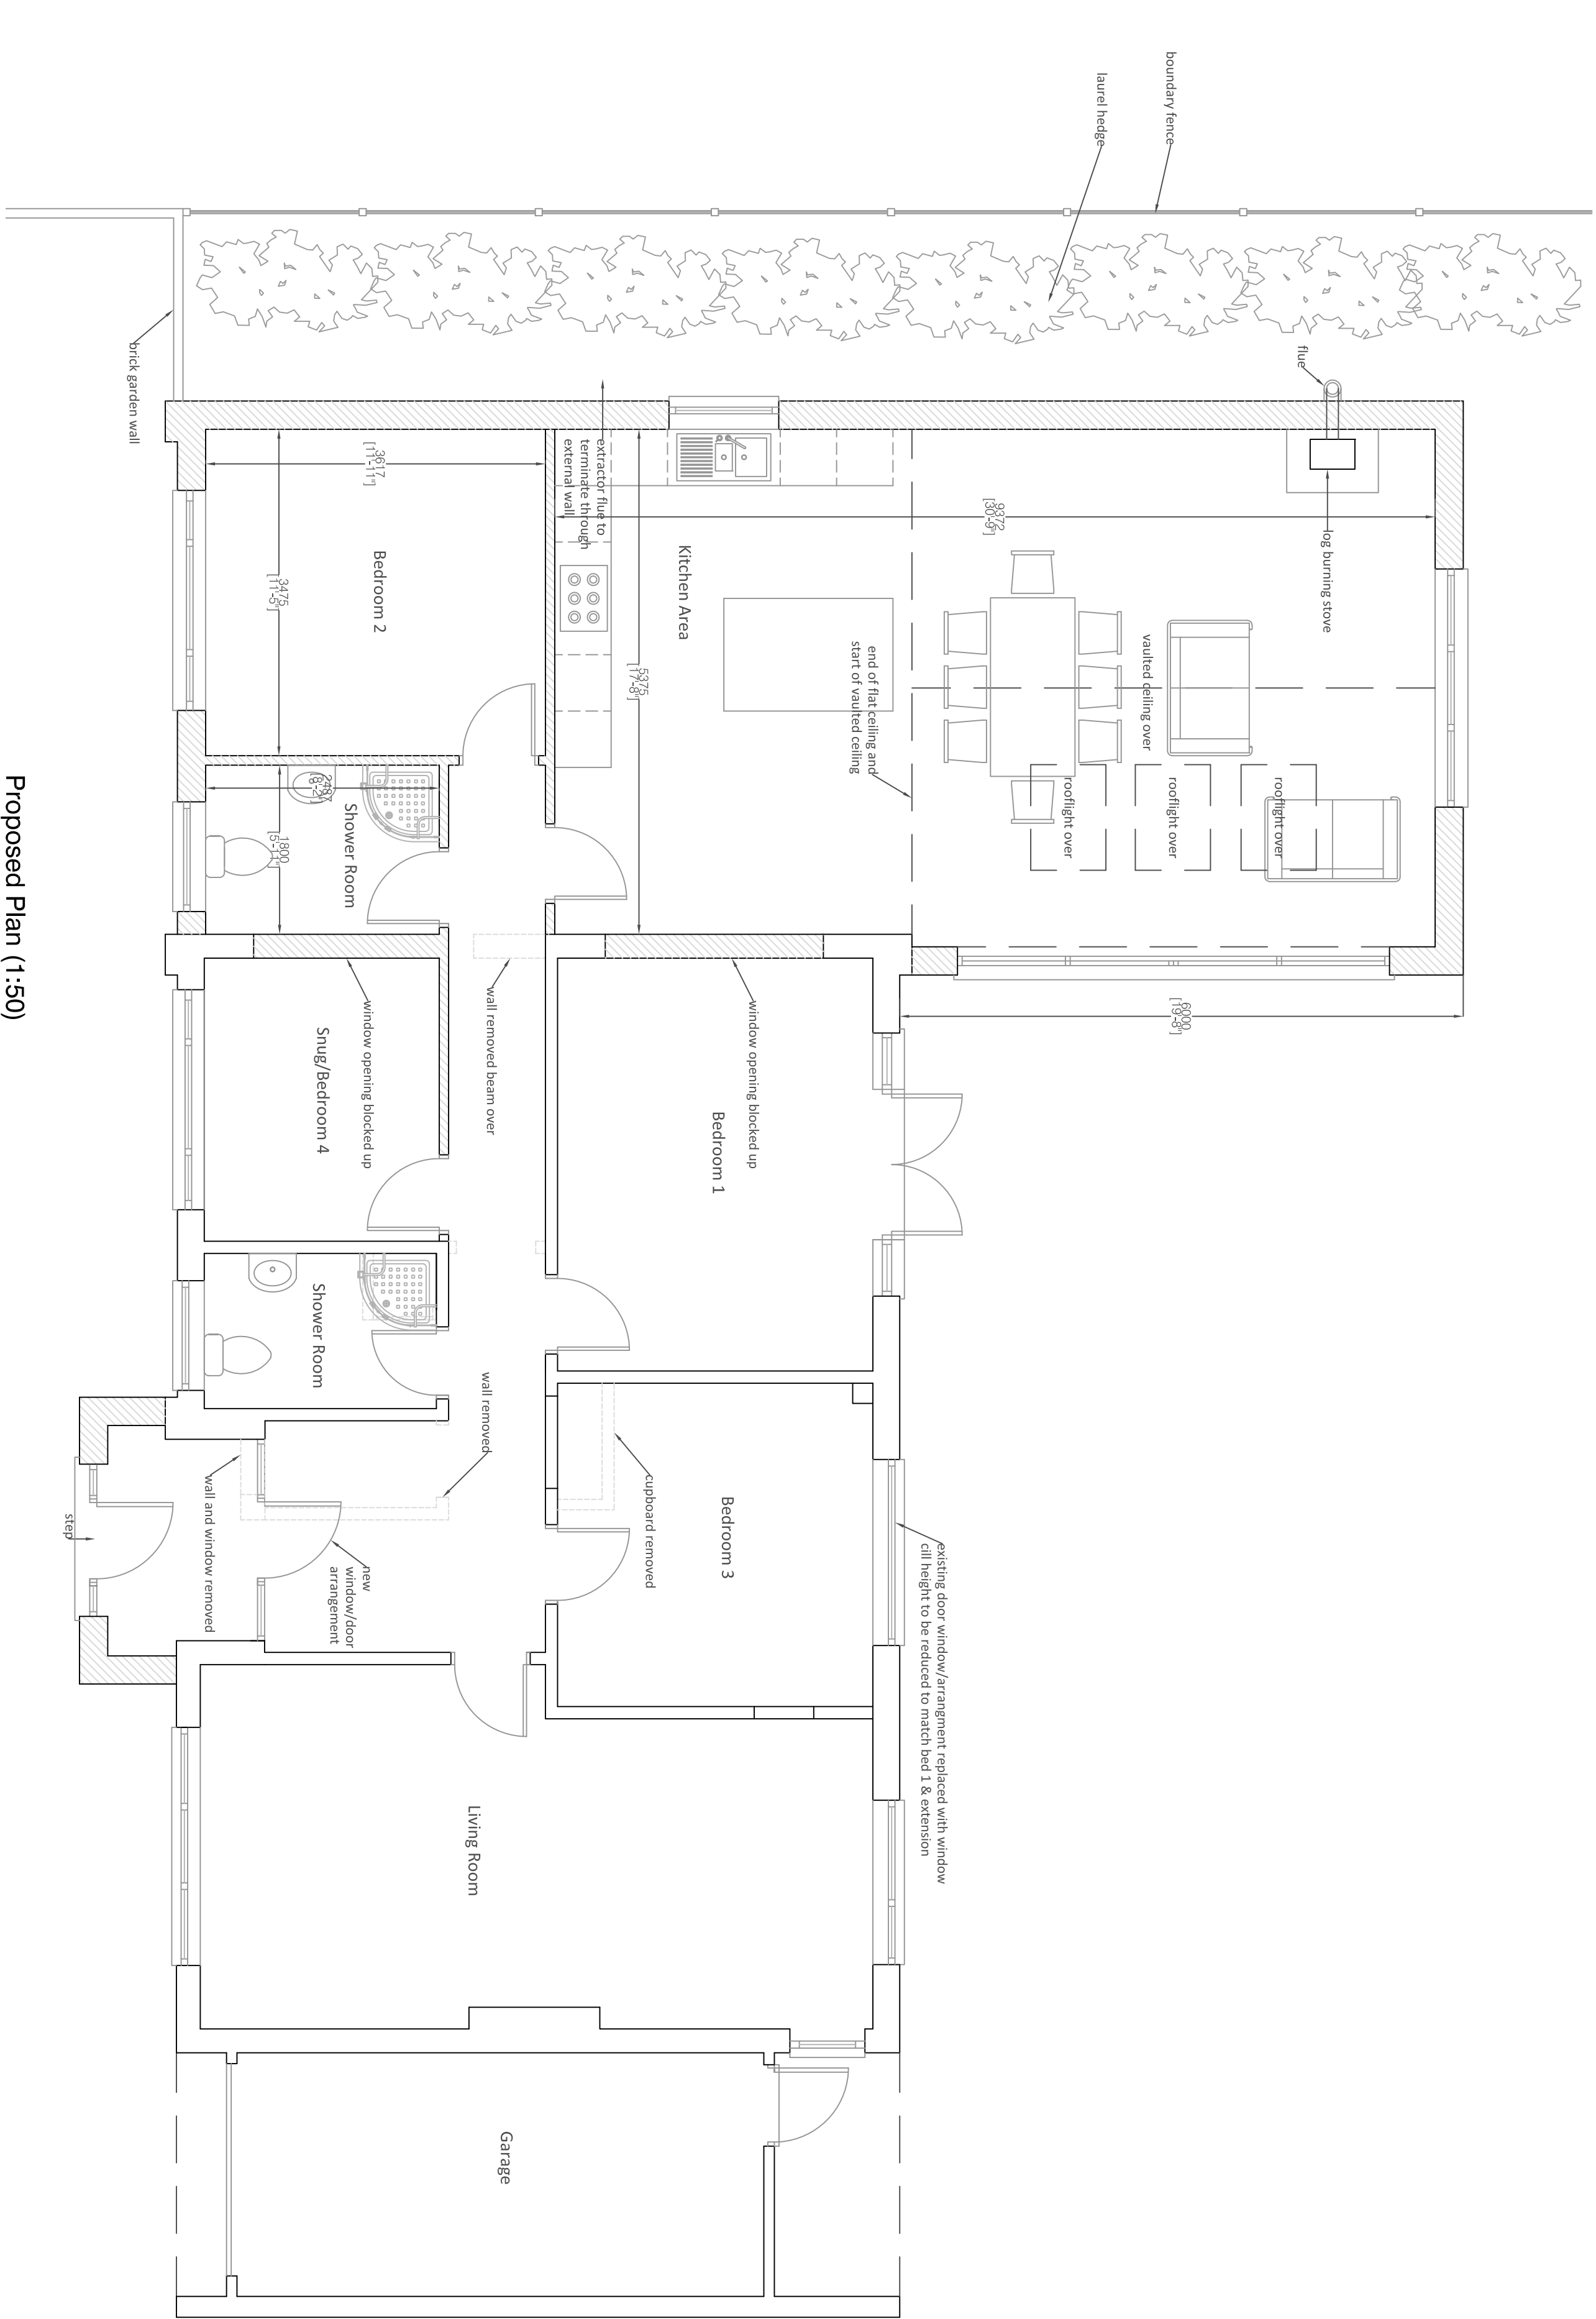


Proposed Plan (1:50)

Proposed Elevations (1:100)

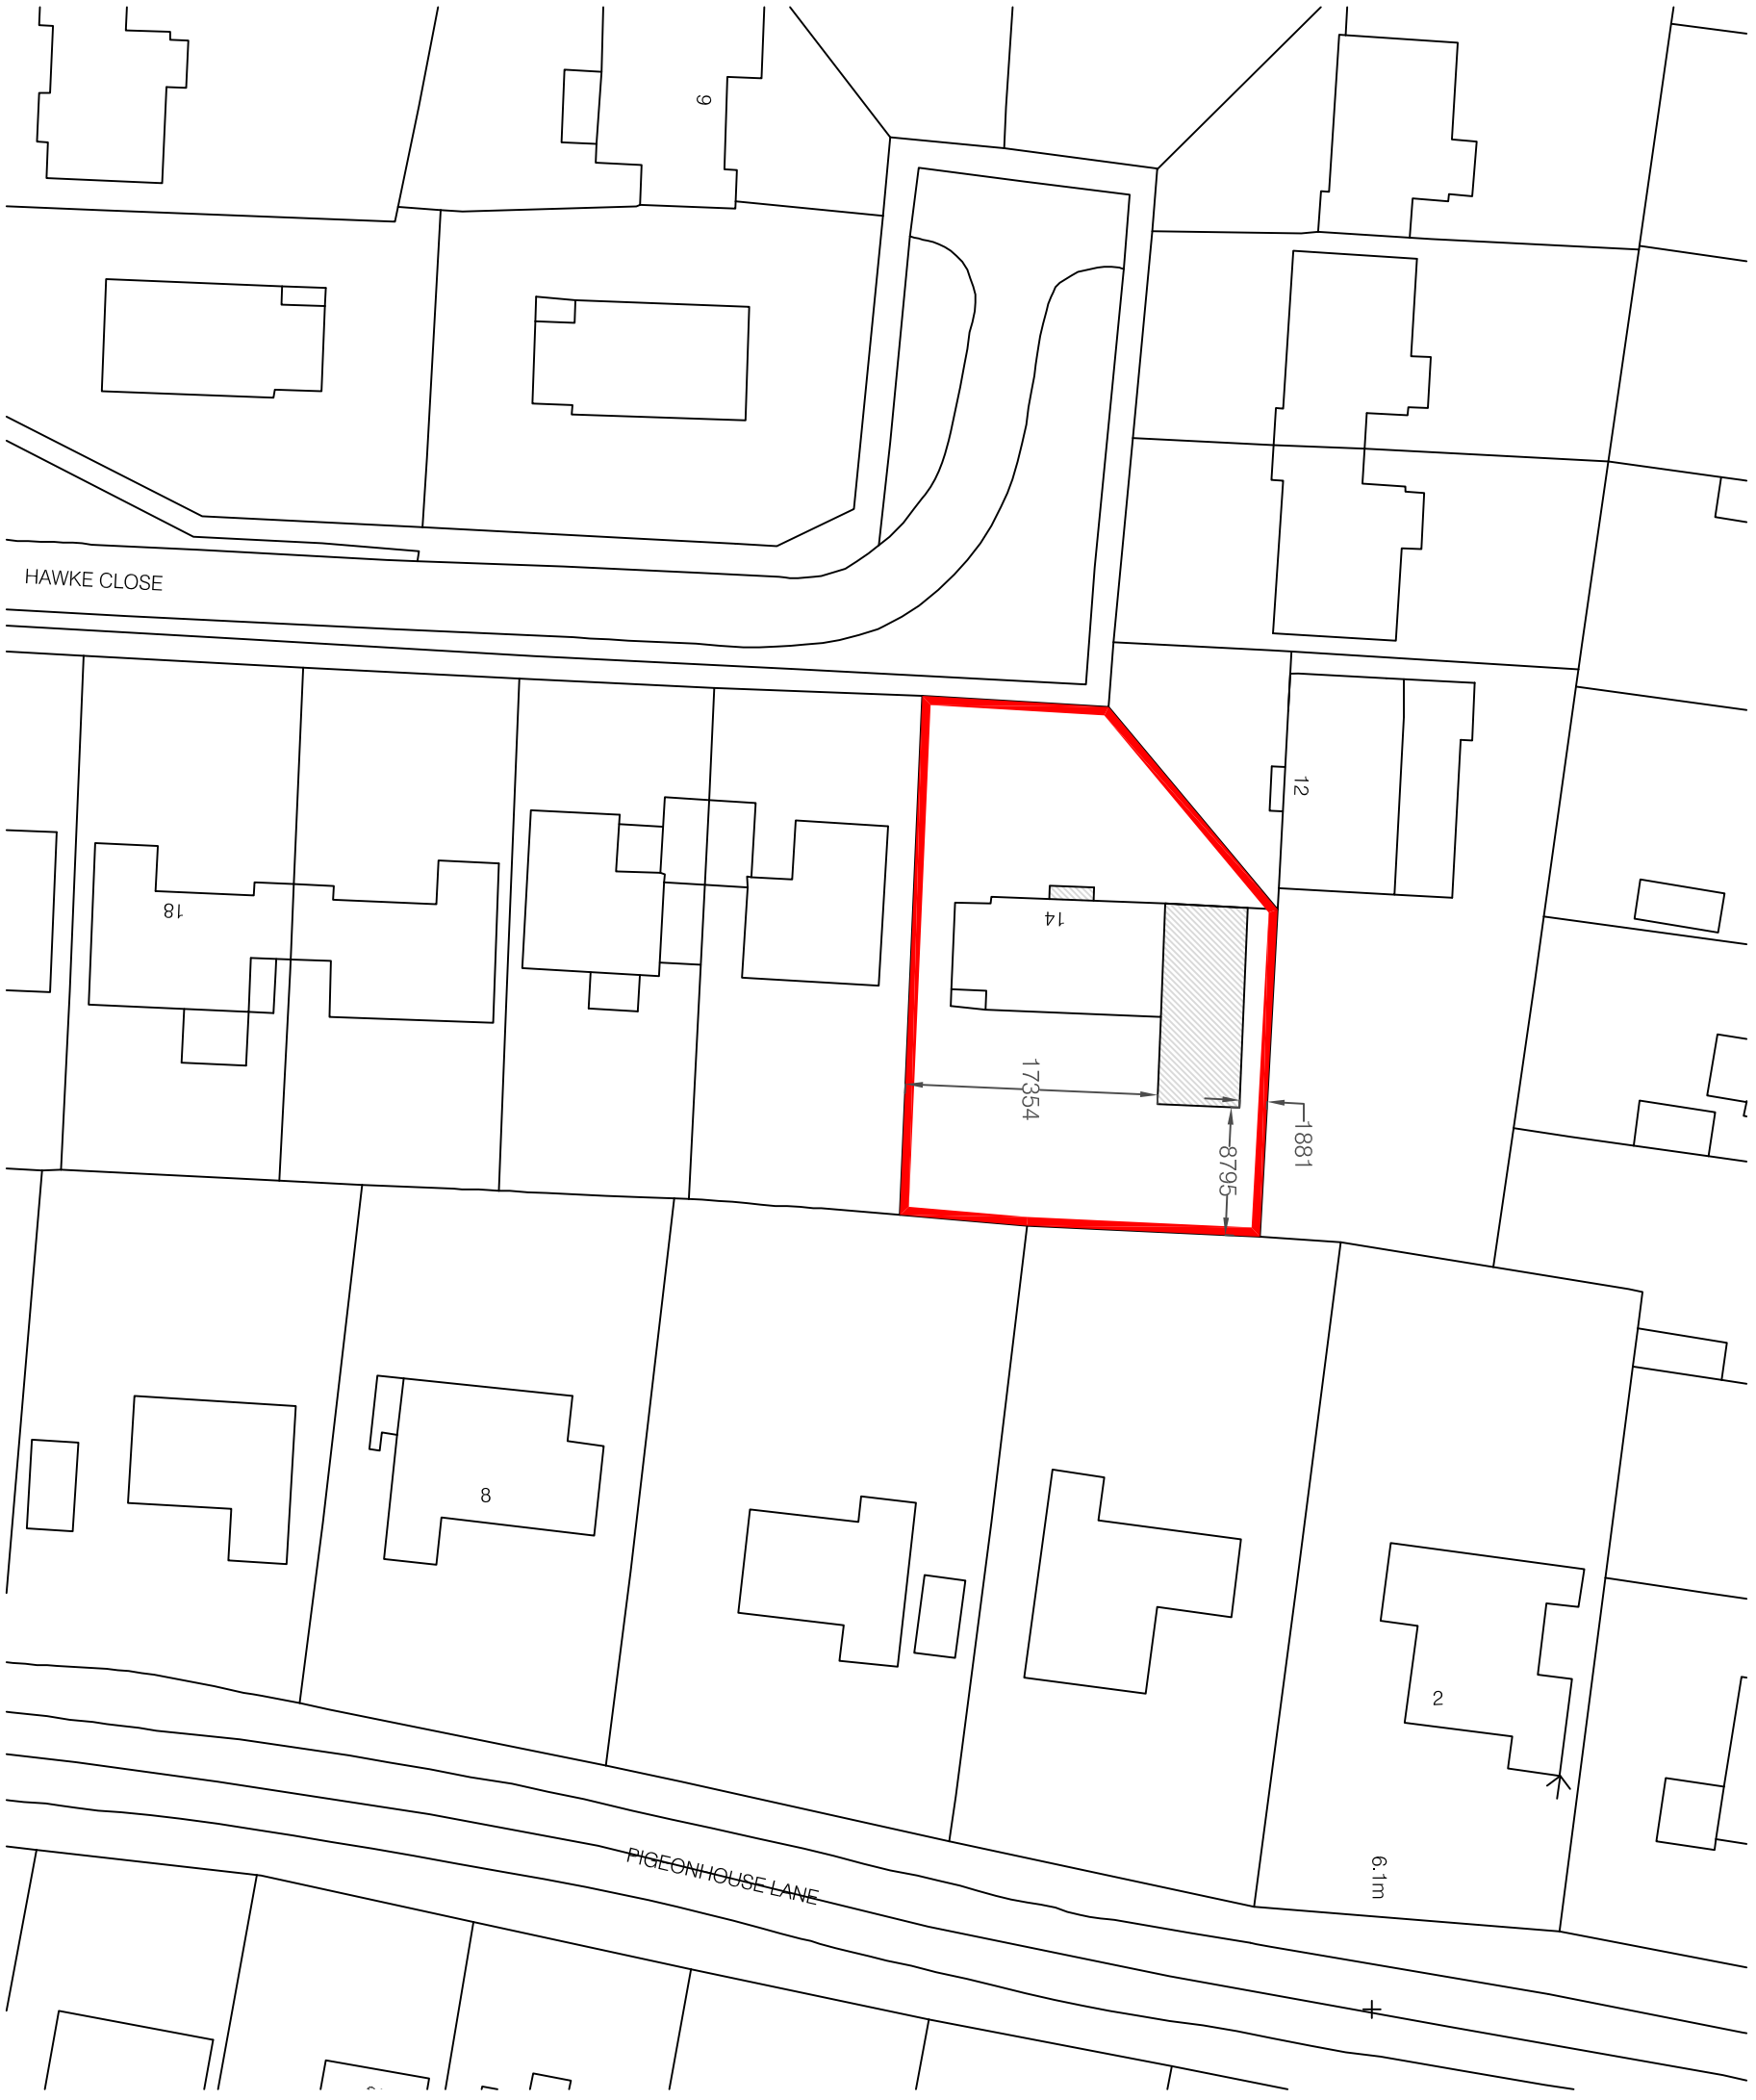

Proposed Site Block Plan (1:500)

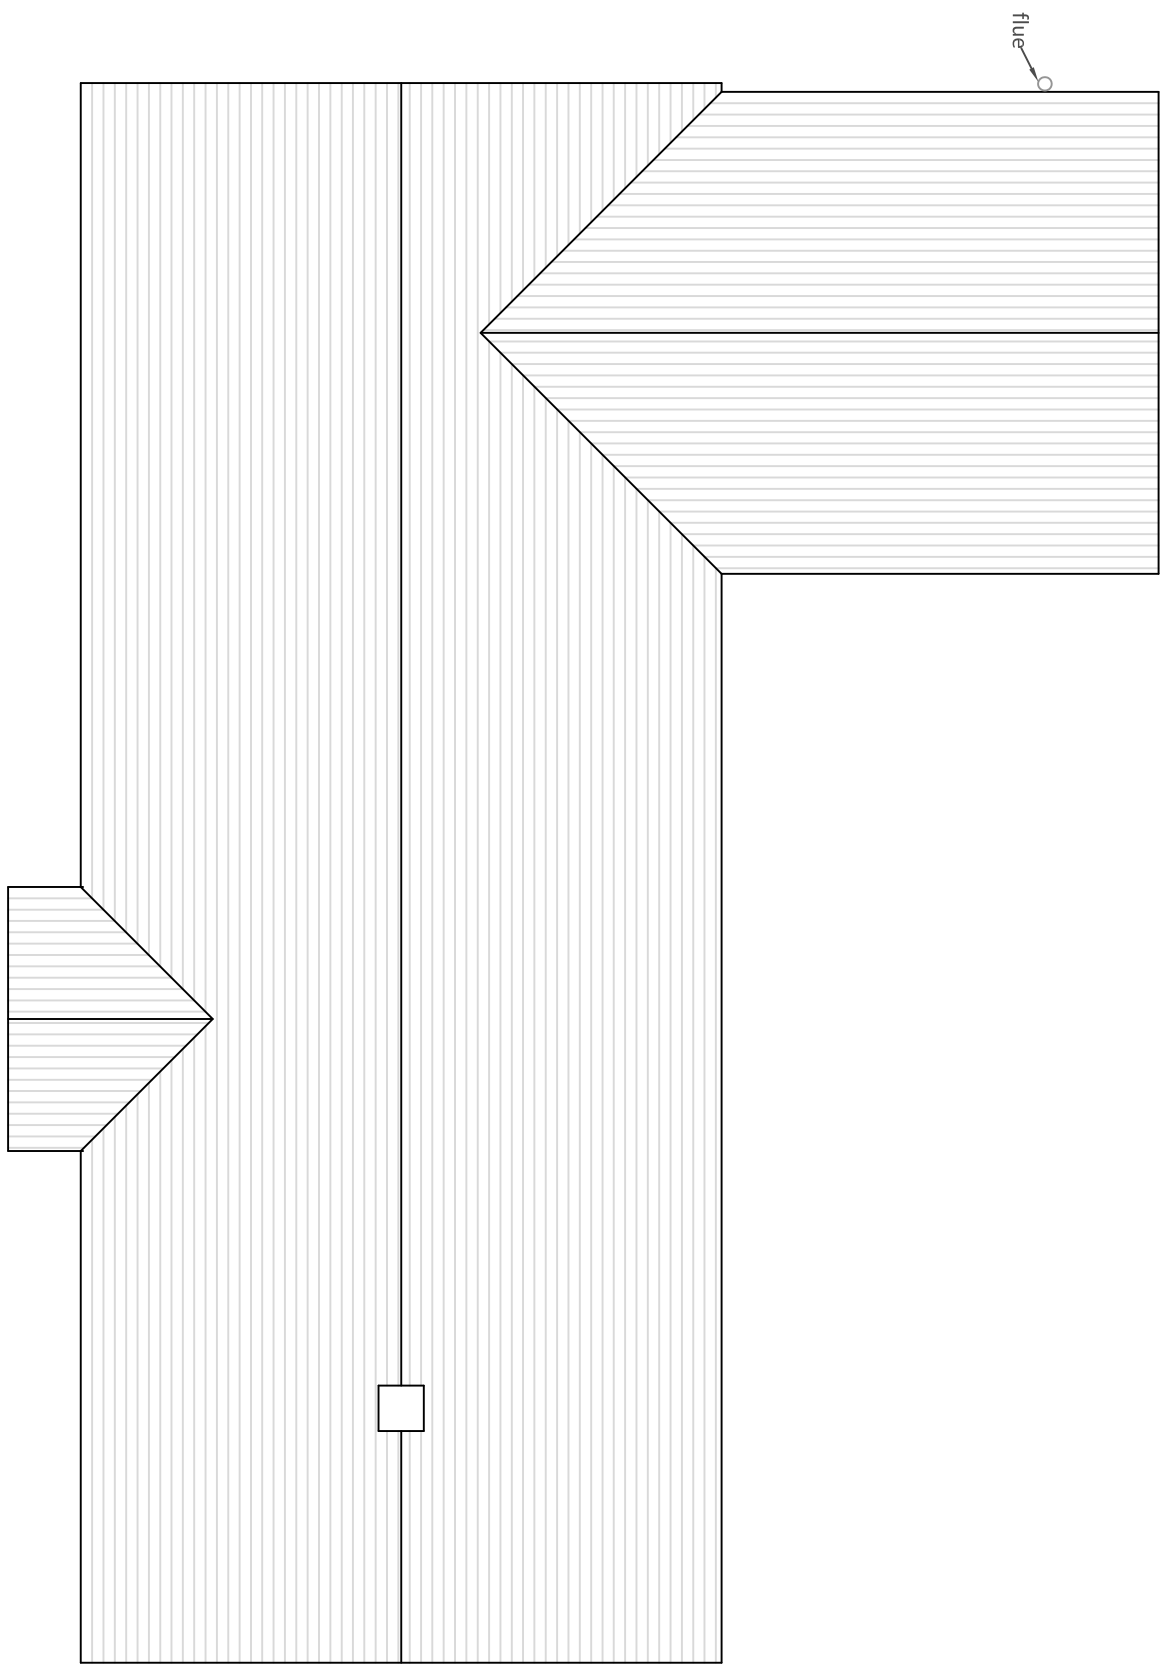

Proposed Roof Plan (1:100)

Revisions		By
Rev	Description	
a	Client Amendments	LW
b	Client Amendments	LW
c	Additional Information Added	LW
d	Client Amendments	LW
e	Client Amendments	LW
As submitted to the Council on the 26.03.2015 This drawing is the copyright of Inspired Design Studio Ltd. and may not be copied, altered or reproduced in any way without written authority.		
Client: Mr & Mrs Davis		
Project Address: 4 Hawke Close Pigeonhouse Lane West Sussex BN18 2AT		
Drawing Title: Proposed Plan, Elevations and Roof Plan		
Drawing Number: 967.02.C		
Scale: As stated printed @ A1		
Date: 26.03.2015		