


Existing Elevations (1:100)




Existing Plans (1:50)

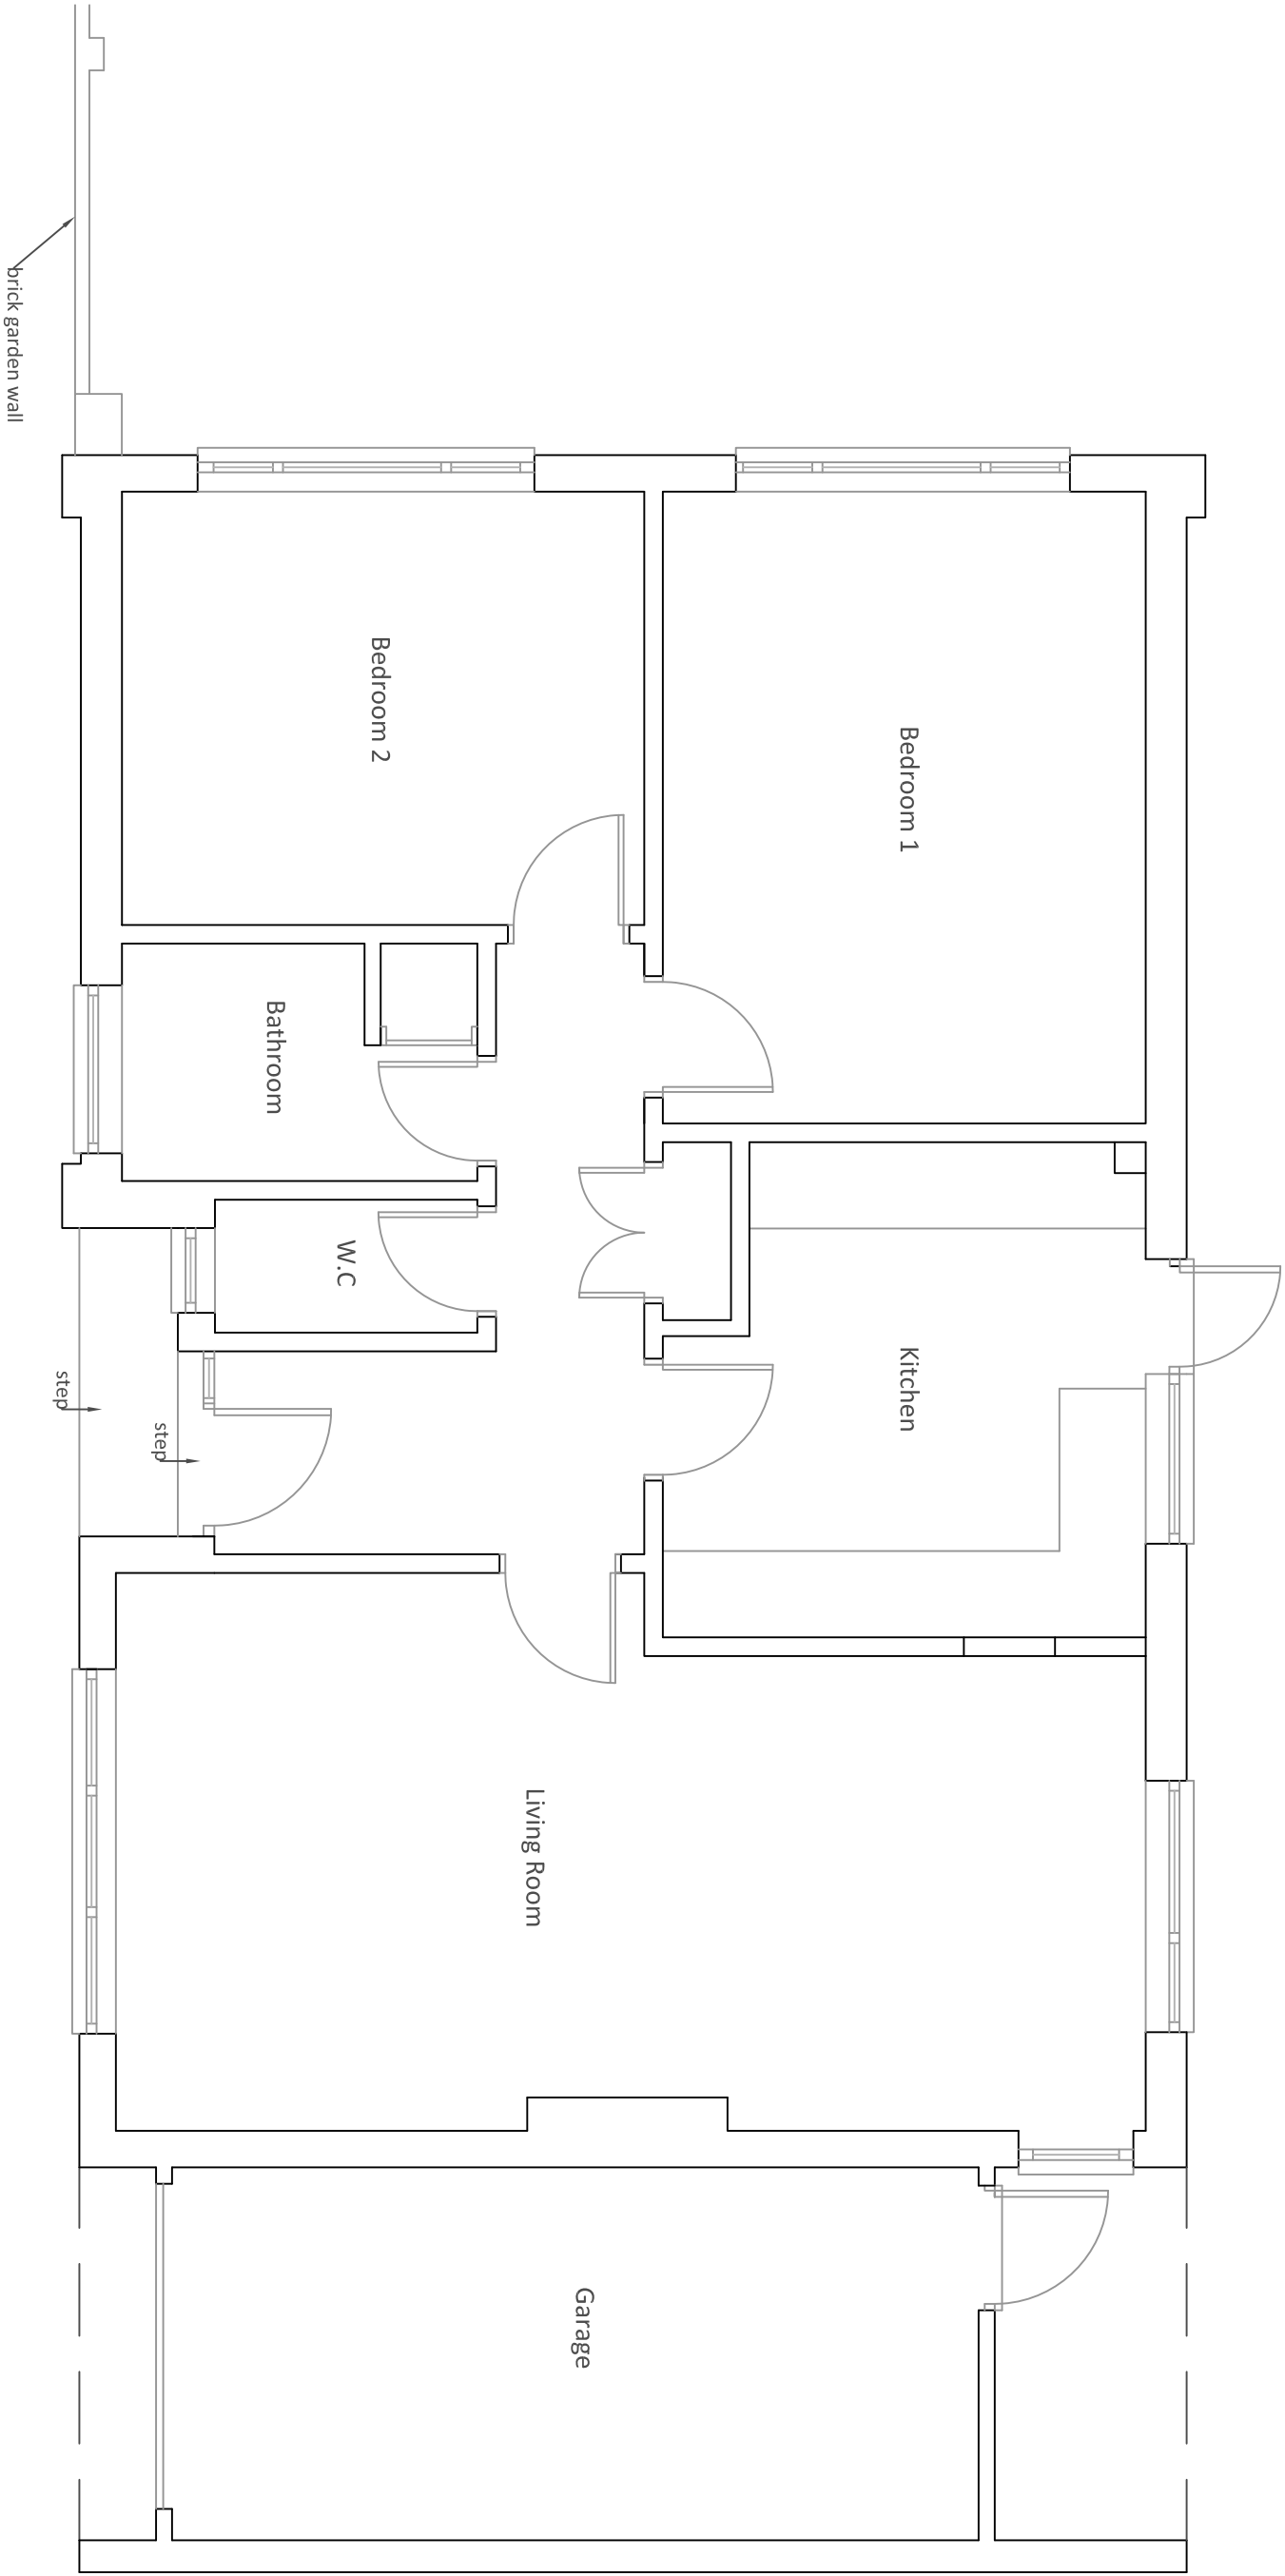

Site Location Plan (1:1250)

Existing Roof Plan (1:100)

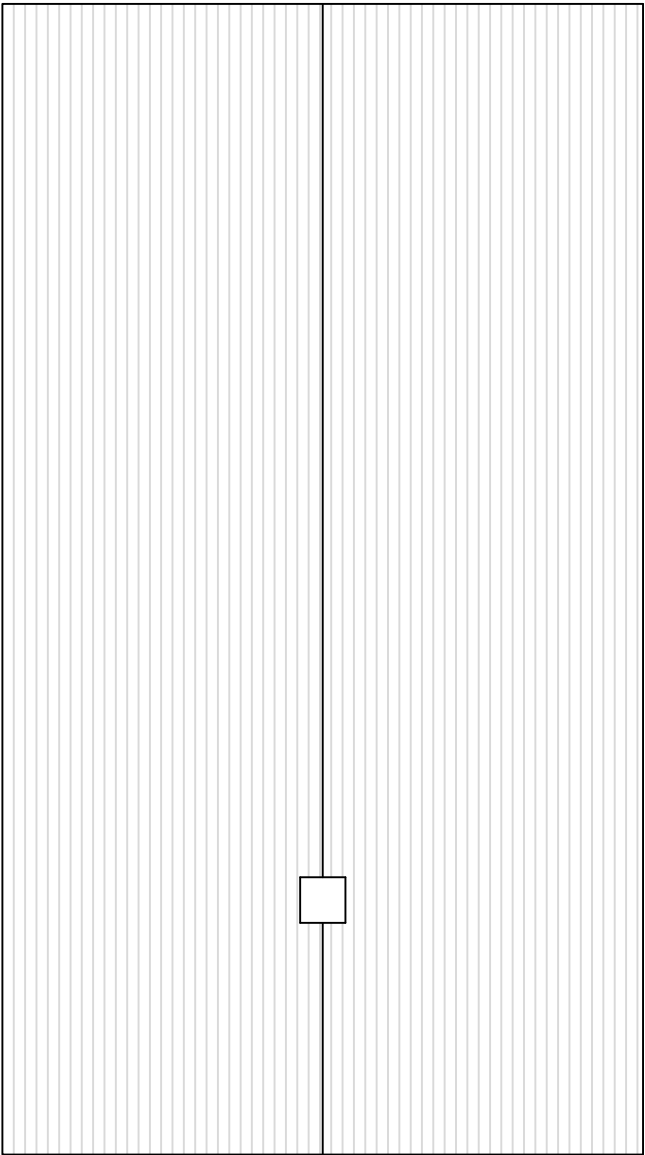

| Revisions |                              | By |
|-----------|------------------------------|----|
| Rev       | Description                  |    |
| b         | Additional Information Added | LW |
| a         | Site Location Plan Added     | LW |

All dimensions to be checked on site prior to commencement of work, except for plotting purposes. This drawing is the copyright of Inspired Design Studio Ltd. and may not be copied, altered or reproduced in any way without written authority.

**Client:** Mr & Mrs Davis

**Project Address:**  
14 Hawke Close  
Rusington  
West Sussex  
BN16 2AT

**Drawing Title:**  
Existing Plan, Elevations, Roof Plan & Site Location Plan

**Drawing Number:** 967.01.b

**Scale:** As stated printed @ A2

**Date:** 26.03.2015