


Front - East


Side - North


Rear - West

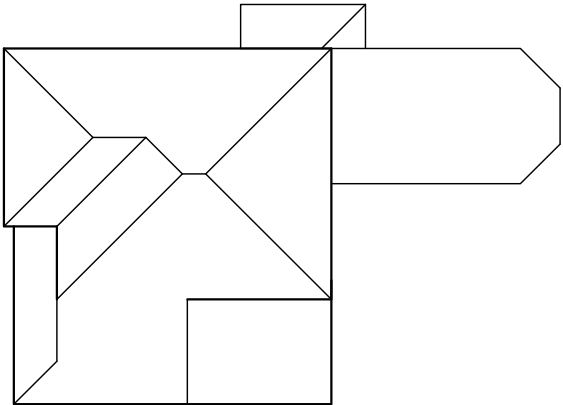

Roof plan

Amendments: –

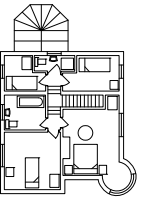Byceson Shaw Associates Surveyors and Designers 2 Wellesley Court, Fitzalan Road, Littlehampton, West Sussex BN17 5JW Tel. & Fax 01903 734381 Mobile: 07889 651301 E-mail: brycesonshaw@btinternet.com 			
Project: Proposed extension; 20 Cove Road, Rustington BN16 2QW			
Drawing: Plans and elevations as existing			
For: Mr. Hudson			
Drawn:	PKS	Date:	February 2013
Scales:	1:100 1:200	No:	1397/01/01
To scale when printed on A3			

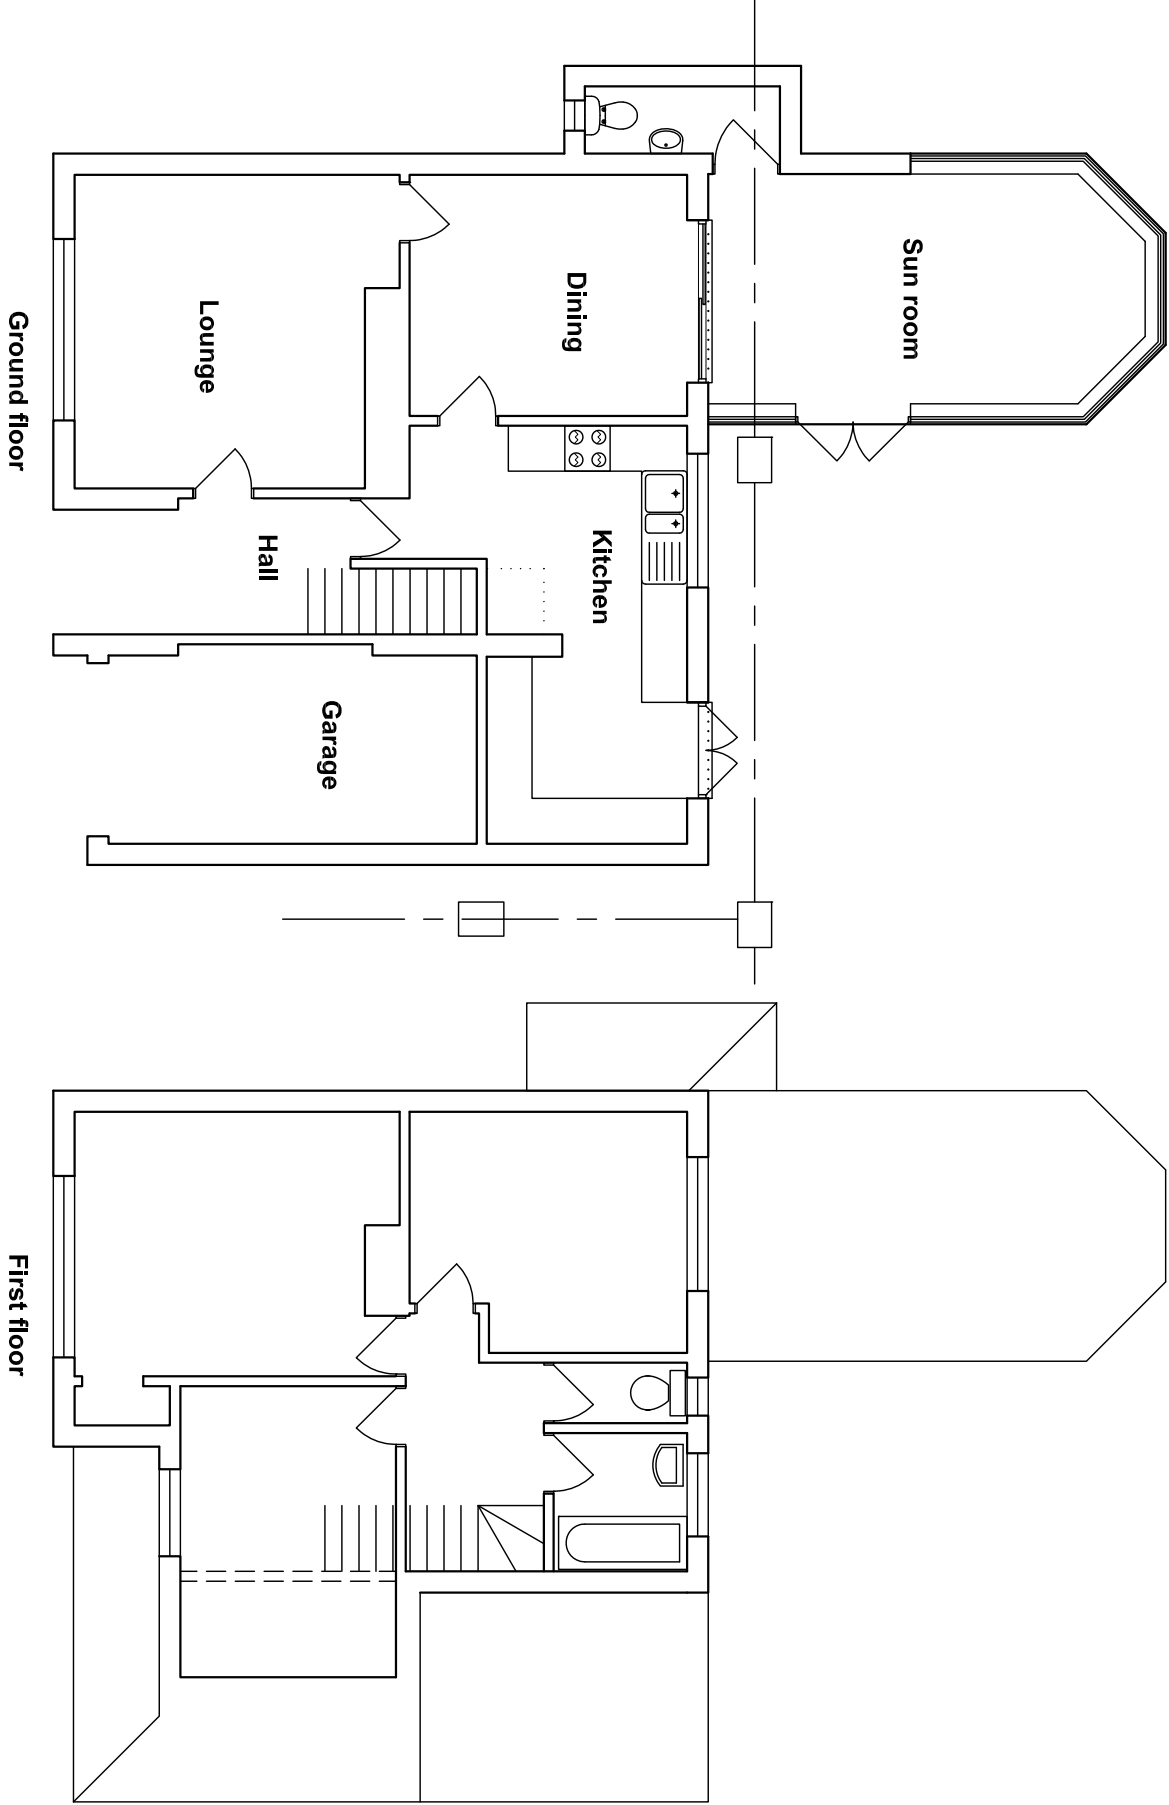

Ground floor

First floor