




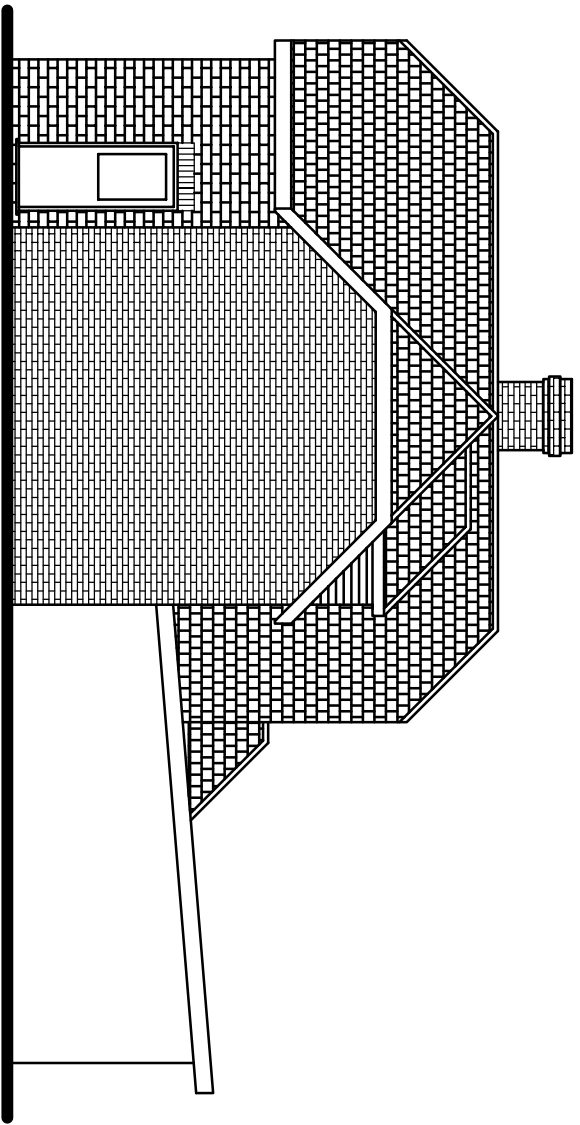


Proposed Side (West) Elevation

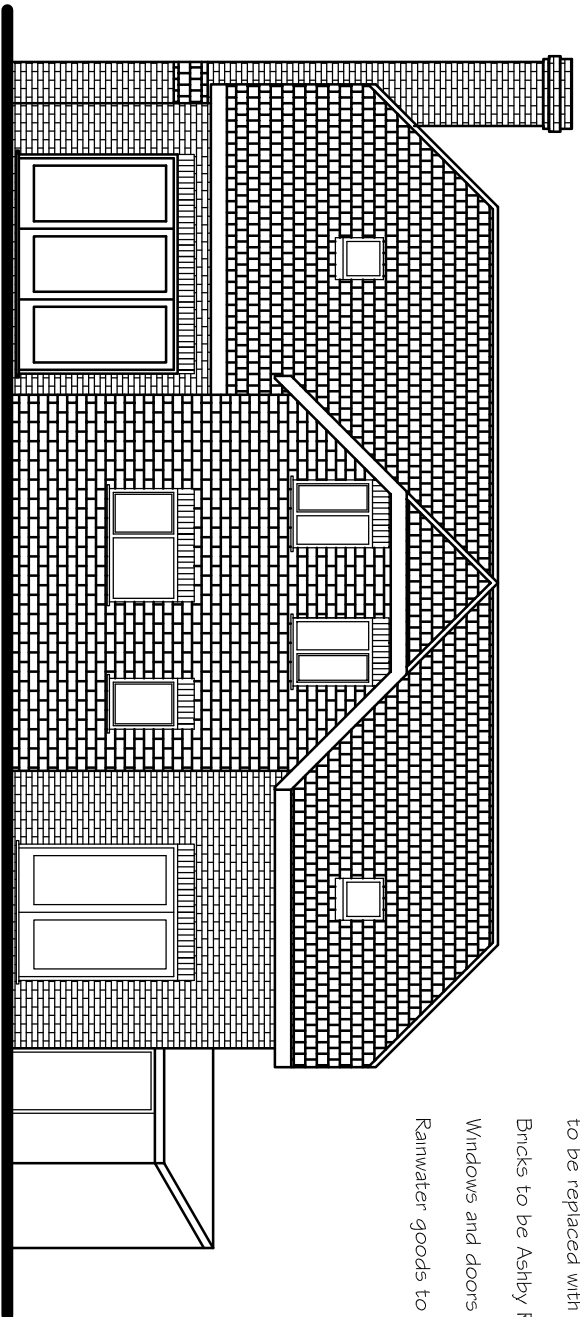

Proposed Rear (North) Elevation


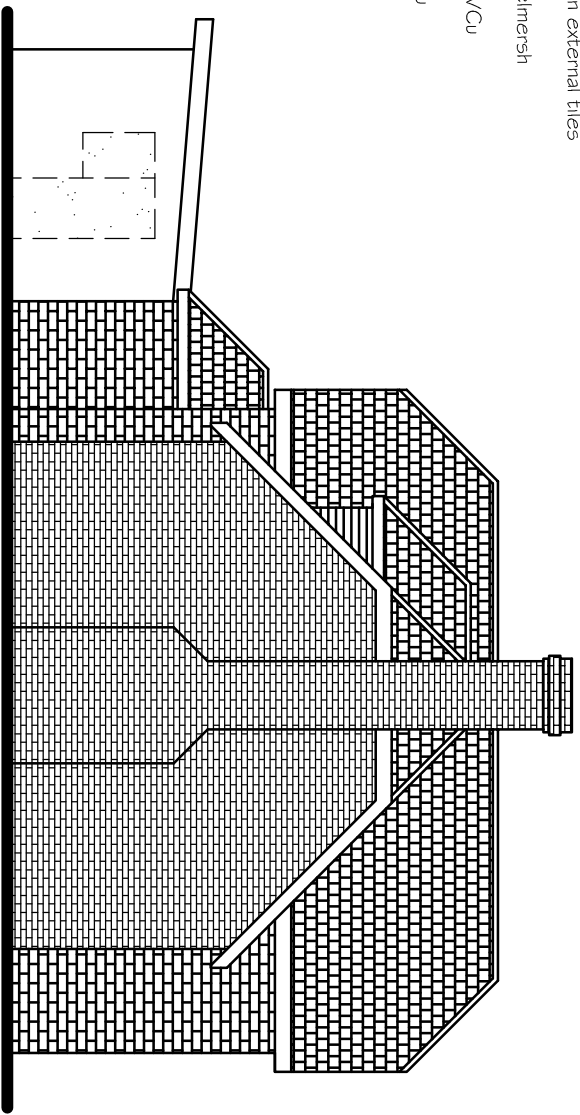


Proposed Side (East) Elevation

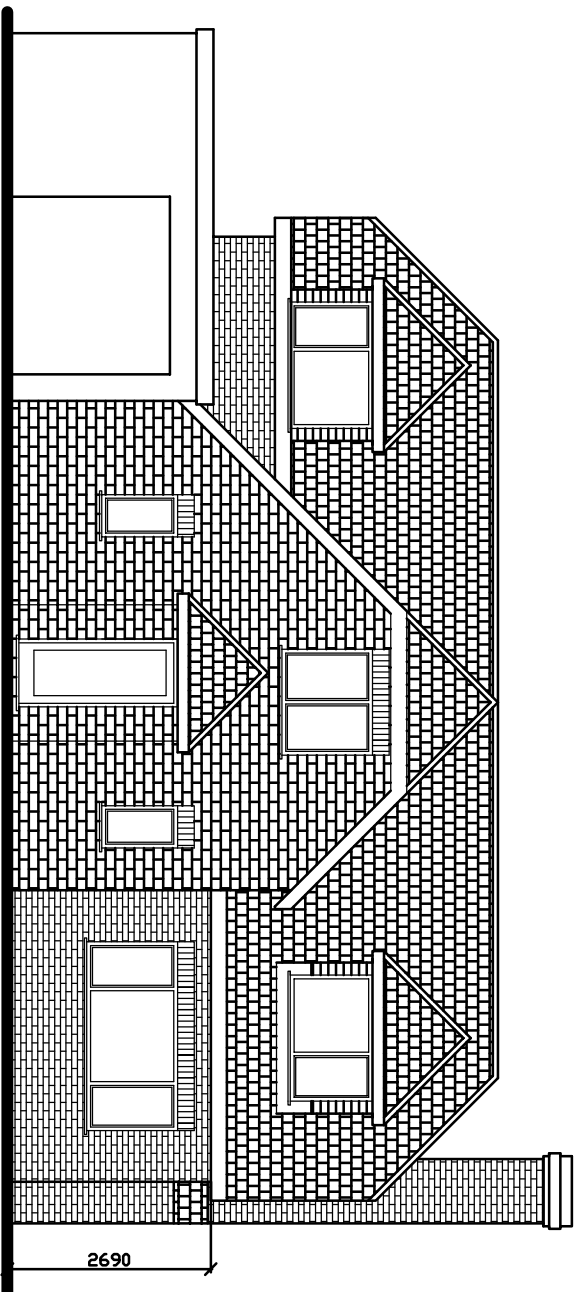


Proposed Front (South) Elevation

Tiles to be Heathland plain tile by Redland
to be replaced with Cement Jaland Slates
Render to be white monochrome
to be replaced with white Portland external tiles
Bricks to be Ashby Road by Michelmarsh
Windows and doors to be white PVCu
Rainwater goods to be white PVCu

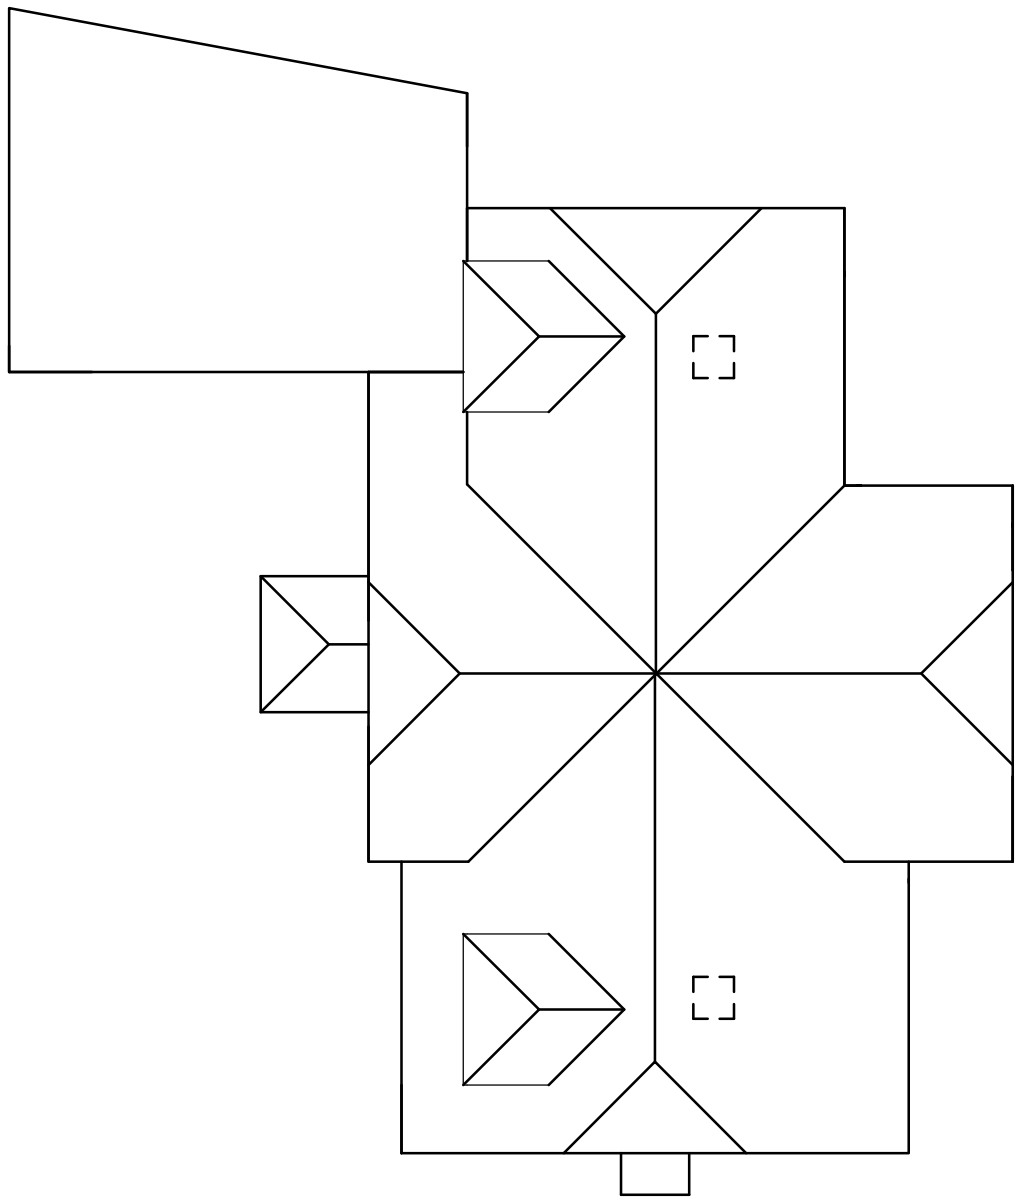 

Roof Plan

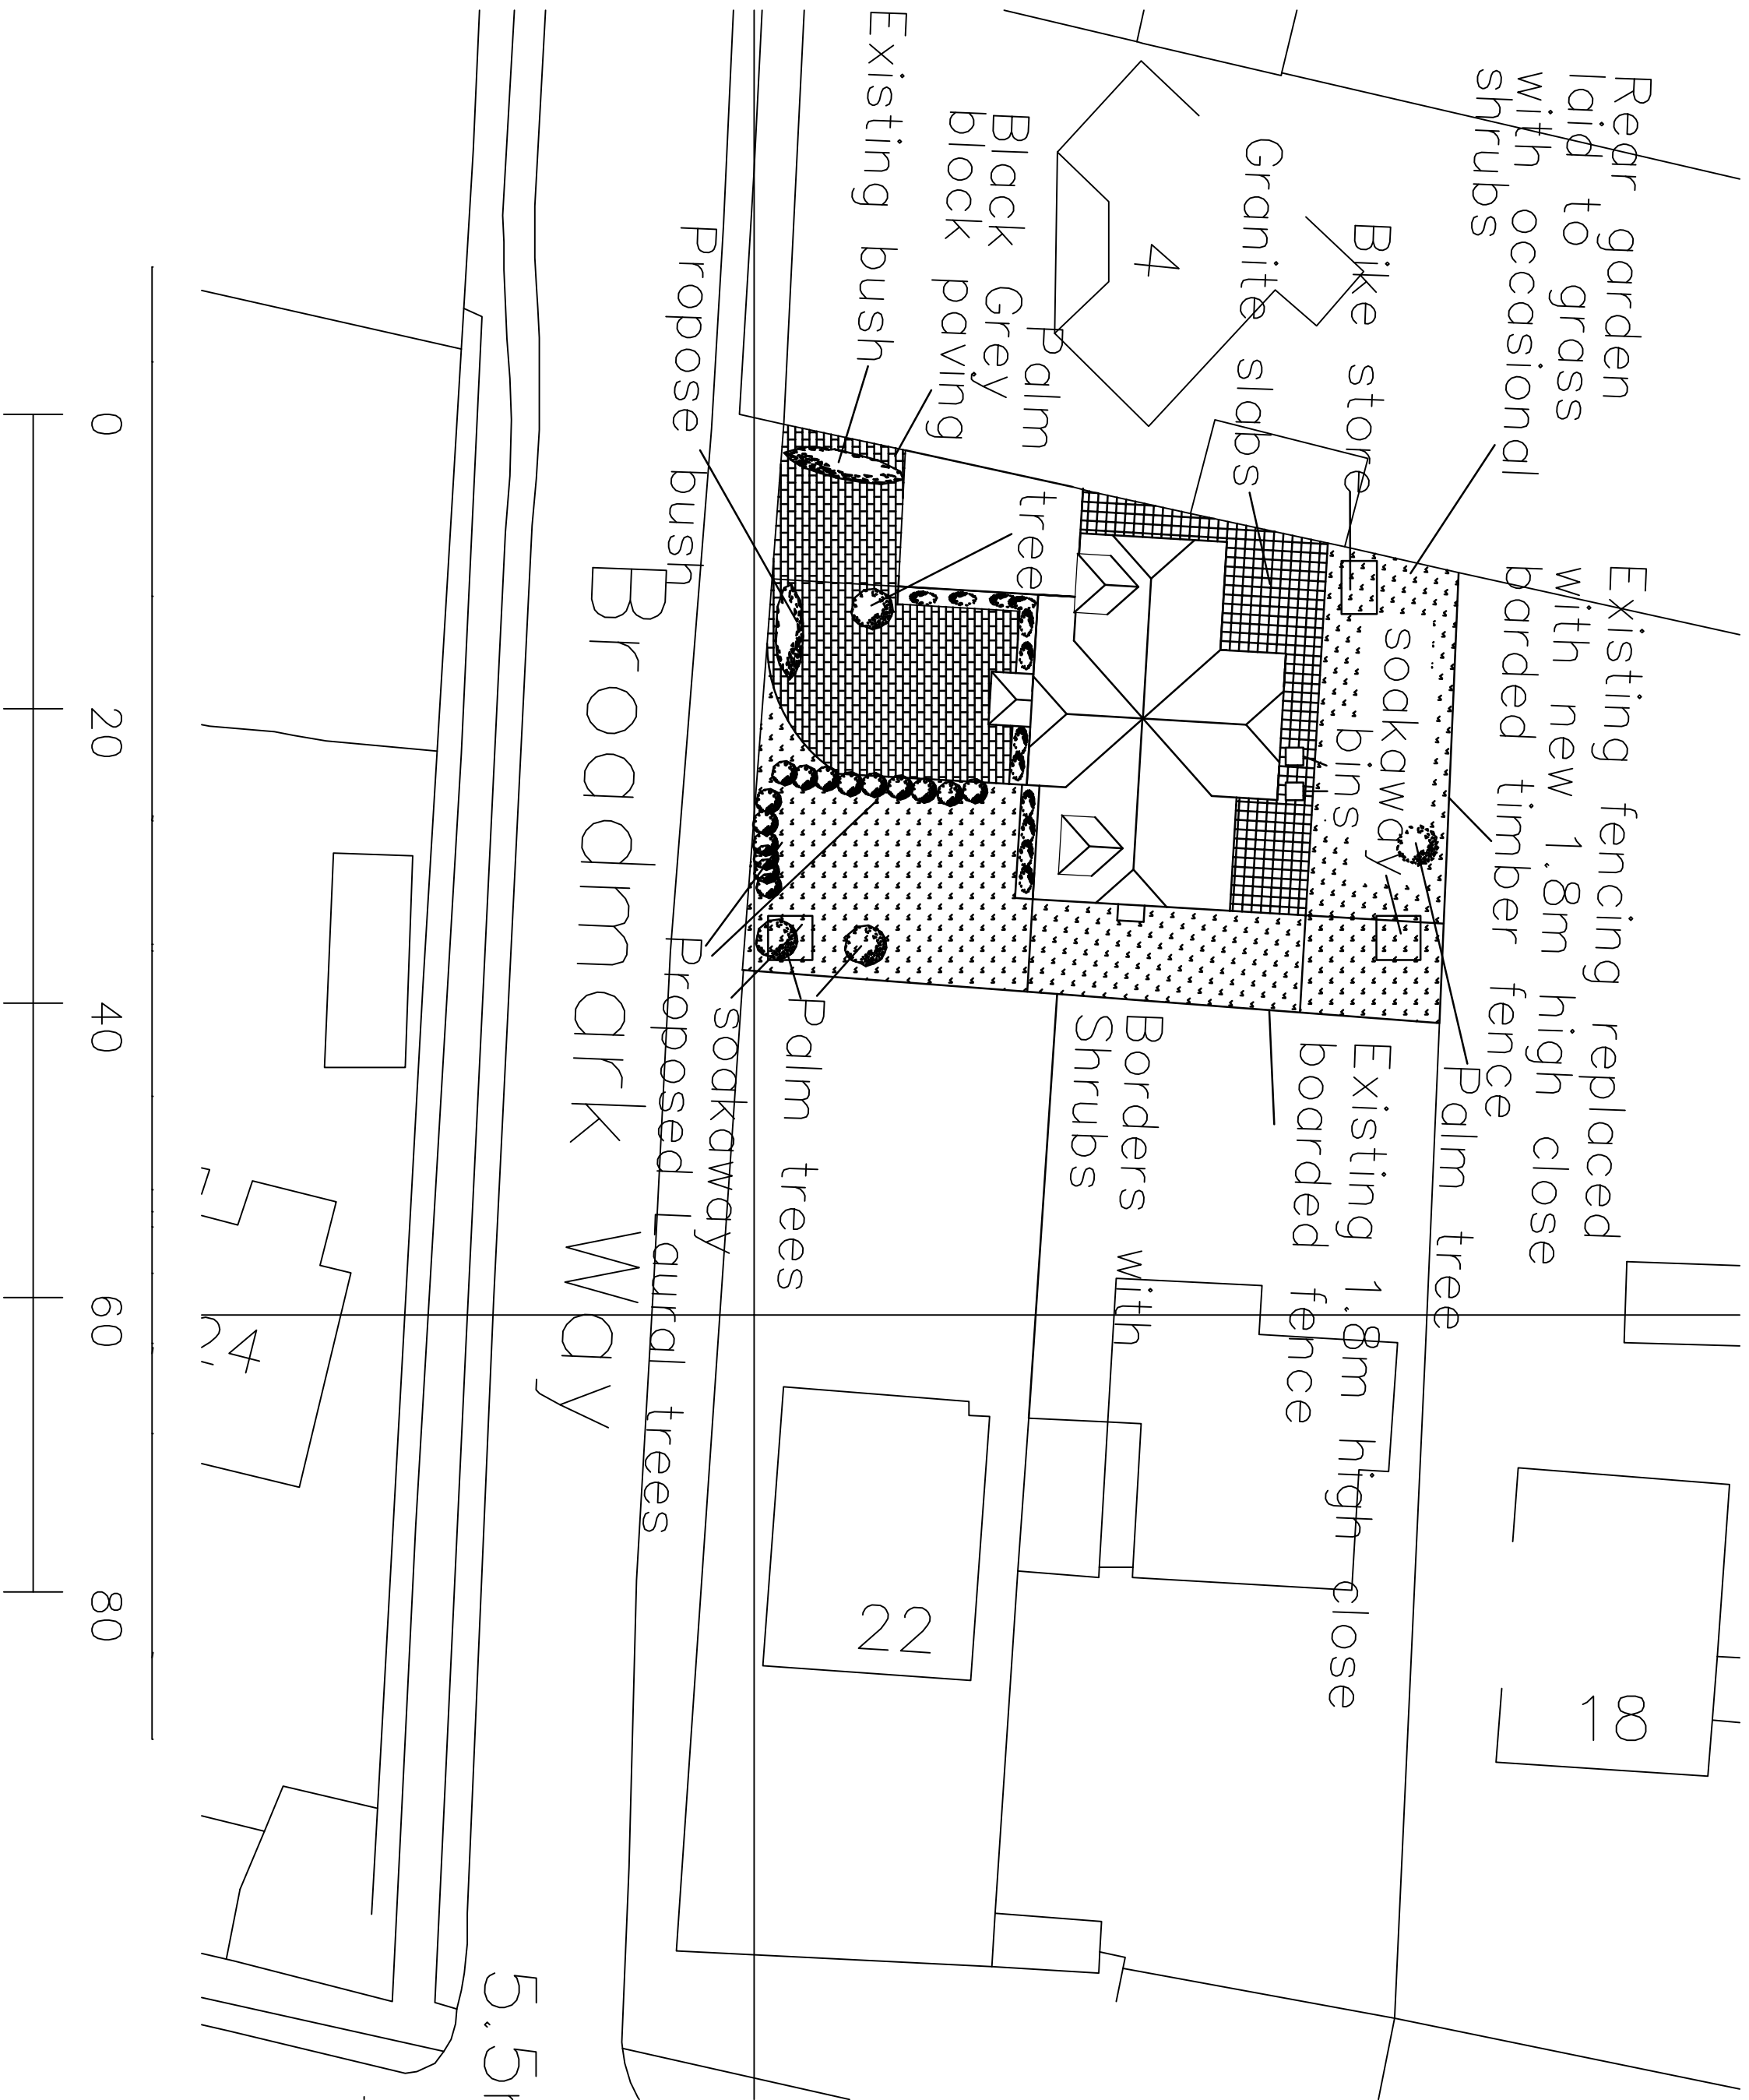

Layout Plan 1:200

Tony Rogers Building Consultants Address: 40 Dawn Crescent, Upper Beeding West Sussex, BN44 3WH Telephone: 01903 815225 Fax: 01903 815225		
Rev:	Date:	Revision Description:
1	Dec 2017	After changed to slates and monochrome
2	Feb 2018	Roof tiles added to rear elevation
Client: Mr P Meredith		
Address: 2 Broadmark Way Rustington West Sussex BN16 2EY		
Project: Proposed dwelling		
Scale:	1:100	
Paper Size	A1	
Date:	December 2015	
Drawing No:	15/1091/02	
Drawn By:	AWR	Revision: 3