




Rev	Description	Issued By	Issue Date
A	Revised in accordance with client comments	MCA	17.05.2025

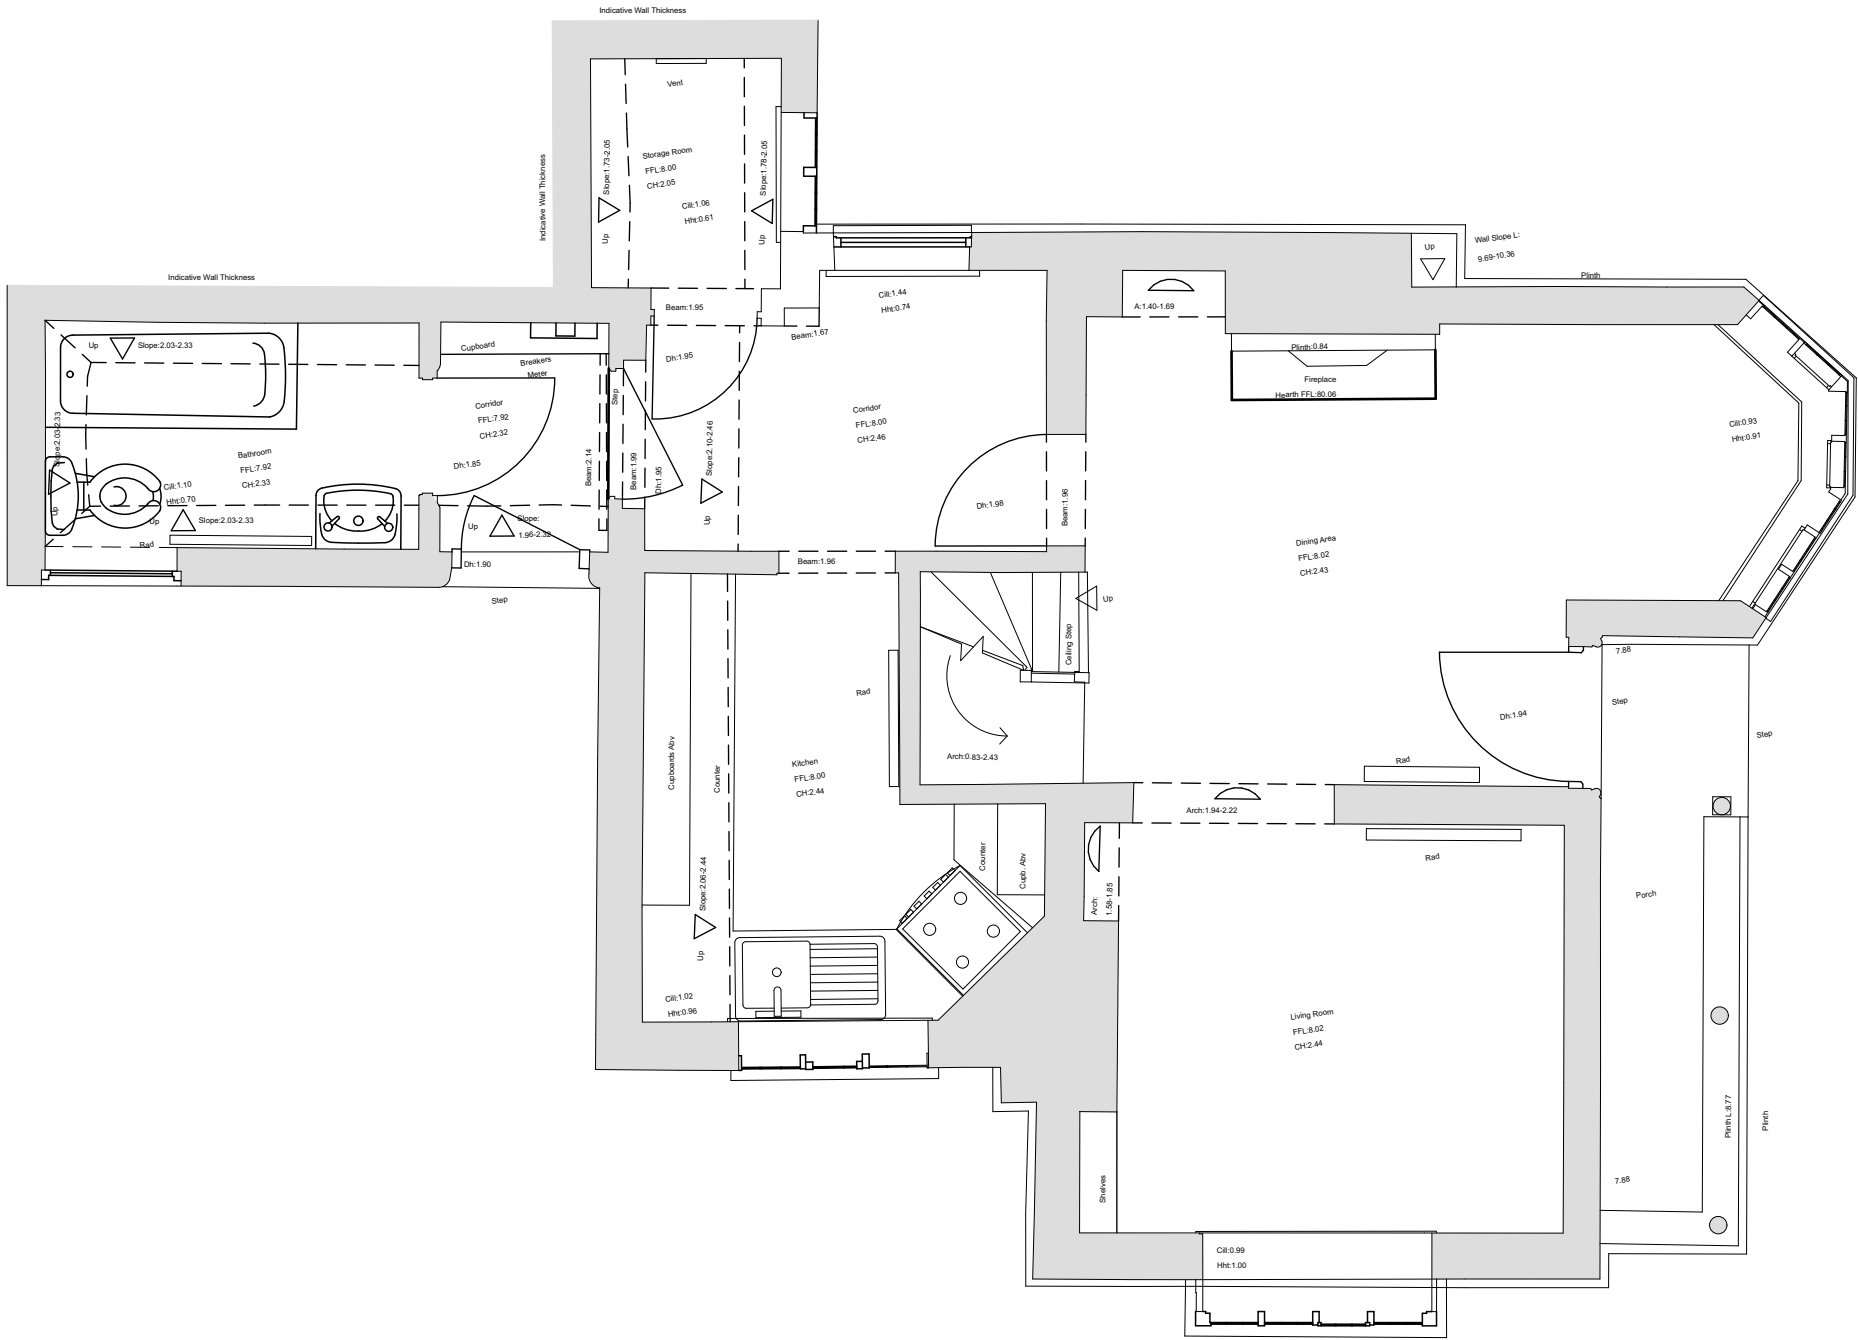

Existing Ground Floor Plan
1:50

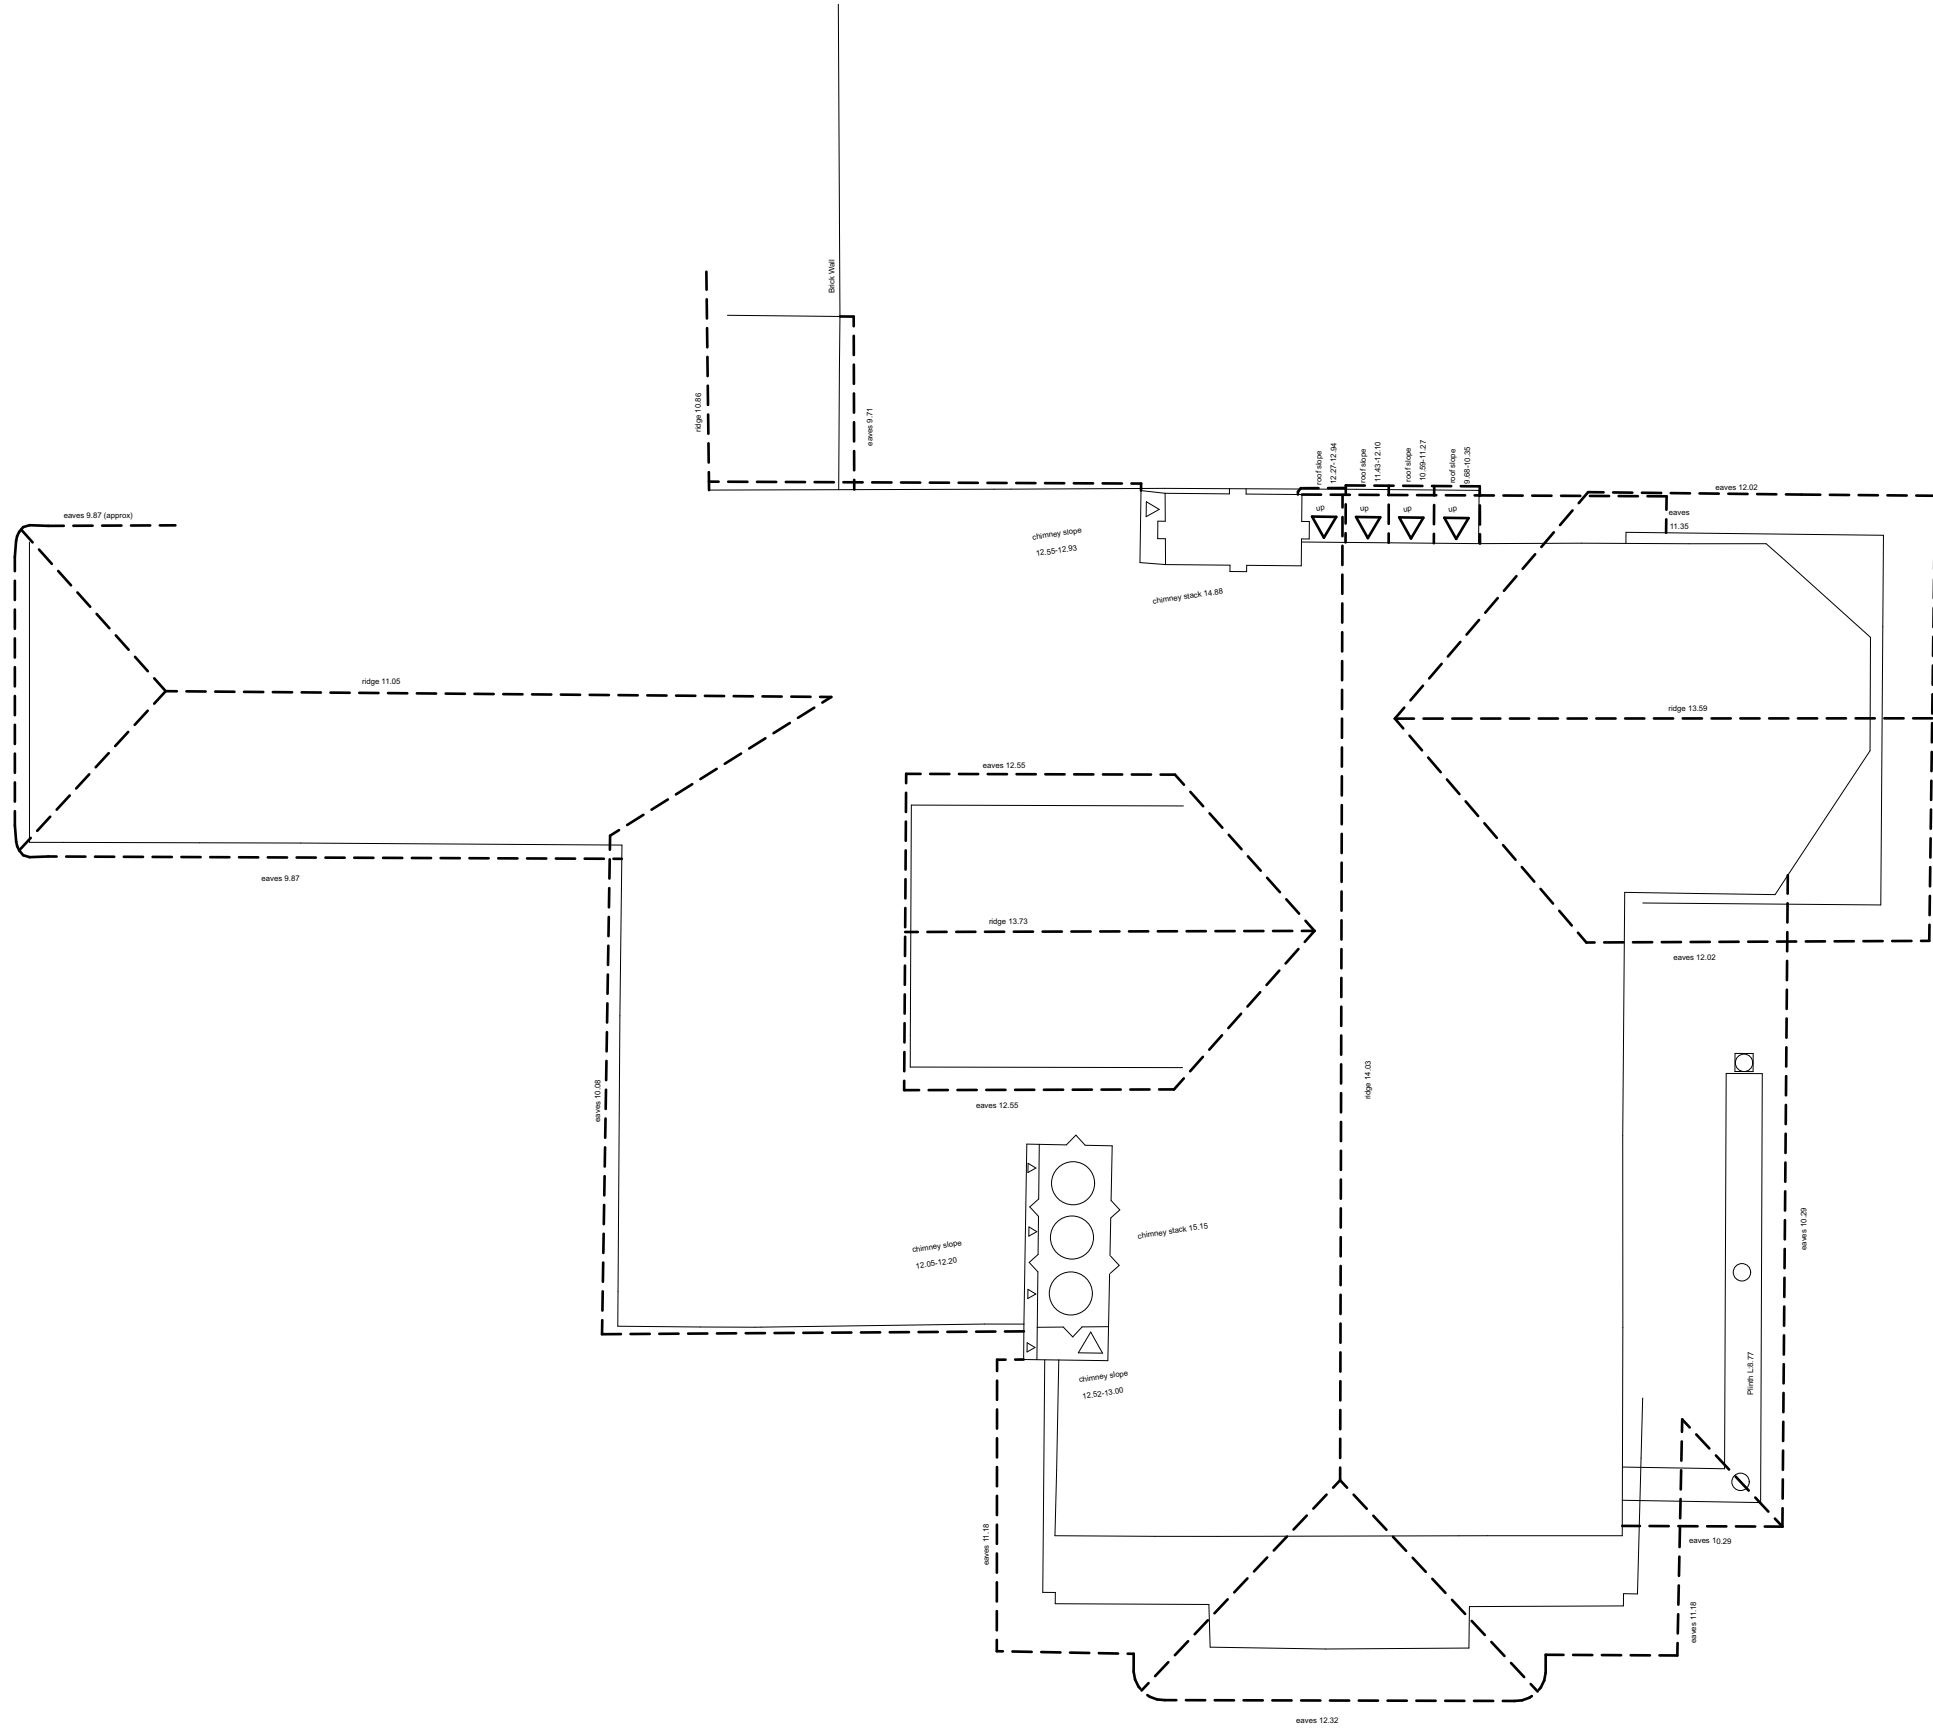

Existing Roof Plan
1:50

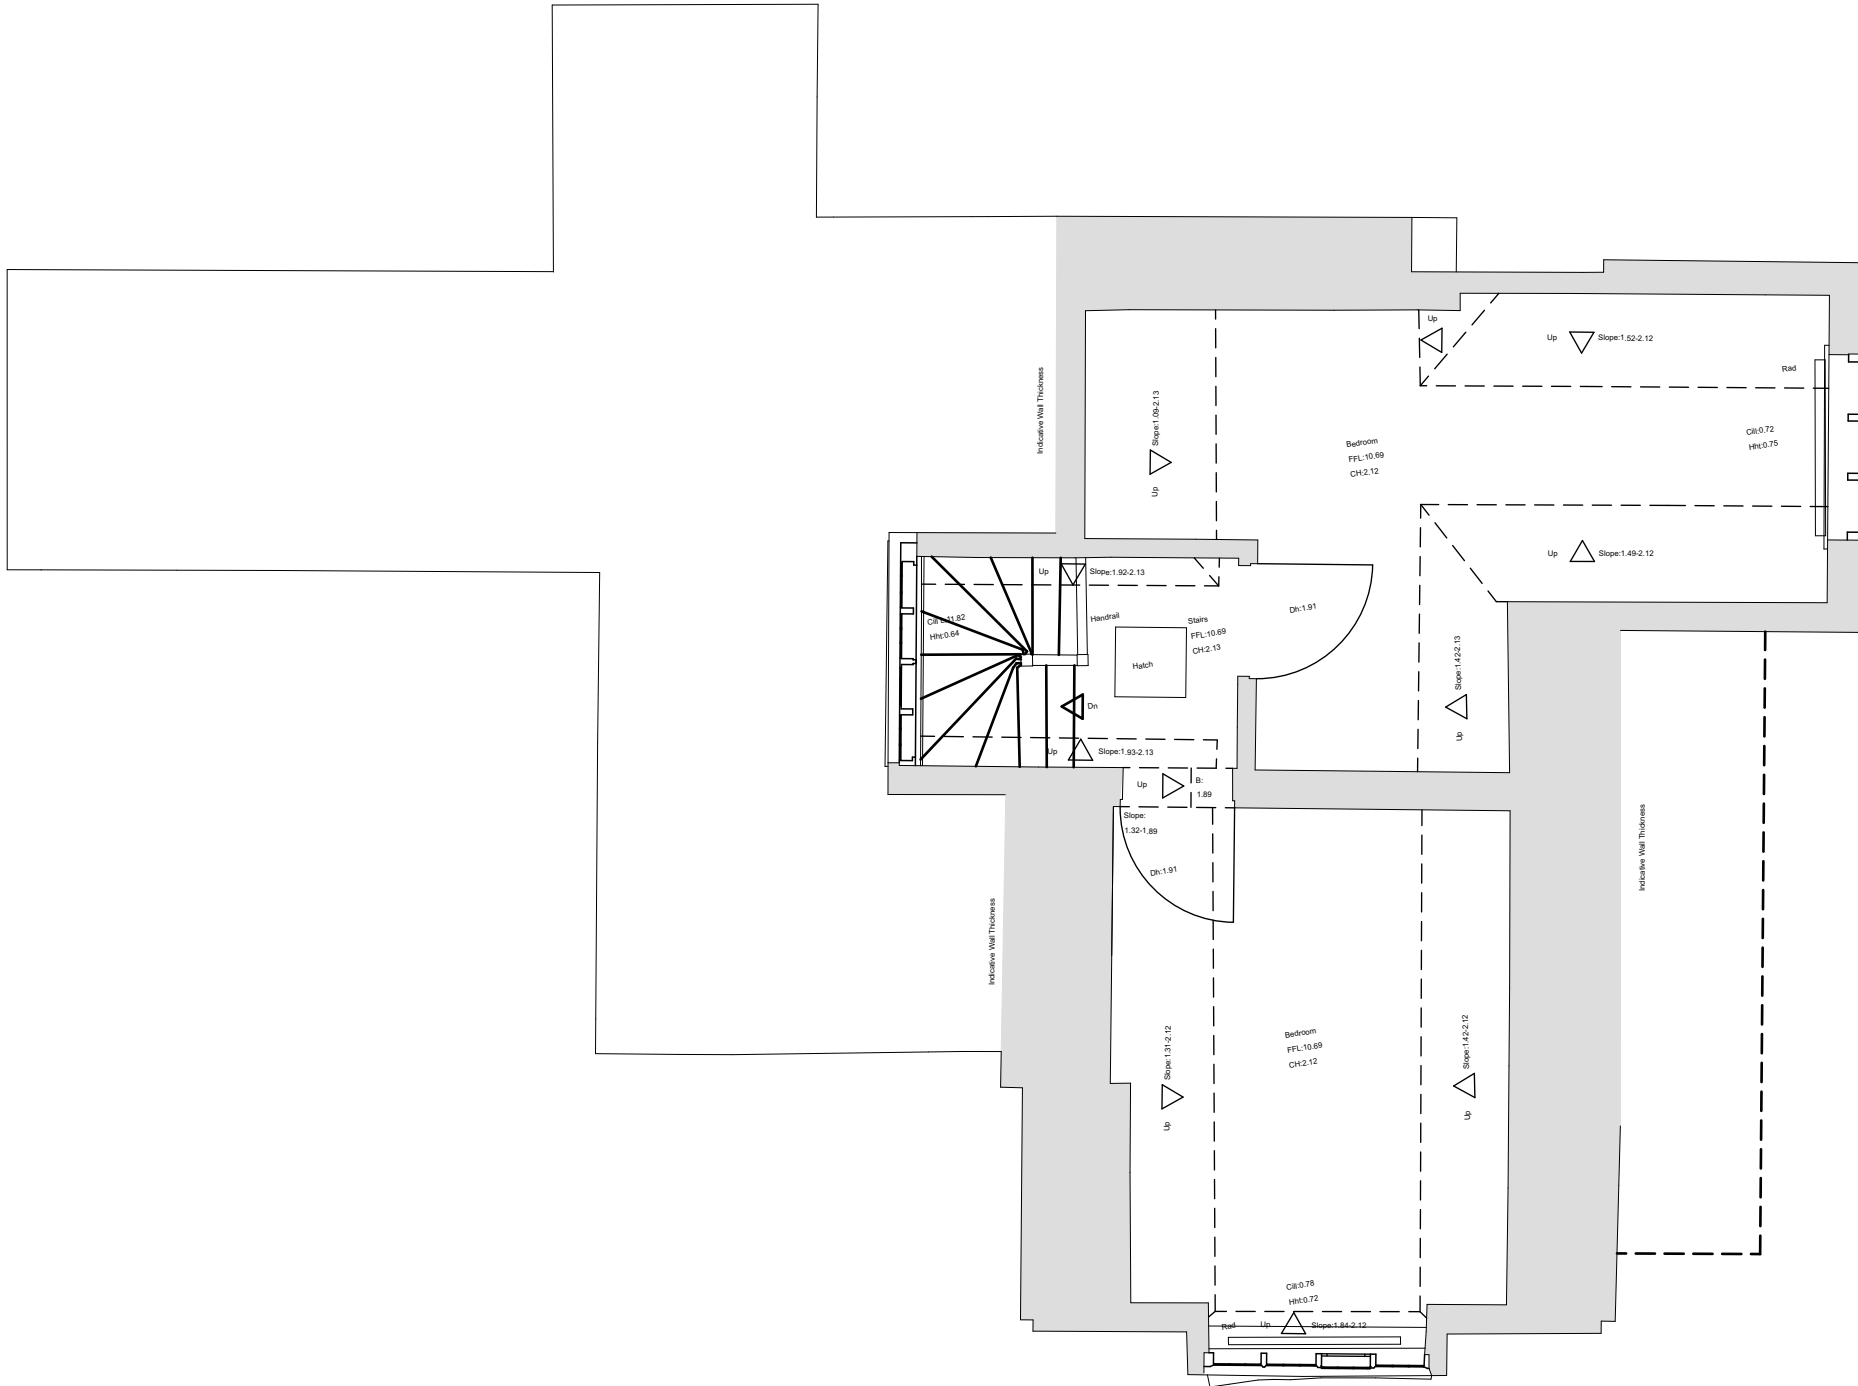

Existing First Floor Plan
1:50

DRAFT
FOR REVIEW

Suite N3 The Old Market
Upper Market Street
Hove BN3 1AS
01273 55 77 77
mca@morgancarn.com
www.morgancarn.com

MORGAN CARN
ARCHITECTS

Client

HARGREAVES

Project

THE LODGE
RUSTINGTON HOUSE

Drawing Title

EXISTING AND PROPOSED
FLOOR AND ROOF PLANS

Drawing Scale(s) Status

1:50 @ A1 PLANNING

Drawing Number PROJECT NO - BLOCK - SERIES - DRAWING - REVISION