




Existing North Elevation

1:50

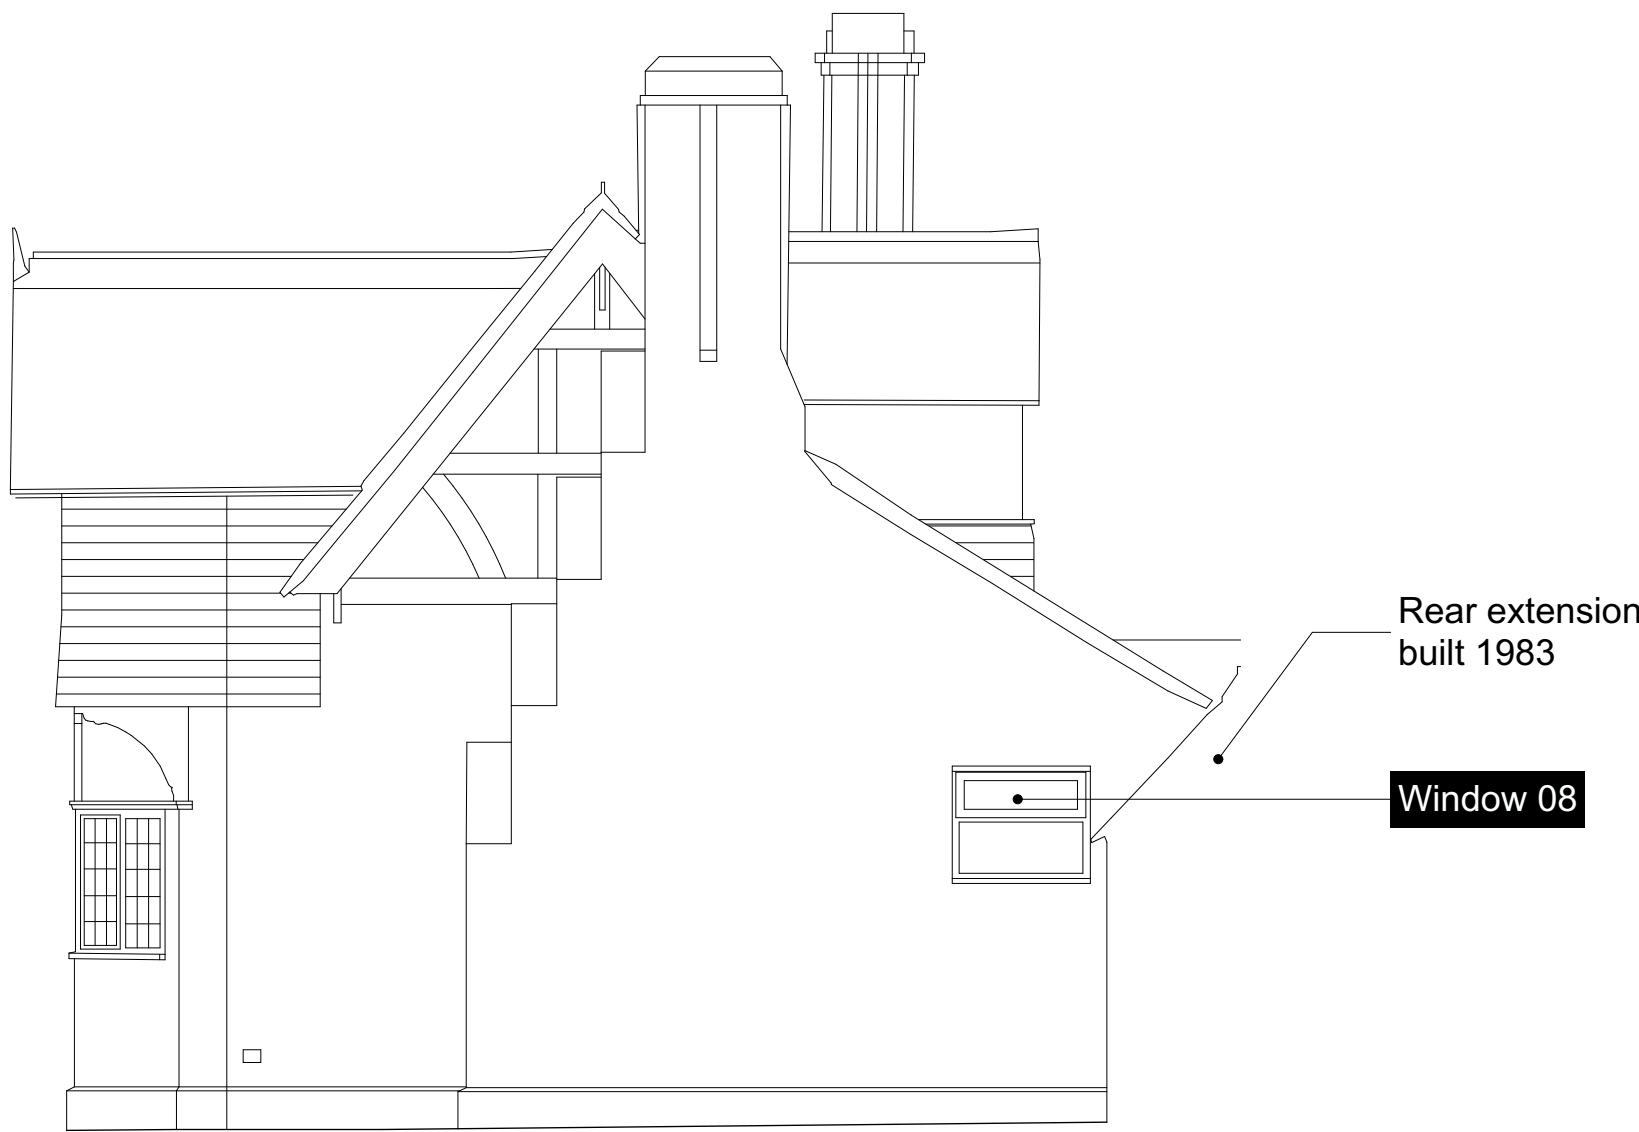


Existing East Elevation

1:50



Existing South Elevation

1:50

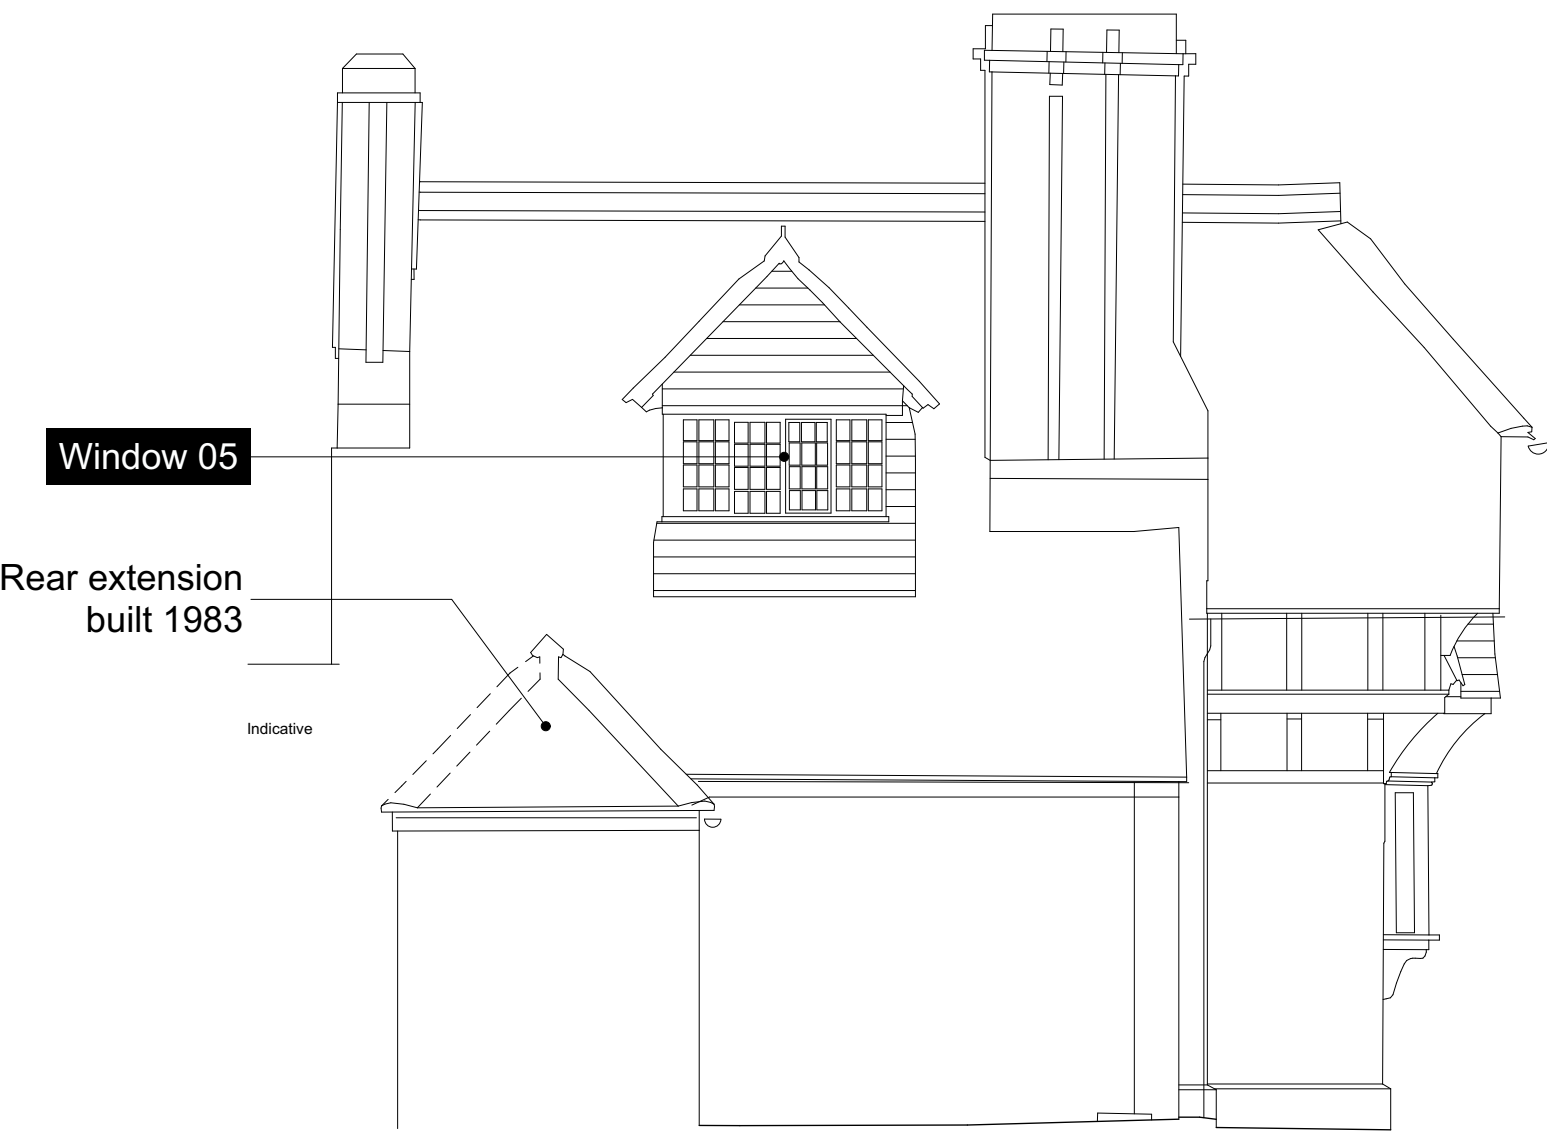

Existing West Elevation

1:50

EXISTING WINDOWS - HOUSE

Windows 01, 02, 03 & 04

- All original frames with leaded lights with various repairs evident

Window 05

- Window compromised and collapsed when roof repairs undertaken in May/June 2025. Replaced with single glazed, timber framed window with leaded light effect

Window 06

- Non-original timber frame with single glazed, leaded light effect window

EXISTING WINDOWS & DOORS - REAR EXTENSION


Windows 07 & 08

- Rear extension with wooden framed windows, date from 1983

Door 09

- Wooden door dating from 1983

File Location: BIMcloud: morgancarn - BIMcloud Software as a Service/
PROJECTS_2025/2543_THE LODGE_RUSTINGTON_HOUSE/2543_ARCHICAD/
2543_P THE LODGE_RUSTINGTON_HOUSE
Do not scale from this drawing for the purpose of construction. Work to indicated dimensions only. All
dimensions to be confirmed on site. This drawing is to be read in conjunction with other drawings in
this series and all relevant consultants drawings and documentation where applicable. This drawing
has been produced for the specific client and project identified below and is not intended for use by
any other person or for any other purpose other than indicated on this drawing. Please report any
discrepancy on this drawing to Morgan Carn for clarification. © Morgan Carn Ltd.

 

Rev	Description	Issued By	Issue Date
A	Revised in accordance with client comments	MCA	17.05.2025

**DRAFT
FOR REVIEW**

**MORGAN CARN
ARCHITECTS**

Client

HARGREAVES

Project

**THE LODGE
RUSTINGTON HOUSE**

Drawing Title

EXISTING ELEVATIONS

Drawing Scale(s) Status

1:50 @ A1 PLANNING

Drawing Number PROJECT NO - BLOCK - SERIES - DRAWING - REVISION

2543-P-002 A