


Rev	Description	Issued By	Issue Date
A	Revised in accordance with client comments	MCA	17.05.2025
B	Revised in accordance with client comments	MCA	29.05.2025

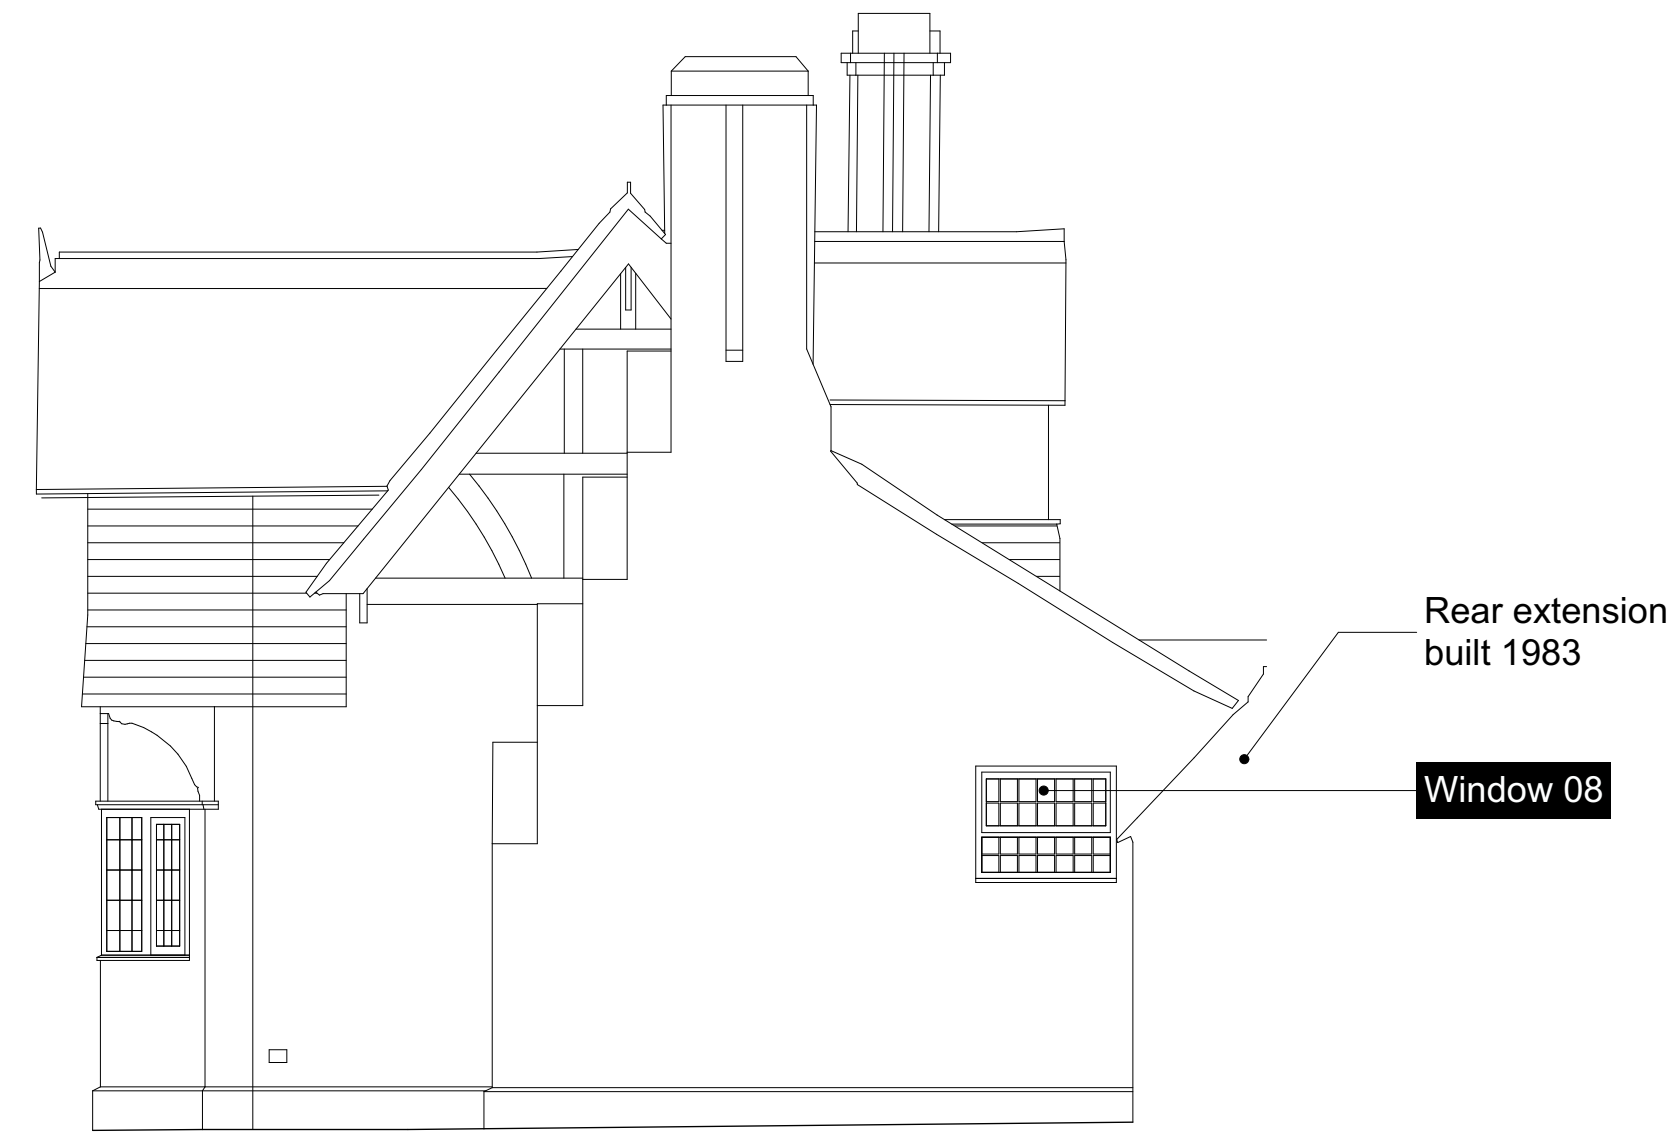

Proposed North Elevation

1:50




Proposed East Elevation

1:50



Proposed South Elevation

1:50

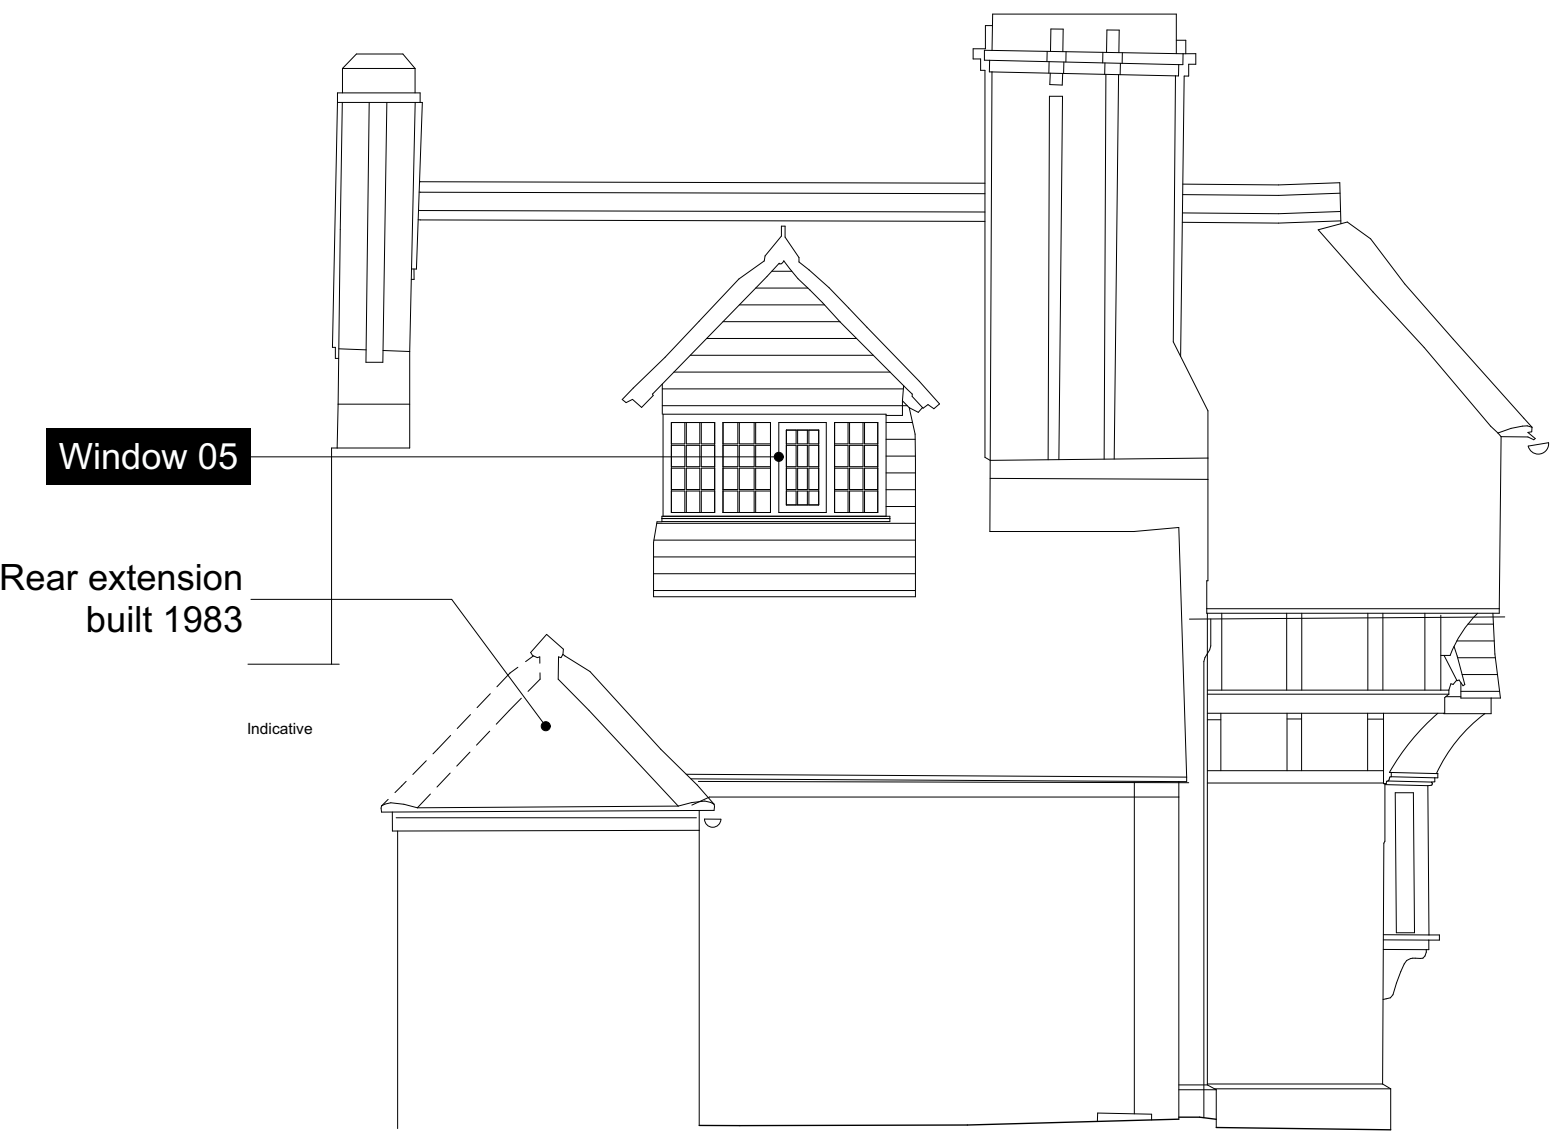

Proposed West Elevation

1:50

PROPOSED WINDOWS - HOUSE

Windows 01, 02, 03, 04 & 06

- All windows to be replaced with**
- Accoya Timber Windows with double glazed glass (argon gas) **to match window 5 (See Design & Access statement)**
 - Warm edge space black
 - Slim antique soldered lead (applied to the double-glazed units darkened and soldered for the heritage look)
 - 12mm slim heritage units
 - Timber frames painted (sprayed) black

PROPOSED WINDOWS & DOORS - REAR EXTENSION

Windows 07 & 08

- Replace with slim line heritage Crittall effect double glazed windows by Shaws with antique soldered lead (applied to the double-glazed units darkened and soldered for the heritage look)

(See Design & Access statement)

Door 09

- Replace with slim line heritage Crittall effect double glazed door with antique soldered lead (applied to the double-glazed units darkened and soldered for the heritage look)

**DRAFT
FOR REVIEW**

**MORGAN CARN
ARCHITECTS**

Client

HARGREAVES

Project

**THE LODGE
RUSTINGTON HOUSE**

Drawing Title

PROPOSED ELEVATIONS

Drawing Scale(s)

1:50 @ A1

Drawing Number

PROJECT NO - BLOCK - SERIES - DRAWING - REVISION

2543-P-003 B

Status

PLANNING