


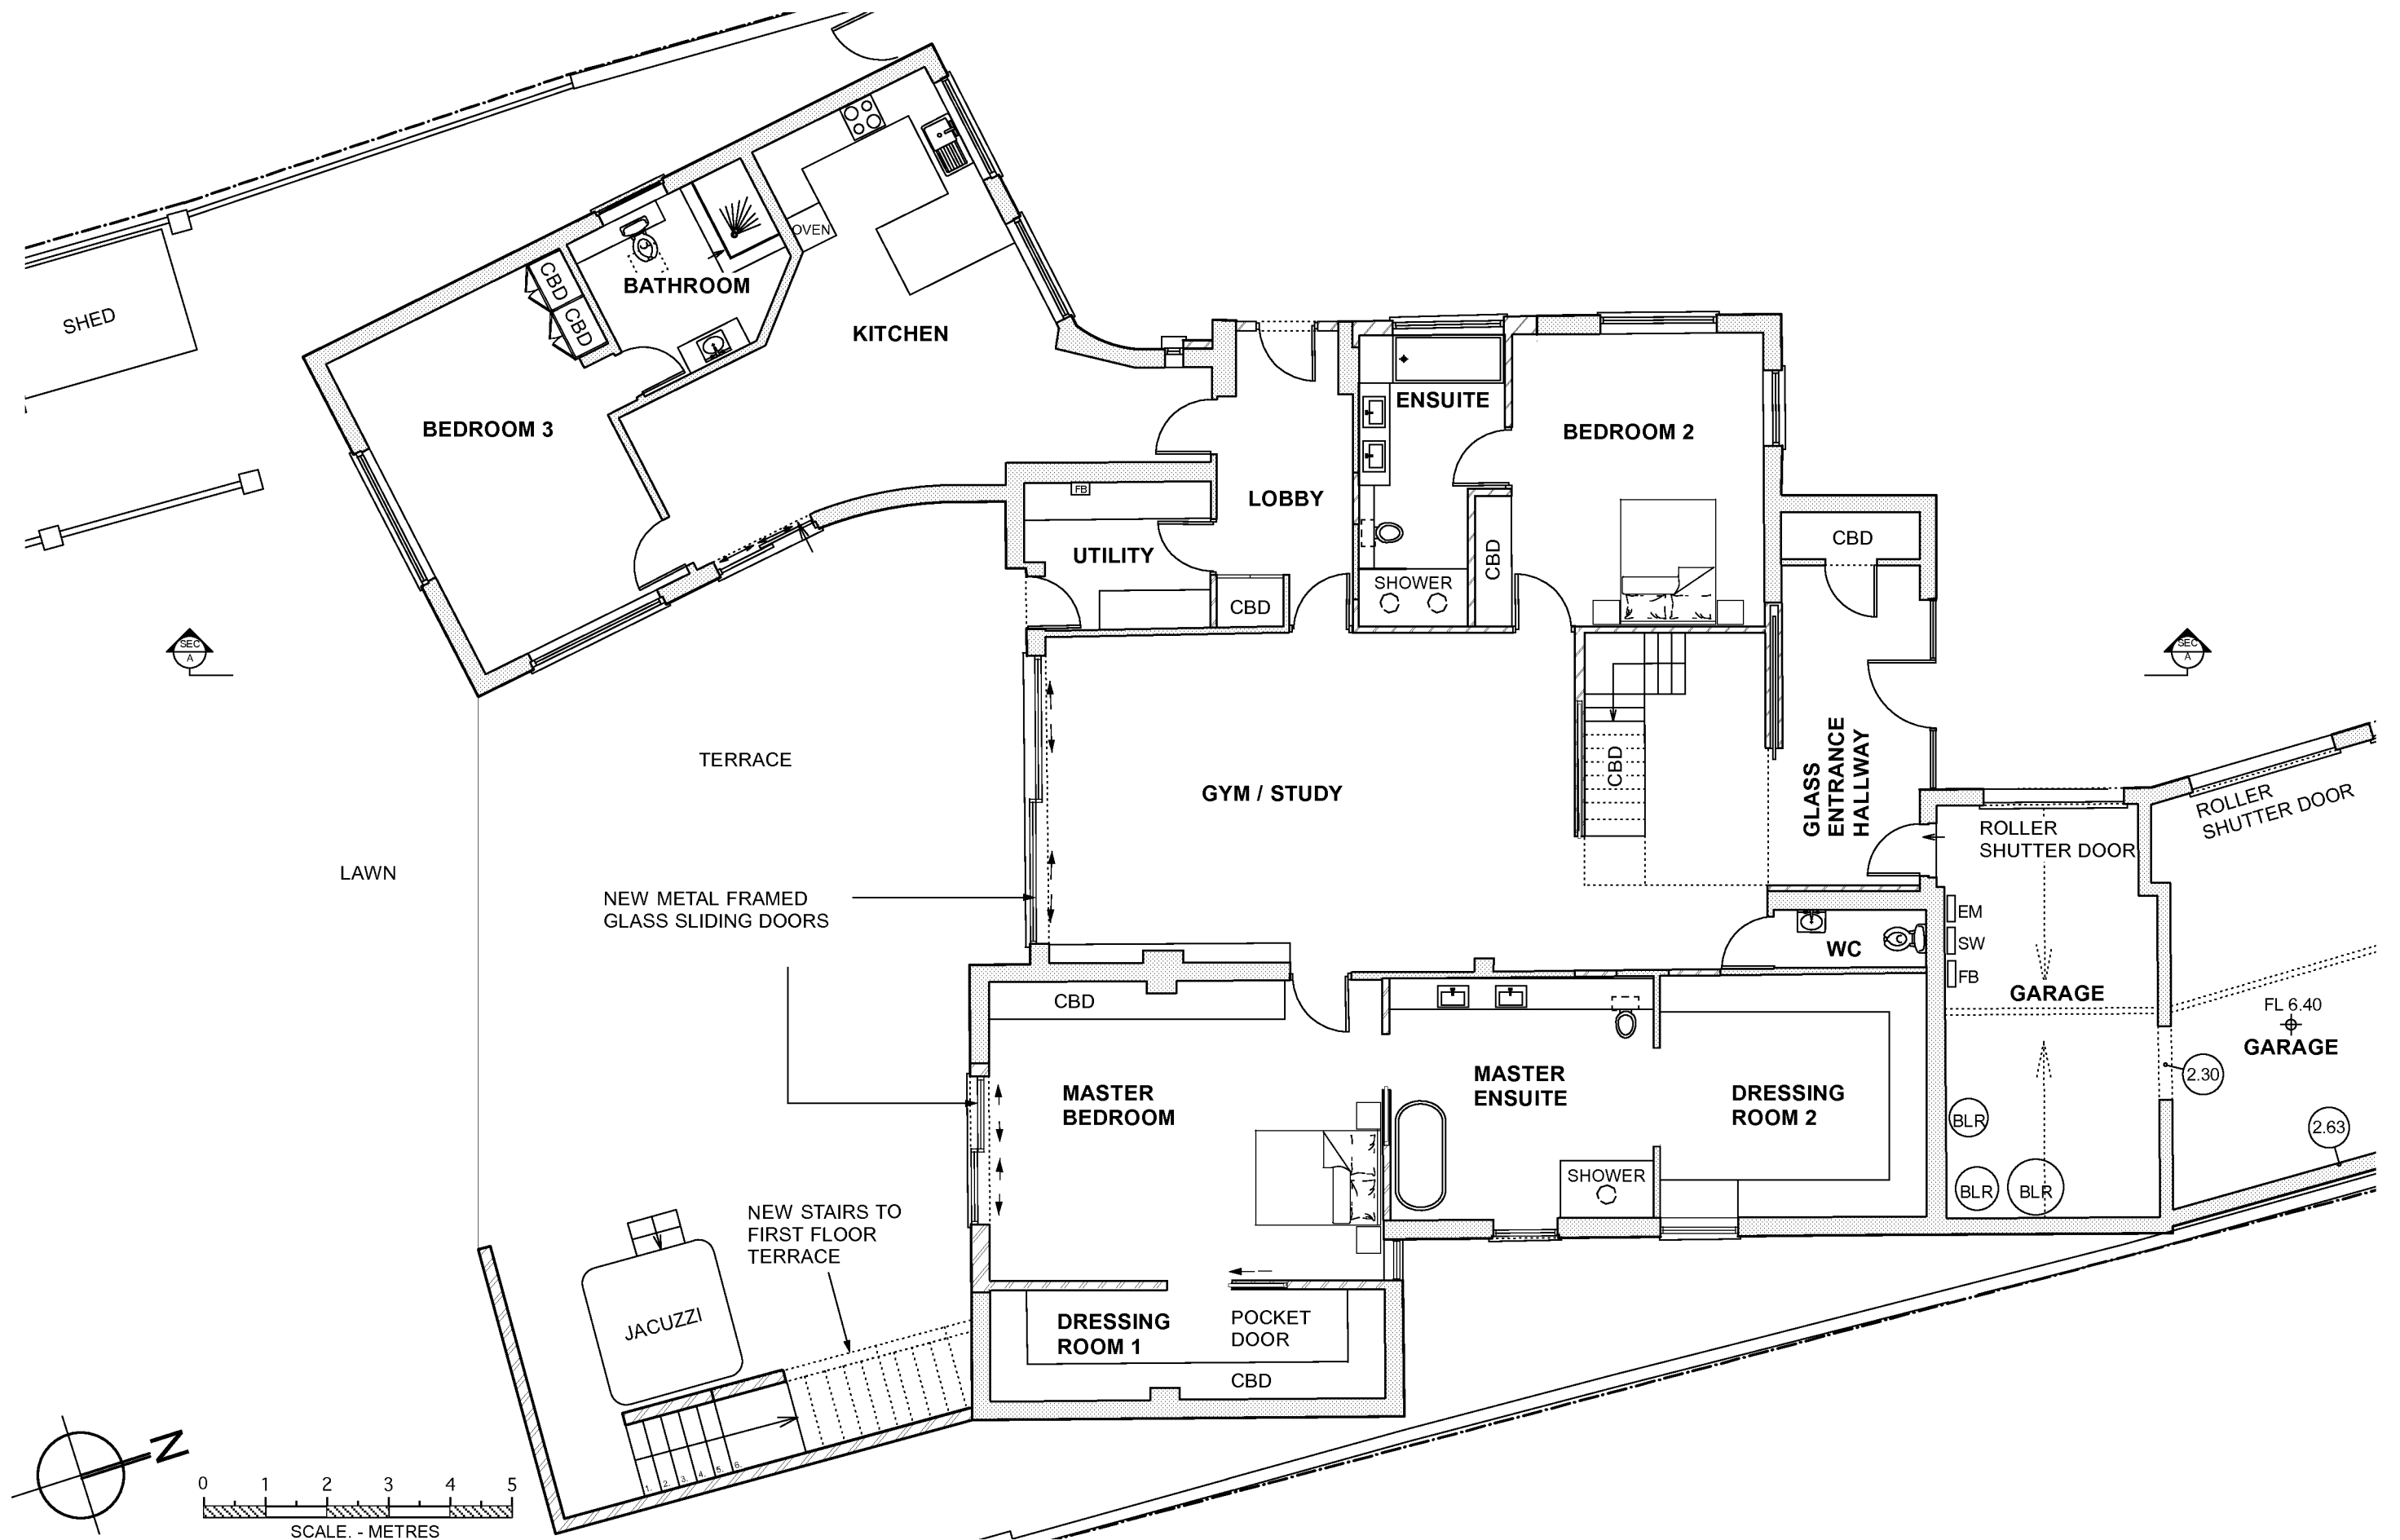

KEY:



EXISTING



NEW

1. This drawing remains copyright of DyerGrimes Architects Limited and may not be reproduced or copied without consent in writing.
2. Do not scale drawing use figured dimensions only.
3. Any discrepancies between site and drawings to be reported to the architect immediately.
4. Read in conjunction with all relevant structural and mechanical & electrical engineers drawings.
5. Dimensions critical to proposed building works must be checked on site before building works commences, as certain assumptions have been made due to lack of accessibility and anomalies in the existing building.

Client & Address

Mr & Mrs Wood
Water Edge, 1 Botany Close
West Sussex, BN16 2BH

Date

03.05.12

Scale

1: 100 @ A3

Title

Proposed Ground Floor Plan

No.

0293(01)02

Rev.


F


DYERGRIMES
ARCHITECTS

The Old Boathouse, 1A Embankment,
Putney, London, SW15 1LB

T: 020 8780 5930

E: enquiries@dyergrimesarchitects.com

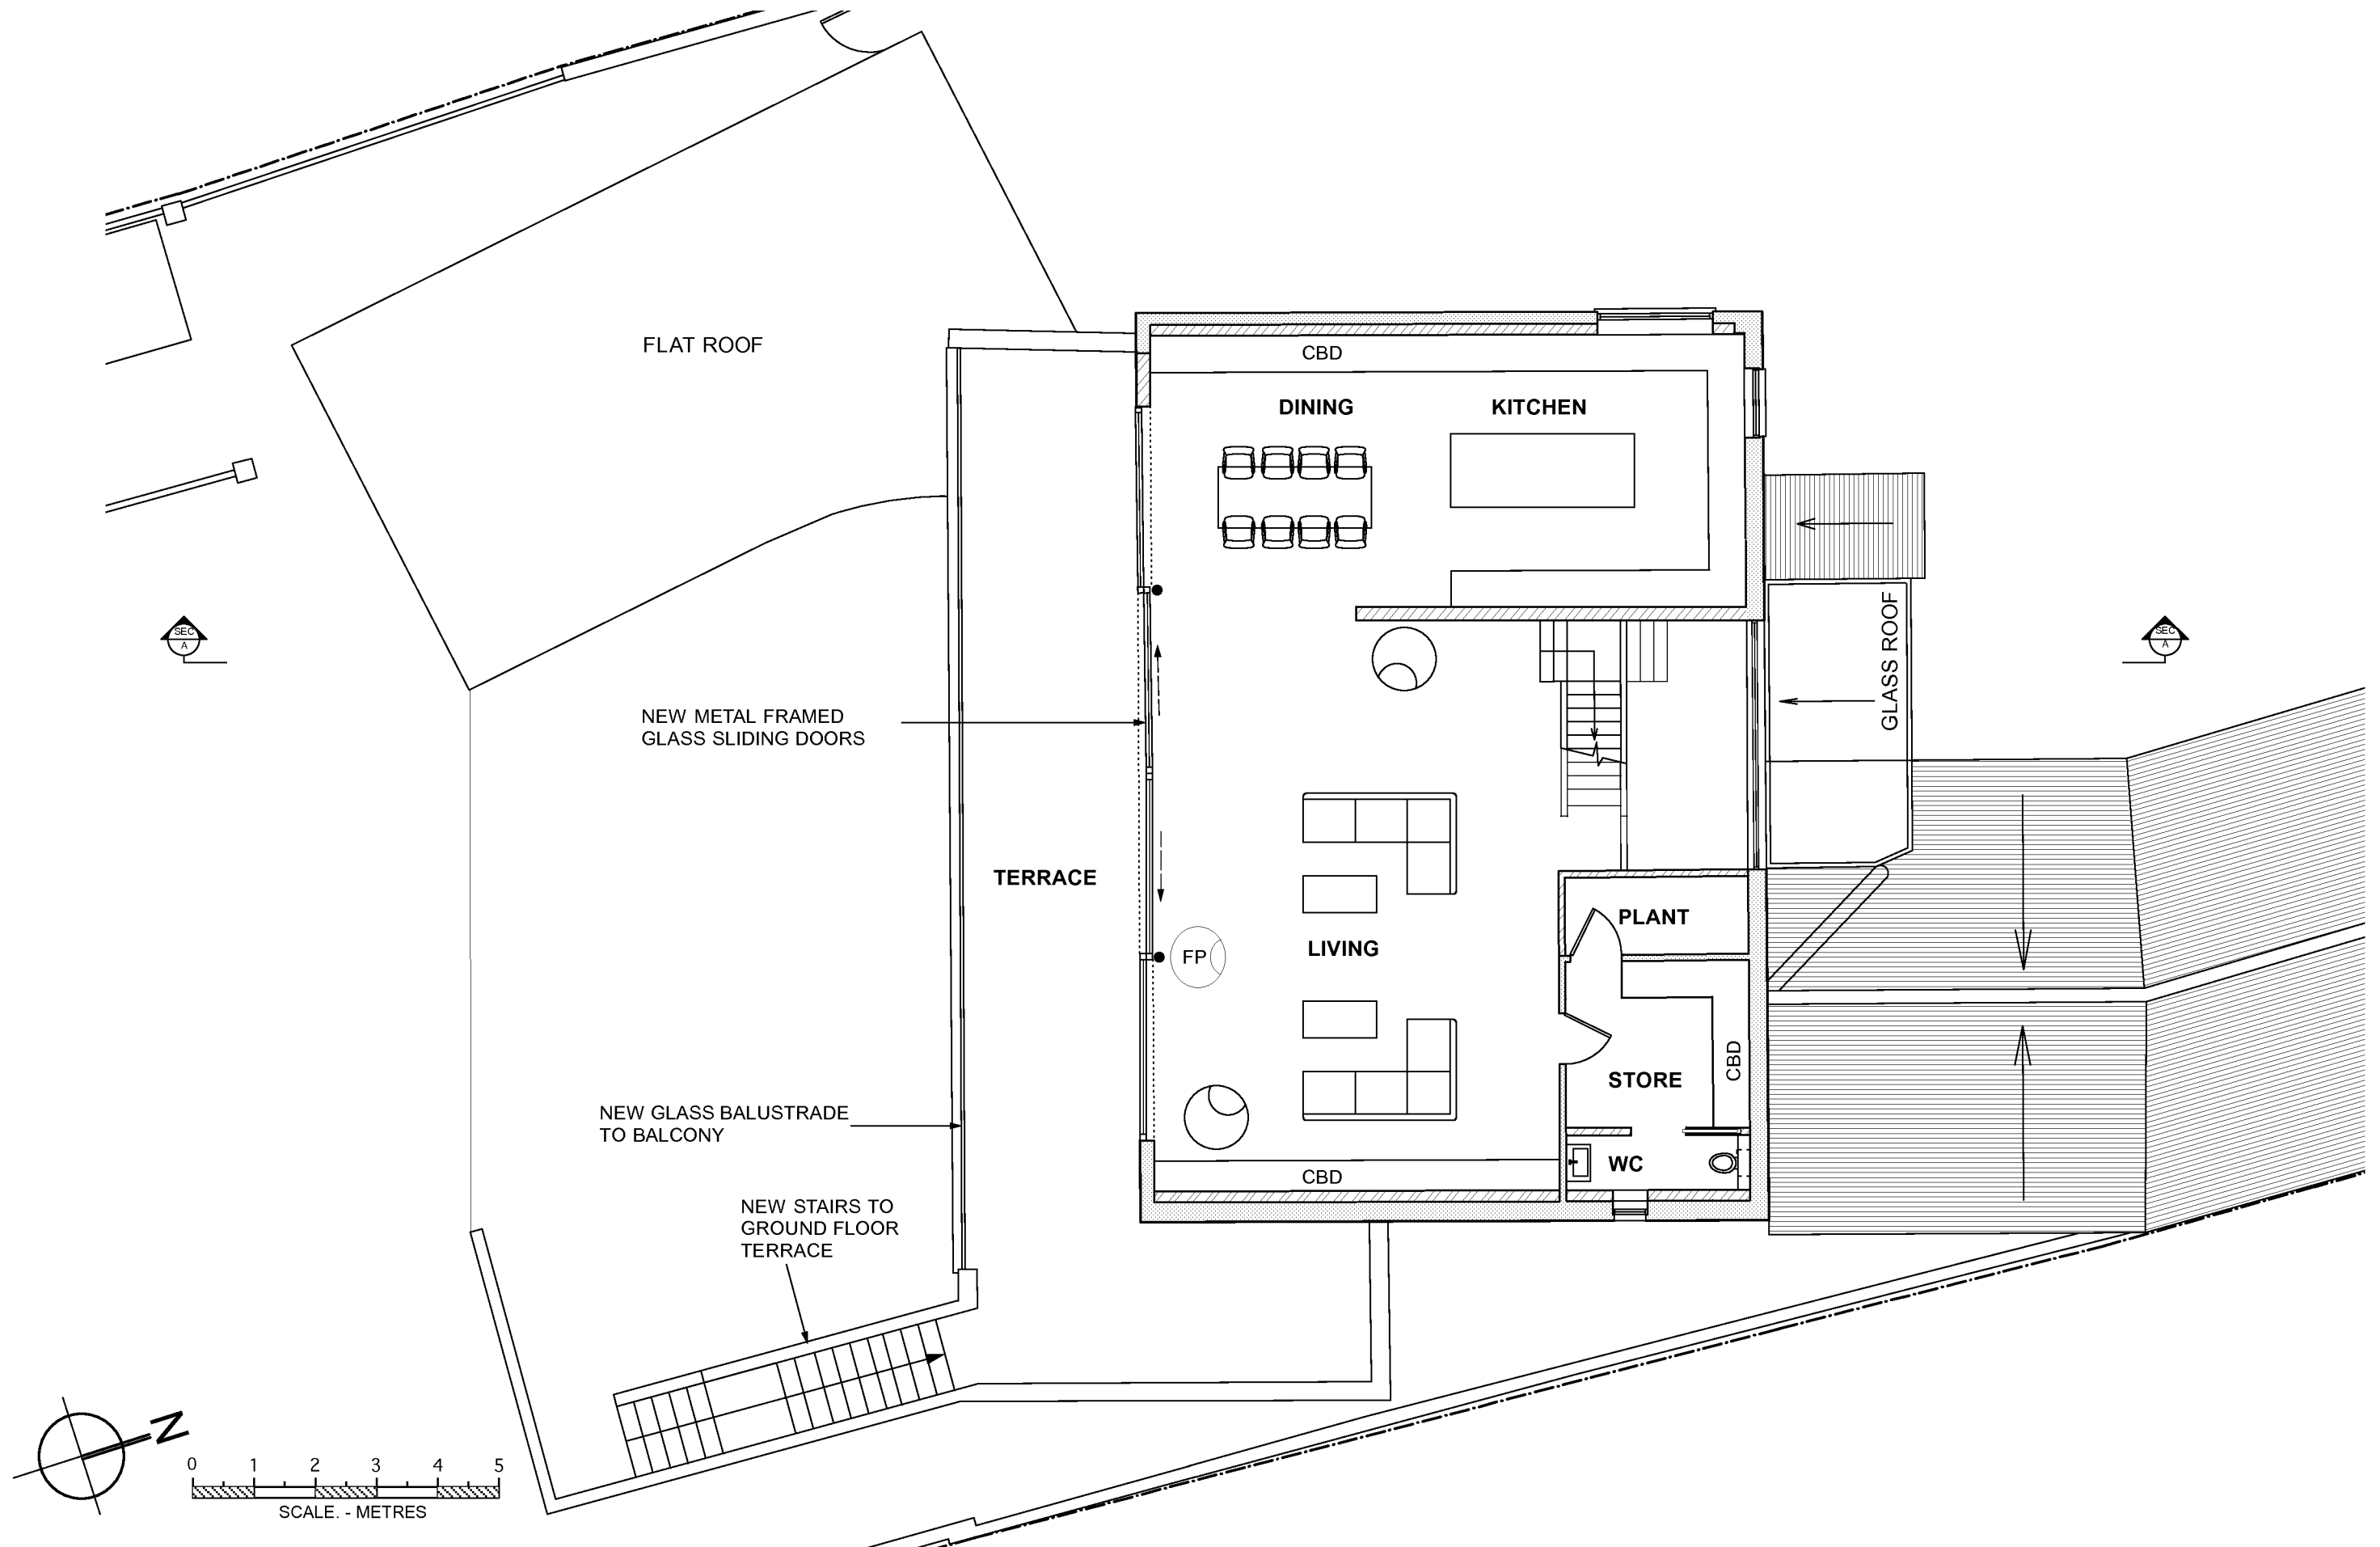


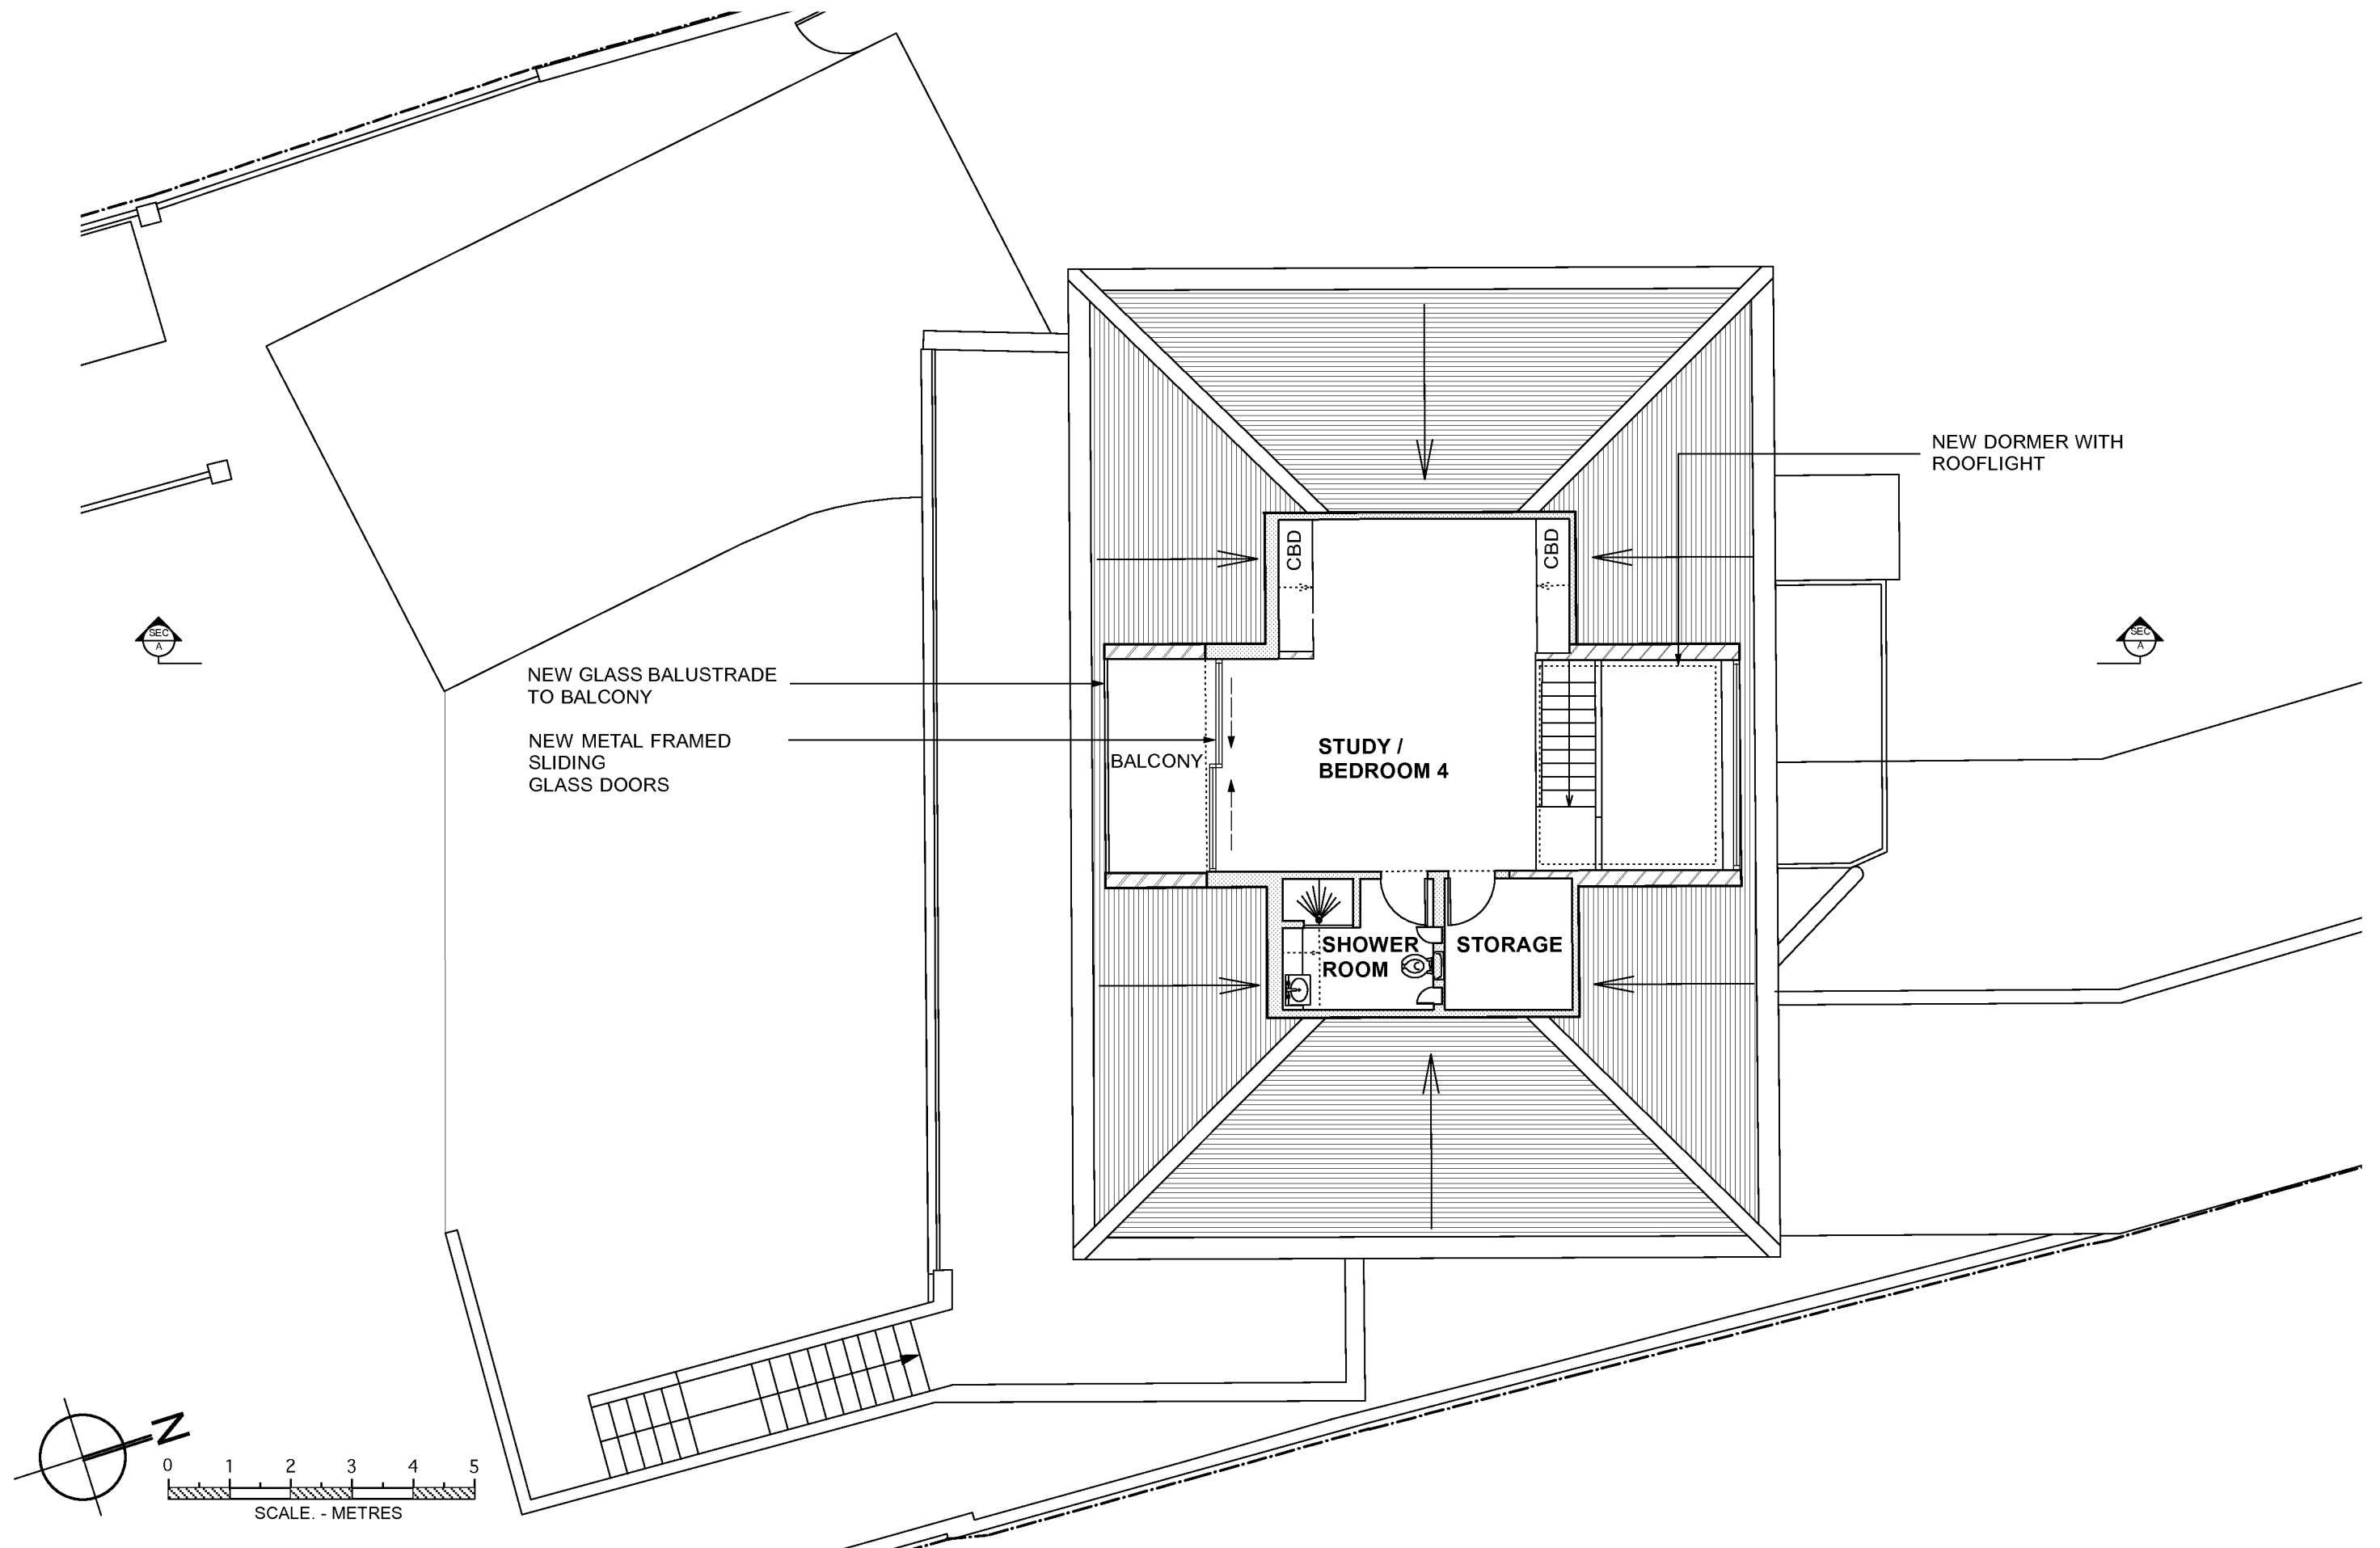

KEY:



EXISTING

 

NEW

1. This drawing remains copyright of DyerGrimes Architects Limited and may not be reproduced or copied without consent in writing.
2. Do not scale drawing use figured dimensions only.
3. Any discrepancies between site and drawings to be reported to the architect immediately.
4. Read in conjunction with all relevant structural and mechanical & electrical engineers drawings.
5. Dimensions critical to proposed building works must be checked on site before building works commences, as certain assumptions have been made due to lack of accessibility and anomalies in the existing building.

Client & Address

Mr & Mrs Wood
Water Edge, 1 Botany Close
West Sussex, BN16 2BH

Title

Proposed Second Floor Plan

Date

12.04.12

Scale

1: 100 @ A3


No.

0293(01)04

Rev.

E

DYERGRIMES
ARCHITECTS
The Old Boathouse, 1A Embankment,
Putney, London, SW15 1LB
T: 020 8780 5930
E: enquiries@dyergrimesarchitects.com

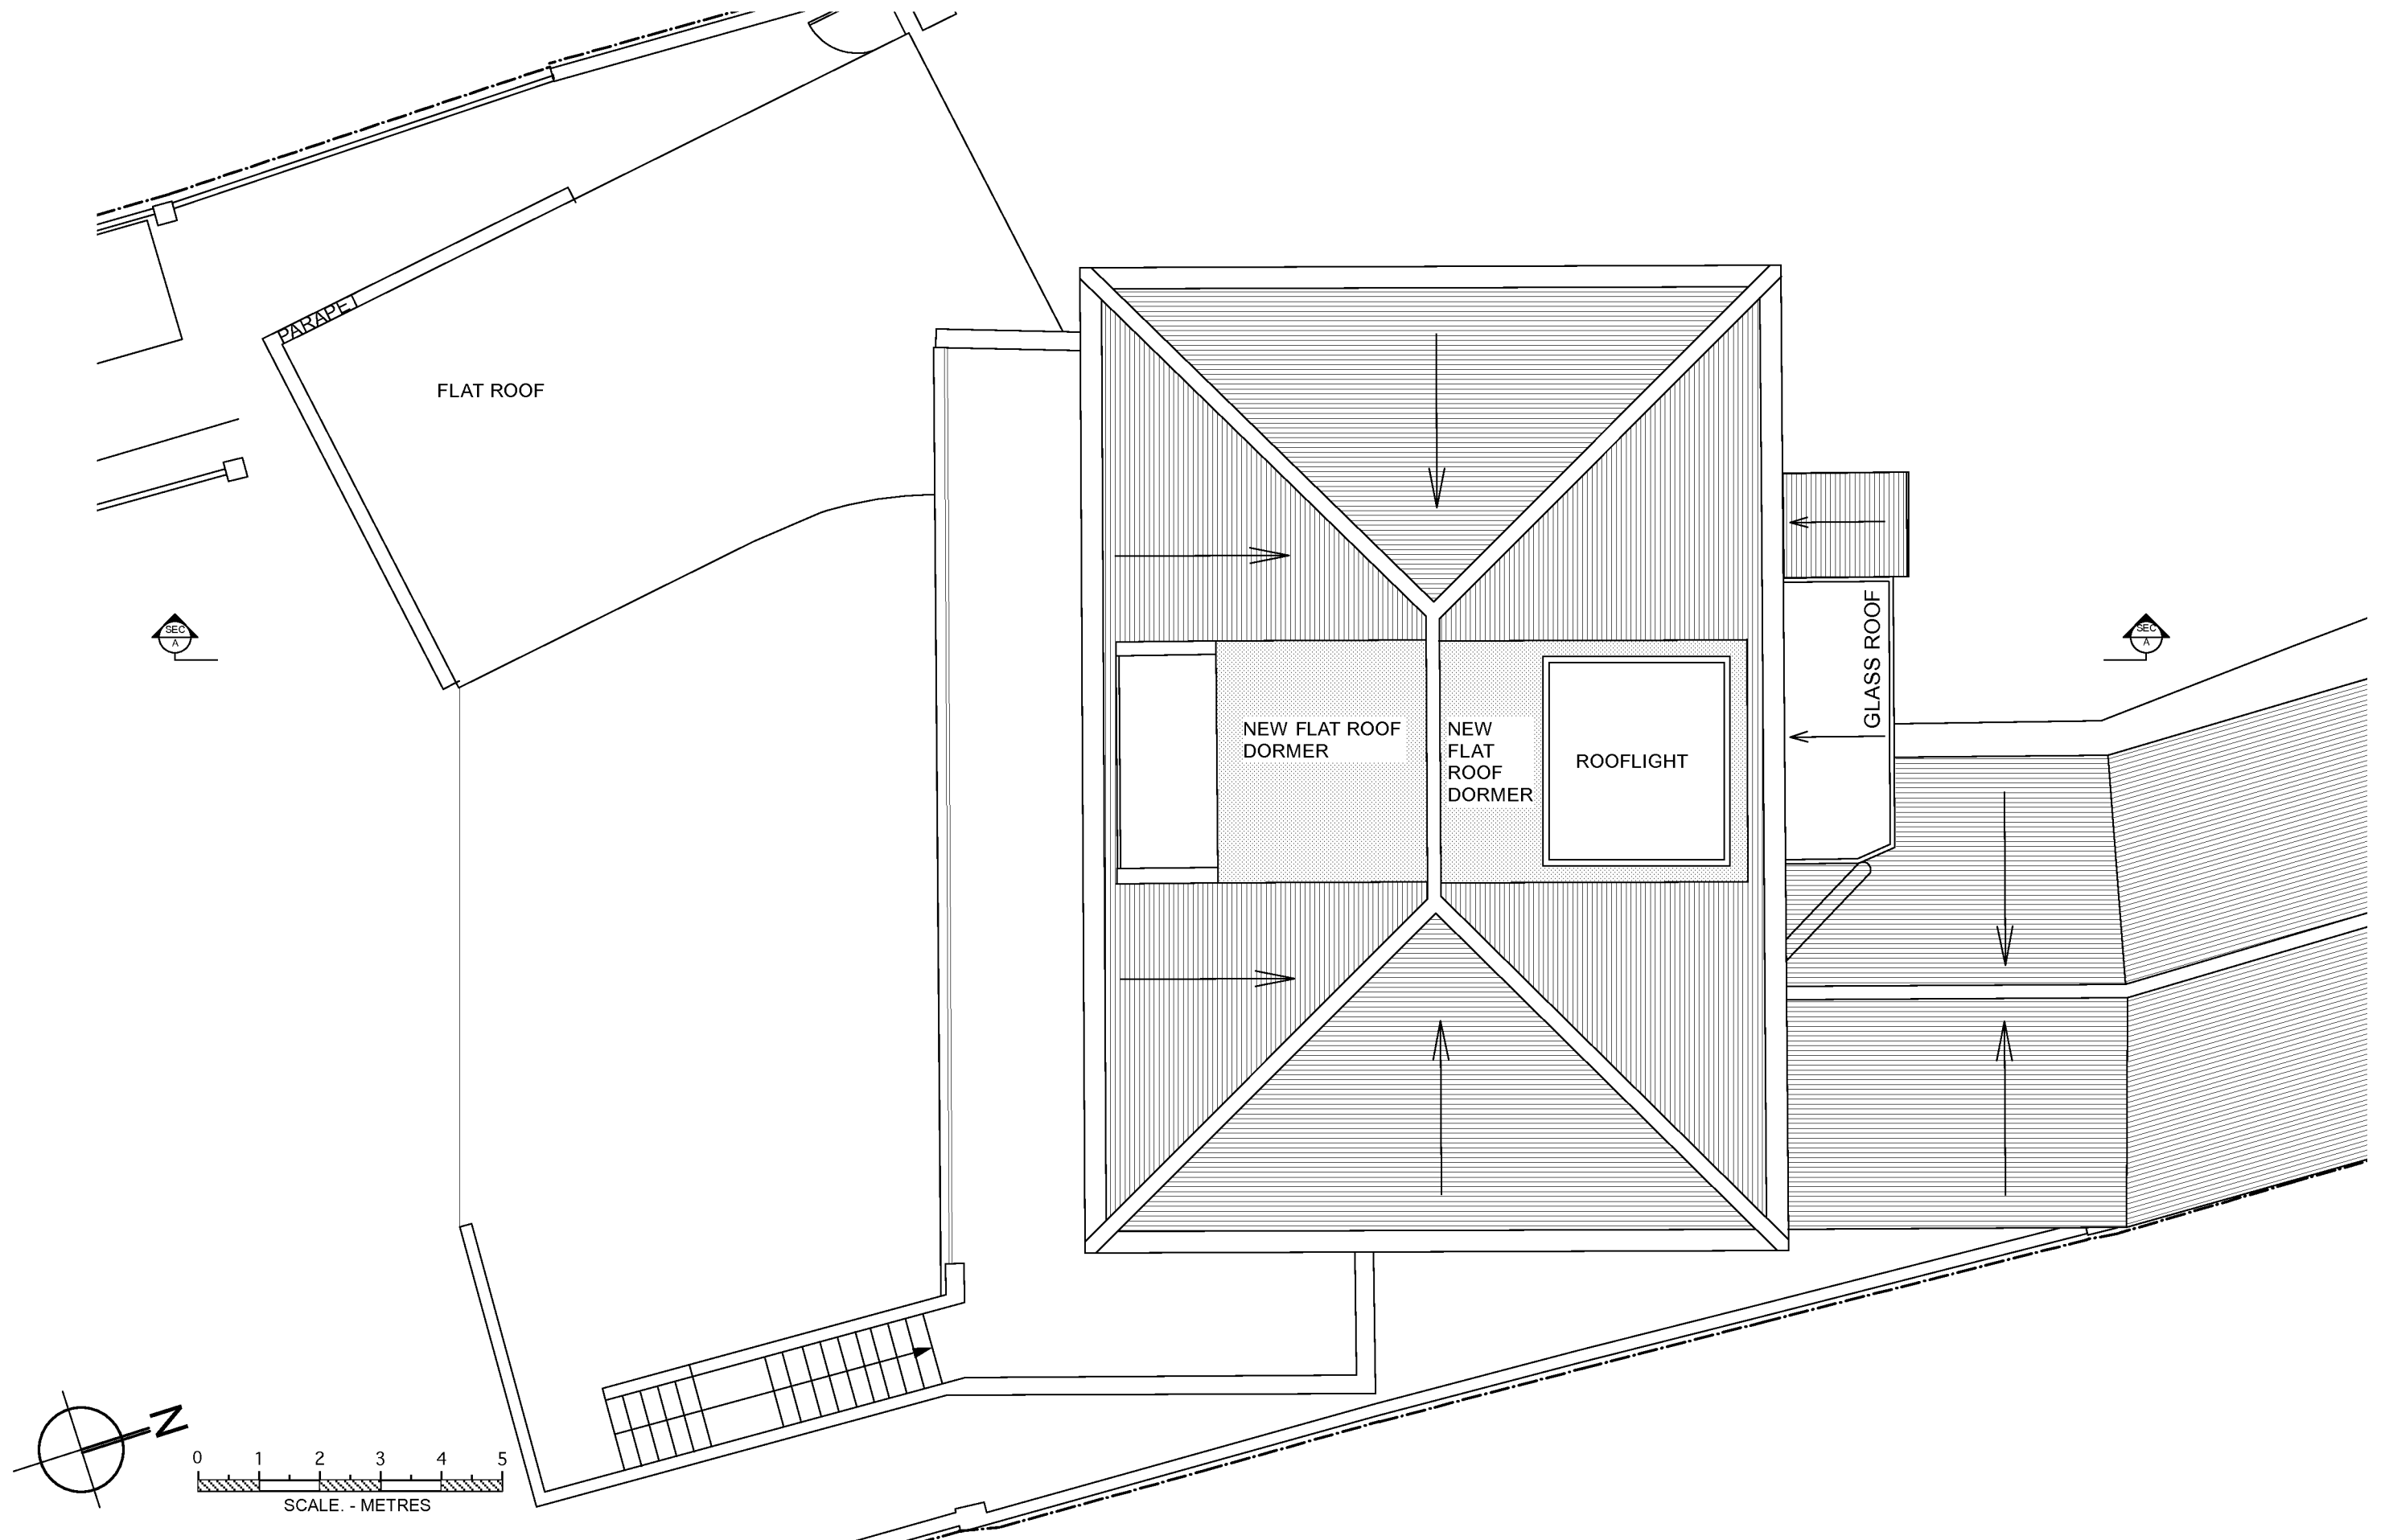

KEY:



EXISTING



NEW

1. This drawing remains copyright of DyerGrimes Architects Limited and may not be reproduced or copied without consent in writing.
2. Do not scale drawing use figured dimensions only.
3. Any discrepancies between site and drawings to be reported to the architect immediately.
4. Read in conjunction with all relevant structural and mechanical & electrical engineers drawings.
5. Dimensions critical to proposed building works must be checked on site before building works commences, as certain assumptions have been made due to lack of accessibility and anomalies in the existing building.

Client & Address

Mr & Mrs Wood
Water Edge, 1 Botany Close
West Sussex, BN16 2BH

Title

Proposed Roof Plan

Date

12.04.12

Scale

1: 100 @ A3

No.

0293(01)05

Rev.


E

DYERGRIMES
ARCHITECTS

The Old Boathouse, 1A Embankment,
Putney, London, SW15 1LB


T: 020 8780 5930

E: enquiries@dyergrimesarchitects.com

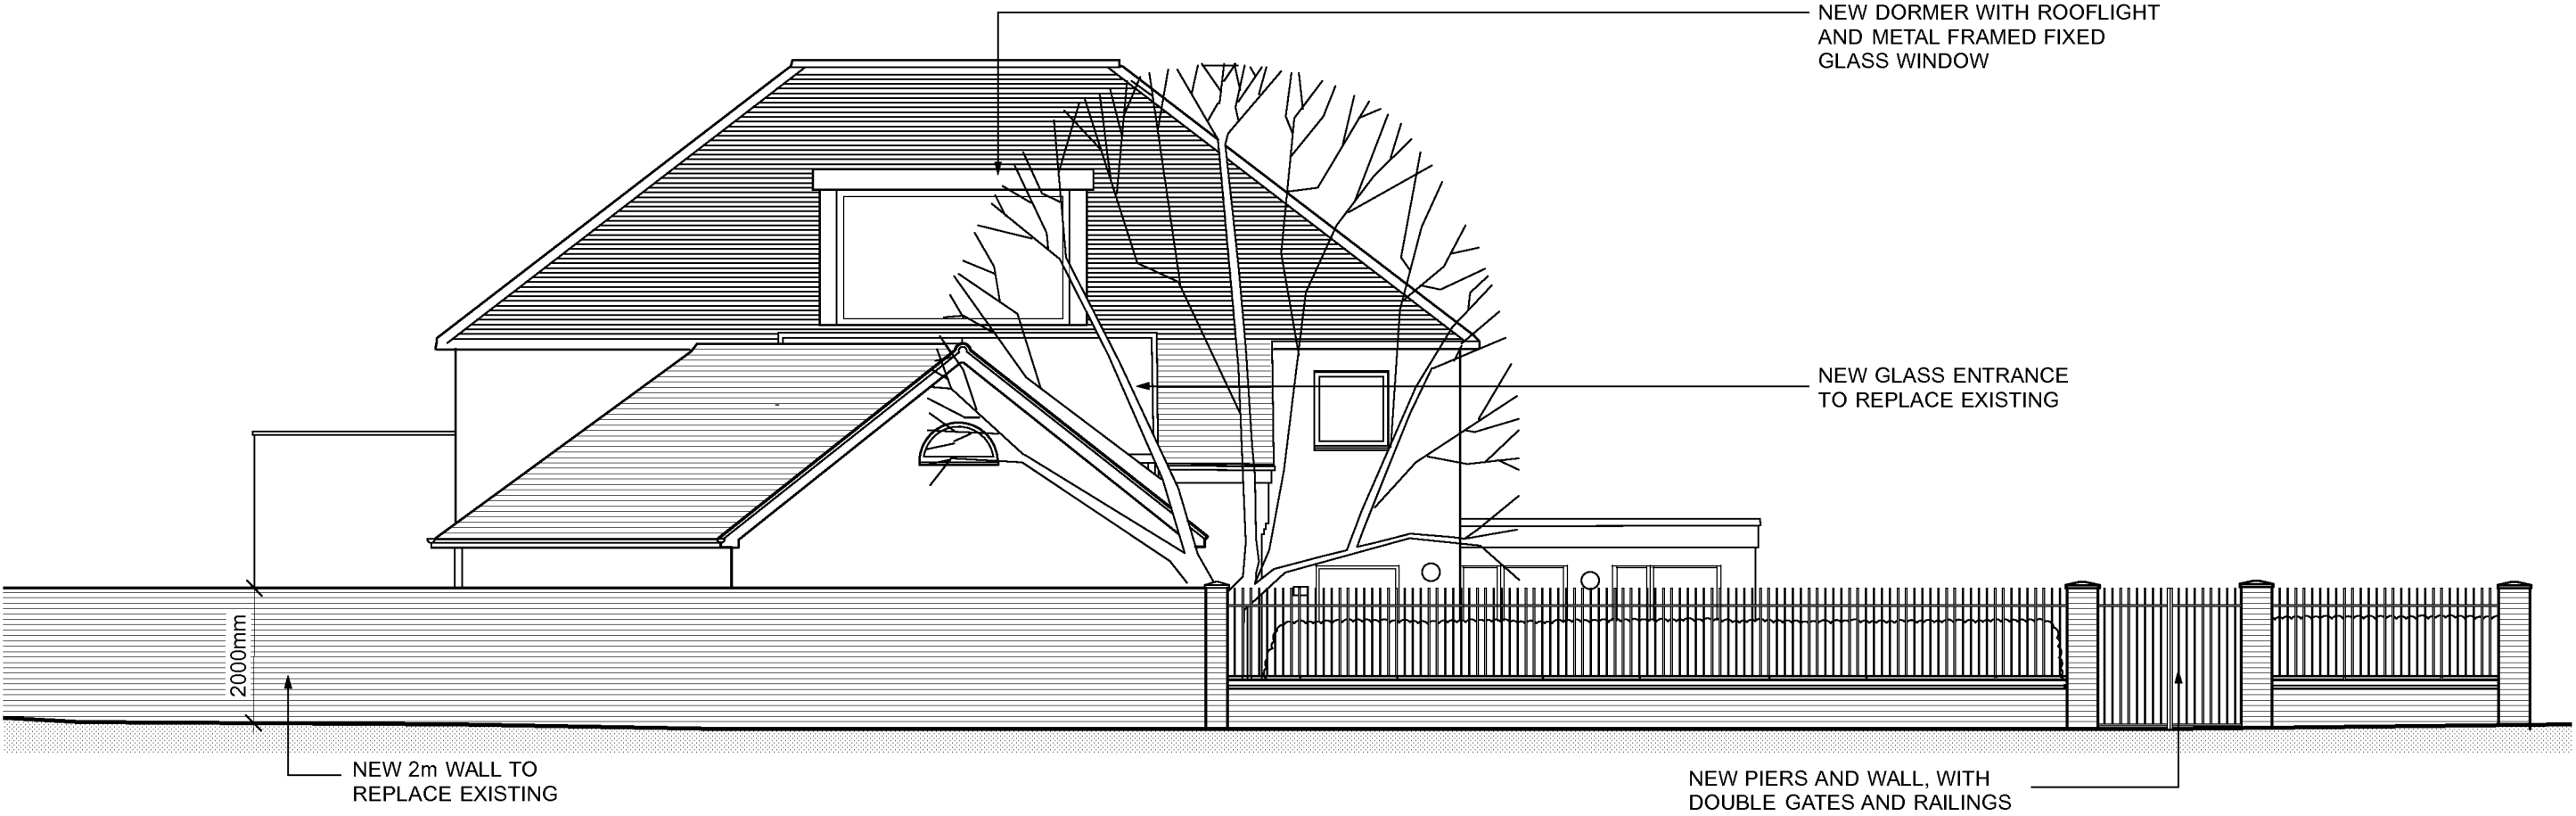


⊕ Datum Line 0.00


0.00
▽

 



Revisions	1. This drawing remains copyright of DyerGrimes Architects Limited and may not be reproduced or copied without consent in writing. 2. Do not scale drawing use figured dimensions only. 3. Any discrepancies between site and drawings to be reported to the architect immediately. 4. Read in conjunction with all relevant structural and mechanical & electrical engineers drawings. 5. Dimensions critical to proposed building works must be checked on site before building works commences, as certain assumptions have been made due to lack of accessibility and anomalies in the existing building.	Client & Address		Title		DYERGRIMES ARCHITECTS The Old Boathouse, 1A Embankment, Putney, London, SW15 1LB T: 020 8780 5930 E: enquiries@dyergrimesarchitects.com
		Mr & Mrs Wood Water Edge, 1 Botany Close West Sussex, BN16 2BH		Proposed Front Elevation (Street View)		
		Date	Scale	No.	Rev.	
		12.04.12	1: 100 @ A3	0293(01)06	E	

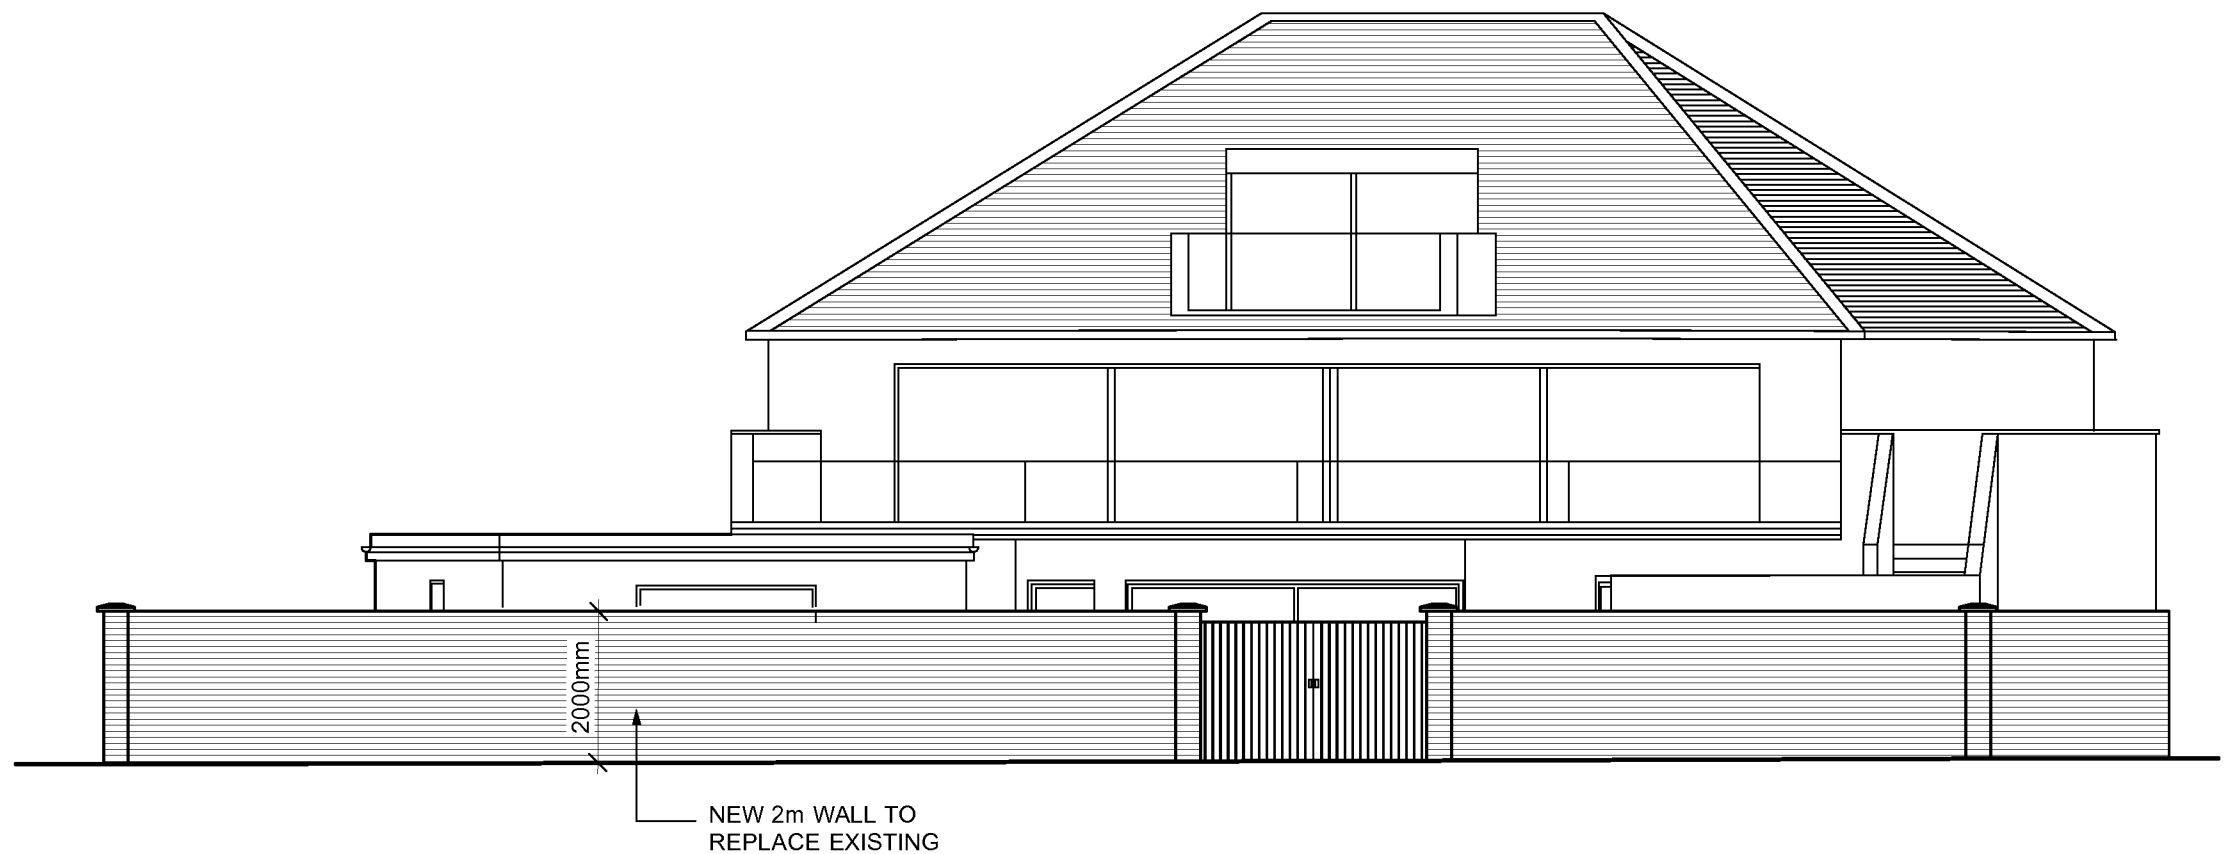

Revisions	1. This drawing remains copyright of DyerGrimes Architects Limited and may not be reproduced or copied without consent in writing. 2. Do not scale drawing use figured dimensions only. 3. Any discrepancies between site and drawings to be reported to the architect immediately. 4. Read in conjunction with all relevant structural and mechanical & electrical engineers drawings. 5. Dimensions critical to proposed building works must be checked on site before building works commences, as certain assumptions have been made due to lack of accessibility and anomalies in the existing building.	Client & Address		Title		DYERGRIMES ARCHITECTS The Old Boathouse, 1A Embankment, Putney, London, SW15 1LB T: 020 8780 5930 E: enquiries@dyergrimesarchitects.com
		Mr & Mrs Wood Water Edge, 1 Botany Close West Sussex, BN16 2BH		Proposed Rear Elevation (Beach View)		
		Date	Scale	No.	Rev.	
	12.04.12	1: 100 @ A3	0293(01)08	C		

 

Revisions	1. This drawing remains copyright of DyerGrimes Architects Limited and may not be reproduced or copied without consent in writing. 2. Do not scale drawing use figured dimensions only. 3. Any discrepancies between site and drawings to be reported to the architect immediately. 4. Read in conjunction with all relevant structural and mechanical & electrical engineers drawings. 5. Dimensions critical to proposed building works must be checked on site before building works commences, as certain assumptions have been made due to lack of accessibility and anomalies in the existing building.	Client & Address		Title		DYERGRIMES ARCHITECTS The Old Boathouse, 1A Embankment, Putney, London, SW15 1LB T: 020 8780 5930 E: enquiries@dyergrimesarchitects.com
		Mr & Mrs Wood Water Edge, 1 Botany Close West Sussex, BN16 2BH		Proposed Rear Elevation		
		Date	Scale	No.	Rev.	
		12.04.12	1: 100 @ A3	0293(01)09	C	

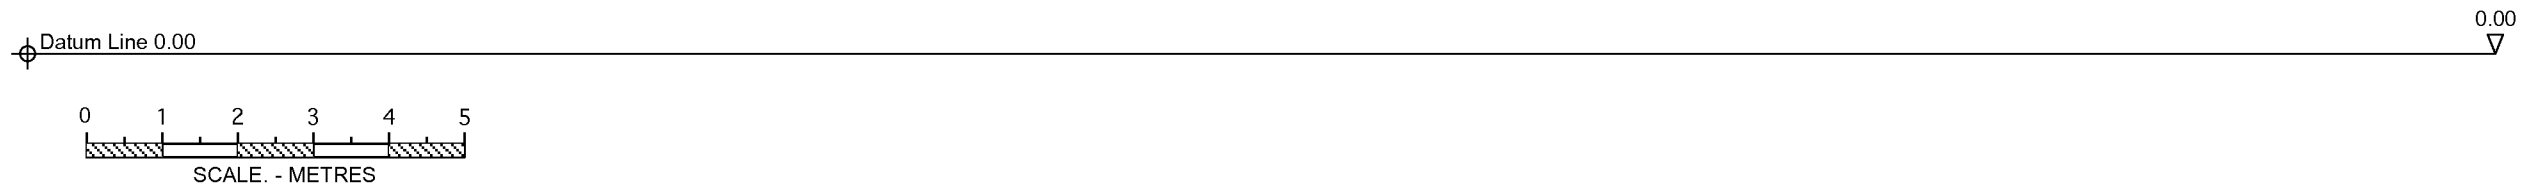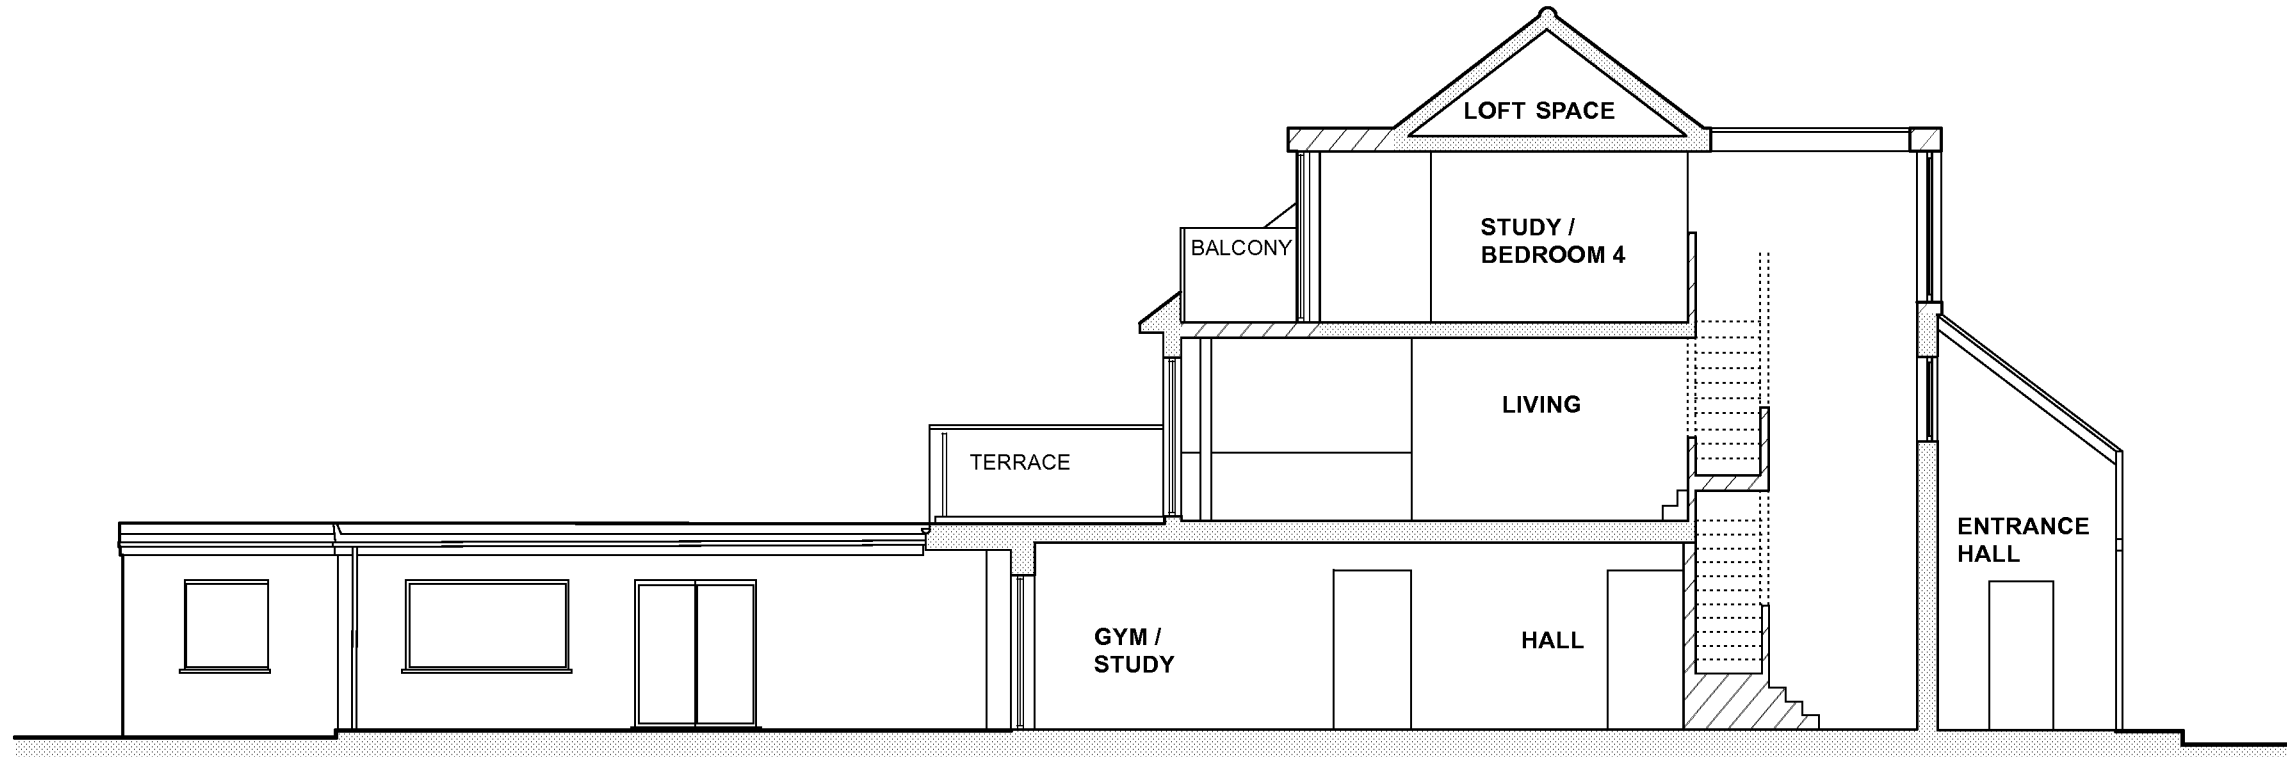

KEY: EXISTING NEW	1. This drawing remains copyright of DyerGrimes Architects Limited and may not be reproduced or copied without consent in writing. 2. Do not scale drawing use figured dimensions only. 3. Any discrepancies between site and drawings to be reported to the architect immediately. 4. Read in conjunction with all relevant structural and mechanical & electrical engineers drawings. 5. Dimensions critical to proposed building works must be checked on site before building works commences, as certain assumptions have been made due to lack of accessibility and anomalies in the existing building.		Client & Address Mr & Mrs Wood Water Edge, 1 Botany Close West Sussex, BN16 2BH		Title Proposed Section A-A		DYERGRIMES ARCHITECTS The Old Boathouse, 1A Embankment, Putney, London, SW15 1LB T: 020 8780 5930 E: enquiries@dyergrimesarchitects.com	
			Date 20.04.12	Scale 1: 100 @ A3	No. 0293(01)12	Rev. A		