
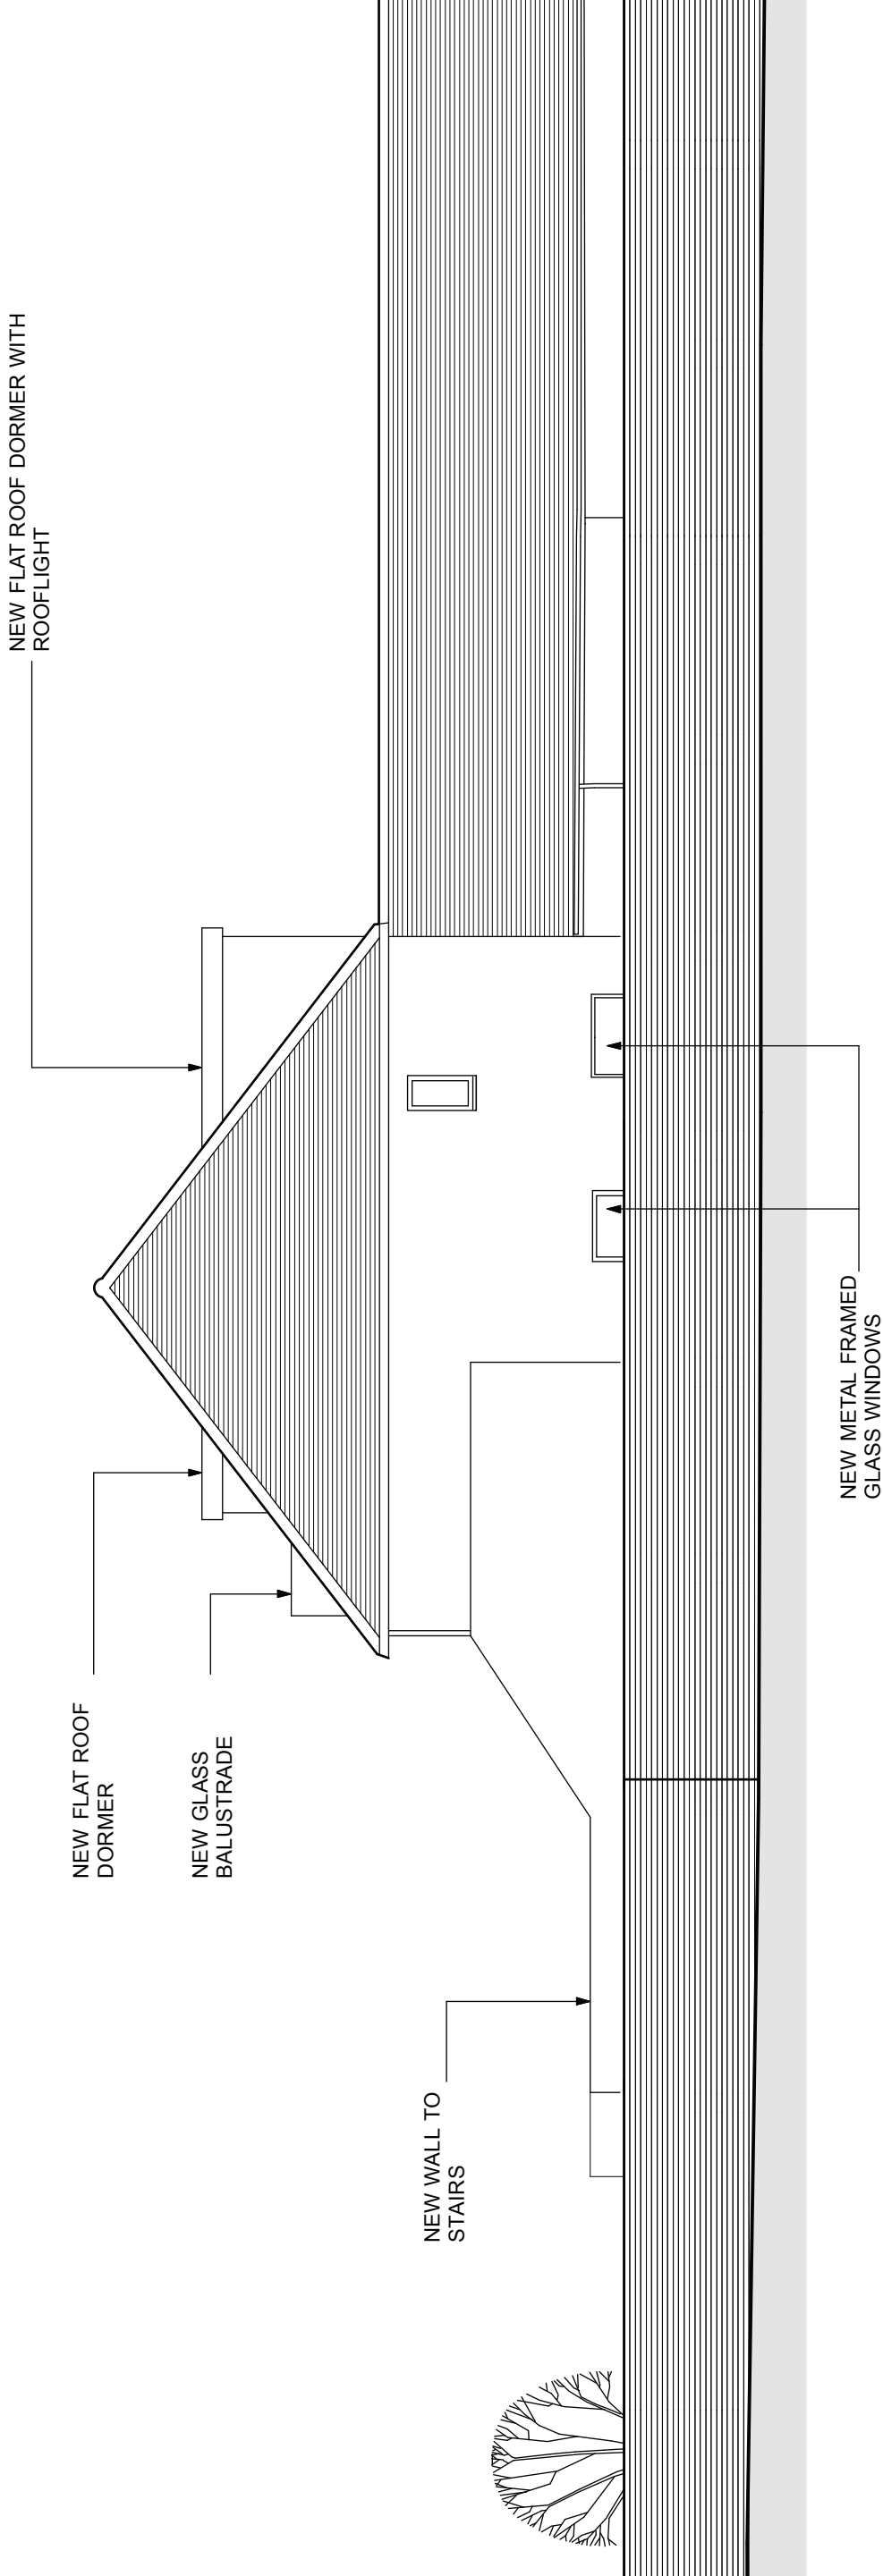


Revisions	1. This drawing remains copyright of DyerGrimes Architects Limited and may not be reproduced or copied without consent in writing.			
	2. Do not scale drawing use figured dimensions only.			
	3. Any discrepancies between site and drawings to be reported to the architect immediately.			
	4. Read in conjunction with all relevant structural and mechanical & electrical engineers drawings.			
	5. Dimensions critical to proposed building works must be checked on site before building works commences, as certain assumptions have been made due to lack of accessibility and anomalies in the existing building.			
Client & Address		Title		
Mr & Mrs Wood Water Edge, 1 Botany Close West Sussex, BN16 2BH		Proposed East Elevation		
Date	Scale	No.	Rev.	
10.05.12	1: 200 @ A3	0293(01)10	D	
DyerGrimes		The Old Boathouse, 1A Embankment, Putney, London, SW15 1LB T: 020 8780 5930 E: enquiries@dyergrimesarchitects.com		

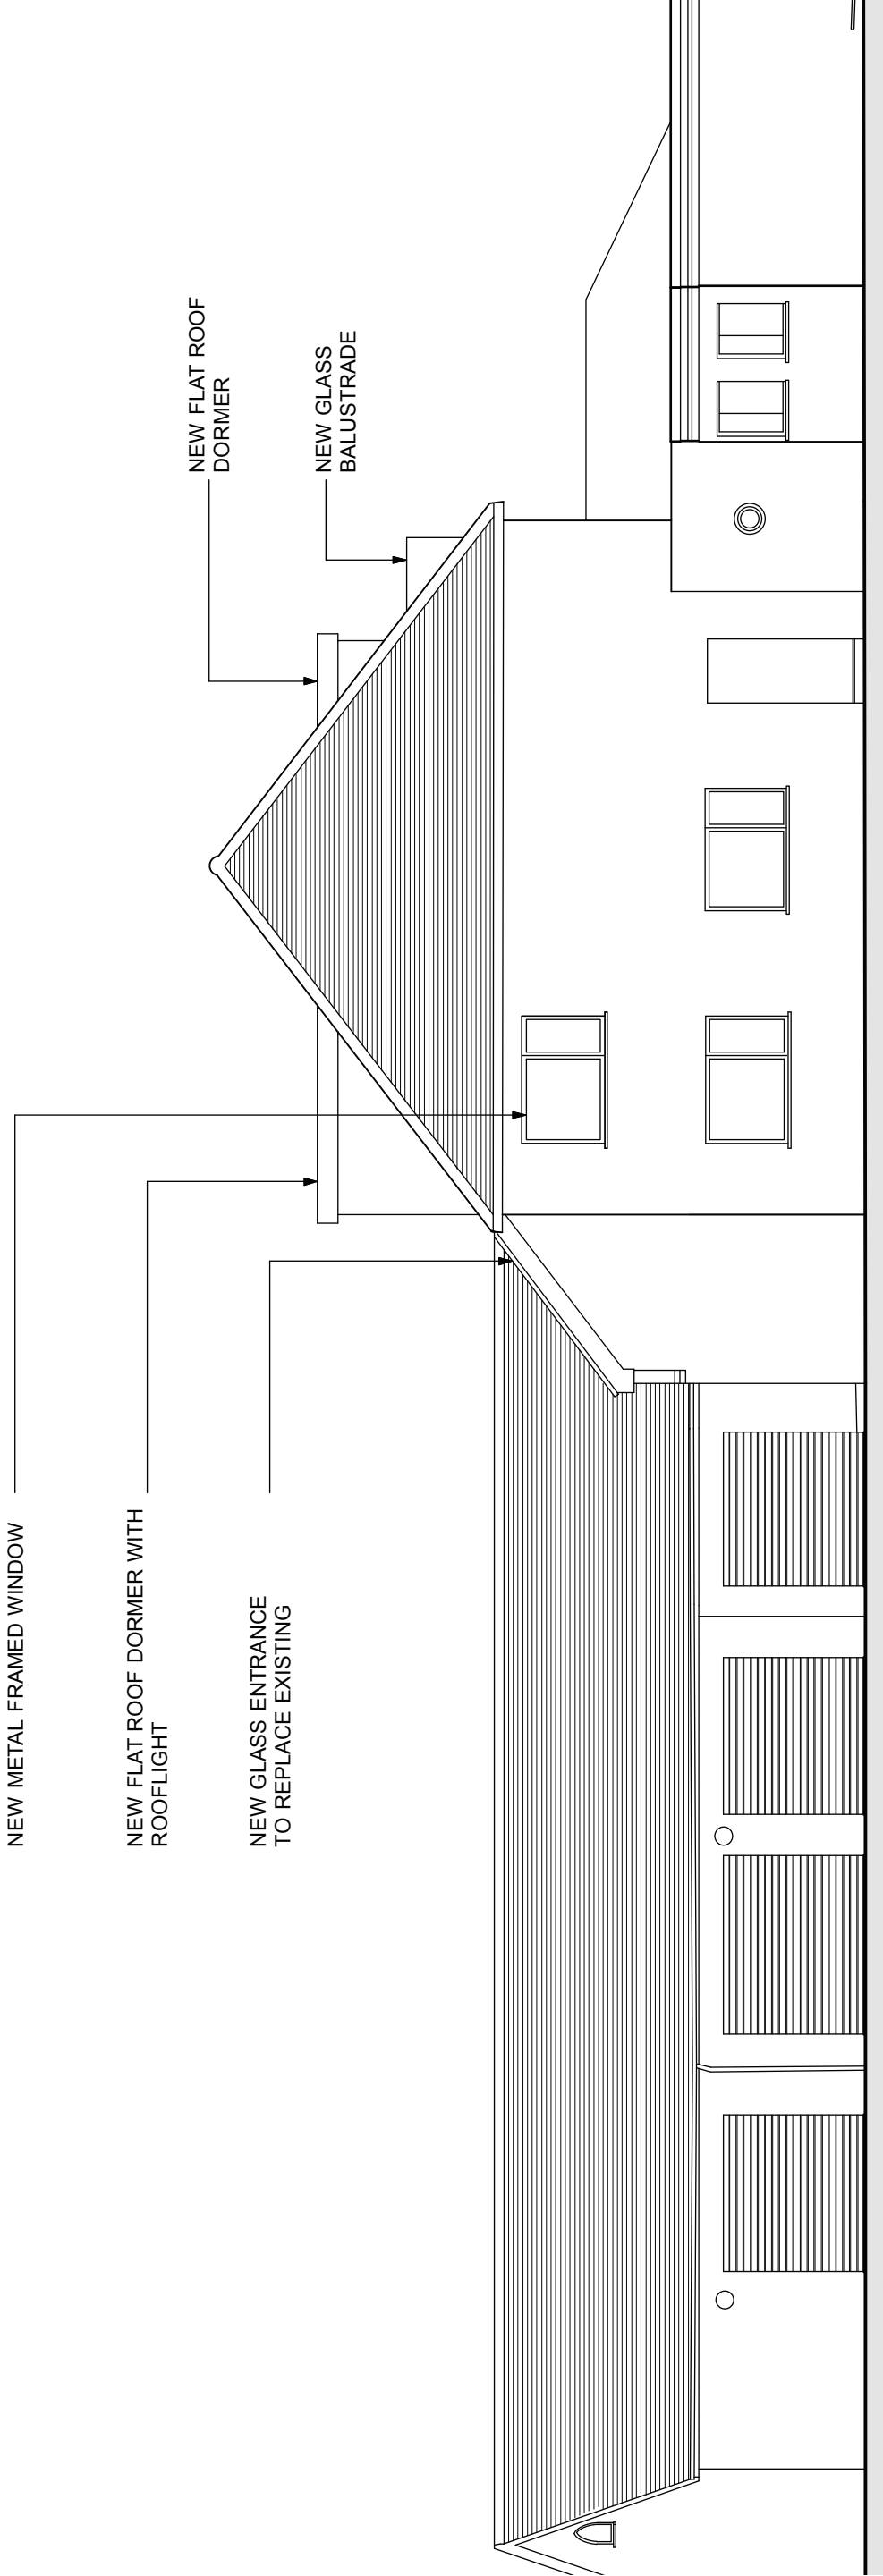

Revisions	1. This drawing remains copyright of DyerGrimes Architects Limited and may not be reproduced or copied without consent in writing. 2. Do not scale drawing use figured dimensions only. 3. Any discrepancies between site and drawings to be reported to the architect immediately. 4. Read in conjunction with all relevant structural and mechanical & electrical engineers drawings. 5. Dimensions critical to proposed building works must be checked on site before building works commences, as certain assumptions have been made due to lack of accessibility and anomalies in the existing building.	Client & Address Mr & Mrs Wood Water Edge, 1 Botany Close West Sussex, BN16 2BH		Title Proposed West Elevation	
		Date 10.05.12		Scale 1: 100 @ A3	
		No. 0293(01)11		Rev. C	
		DYERGRIMES A R C H I T E C T S The Old Boathouse, 1A Embankment, Putney, London, SW15 1LB T: 020 8780 5930 E: enquiries@dyergrimesarchitects.com			