




NOTES:
All dimensions must be checked on site and not scaled from this drawing.

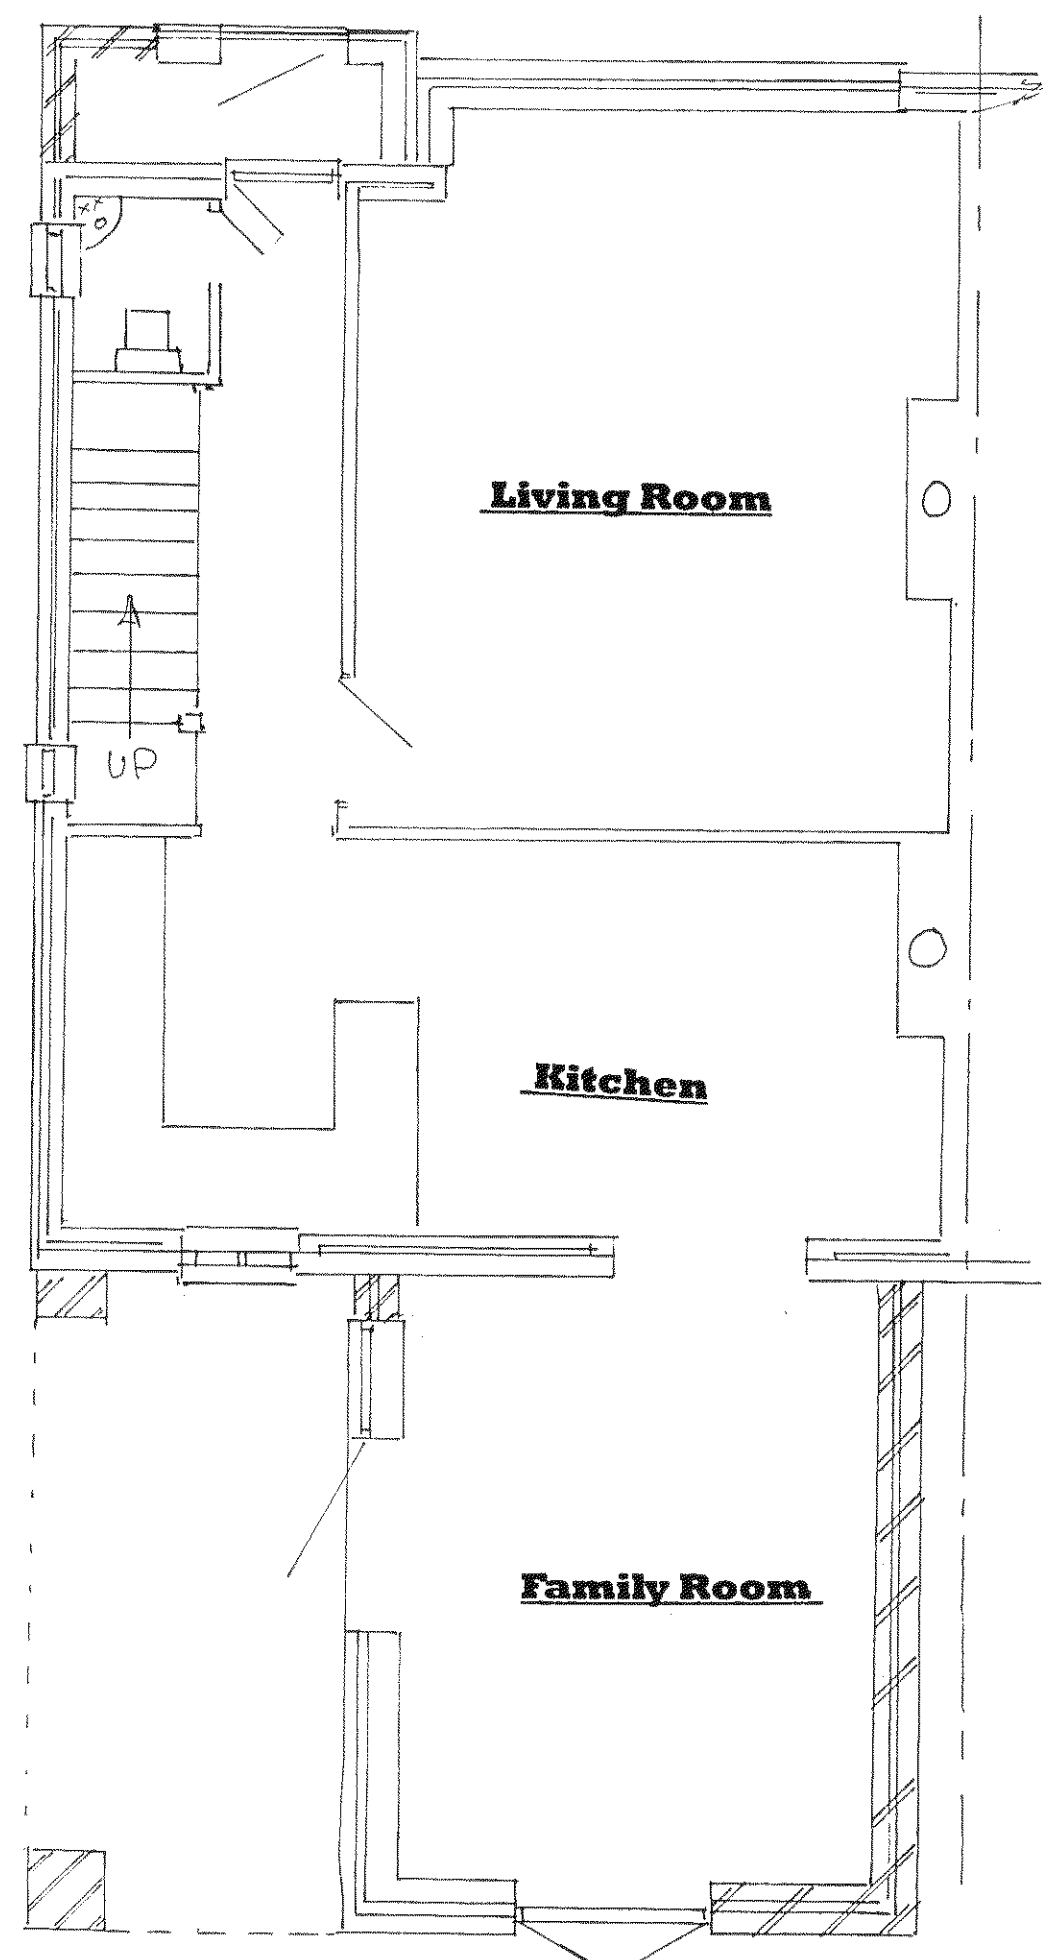


Ground Floor Plan

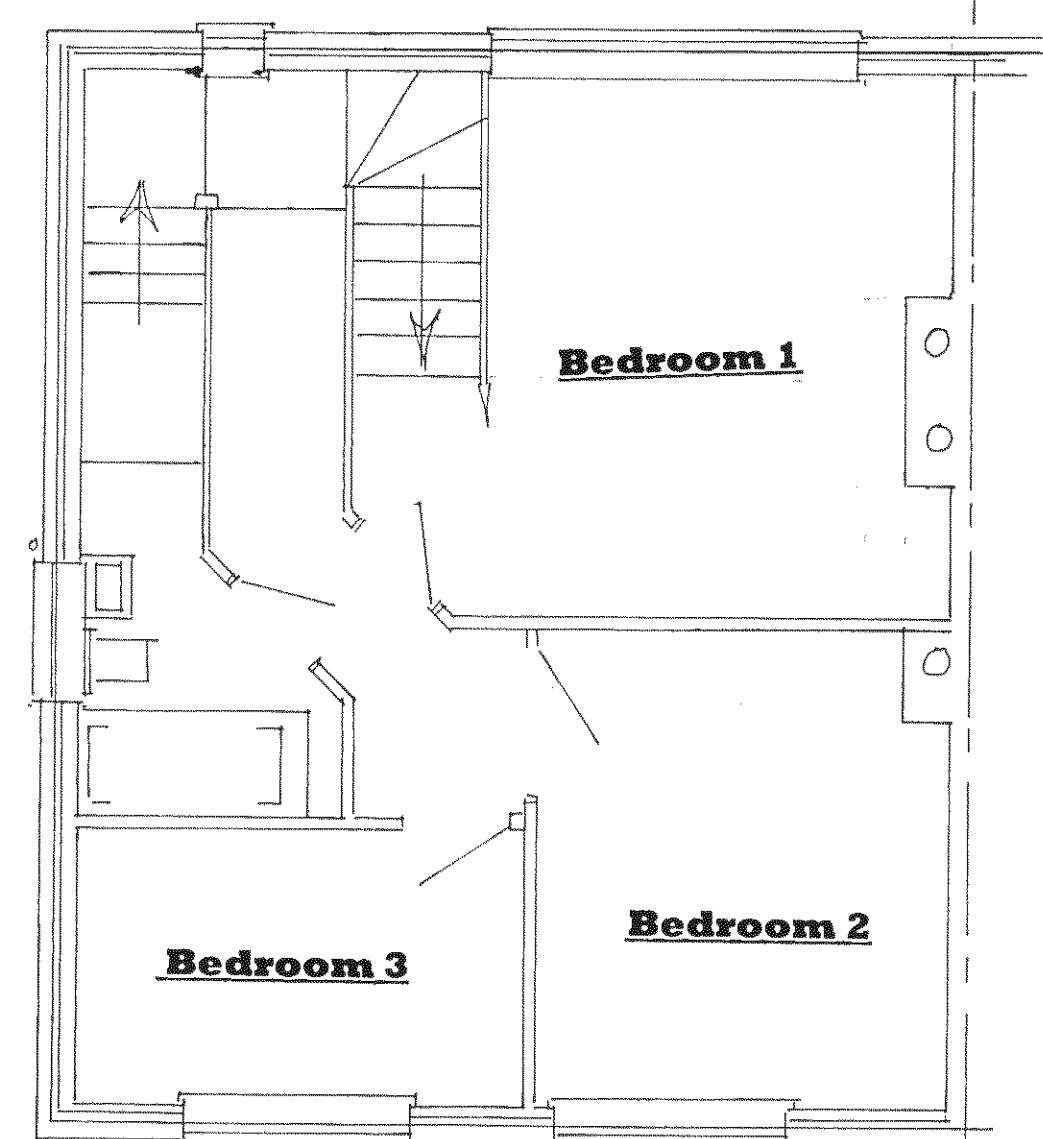


First Floor Plan

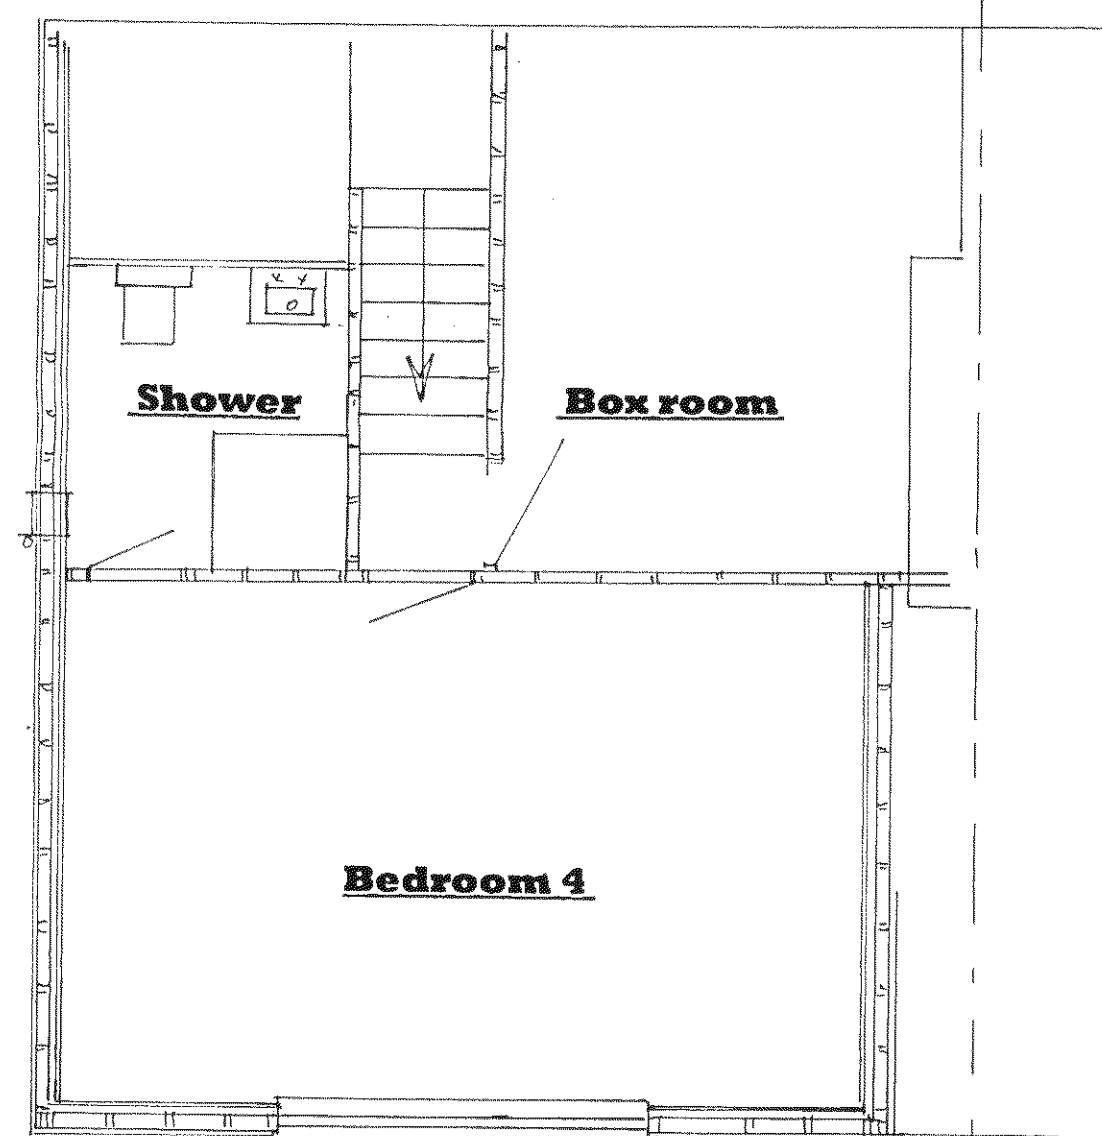


Second Floor Plan

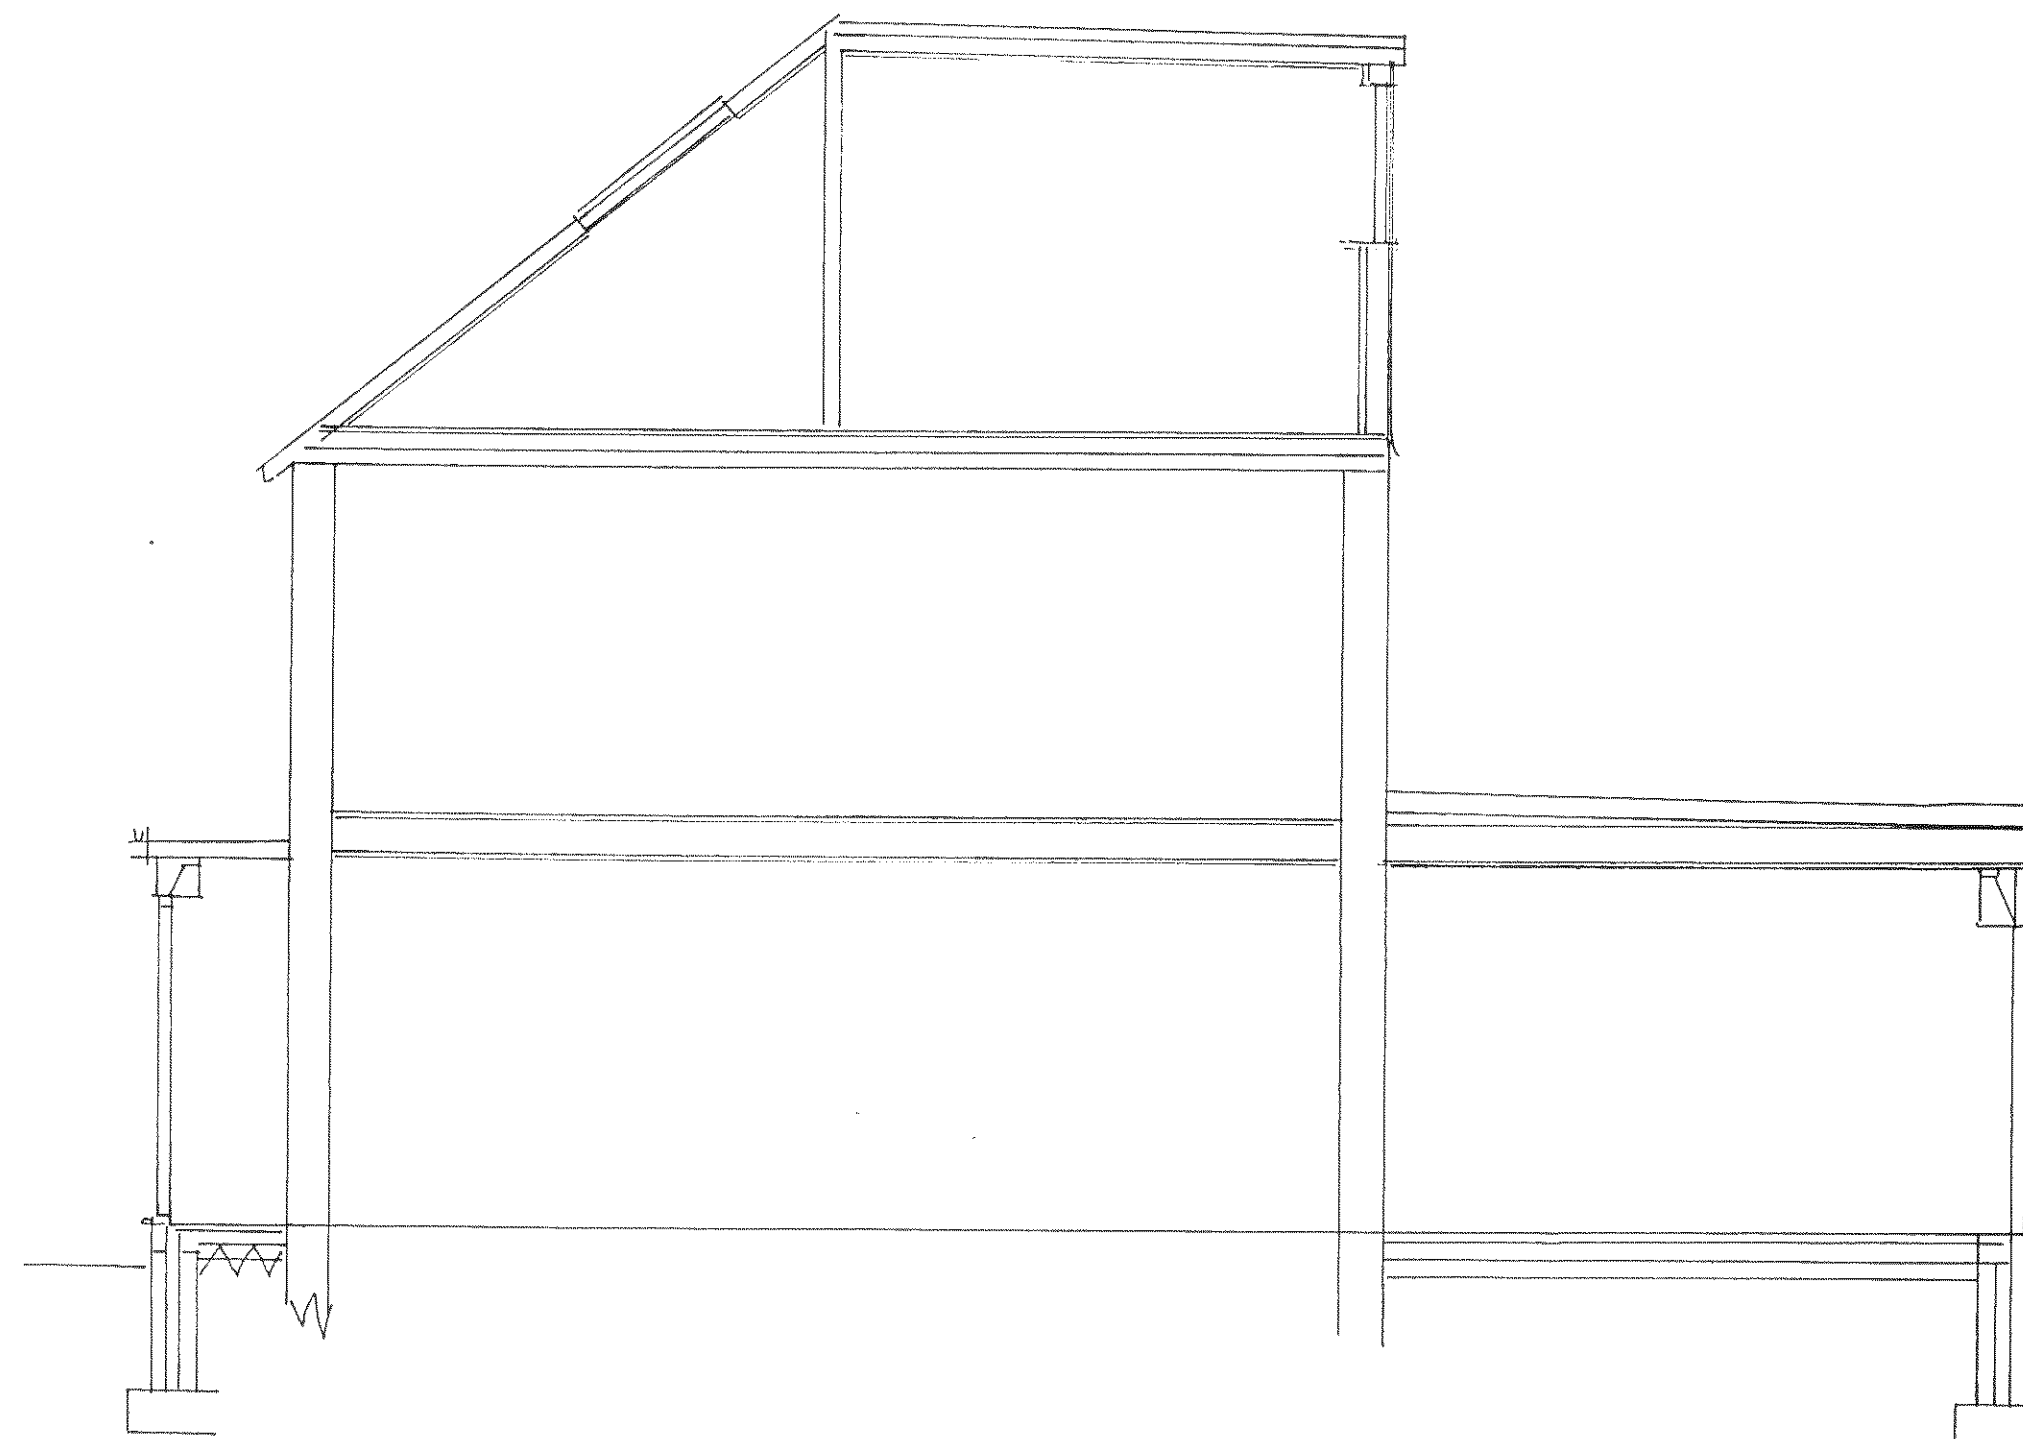


Section

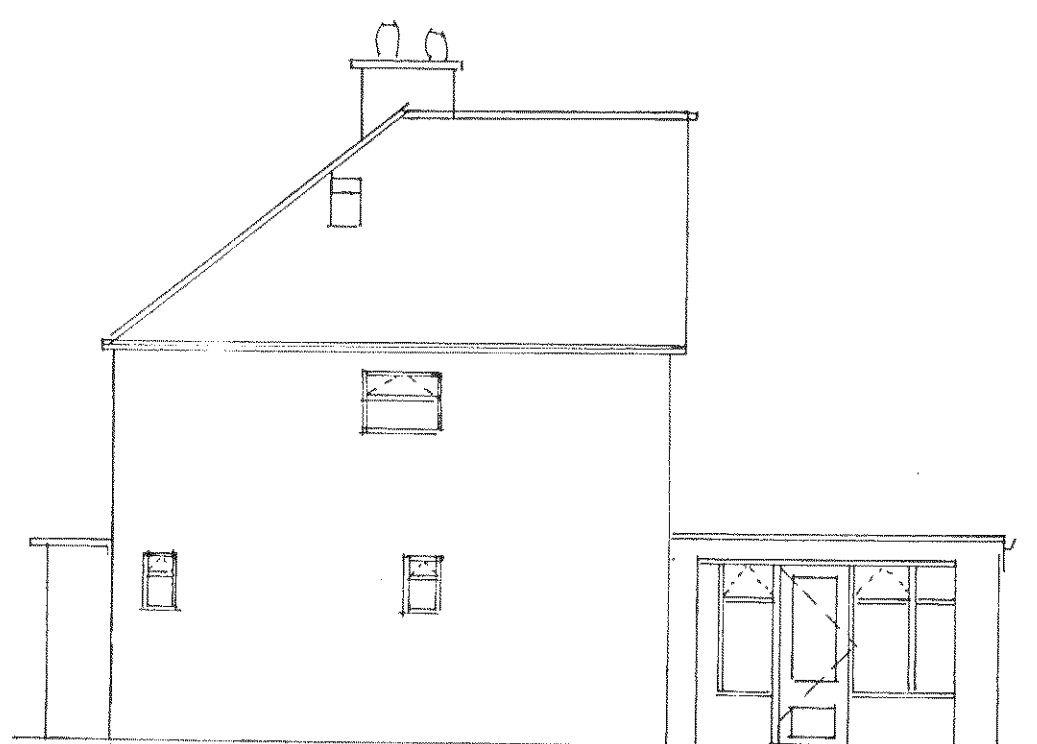


North Elevation

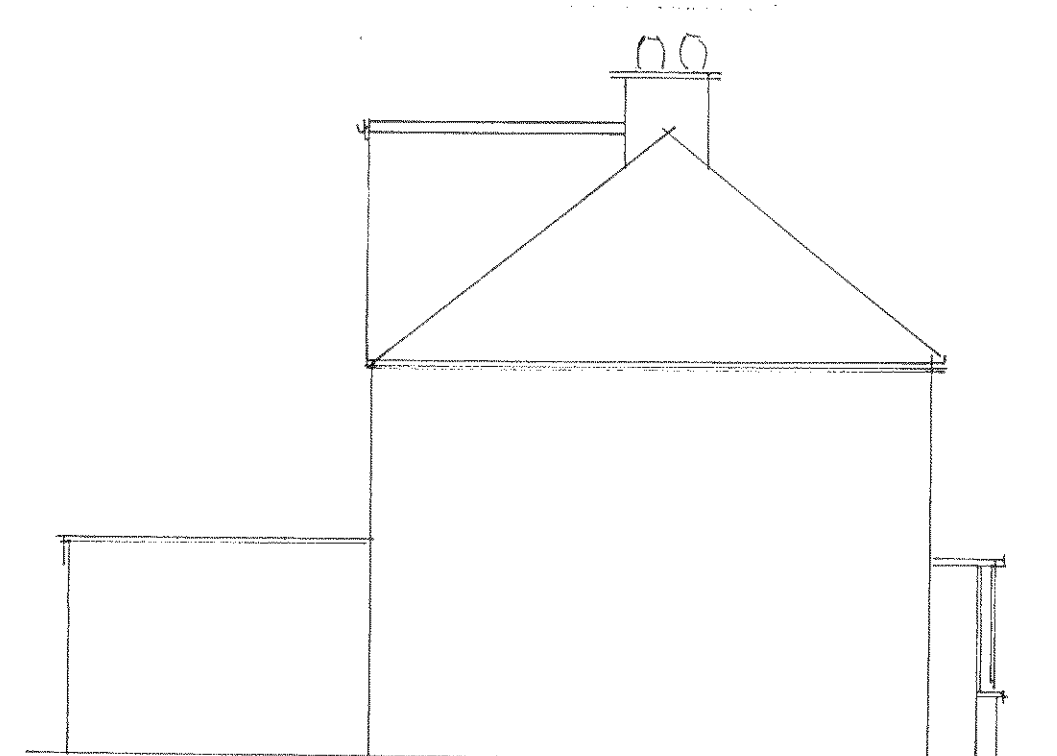

South Elevation

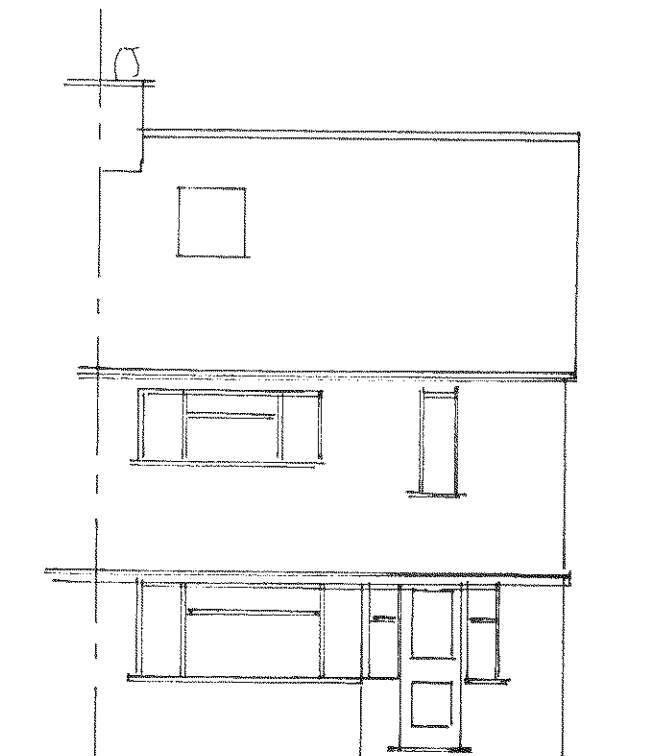

East Elevation

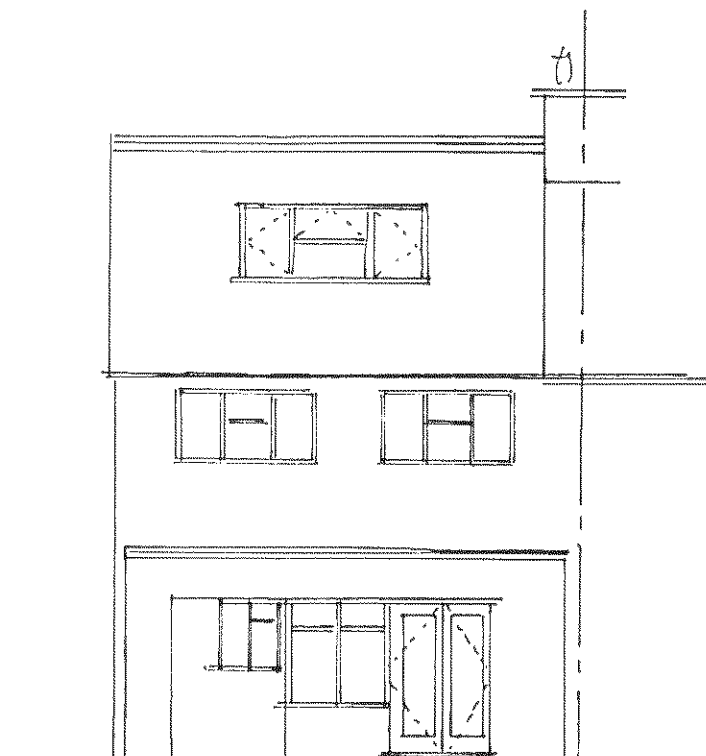

West Elevation

A	Date	Revisions

© copyright

OGRODNIK

Client

Mr. & Mrs. O. Jewsbury

Job Title

**44, Jubilee Avenue
Rustington
West Sussex
BN16 3NB**

Drawing Title

**To form
New Porch
Family Room
And 4th. Bedroom**

Scale **1-50 1-100**

Date Drawn by **AO.**

3rd. January 2013

Drg. No. **1** Rev. **0**