




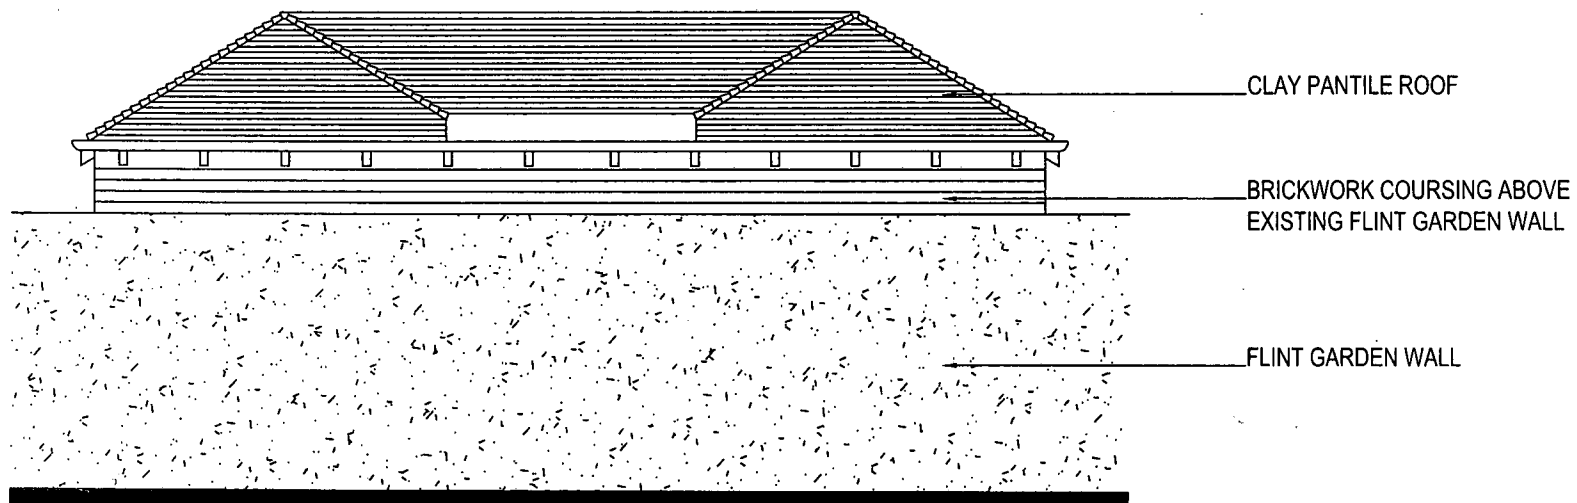


EXISTING REAR ELEVATION
SCALE 1:50

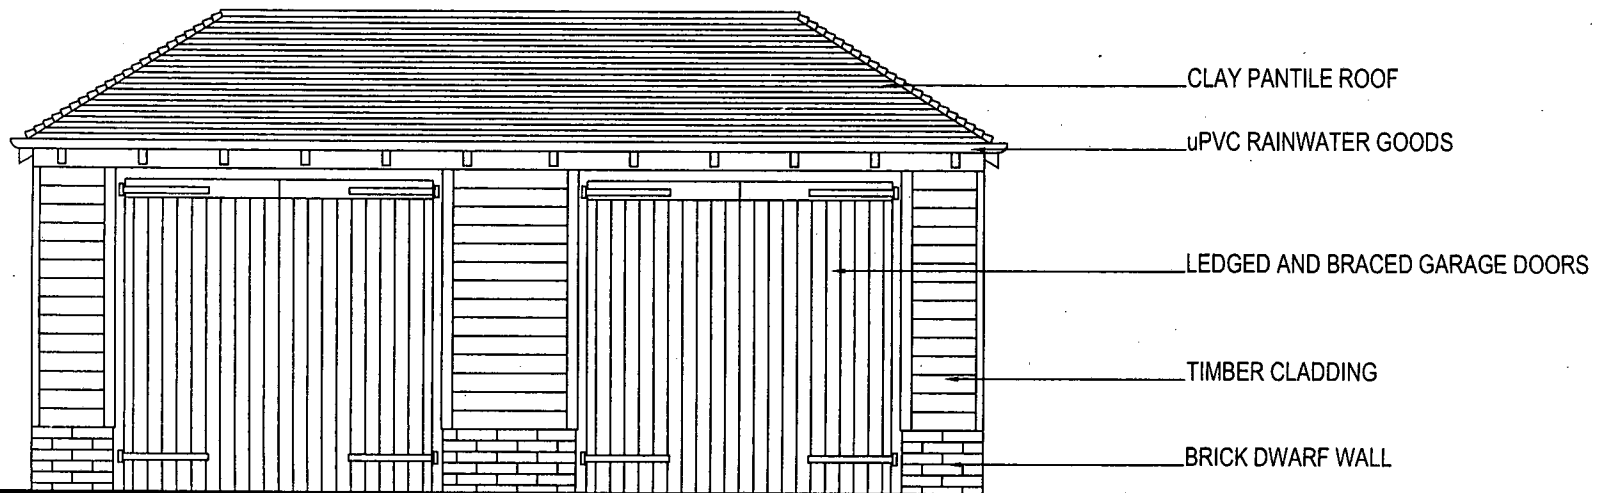

EXISTING FRONT ELEVATION
SCALE 1:50

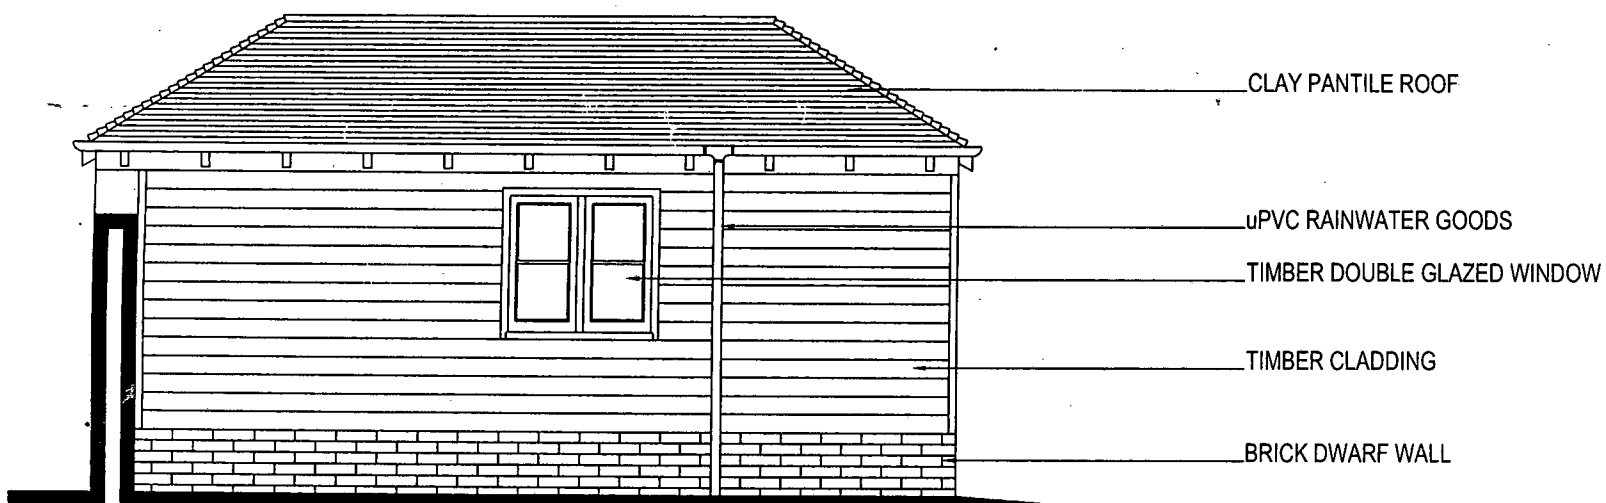

EXISTING SIDE ELEVATION
SCALE 1:50

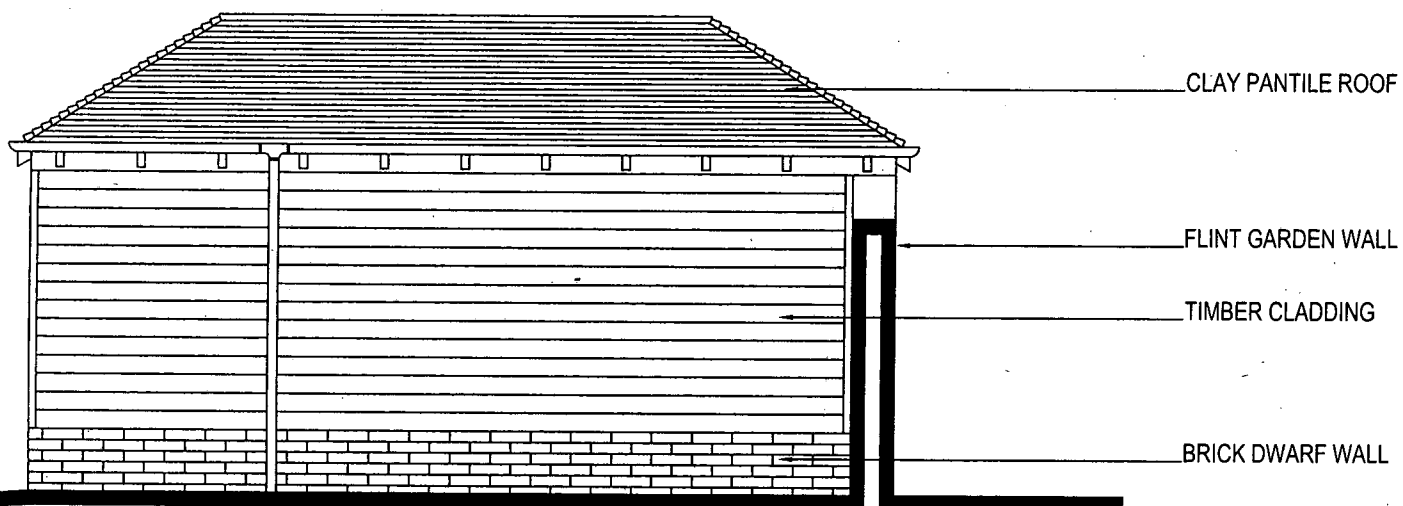

EXISTING SIDE ELEVATION
SCALE 1:50

GENERAL NOTES

1. ALL LEVELS ARE IN METRES
2. ALL DIMENSIONS ARE IN MILLIMETRES.
3. SAMPLES OF EXTERNAL MATERIALS TO BE SUBMITTED TO L.A. PLANNING OFFICER PRIOR TO ORDERING IF REQUIRED

DRAWING STATUS REVISION
FOR APPROVAL A

DRAWING NUMBER SCALE DATE
SL/01/001 1:50@A3 17th FEB 08

CLIENT
JEZ LYE
CHURCH HOUSE, CHURCH
HILL, SLINDON BN18 0RB

DRAWING TITLE
EXISTING
ELEVATIONS