




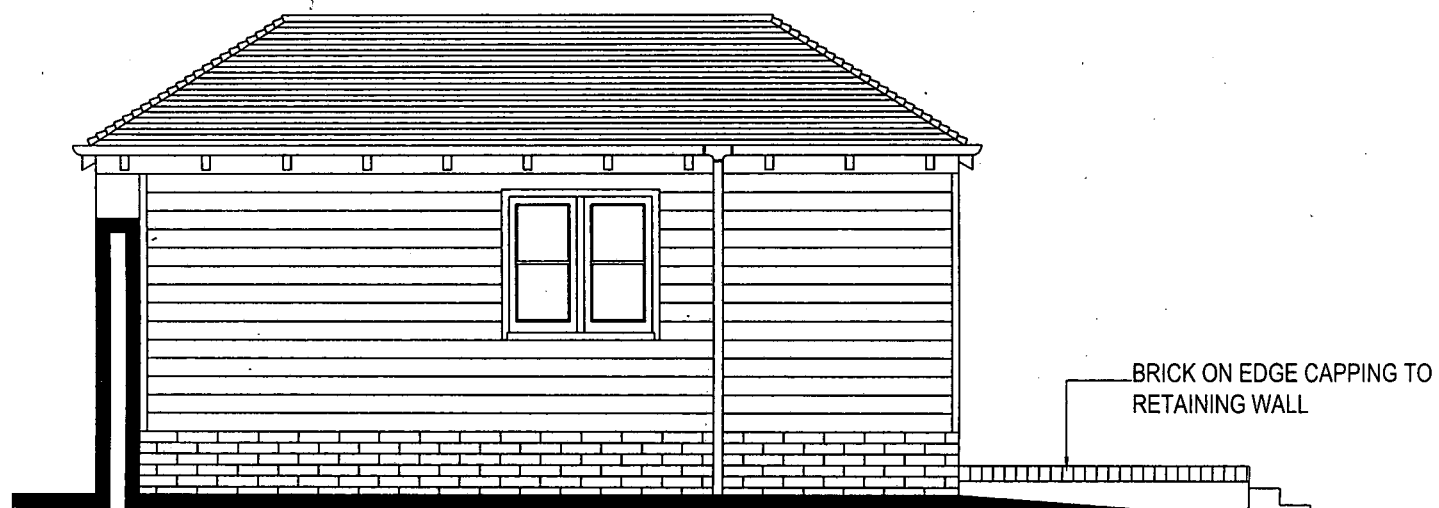

PROPOSED SIDE ELEVATION
SCALE 1:50

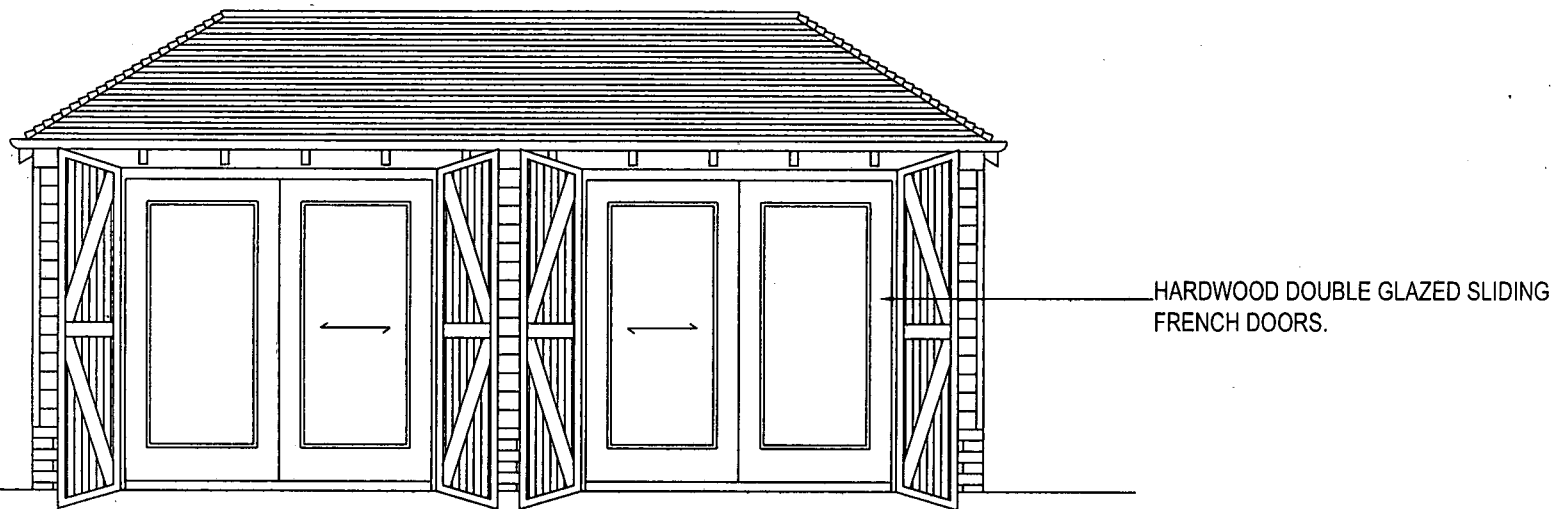

PROPOSED FRONT ELEVATION
SCALE 1:50

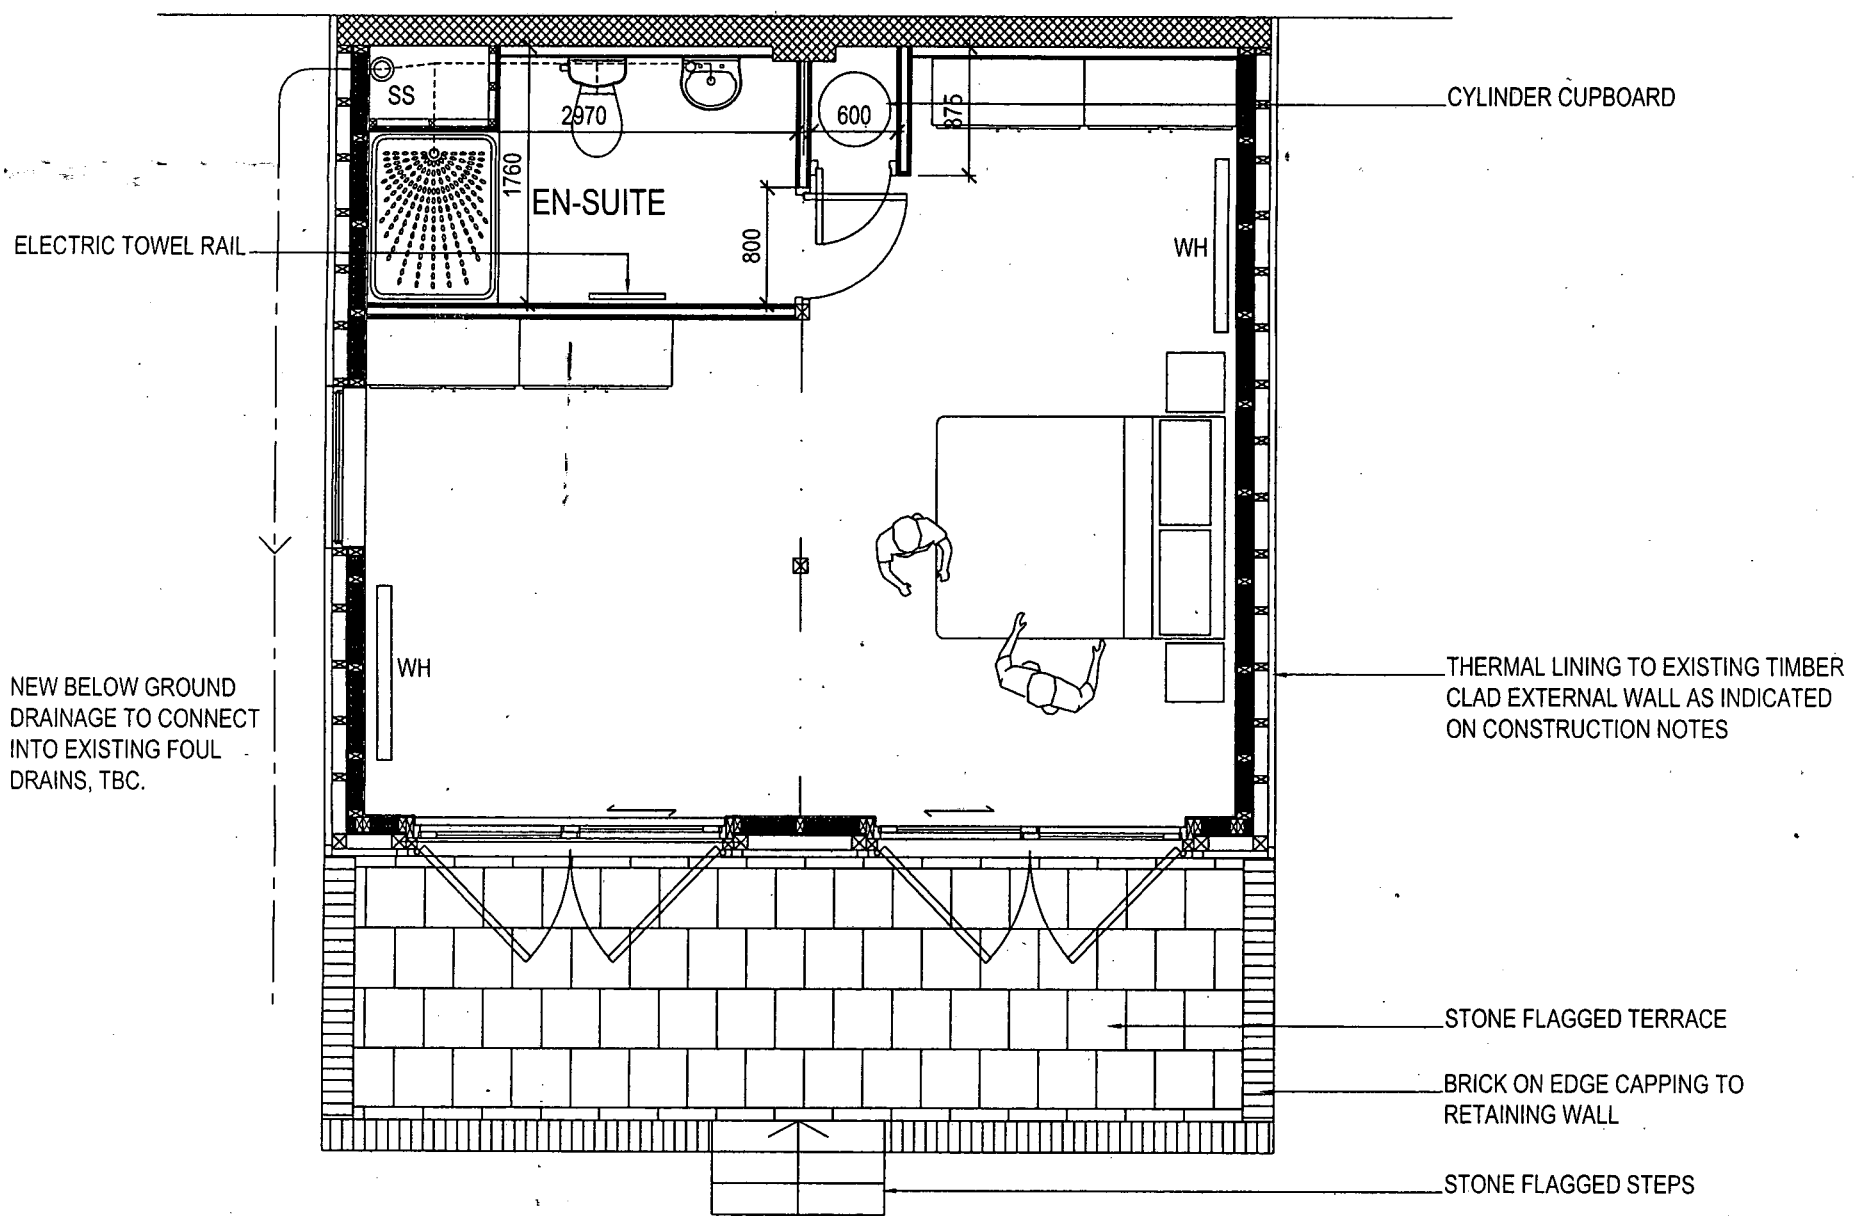

PROPOSED FLOOR PLAN
SCALE 1:50

GENERAL NOTES

1. ALL LEVELS ARE IN METRES
2. ALL DIMENSIONS ARE IN MILLIMETRES.
3. SAMPLES OF EXTERNAL MATERIALS TO BE SUBMITTED TO L.A. PLANNING OFFICER PRIOR TO ORDERING IF REQUIRED

DRAWING STATUS
FOR APPROVAL

REVISION
A

DRAWING NUMBER
SL/01/003

SCALE
1:50@A3

DATE
17th FEB 08

CLIENT
JEZ LYE
CHURCH HOUSE, CHURCH
HILL, SLINDON BN18 0RB

DRAWING TITLE
PROPOSED PLAN
& ELEVATIONS